





FRONT ELEVATION

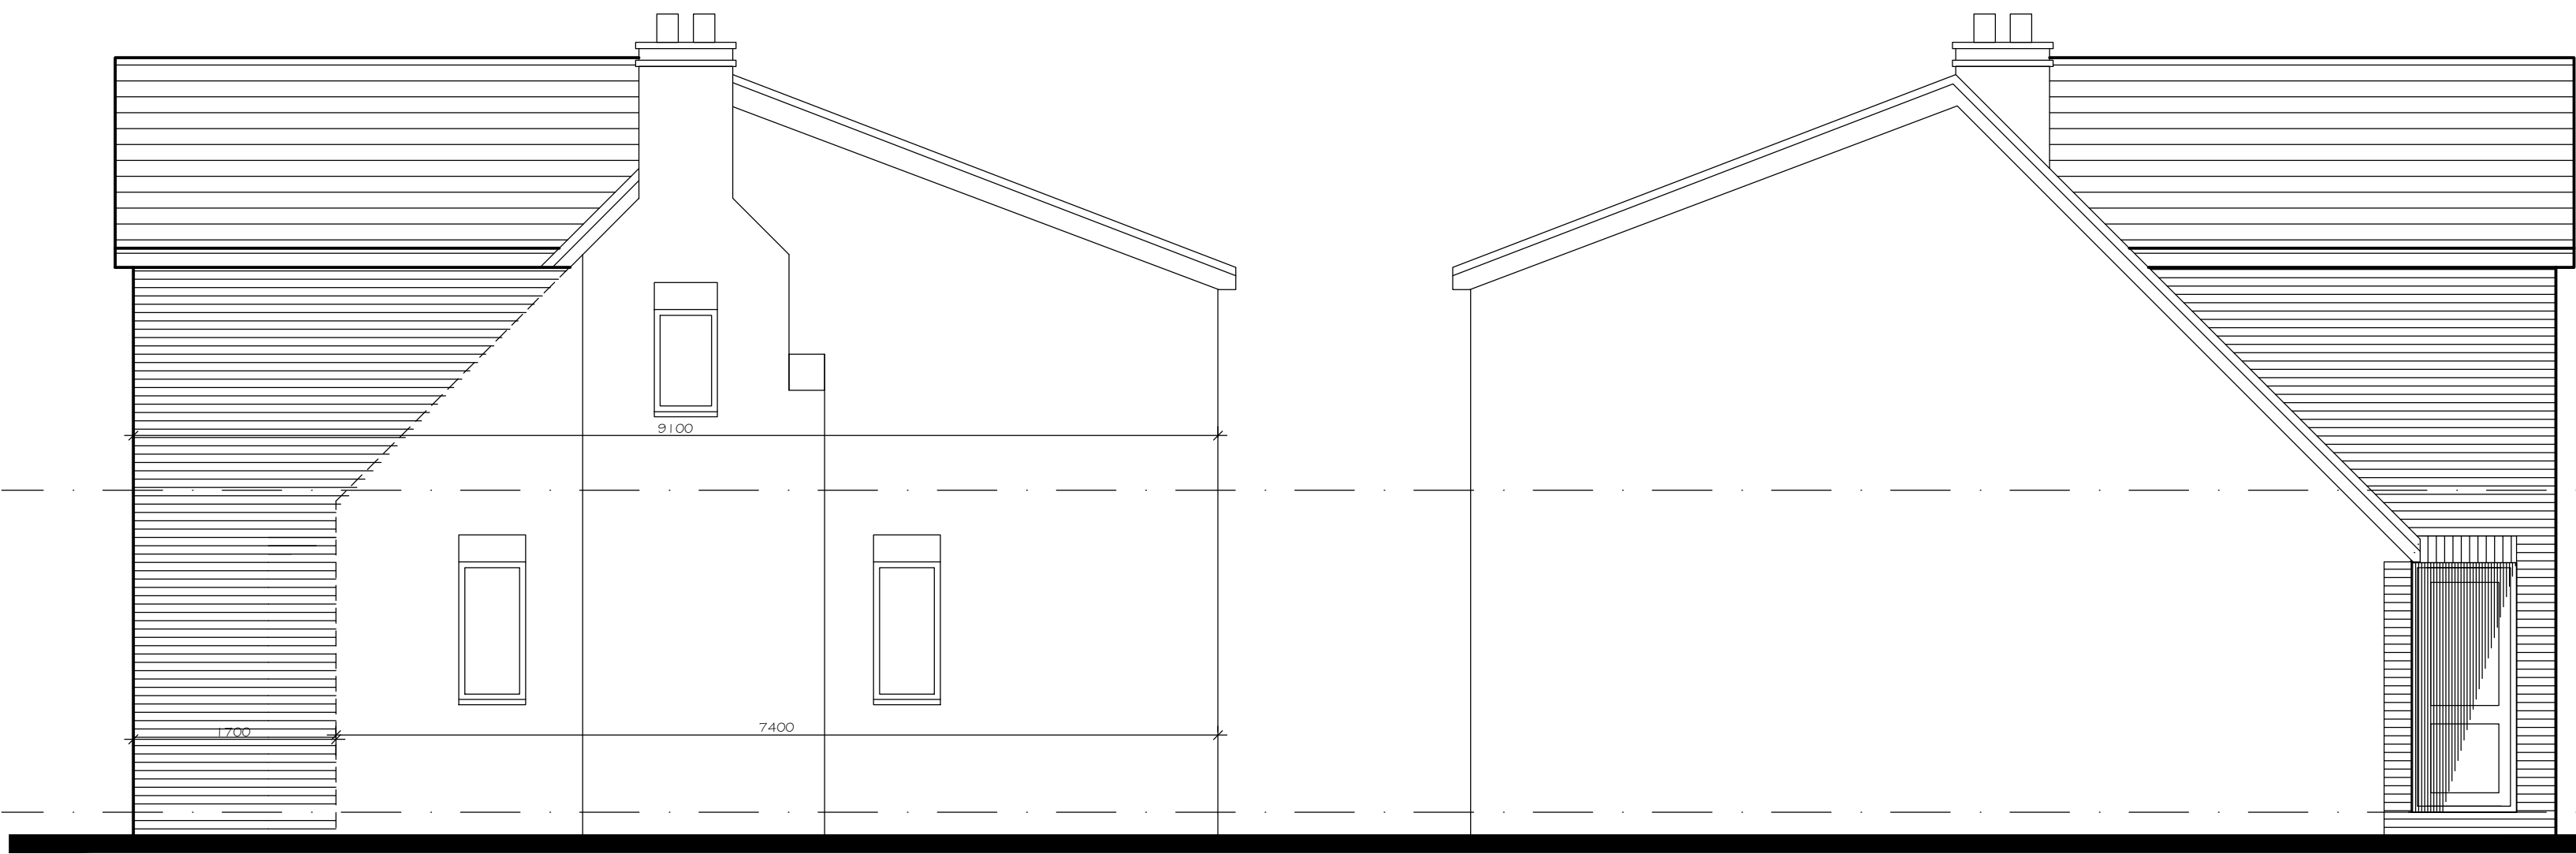


SIDE ELEVATION


SIDE ELEVATION

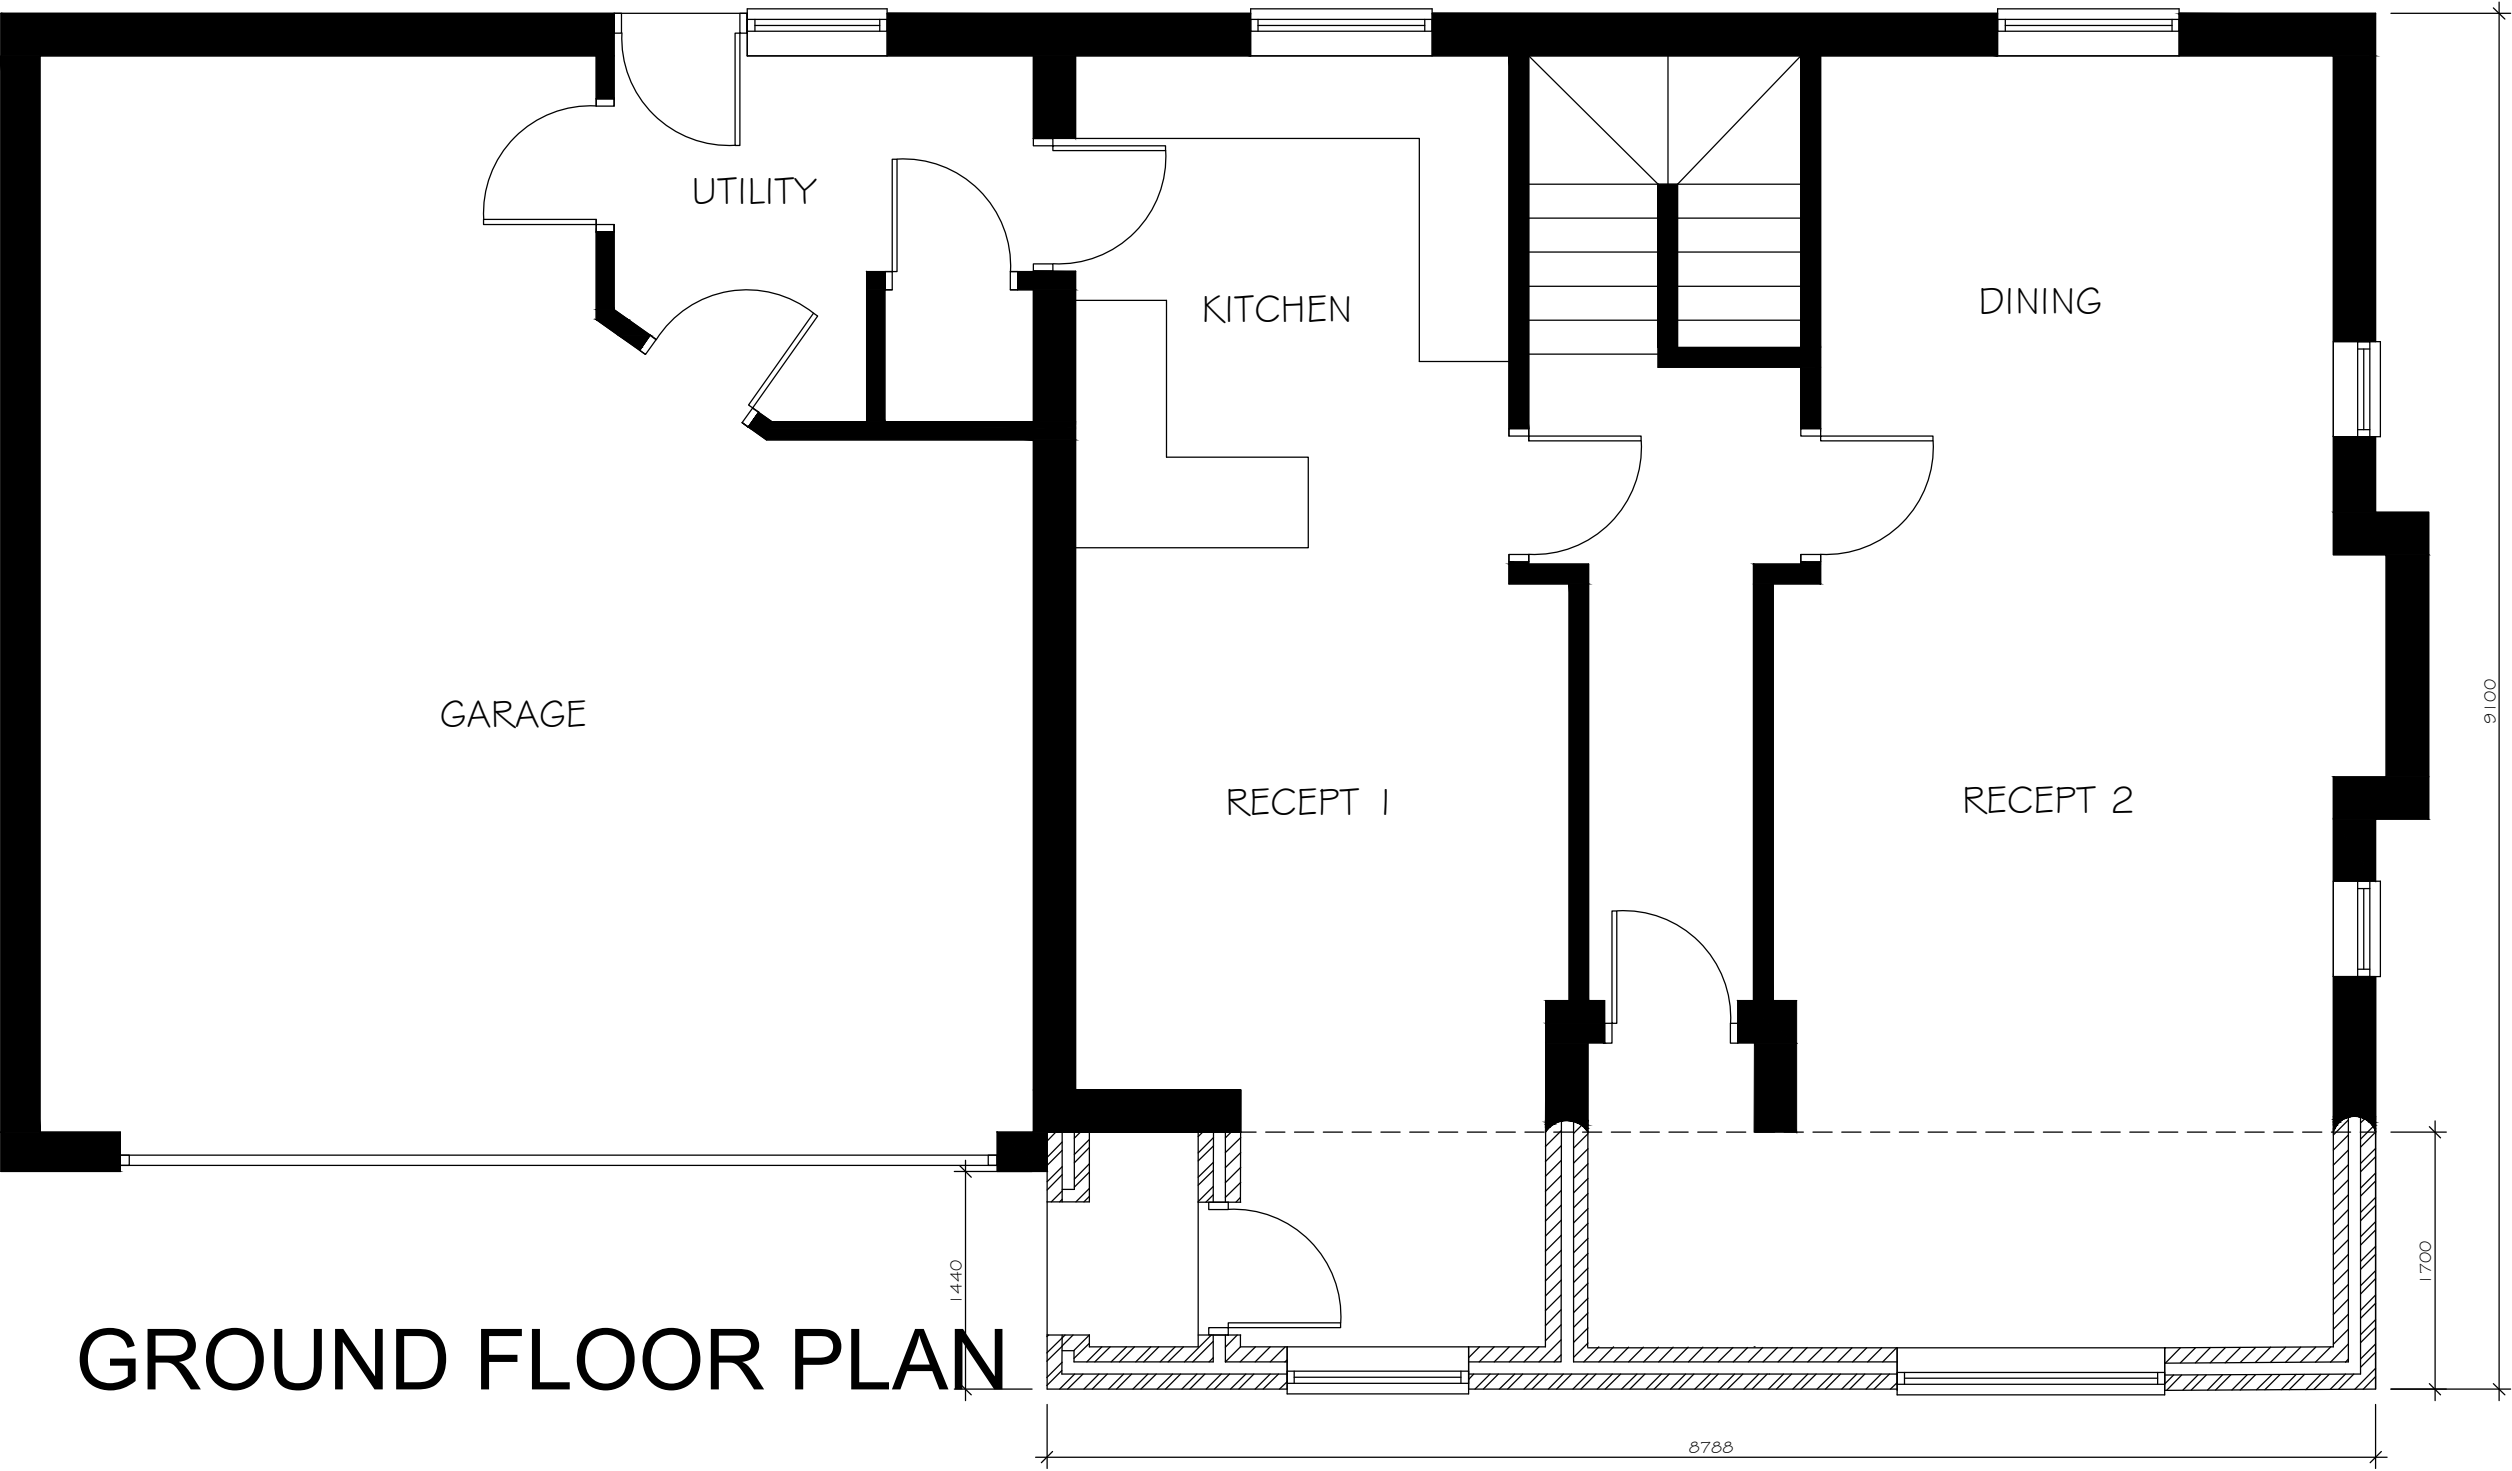

GROUND FLOOR PLAN

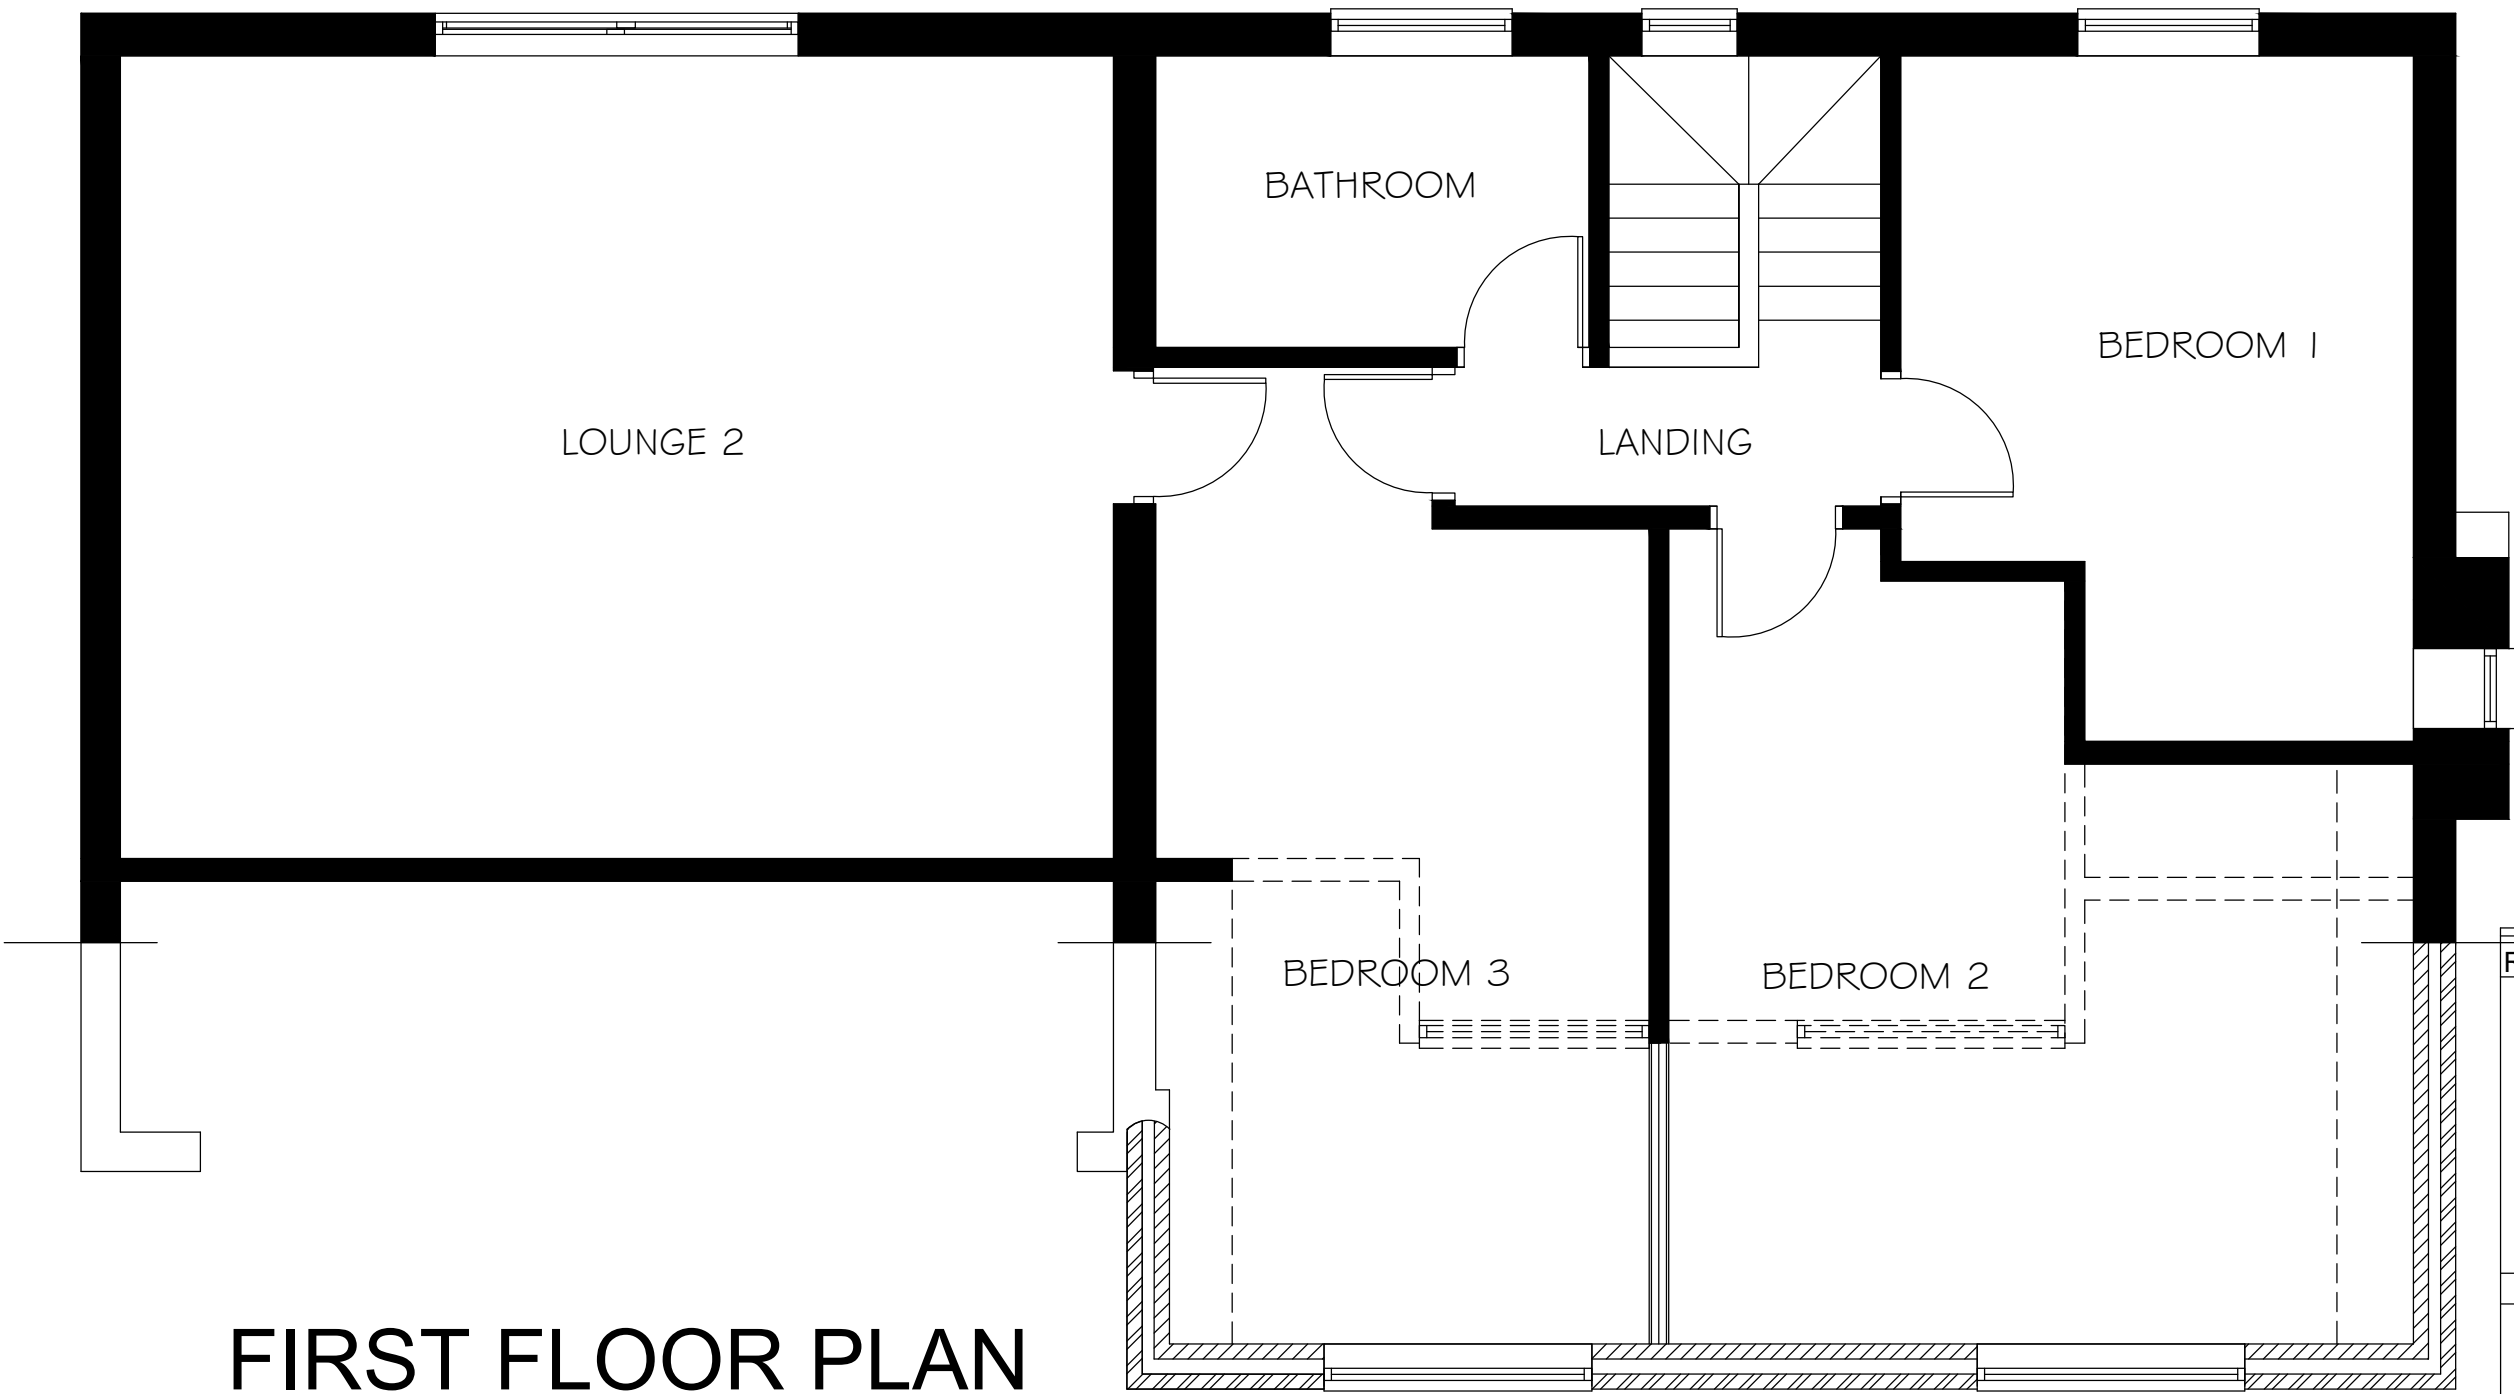

FIRST FLOOR PLAN

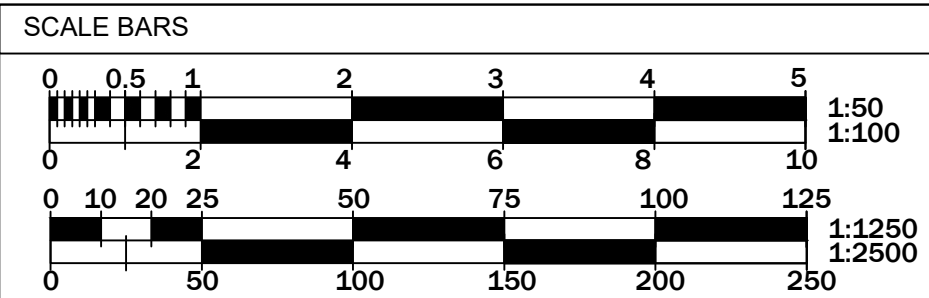

REV DATE	DESCRIPTION	BY
APPLICANT:		
Mr G. Heath		
PROJECT:		
Proposed Extension & Alterations at No. 9 Woodside Lane, Ladderedge, Leek ST13 7AN		
DRAWING TITLE:		
PROPOSED PLANS		
SCALE:		PLAN DETAILS:
1:50 @ A1		TOTAL SQFT -
PLAN REF:	SPEC	REV
5773/PD/04		B