




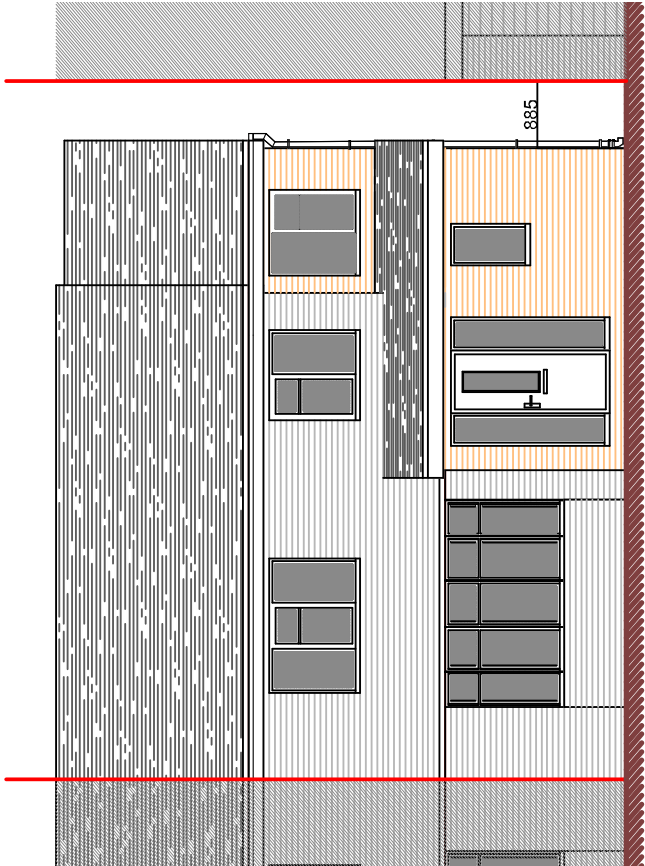


Front Elevation

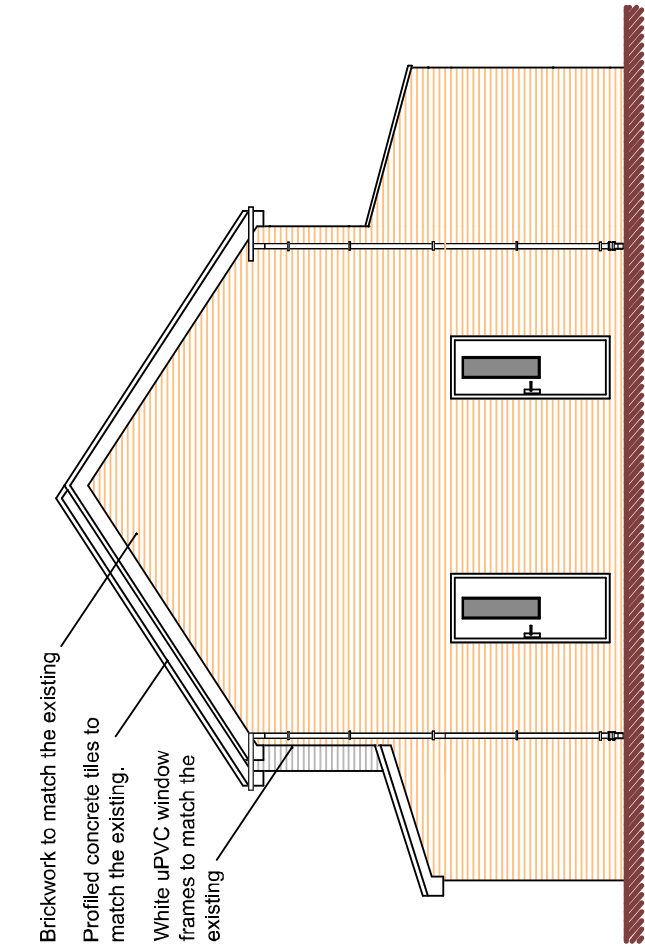



Side Elevation

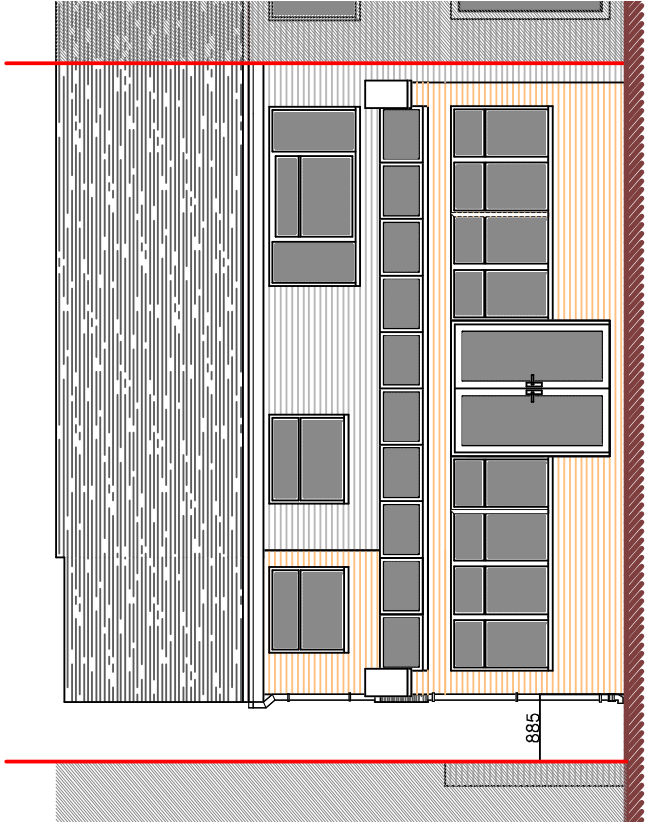

Rear Elevation

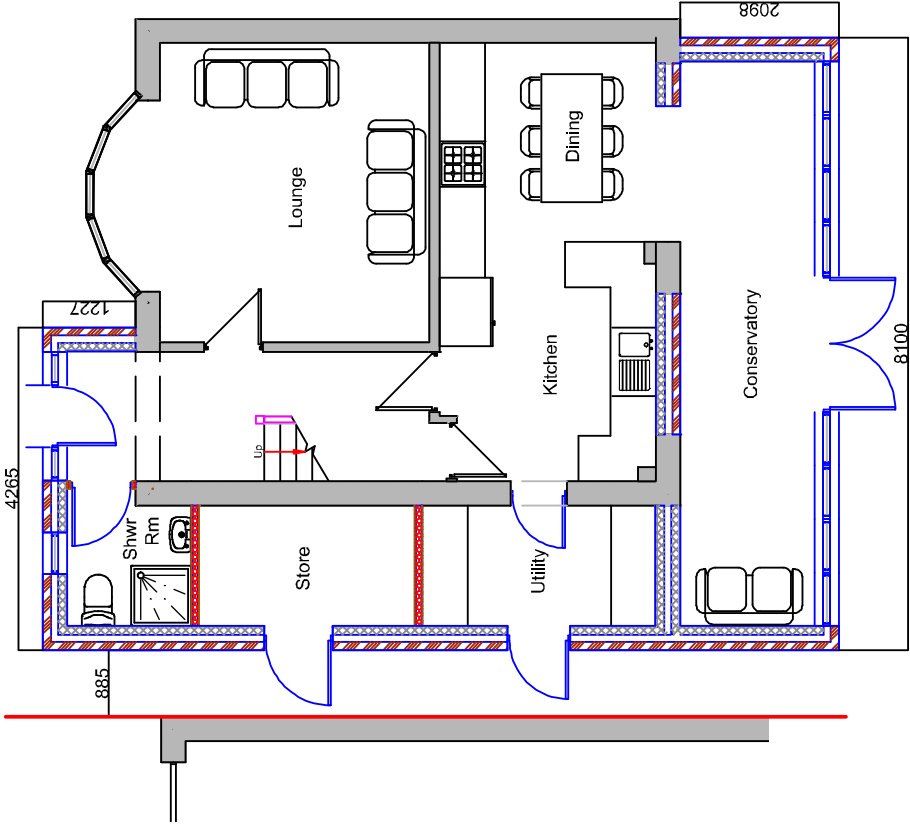

Ground Floor Plan

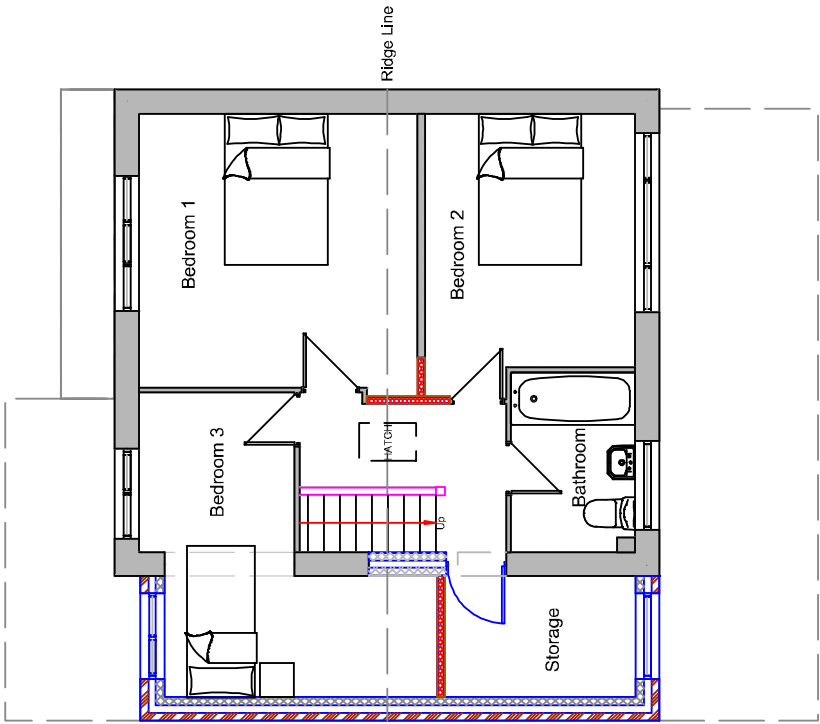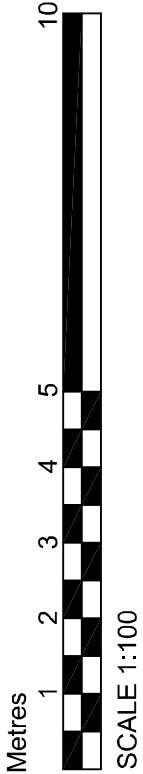

First Floor Plan

DBD Architectural Consultancy Ltd ©2021

1. Copyright is issued with DBD Architectural Consultancy Ltd.
2. All dimensions to be checked on site before proceeding.
3. Contractor to check/adjust dimensions of new work to match existing construction. Do not assume existing structure or details are plumb, square or level.
4. Contractor must rectify the architect of any discrepancies before proceeding.
5. All drawings to be read in conjunction with all other consultant drawings and specs.

Rev	Date	Description
1	15.03.21	Issue for construction
2	15.03.21	Revised drawings and specifications
3	15.03.21	Revised drawings and specifications
4	15.03.21	Revised drawings and specifications
5	15.03.21	Revised drawings and specifications



Mr & Mrs Melady
10 Linewood Close
Byrns Bridge
ST11 5NL
Date: 04.10.21
Scale: 1:100
Drawing Number: 2173

Plans as Proposed

PL 03C