


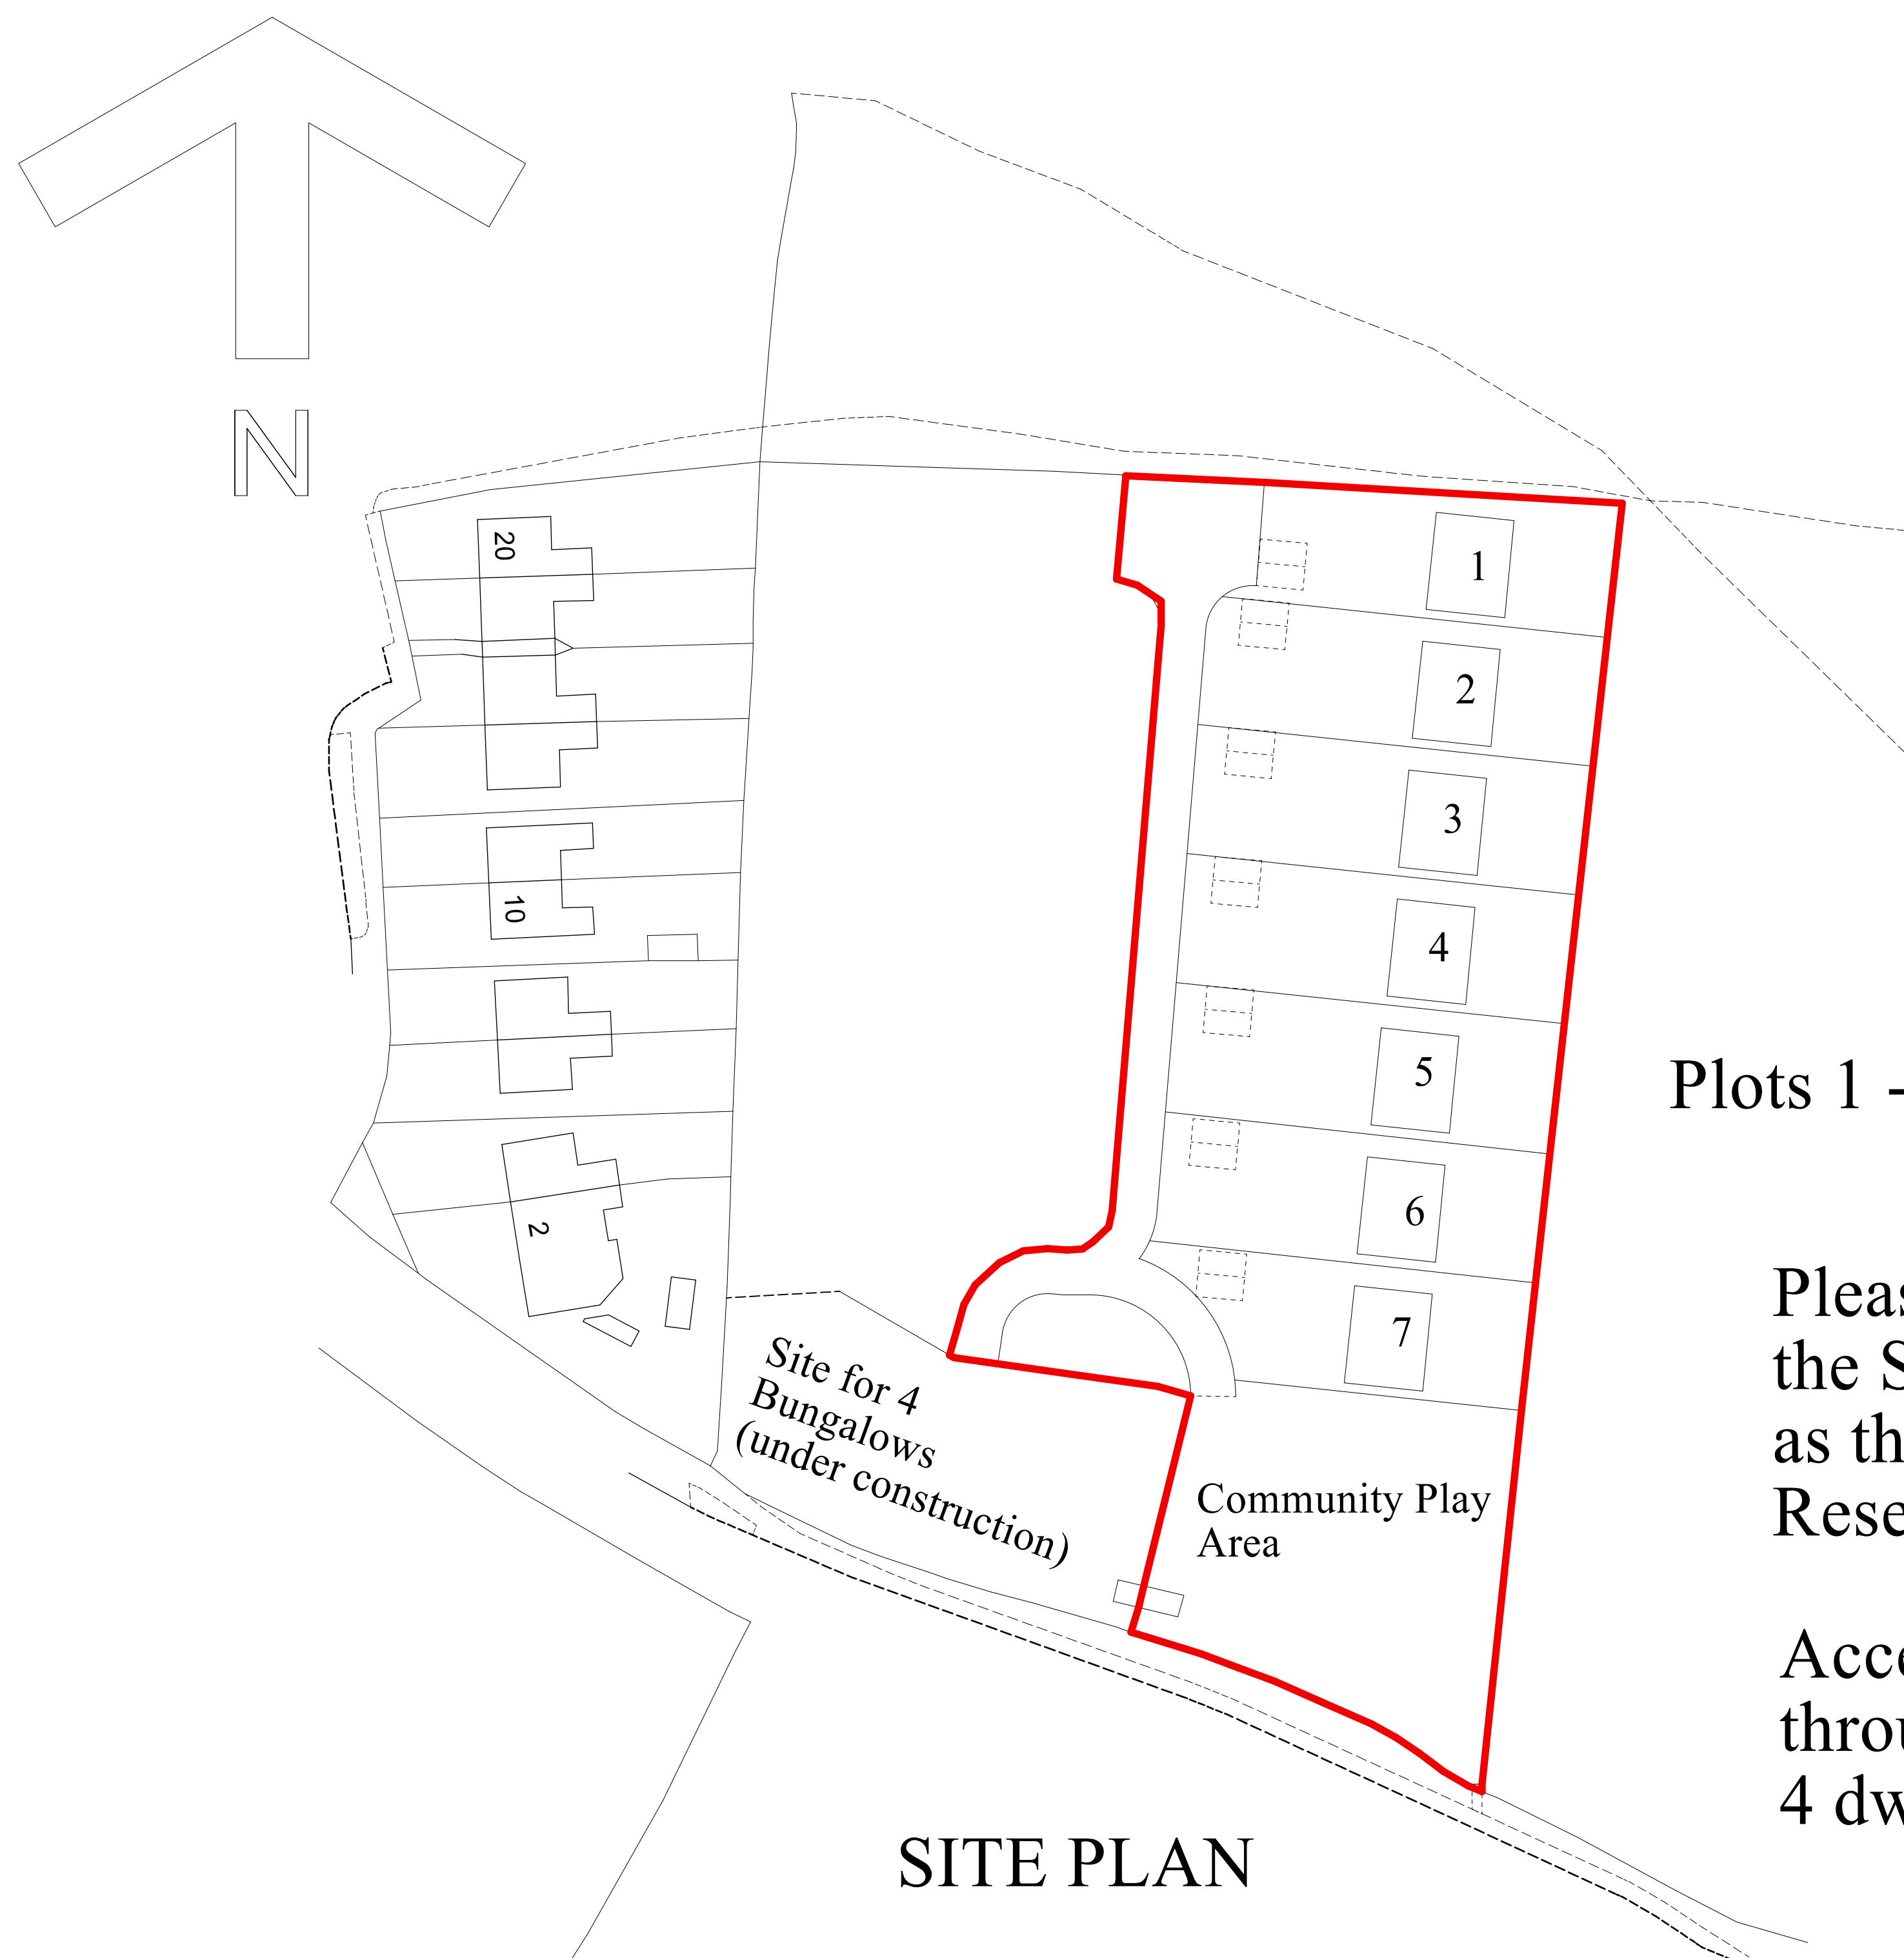


SITE PLAN

Plots 1 - 7 are 2 - Bedroom Bungalows

Please note that the Site Layout shown on the Site Plan & Location Plan are indicative only as these will be a matter for a subsequent Reserved Matters Application.

Access to site to be through the site for 4 dwellings

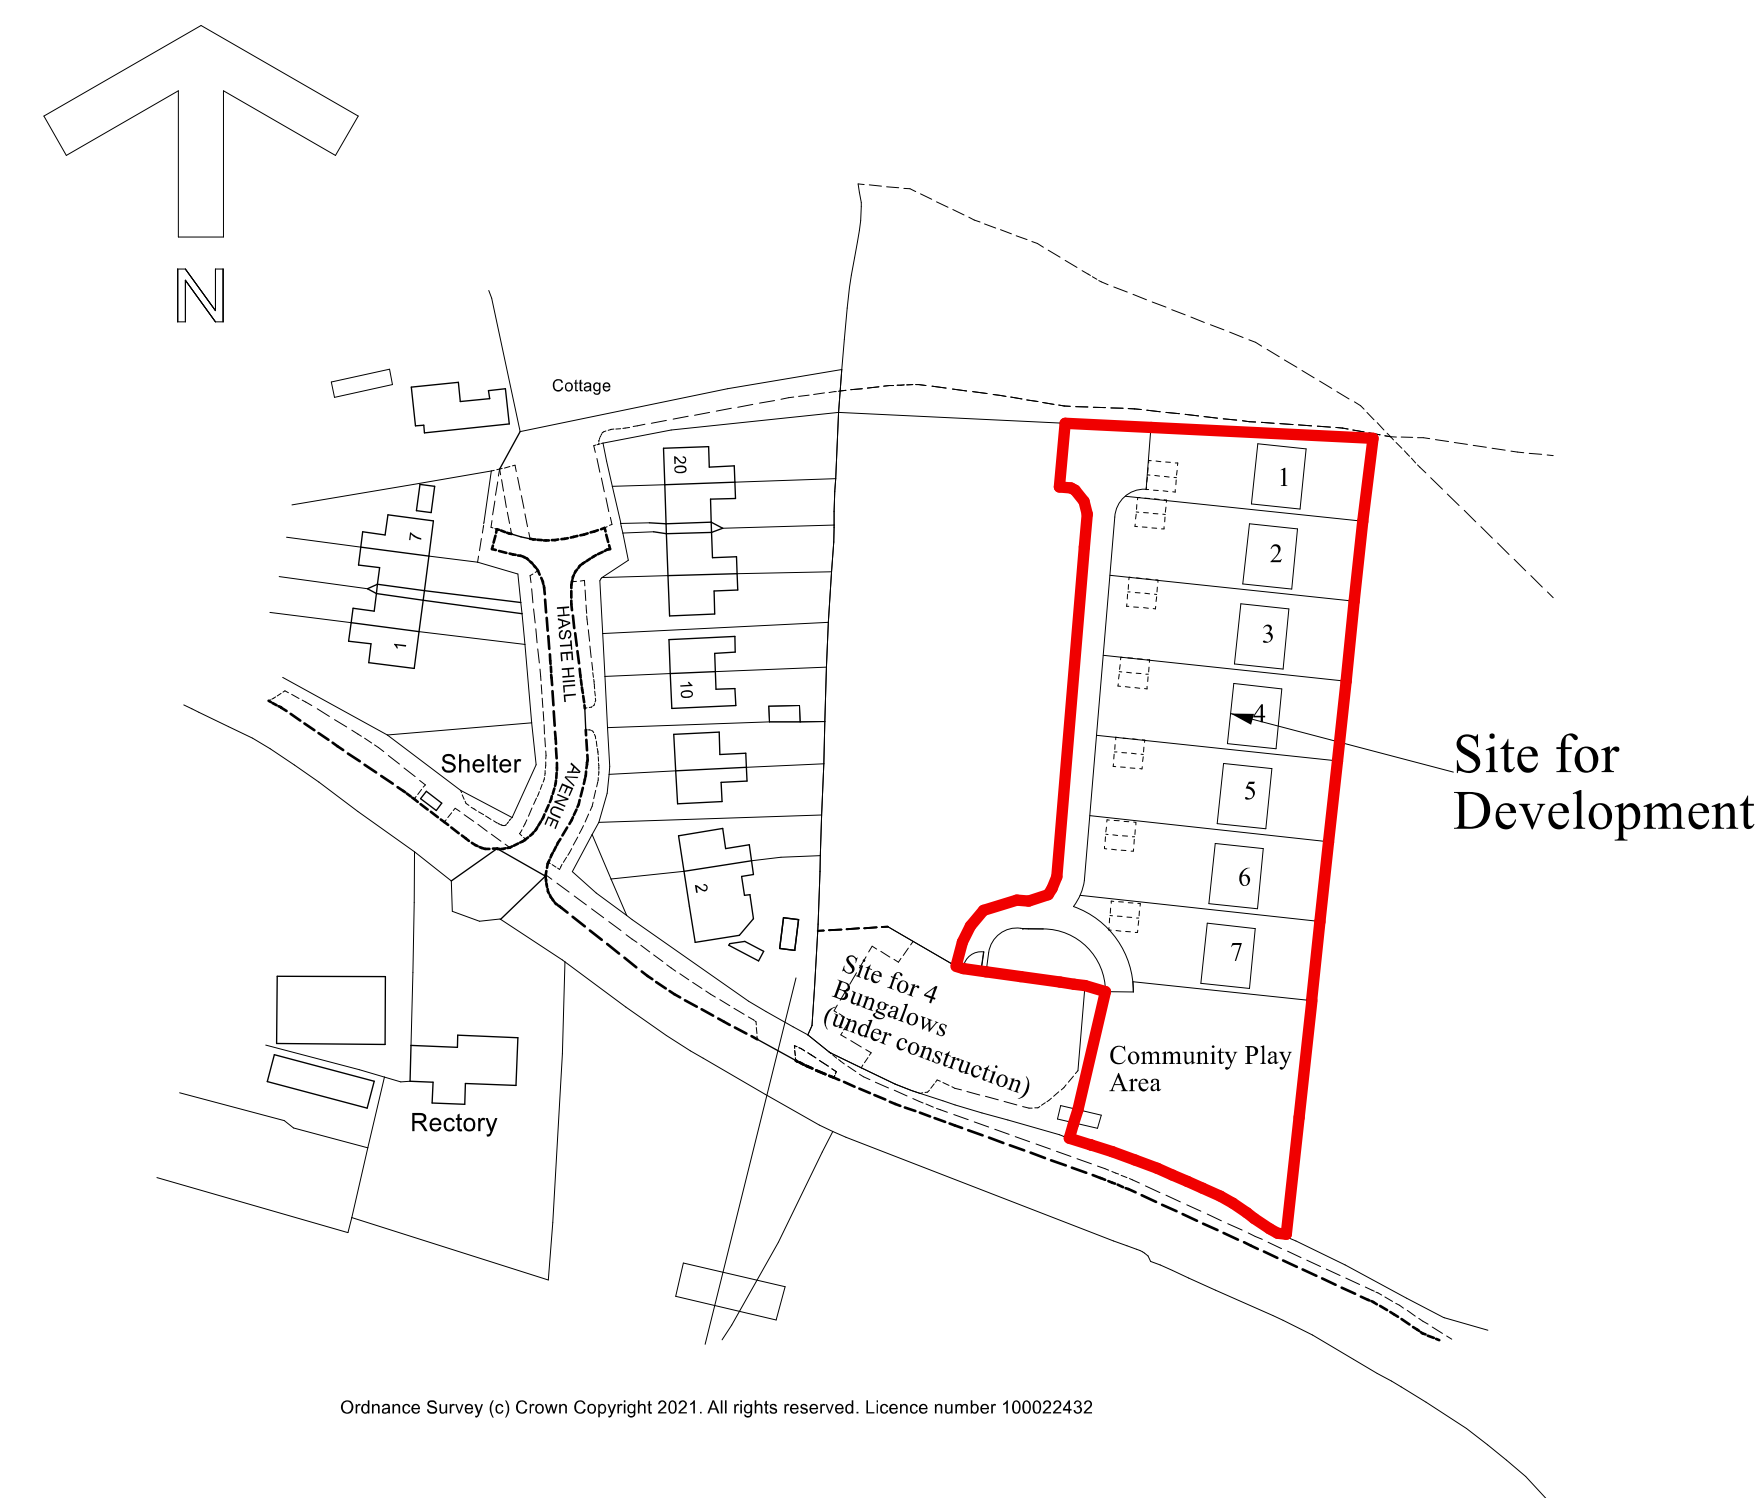

LOCATION PLAN

REVISIONS:

- A 10-11-2021 Properties rearranged.
- B 18-11-2021 Community Area and Plot 8 switched.
- C 03-11-2021 Plot 8 omitted.

HAMMONDS CONSTRUCTION LTD.

DATE: DECEMBER 2021
PROPOSED RESIDENTIAL DEVELOPMENT

AT
HOLT LANE,
KINGSLEY,
STOKE-ON-TRENT,
STAFFS.
ST10 2BA

SCALES (at A1):
SITE PLAN 1:500
LOCATION PLAN 1:1250

DRAWN BY:
MALCOLM SALES
QUANTITY SURVEYORS, DESIGNERS
& BUILDING COST CONSULTANTS
CHURCHILL SUITE,
LULWORTH HOUSE,
51, HIGH STREET,
CHEADLE, STOKE-ON-TRENT,
STAFFS. ST10 1AR
TEL: 01538 757233
MOB: 07889 225437
E-MAIL: Malcolm.sales@salesqs.co.uk

AS PROPOSED

FOR PLANNING APPLICATION

DRAWING NR. 2110/10/01/C