



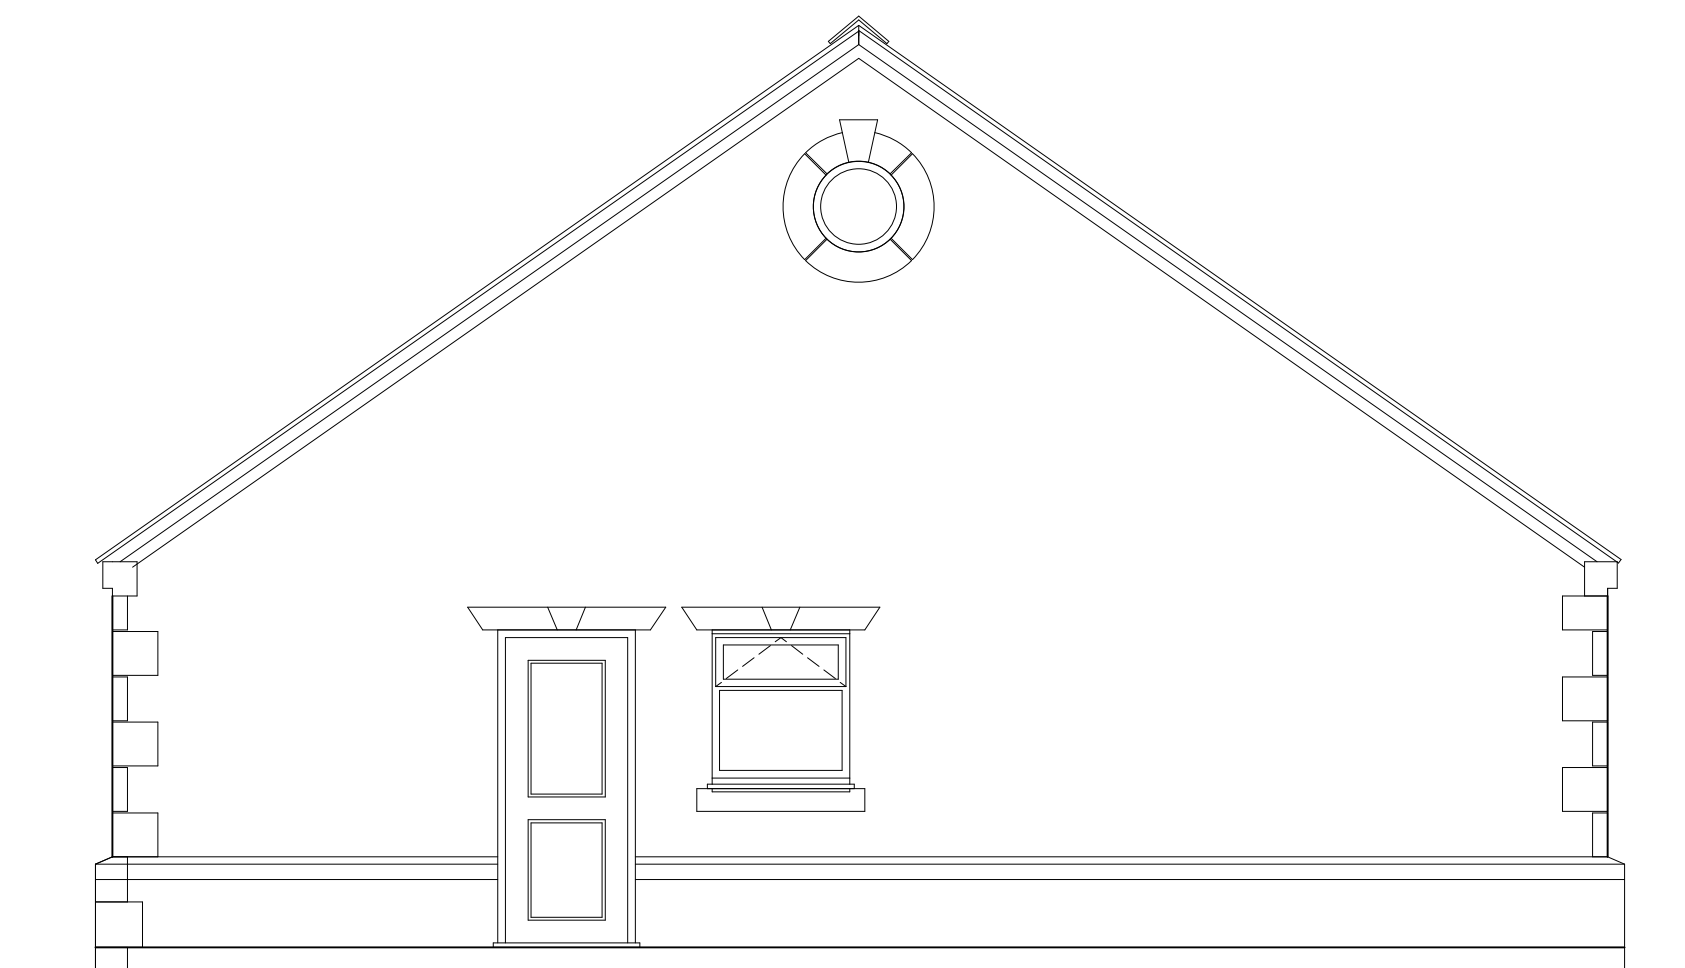


EXISTING END ELEVATION

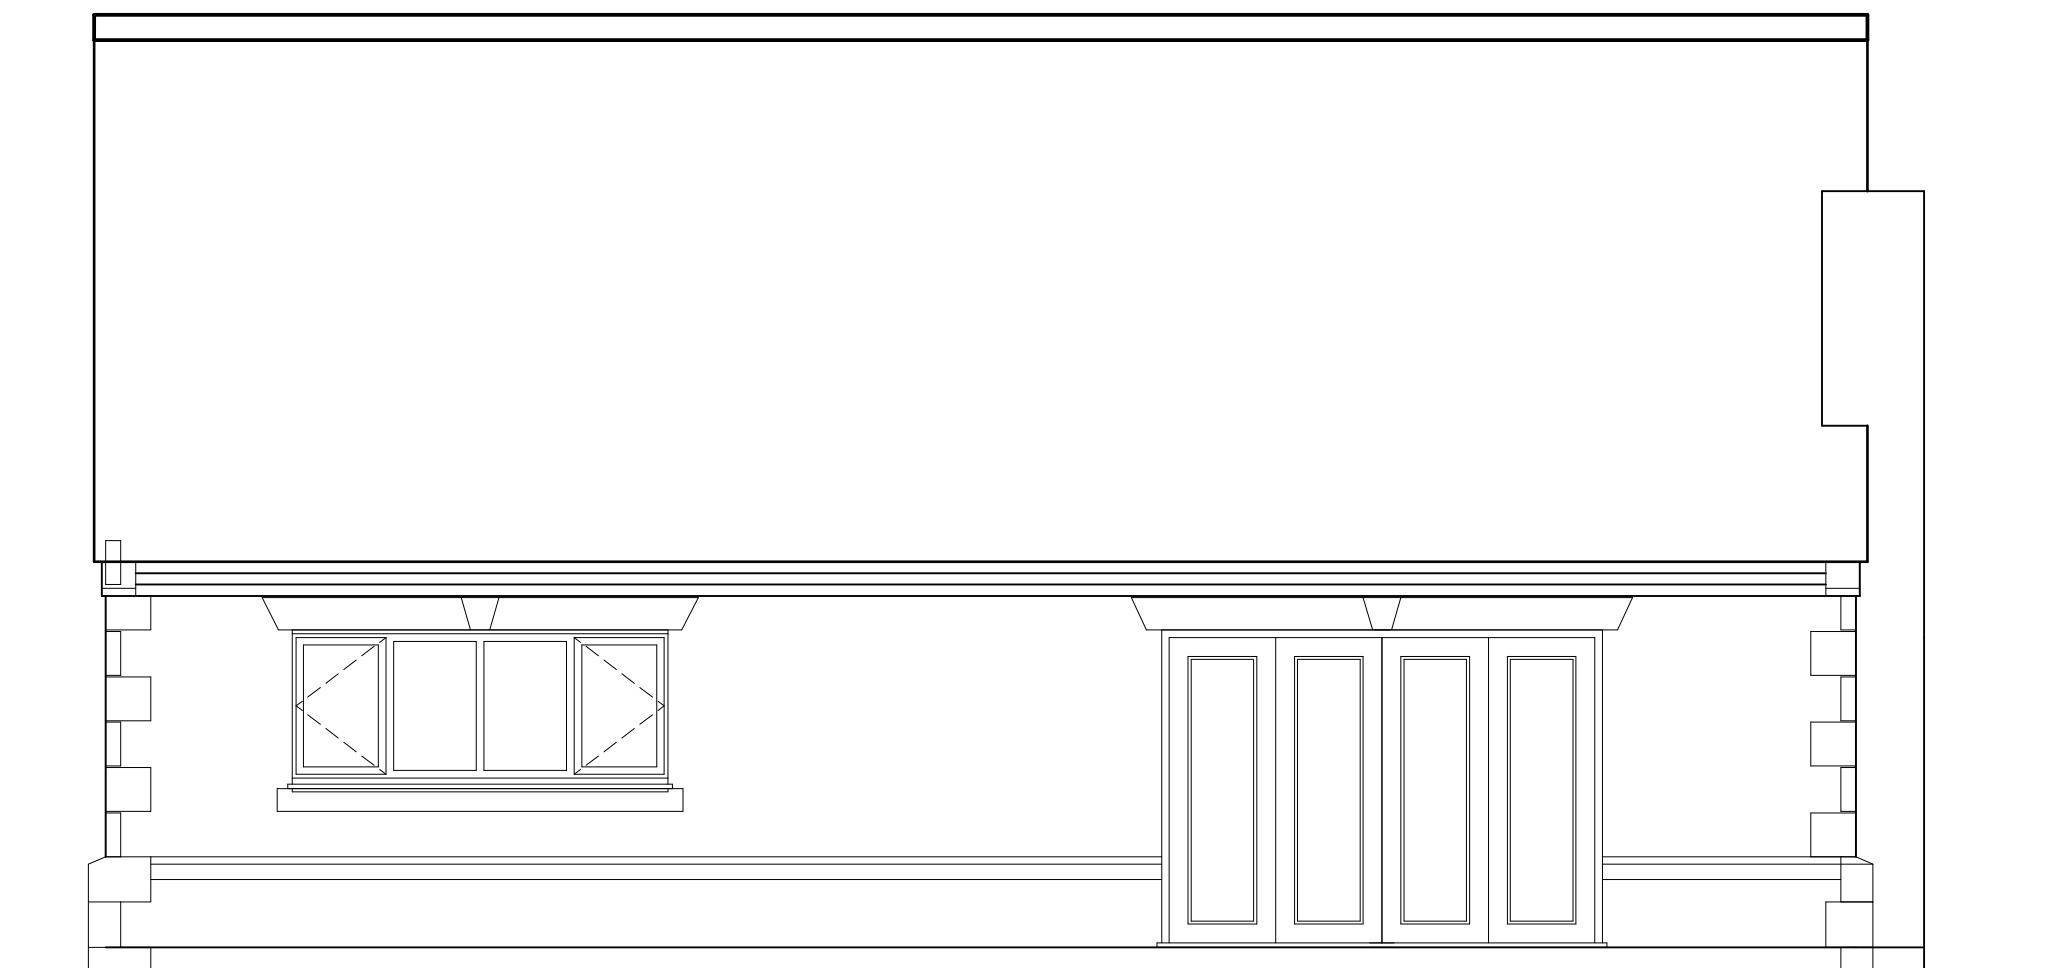

EXISTING REAR ELEVATION




EXISTING FRONT ELEVATION

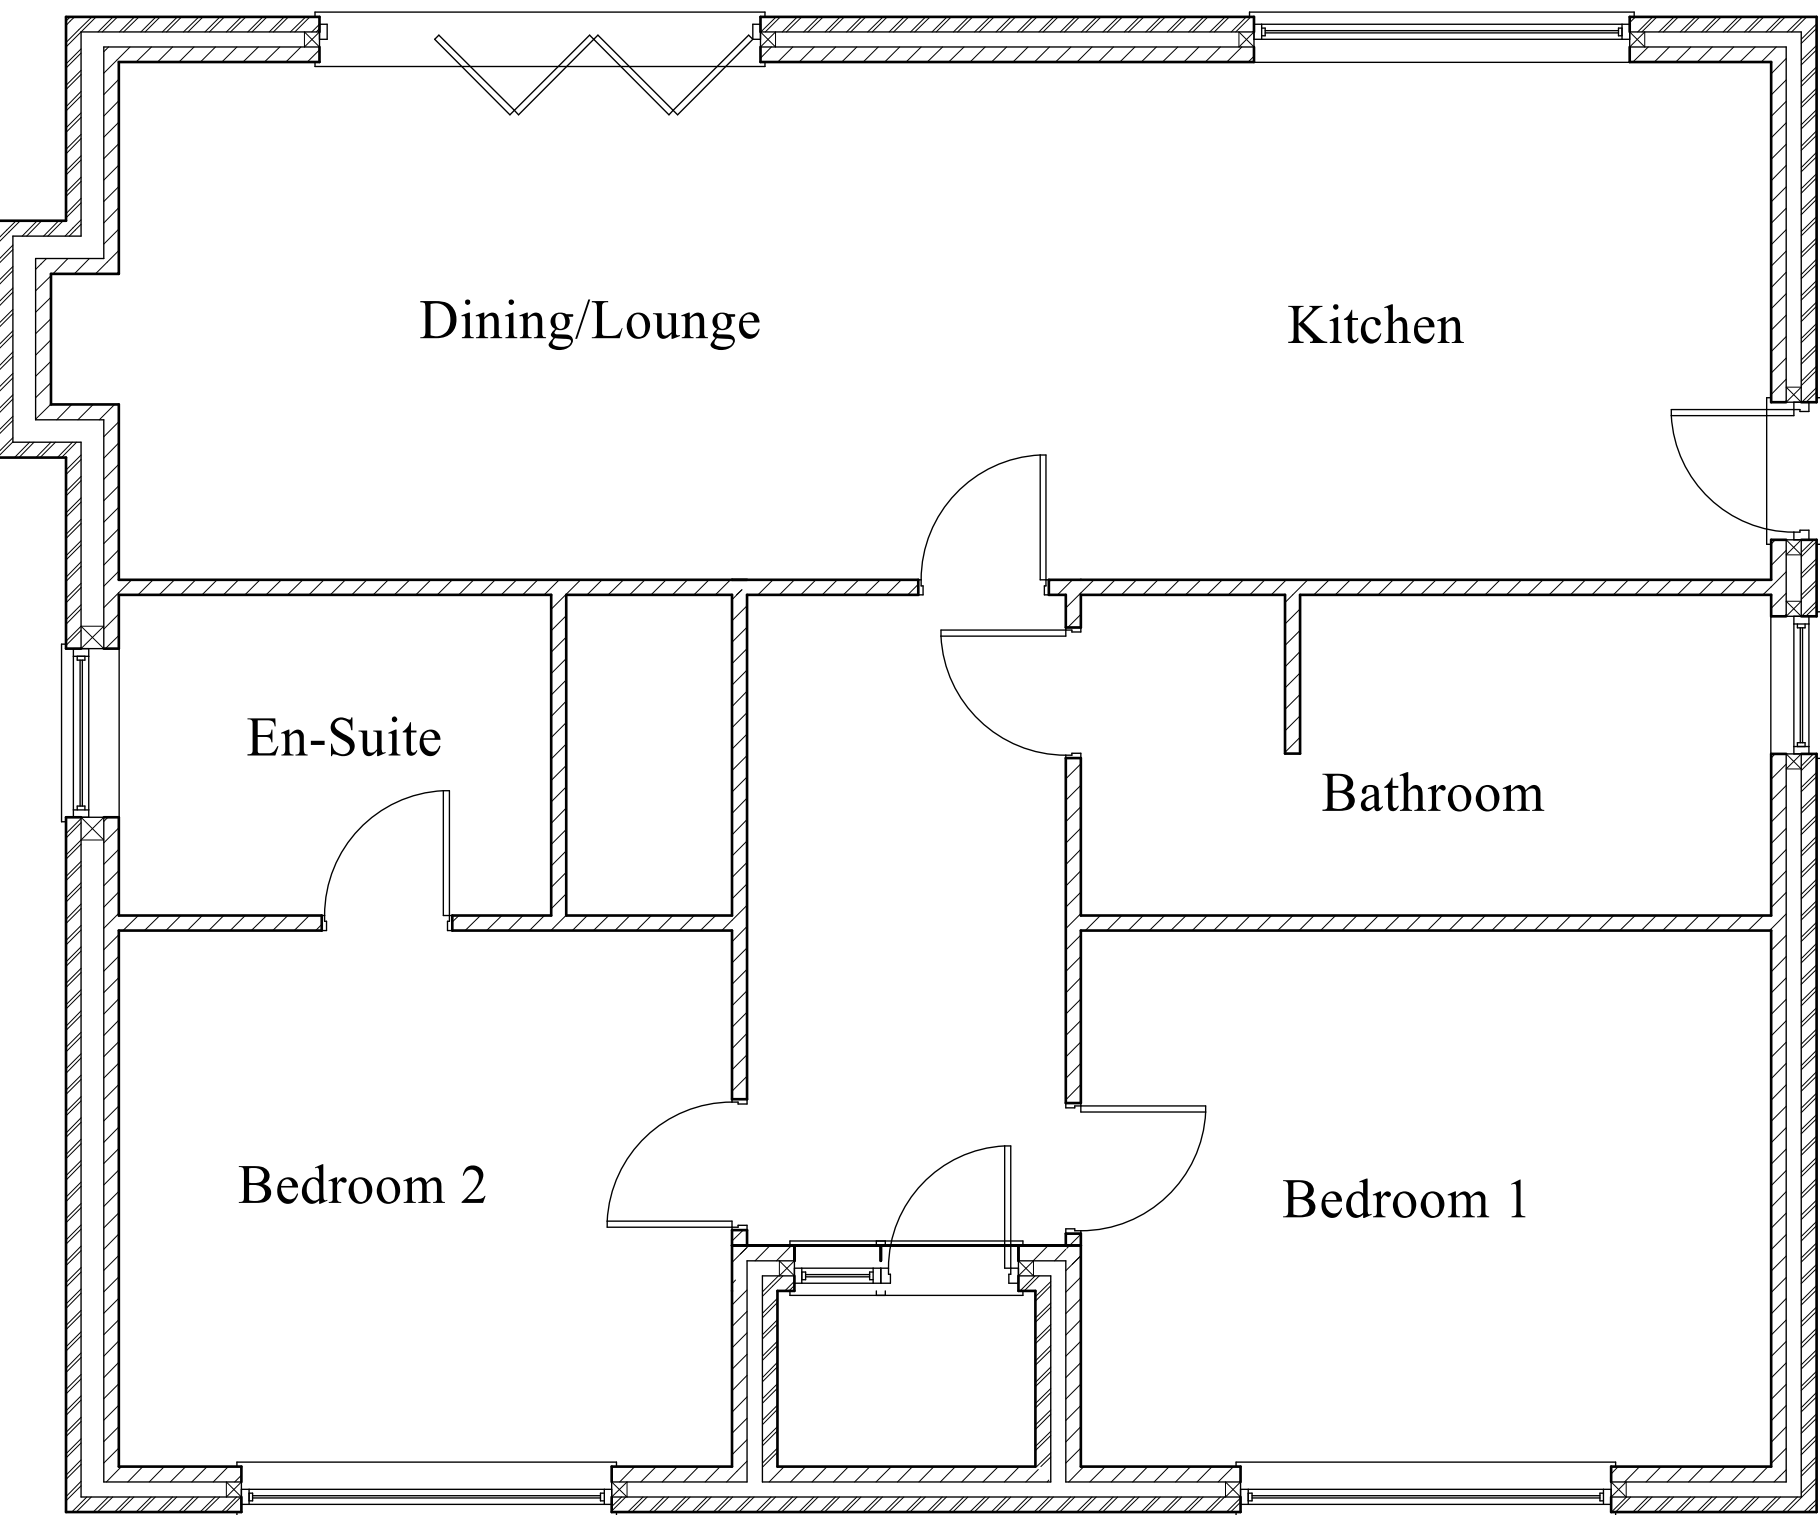

EXISTING GROUND FLOOR PLAN



EXISTING FIRST FLOOR PLAN

 

EXISTING ROOF PLAN

AMENDMENTS:
A 15-12-2021 Amended to suit existing layout

MR. J. REEVES

DATE MARCH 2021

PROPOSED ROOF SPACE CONVERSION

AT
4, MOSS CLOSE,
DILHORNE,
STOKE-ON-TRENT,
STAFFS. ST10 2QA

SCALES (at A1):
PLANS 1:50
ELEVATIONS 1:50

DRAWN BY:
MALCOLM SALES
QUANTITY SURVEYORS, DESIGNERS
& BUILDING COST CONSULTANTS
CHURCHILL SUITE,
LULWORTH HOUSE,
51, HIGH STREET,
CHEADLE, STOKE-ON-TRENT,
STAFFS. ST10 1AR
TEL: 01538 757233
MOB: 07889 225437
E-MAIL: Malcolm.sales@salesqs.co.uk

AS EXISTING

FOR PLANNING APPLICATION

DRAWING NR. 2112/02/01/A