

All heights, sizes and dimensions should be checked on site by the contractor before any work is put in hand.


Figured dimensions should be taken in preference to scaling and any errors or omissions reported to the architect at once.

This drawing has been prepared in accordance with the CDM (Construction Design and Management) and all foreseeable design risks to those involved or affected by construction have been avoided wherever possible.



South-East Elevation

1 : 50

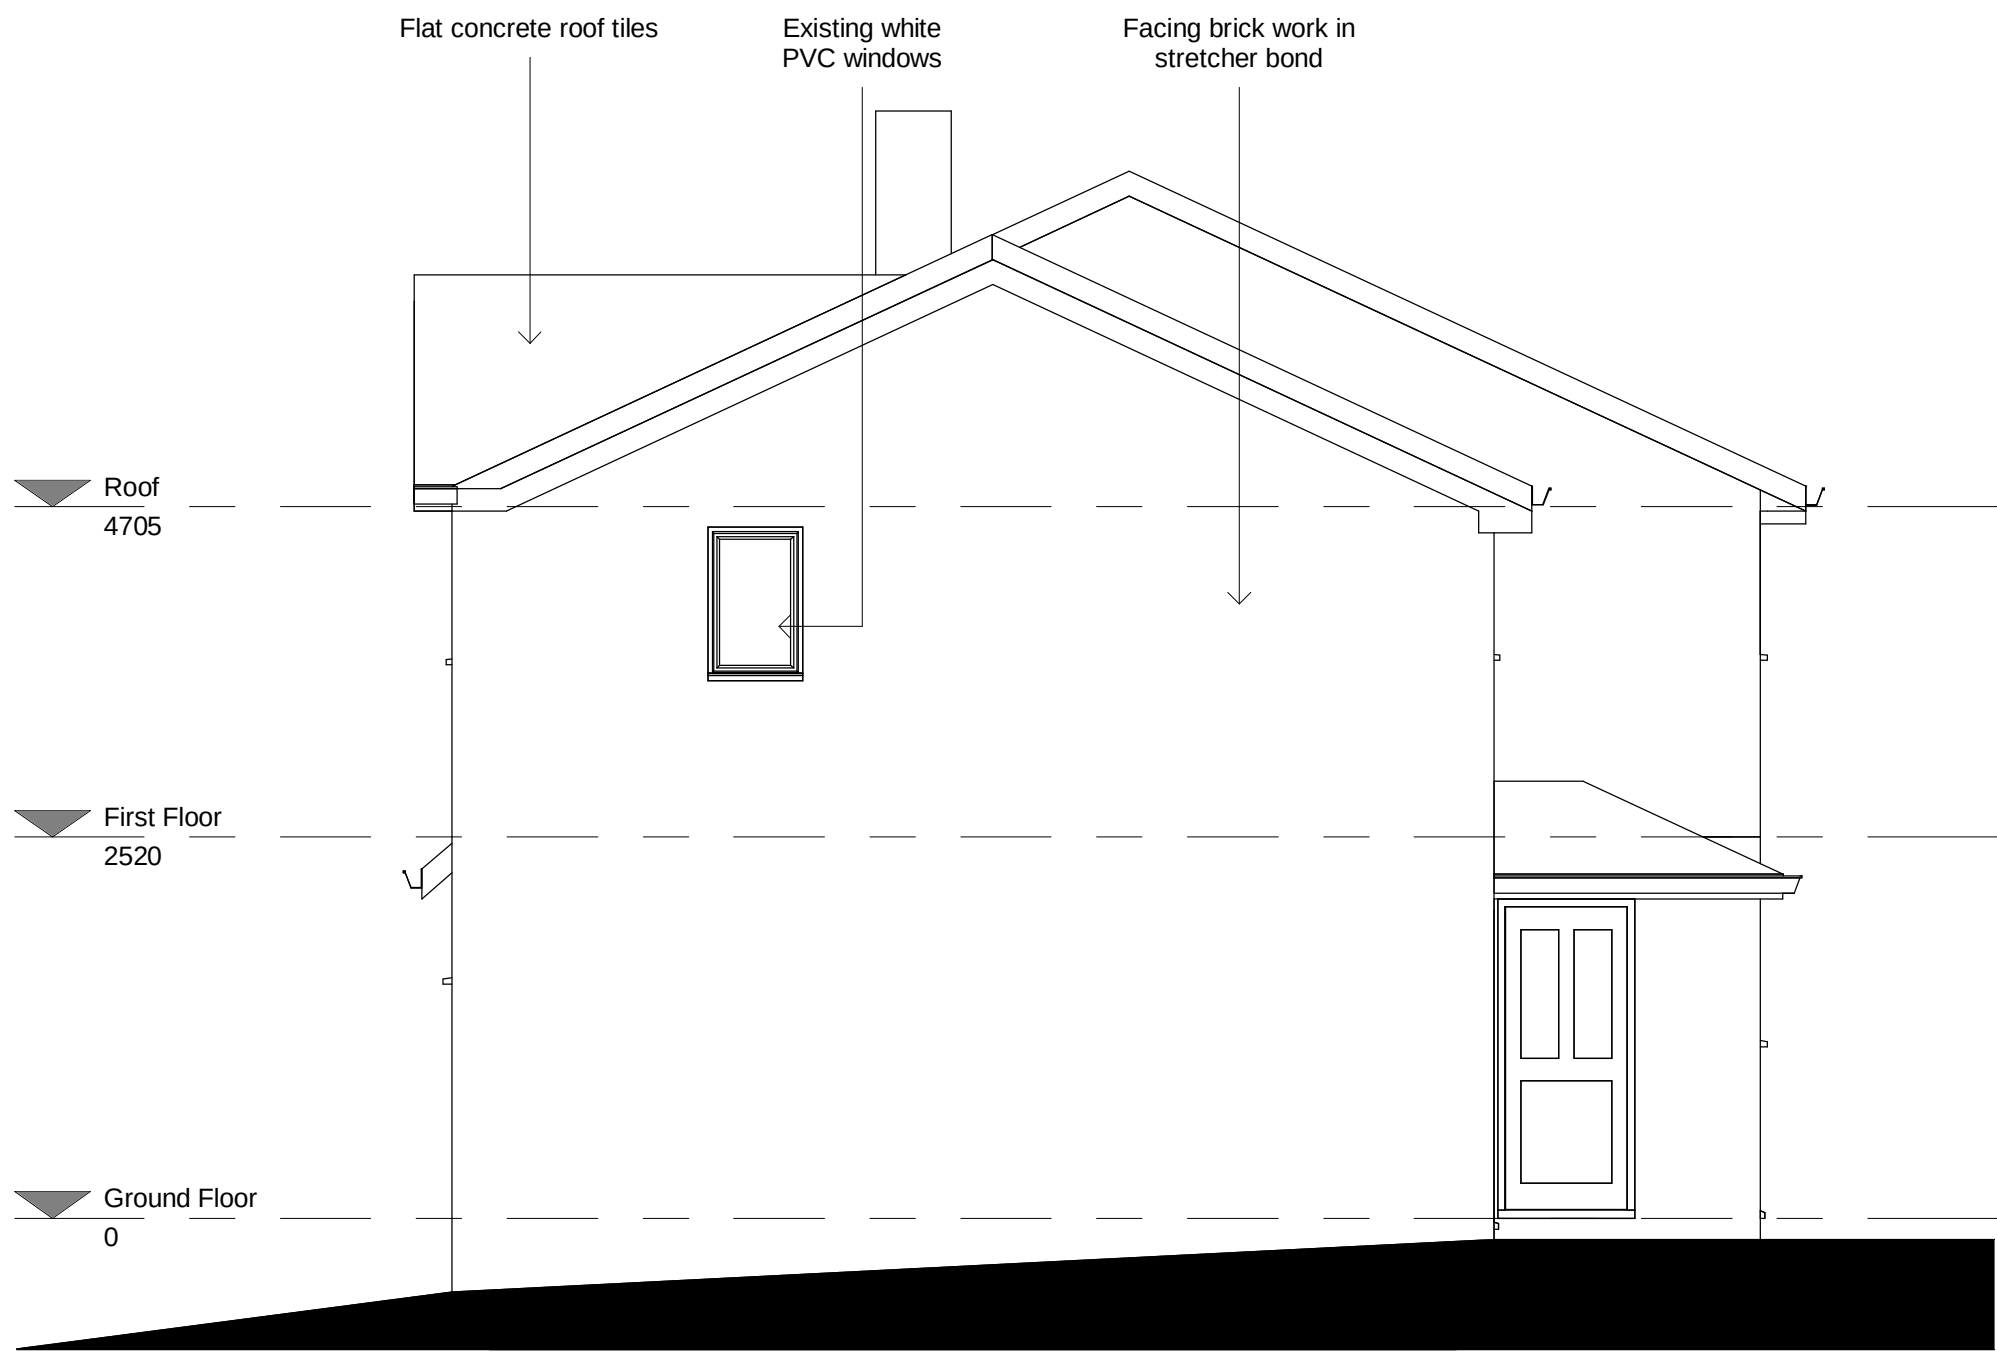


North-East Elevation

1 : 50



North-West Elevation

1 : 50

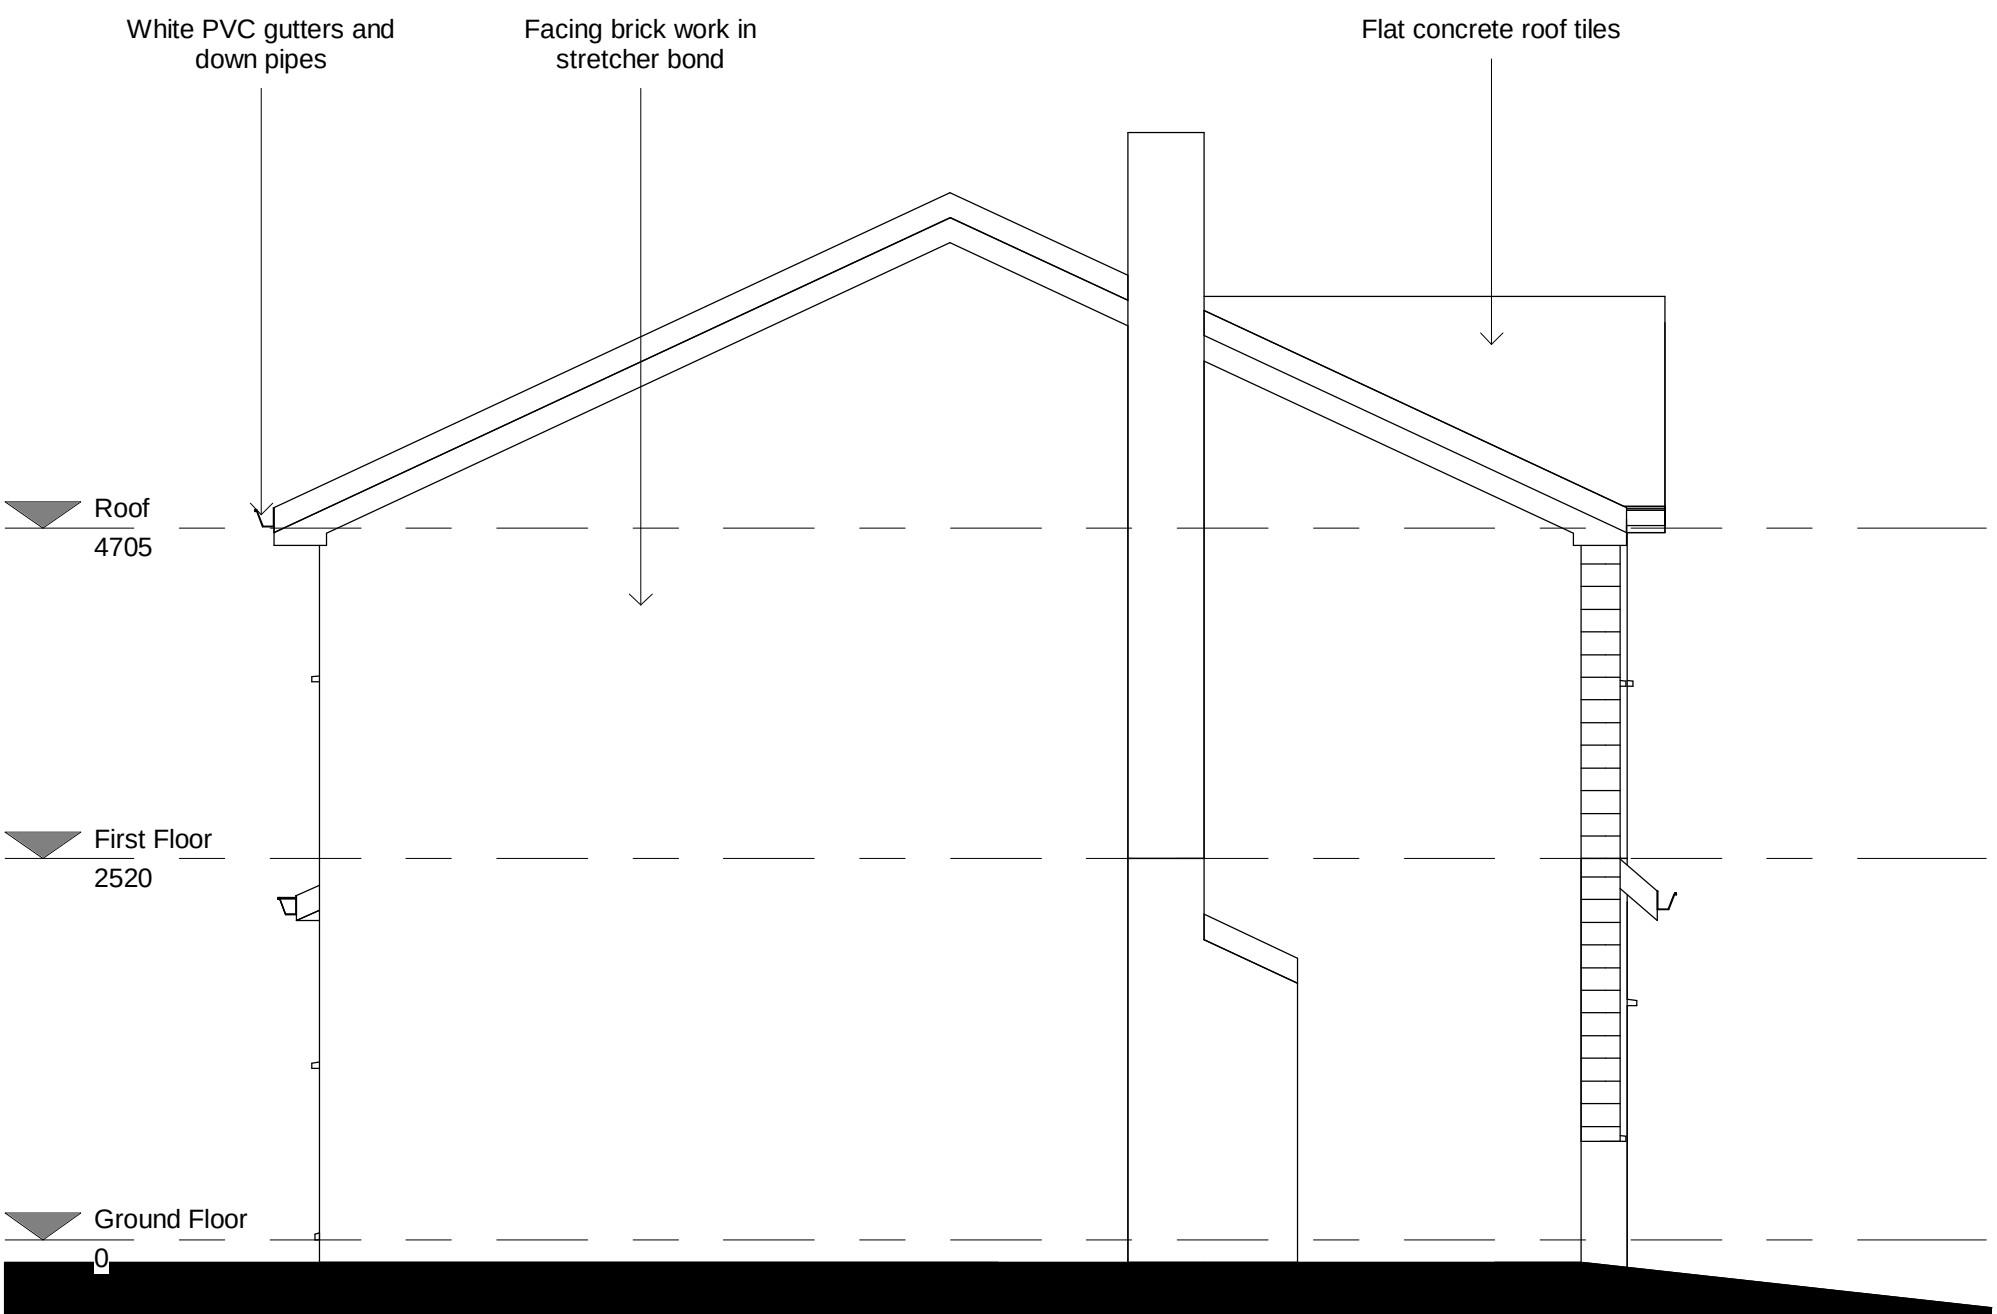

South-West Elevation

1 : 50

P.1 21/10/2021 General alterations made

Rev	Date	By	Detail
-----	------	----	--------

Drawing status			
----------------	--	--	--

Client

Mr & Mrs Hilton

Project/Location

20 Furlong Avenue,
Tean,
Stoke-On-Trent
ST10 4JS

Drawing title

Existing Elevations

Date	Drawn	Checked	Job No.
29/10/2021	LE	TM	3217

Scale(s)

1 : 50 @A1

Drawing number

MH21-SA-XX-XX-DR-A-0401

Revision

P.1

SA **SMYTHEMAN**
ARCHITECTURAL

12 High Street, Tean,
Stoke-on-Trent
ST10 4DZ

T: +44 (0)1538 722097
E: mail@smytheman.co.uk
W: www.smytheman.co.uk

