



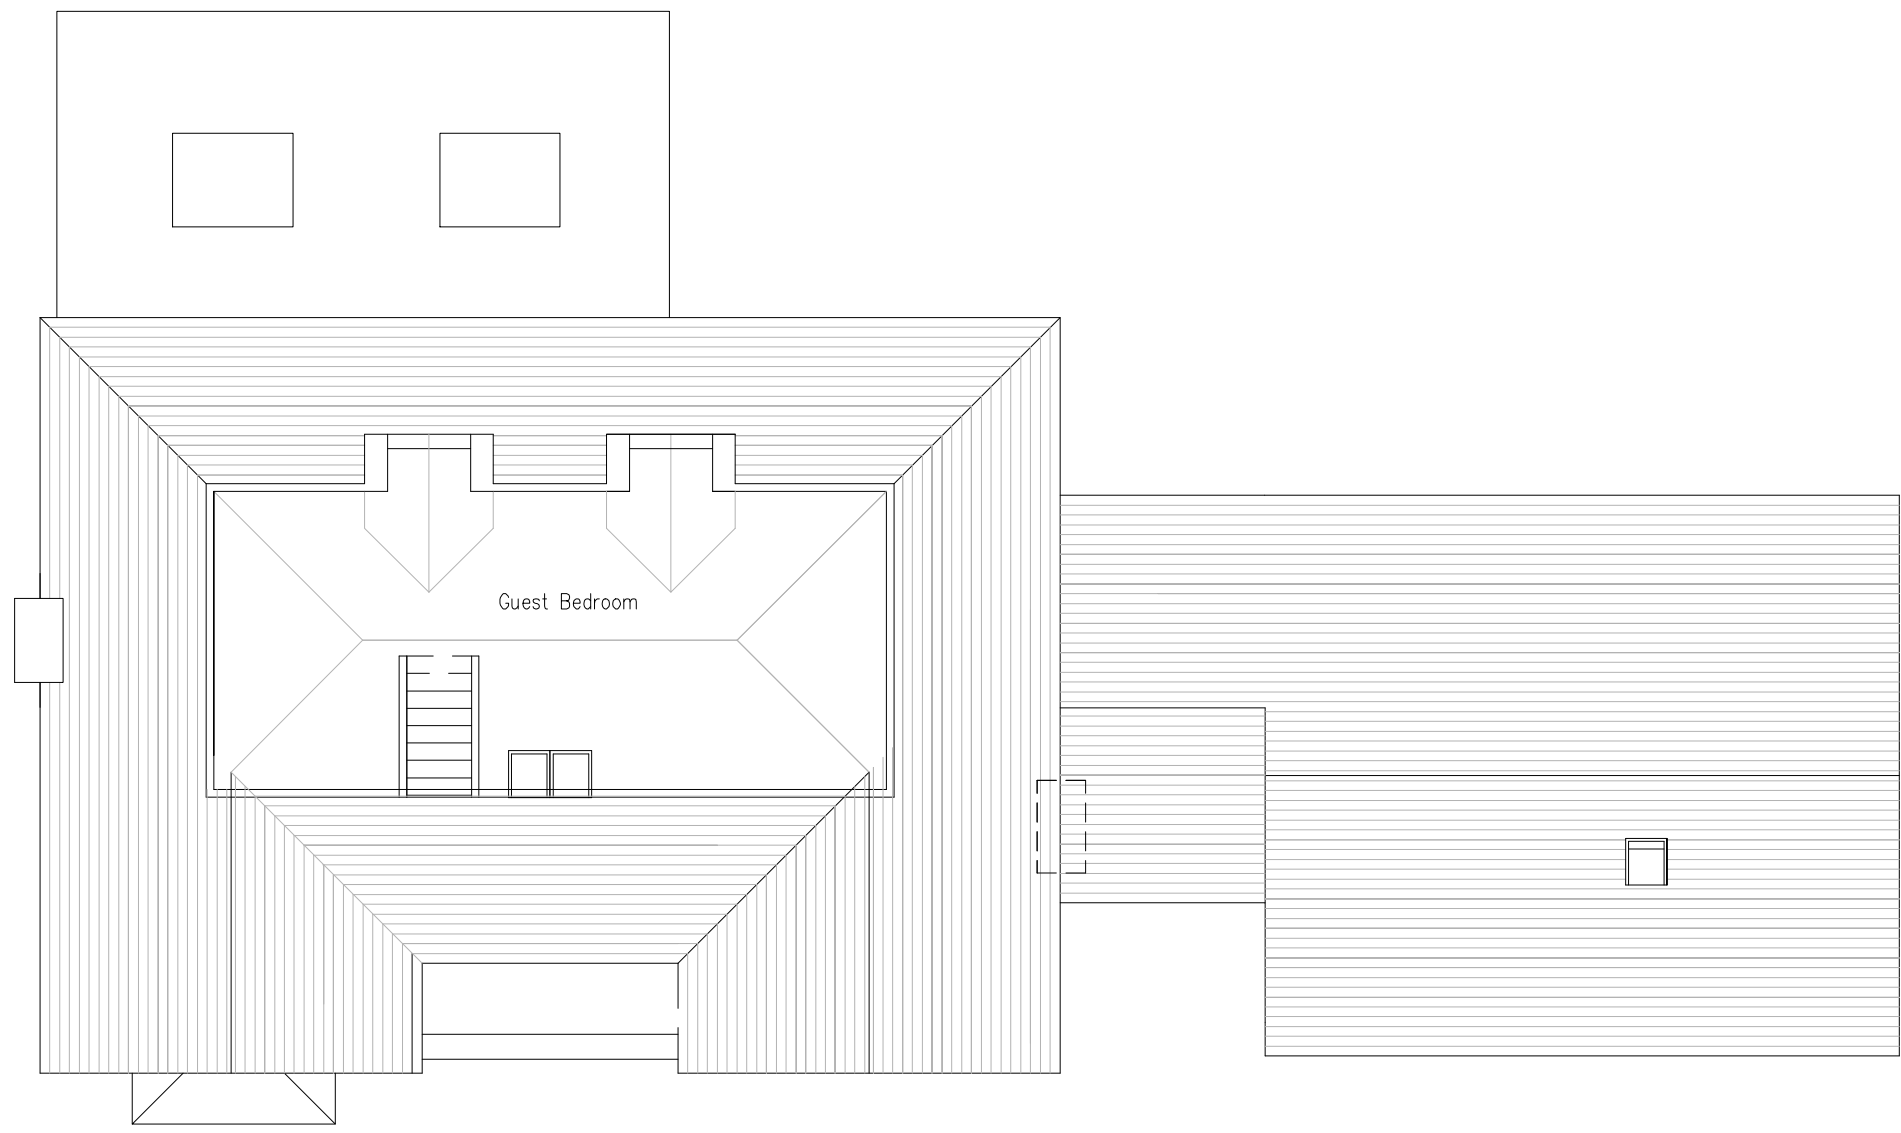

Second Floor / Roof Plan Scale 1:100

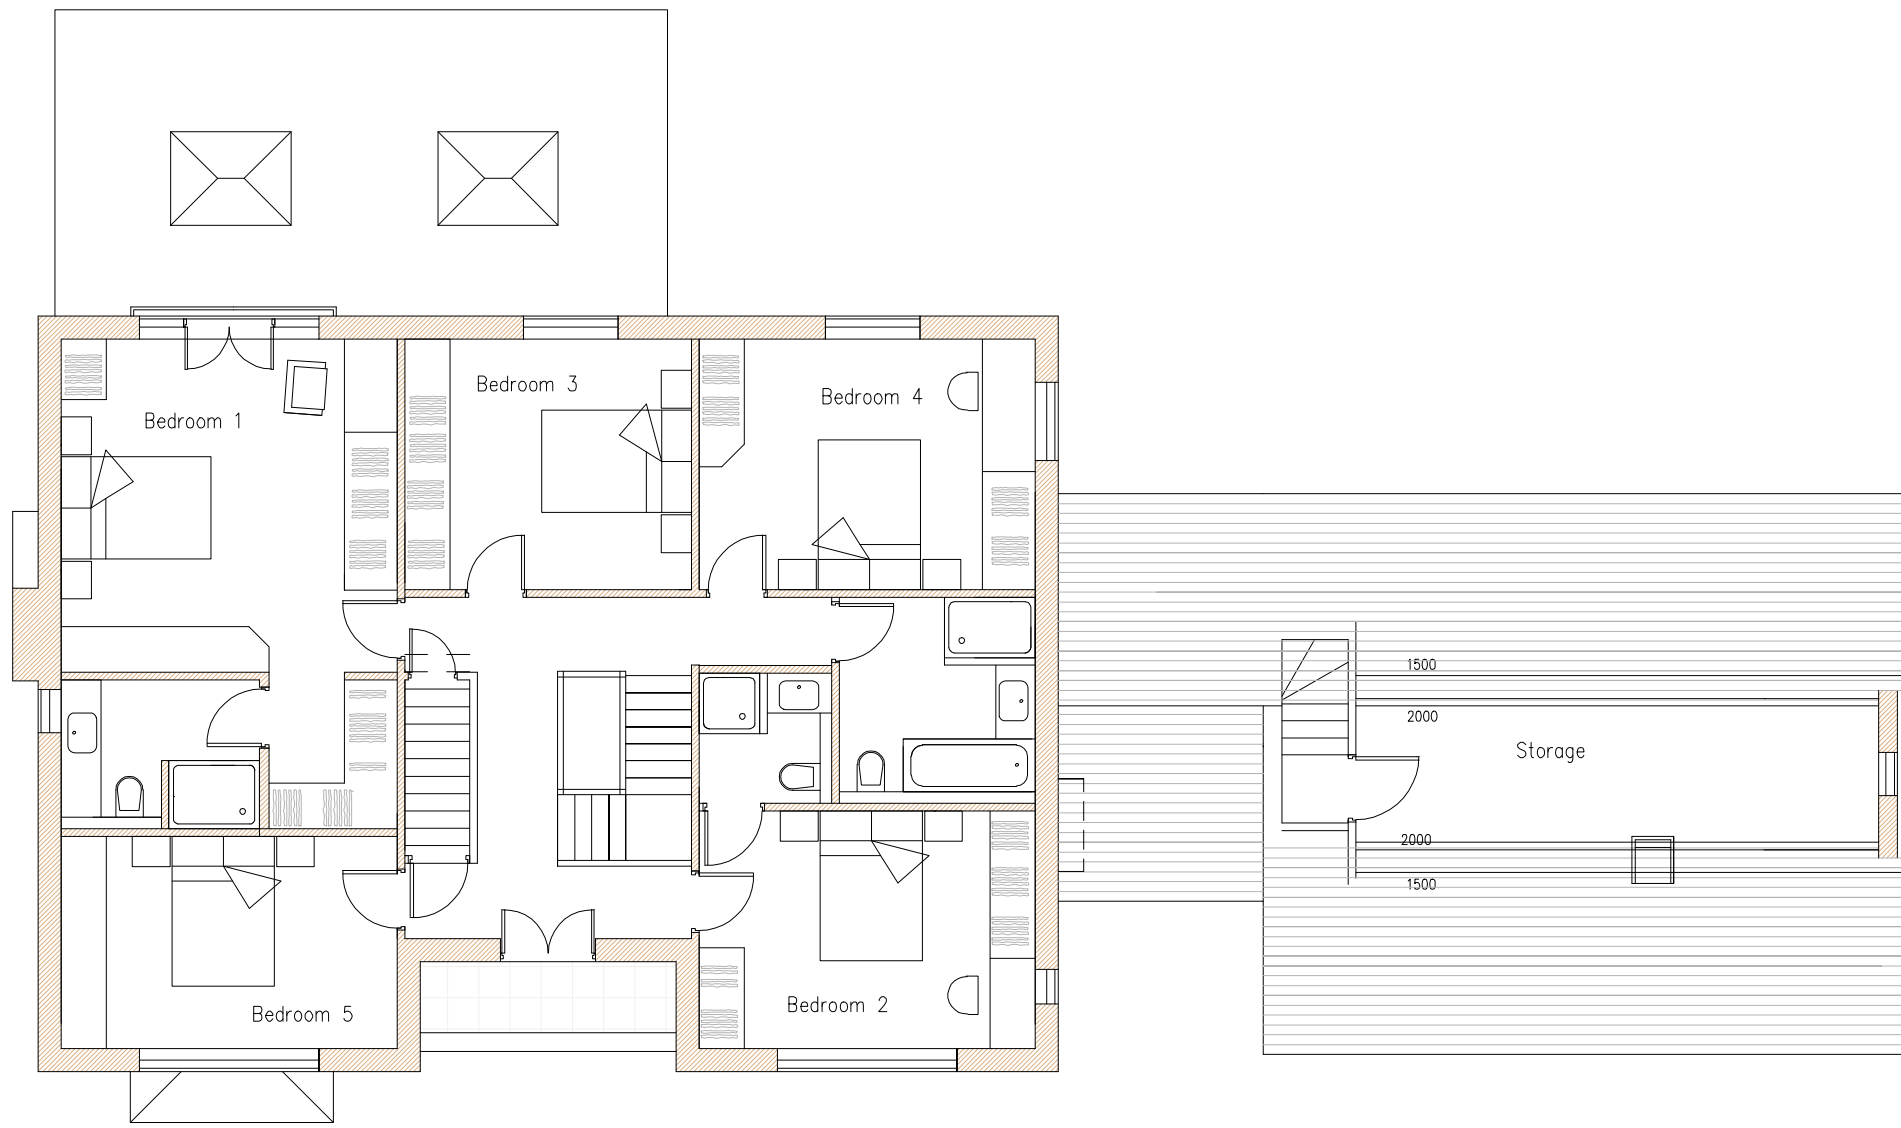

First Floor Scale 1:100



North West Elevation Scale 1:100




South West Elevation Scale 1:100



South East Elevation Scale 1:100



North East Elevation Scale 1:100

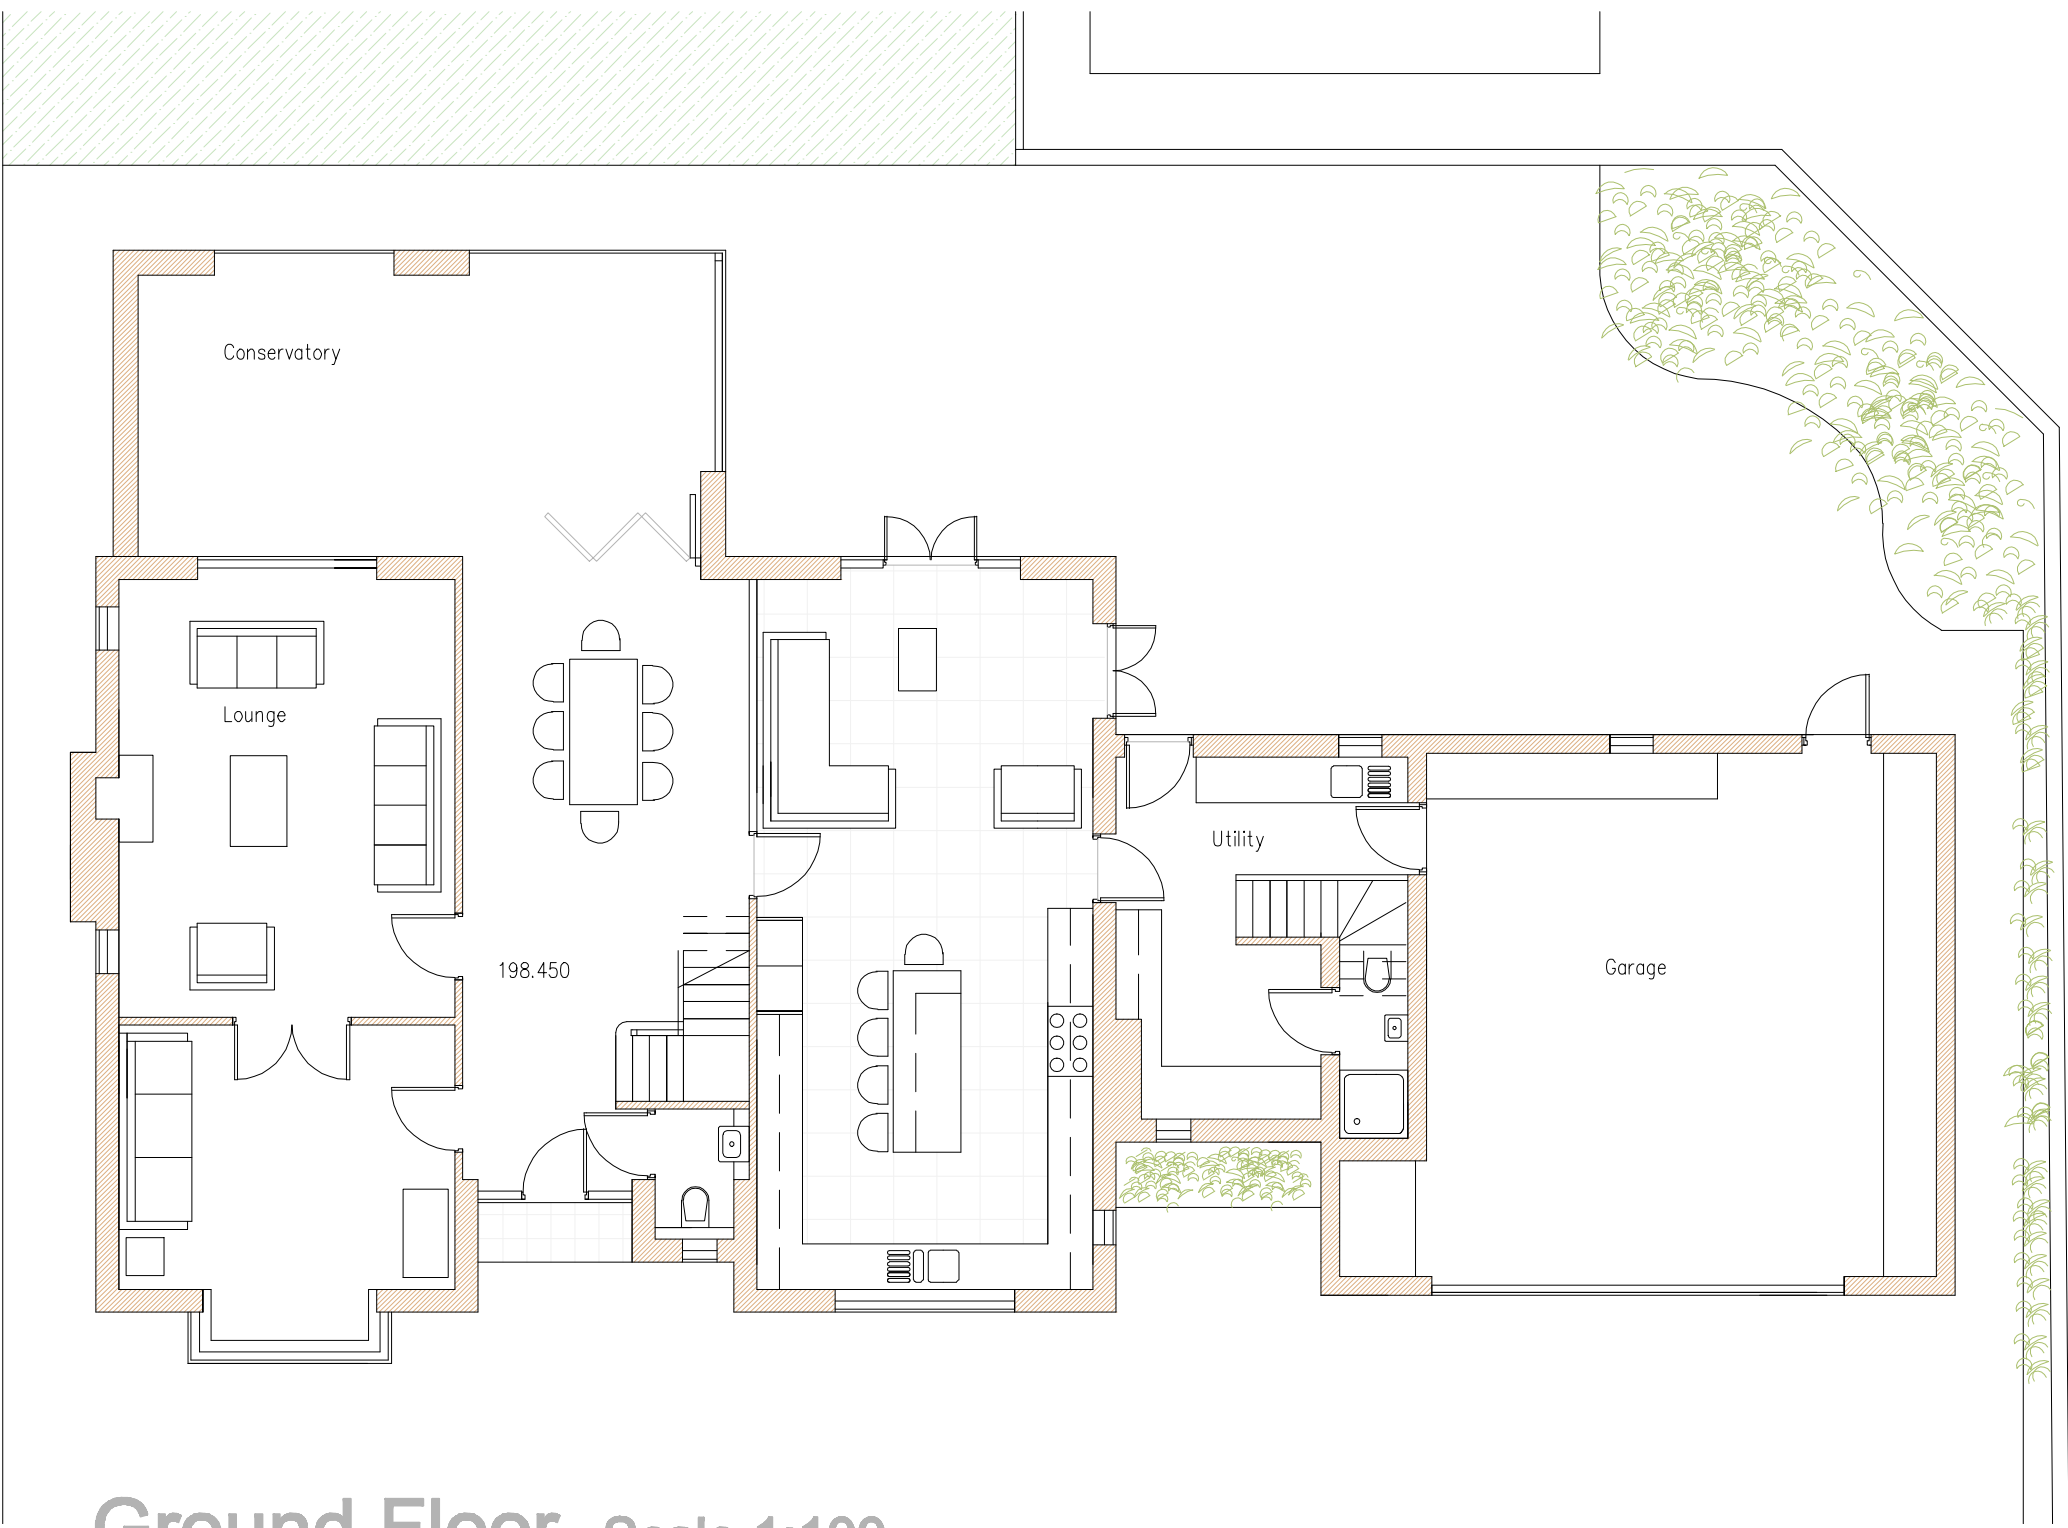

Ground Floor Scale 1:100

REVISION B

AMENDMENTS TO APPROVED DRAWING 1504-01 Revision A.
SMD/2018/0698.

1. Revise layout and increase width of Utility and Garage.
2. South West Elevation--Omit Garage window Add window to Storage room above Garage.
3. North East Elevation-- Reduce width of first floor window, add Conservatory.
4. South East Elevation--Add Conservatory.

REVISION C

AMENDMENTS TO APPROVED DRAWING 1504-01 Revision B.
SMD/2020/0268.

1. Add dormer windows to South East Elevation omit roof windows.
2. Omit chimney from South West Elevation.
3. Add roof window to North West Elevation.
4. Increase depth of Bedroom window, add Juliette balcony rail.

Rev.	Drawn	Comments.	Date
A	ACB	Amendments in accordance with Planning Officers requirements, Re-site dwelling, omit sun room.	17.12.18
B	ACB	Various Amendments as listed in schedule above.	18.05.20
C	ACB	Various Amendments as listed in schedule above.	08.12.21

MAC
ARCHITECTURAL DESIGN LTD
Moorland House, 123 Moorland Road, Burslem, ST6 1JD.
T:01782 503302 E:admin@mac-arch.co.uk

Project:
Proposed Dwellings on land adjacent Whitehaven, Longsdon, Stoke on Trent, Staffordshire, ST9 9QF.

Title:
Plans & Elevations Plot 1

Status:
Planning.

Paper A1: Drawn: AC Bailey. Date: Nov. 2018 Ref: 1504-01C