




Existing East Elevation
Scale 1:100



Existing South Elevation
Scale 1:100




Existing North Elevation
Scale 1:100


 


Existing West Elevation
Scale 1:100

Existing Ground Floor
Scale 1:50

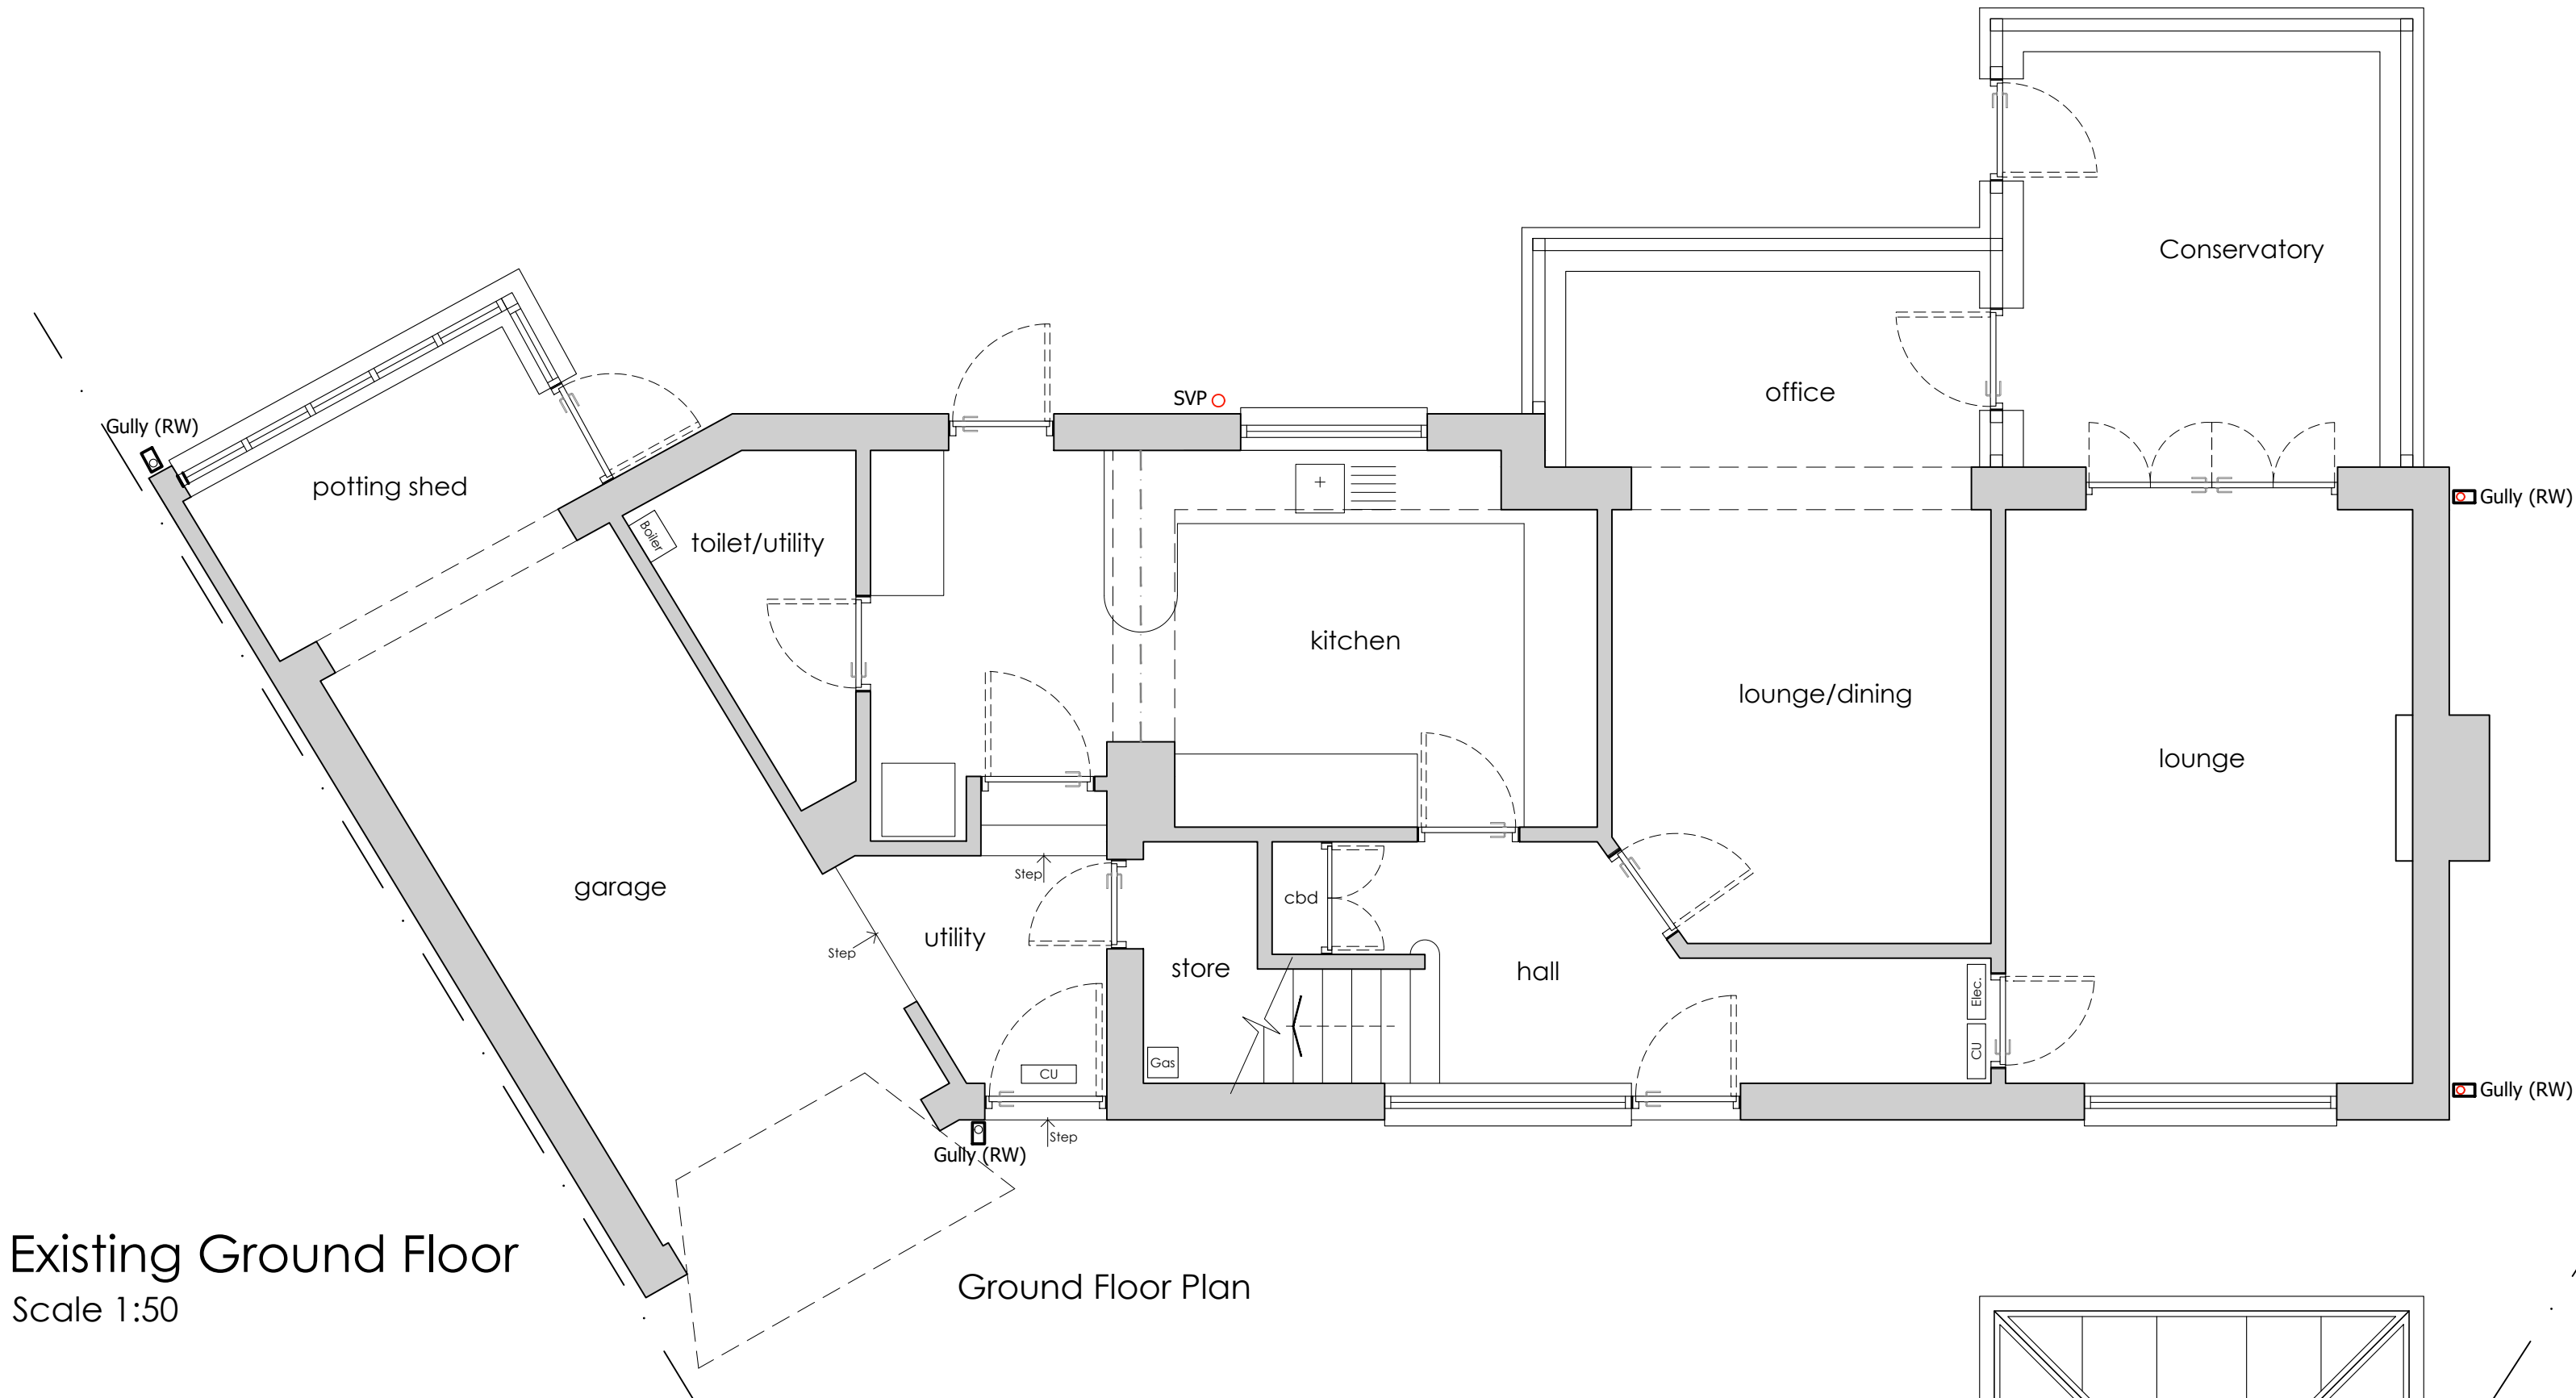

Existing First Floor (partial)
Scale 1:50

 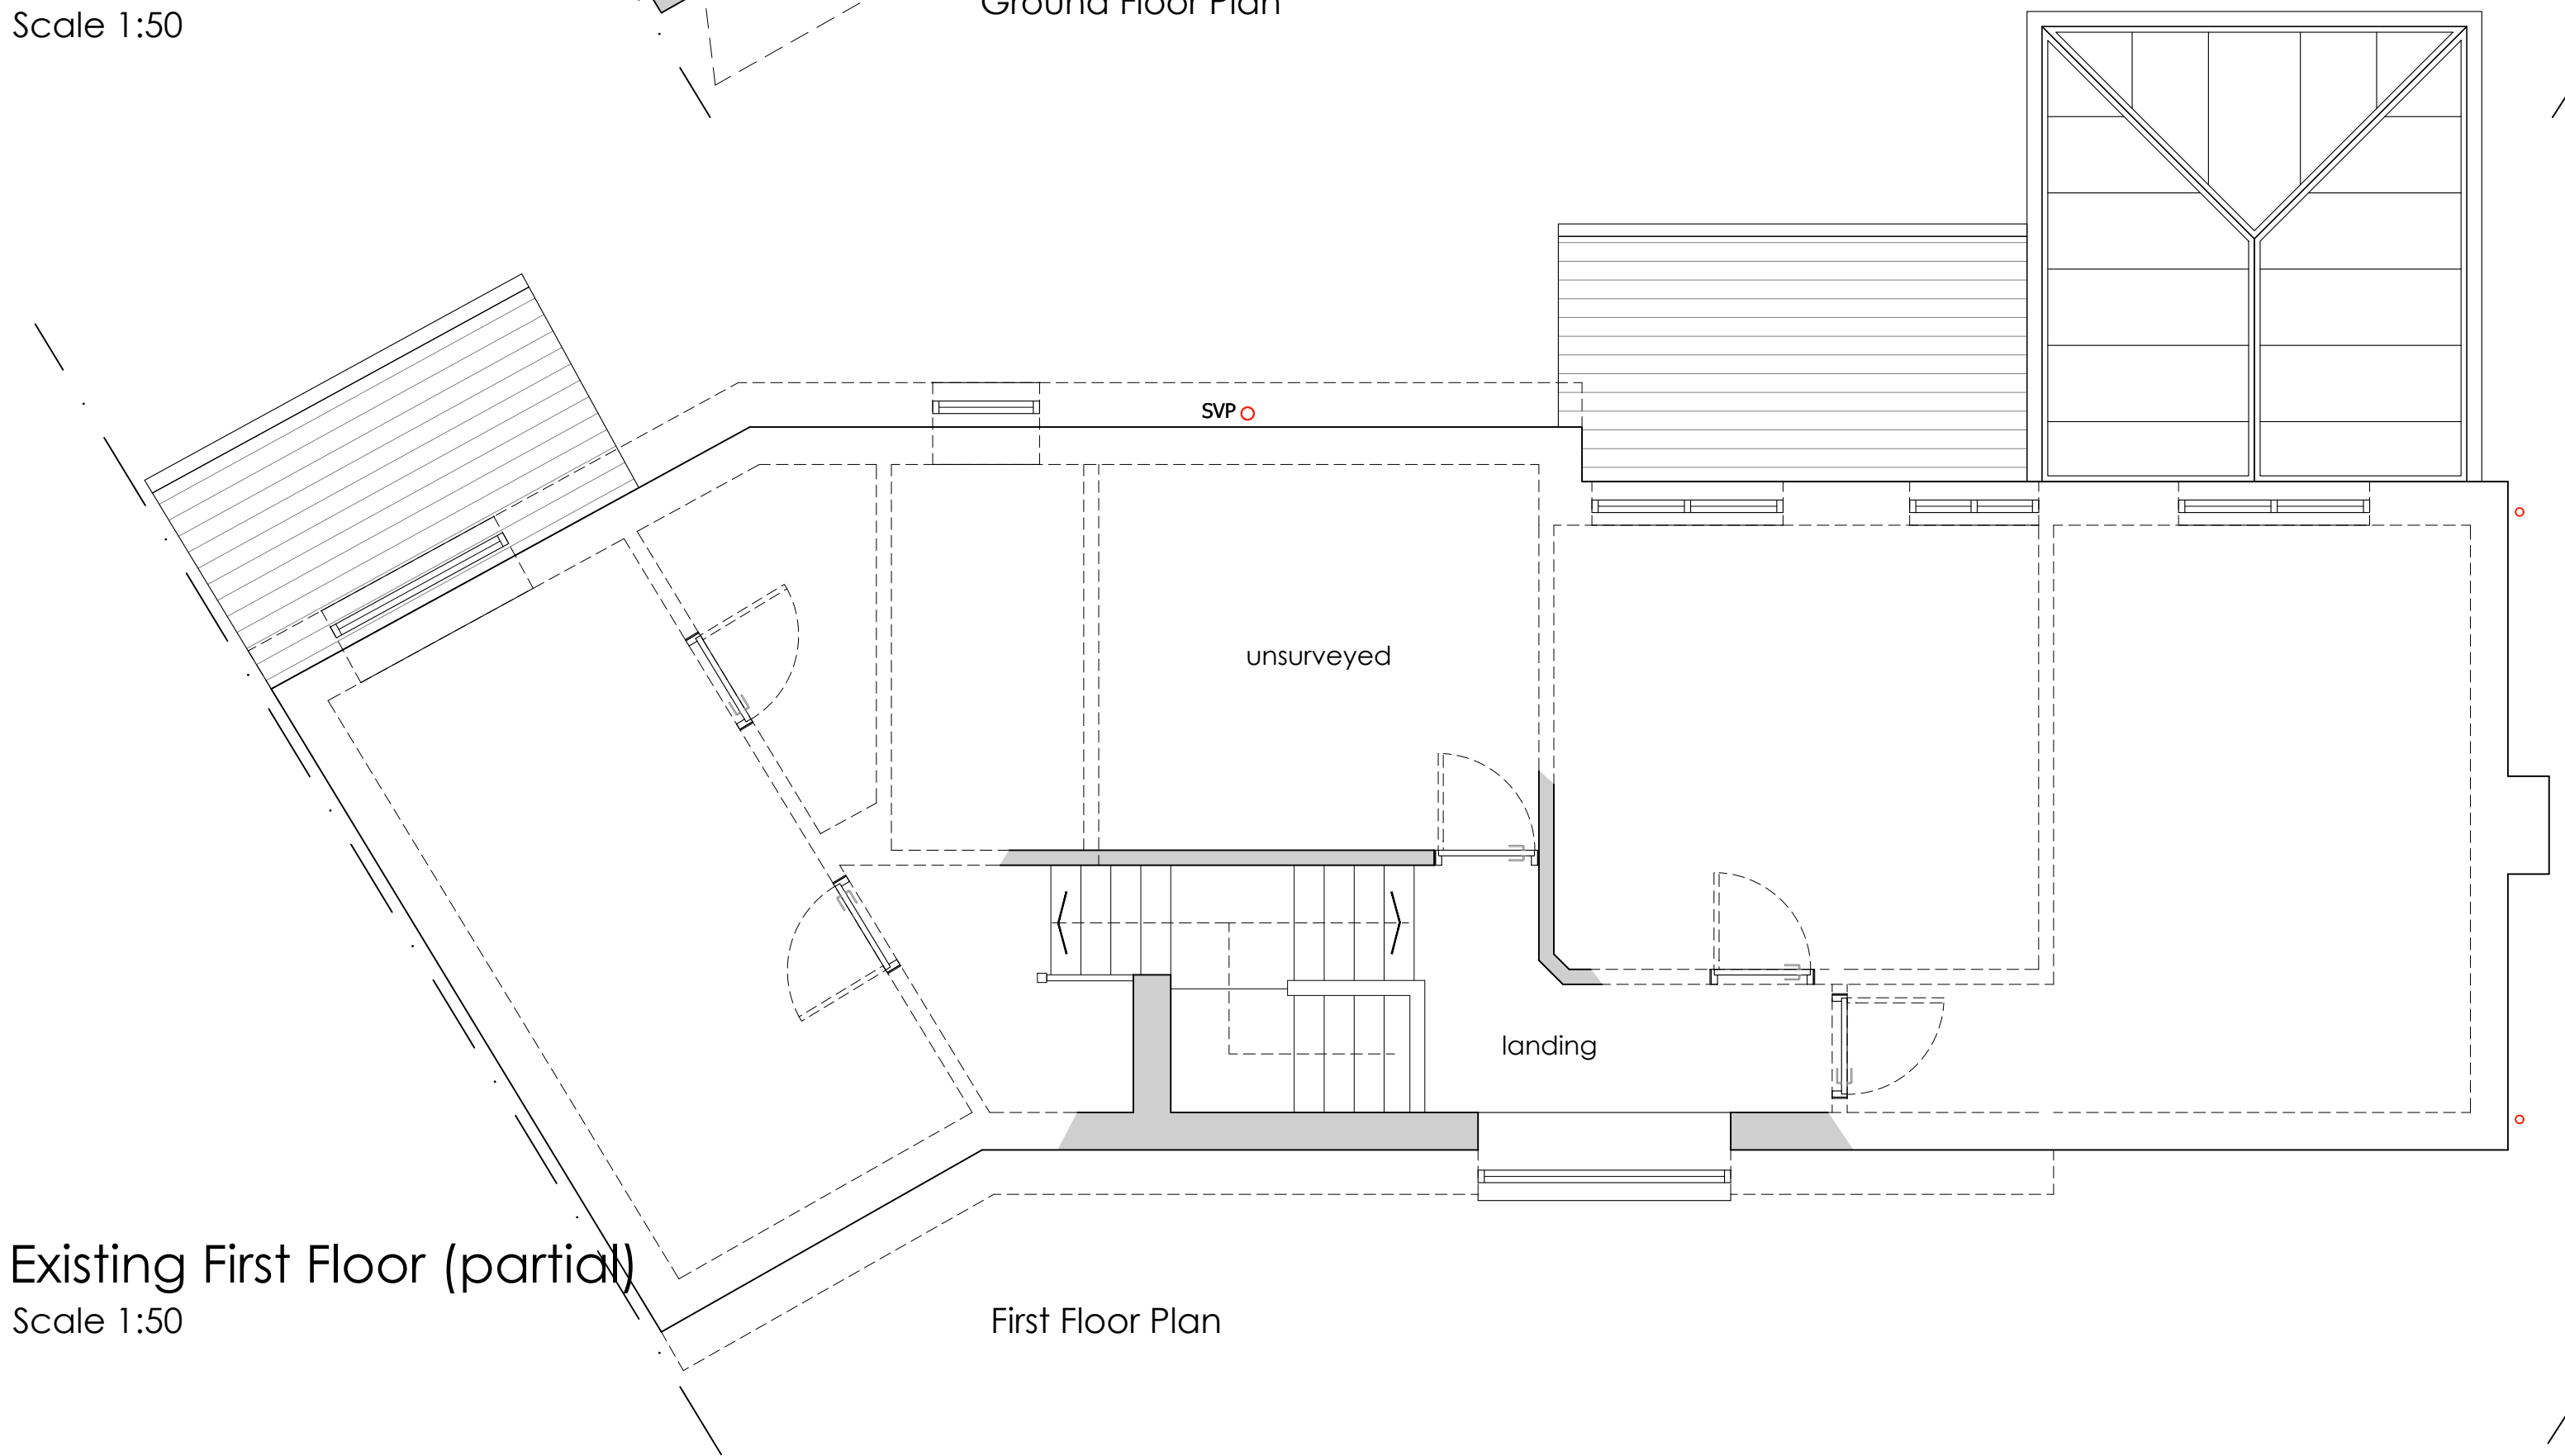

All dimensions to be checked on site. Figured dimensions to be read in preference to scaled from drawings.
CB3 accepts no responsibility for any unauthorised amendments to the drawing and does not permit unauthorised copying of the drawing.
This drawing is subject to copyright law and remains the property of CB3 Design Ltd unless otherwise agreed.
All works based on these drawings must conform with current building regulations and LA approvals.
All discrepancies to be notified to the Architect


Project Status:
PRELIMINARY

THIS DRAWING IS ISSUED FOR THE ABOVE PURPOSE ONLY AND MUST NOT BE USED FOR ANY OTHER PURPOSE WITHOUT THE EXPRESS PERMISSION OF CB3 DESIGN LTD

ALL STRUCTURAL SIZES OF TIMBER/STEEL etc. ARE SHOWN INDICATIVELY ONLY. REFERENCE SHOULD BE MADE TO STRUCTURAL ENGINEERS DESIGN AND CALCULATIONS FOR ALL STRUCTURAL SIZES.

Health & Safety:
Please note CDM 2015 applies to all construction work including domestic projects. If further clarification is required please refer to "CDM 2015: what domestic clients need to do" a useful guidance document prepared by the Association for Project Safety.

----- Dashed line indicates
indicative layout

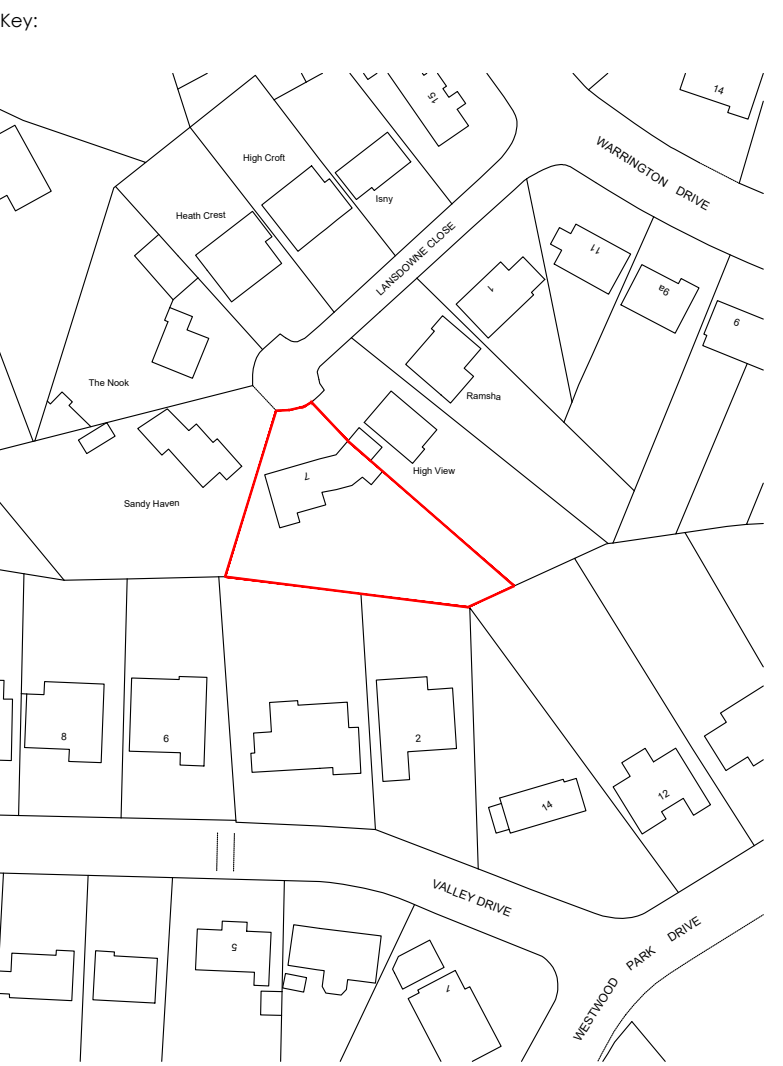

Site Location Plan
Scale 1:1250
m 0 12.5 25 50 75 100 125
SCALE 1:1,250

Date	Rev	Description	Init.
2021.11.09	A	plans and elevs consolidated to one drawing	kjl

Job Title:
**Woodvale
Lansdowne Close
Leek
ST13 8NB**

Drawing Title:
Existing Floor Plans

Client:
Mr & Mrs Sansom

Issued by:
● HEAD OFFICE
2 The Square,
Lymm,
Cheshire,
WA13 0HX
t: 01925 752 414
e: architects@cb3design.co.uk
w: www.cb3design.co.uk
● SCOTTISH BORDERS
Chambers House
72 High Street
Peebles,
EH45 8SW
t: 01721 729 640
● CUMBRIA
Field House,
Parkhead,
Ranwick,
Cumbria
CA10 1JQ
t: 01768 899 933

Scale:	Date:	Drawn by:	Checked:
1:50 @ A1	October '21	SAB	KJL

Job No:	Drawing No:
21.SAN.01	001A

This drawing is protected by the copyright of CB3 Design 2018.03.08