




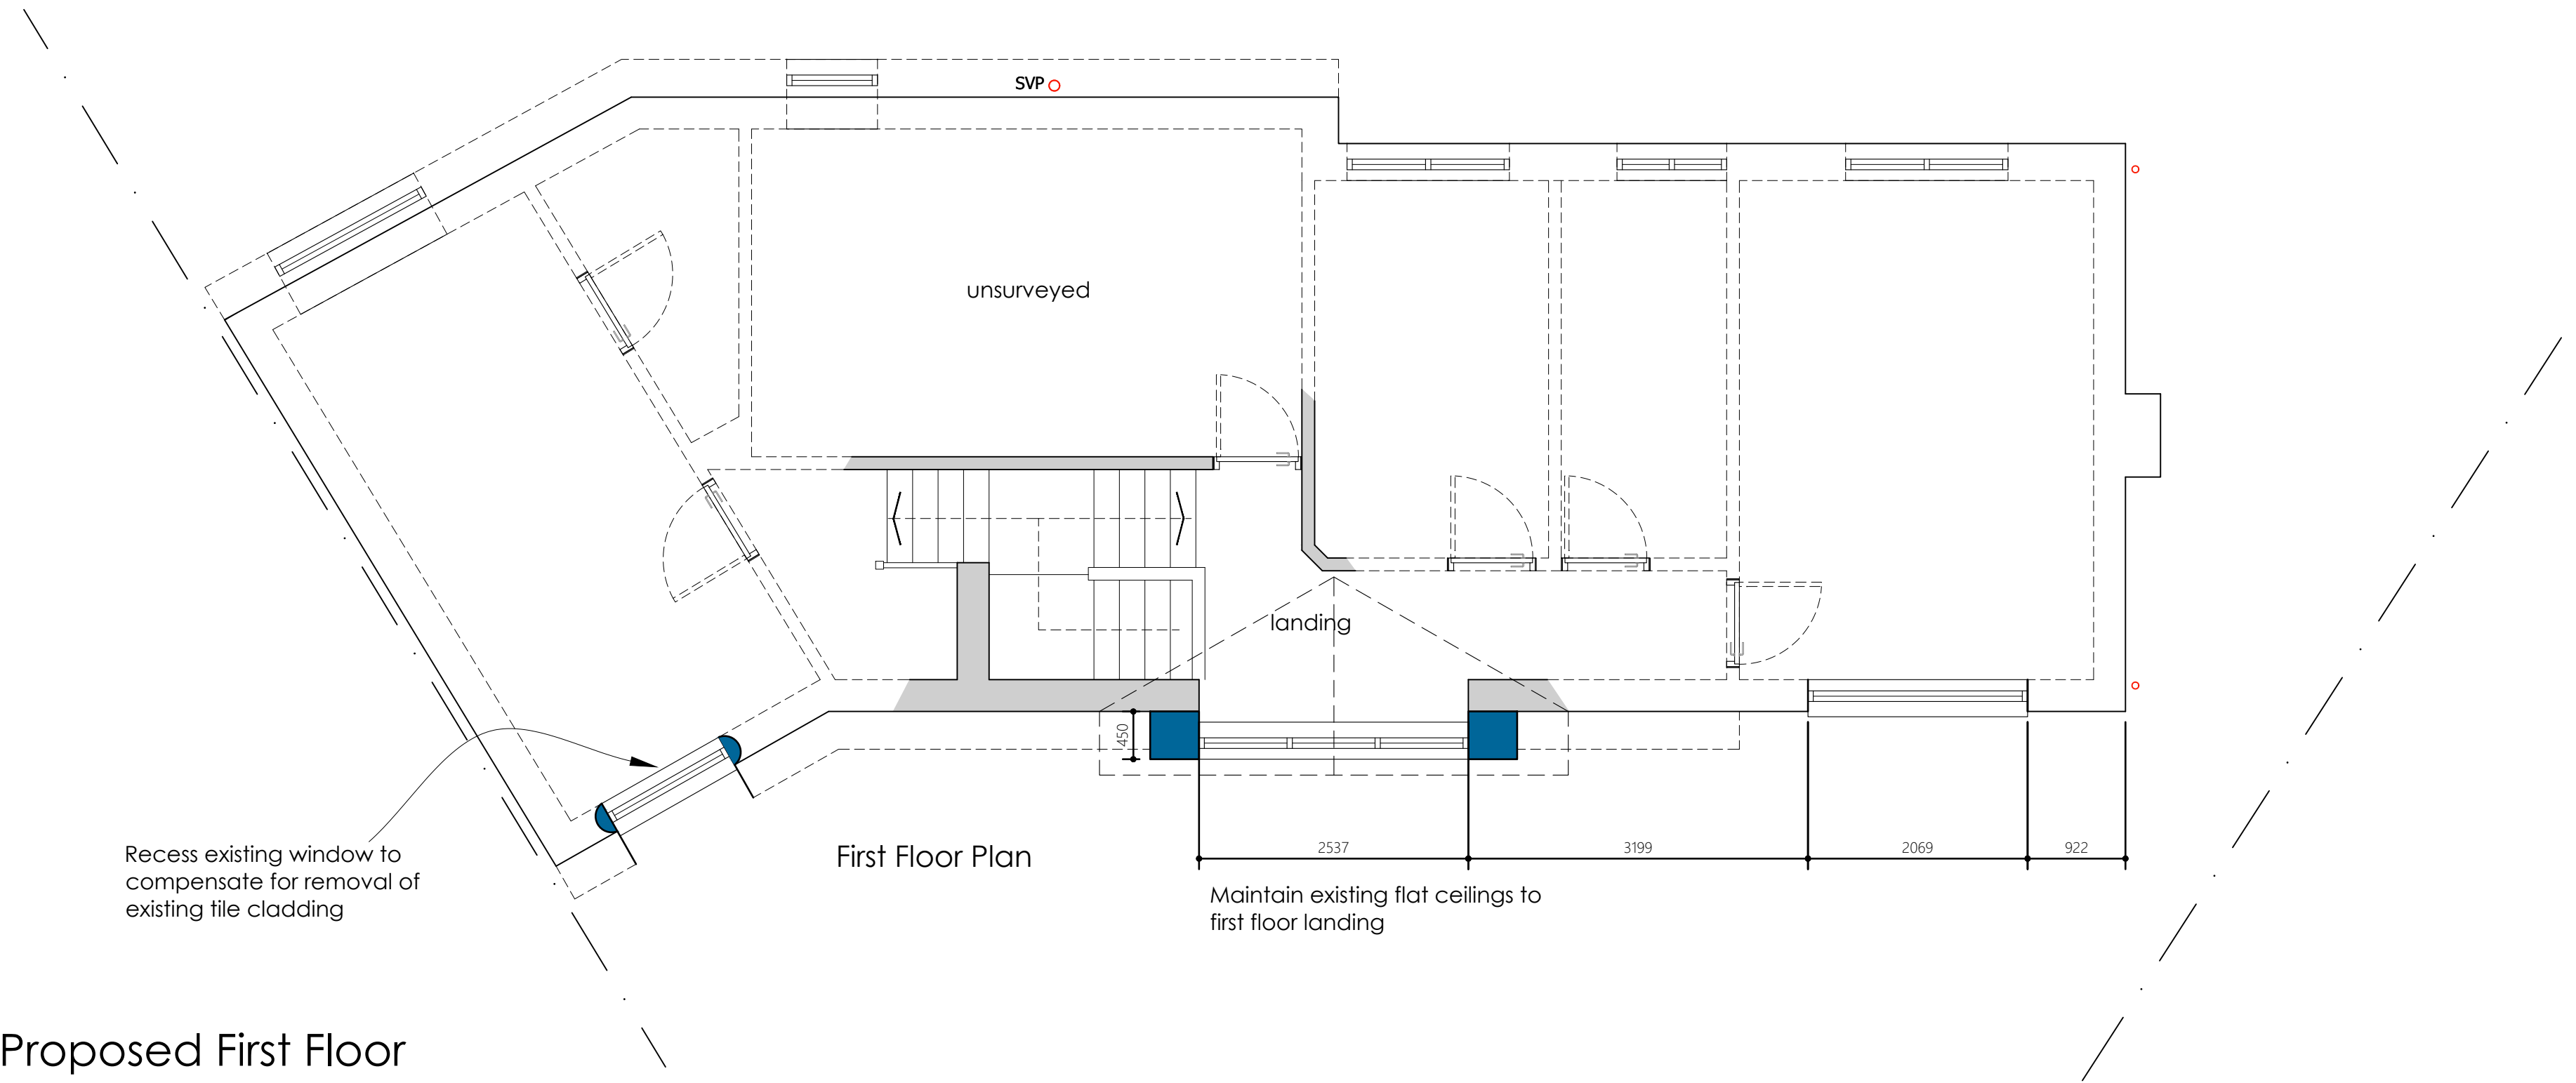

Proposed First Floor
Scale 1:50

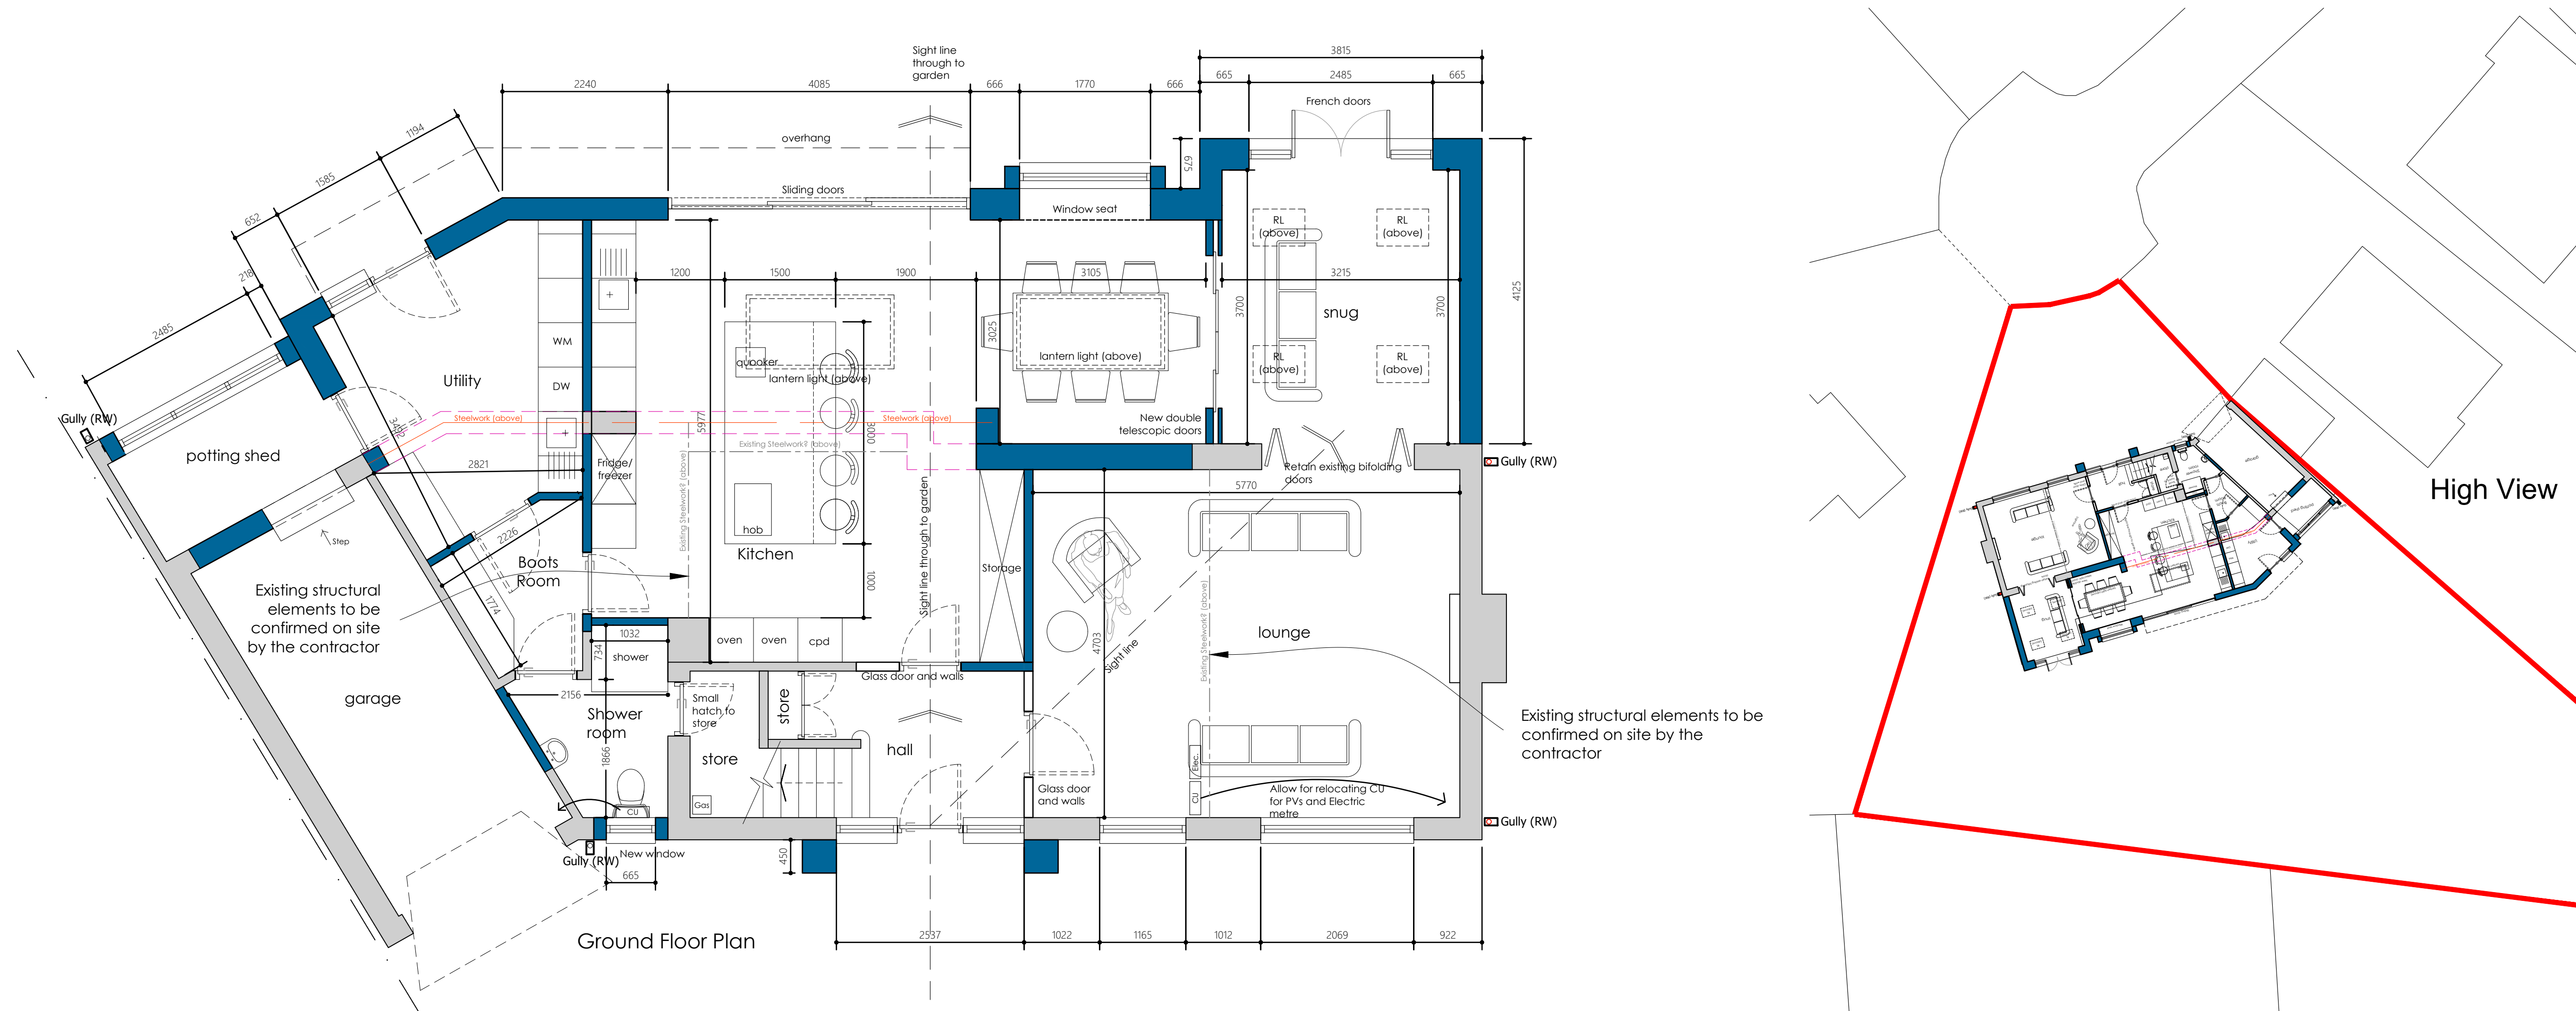

Proposed Ground Floor
Scale 1:50

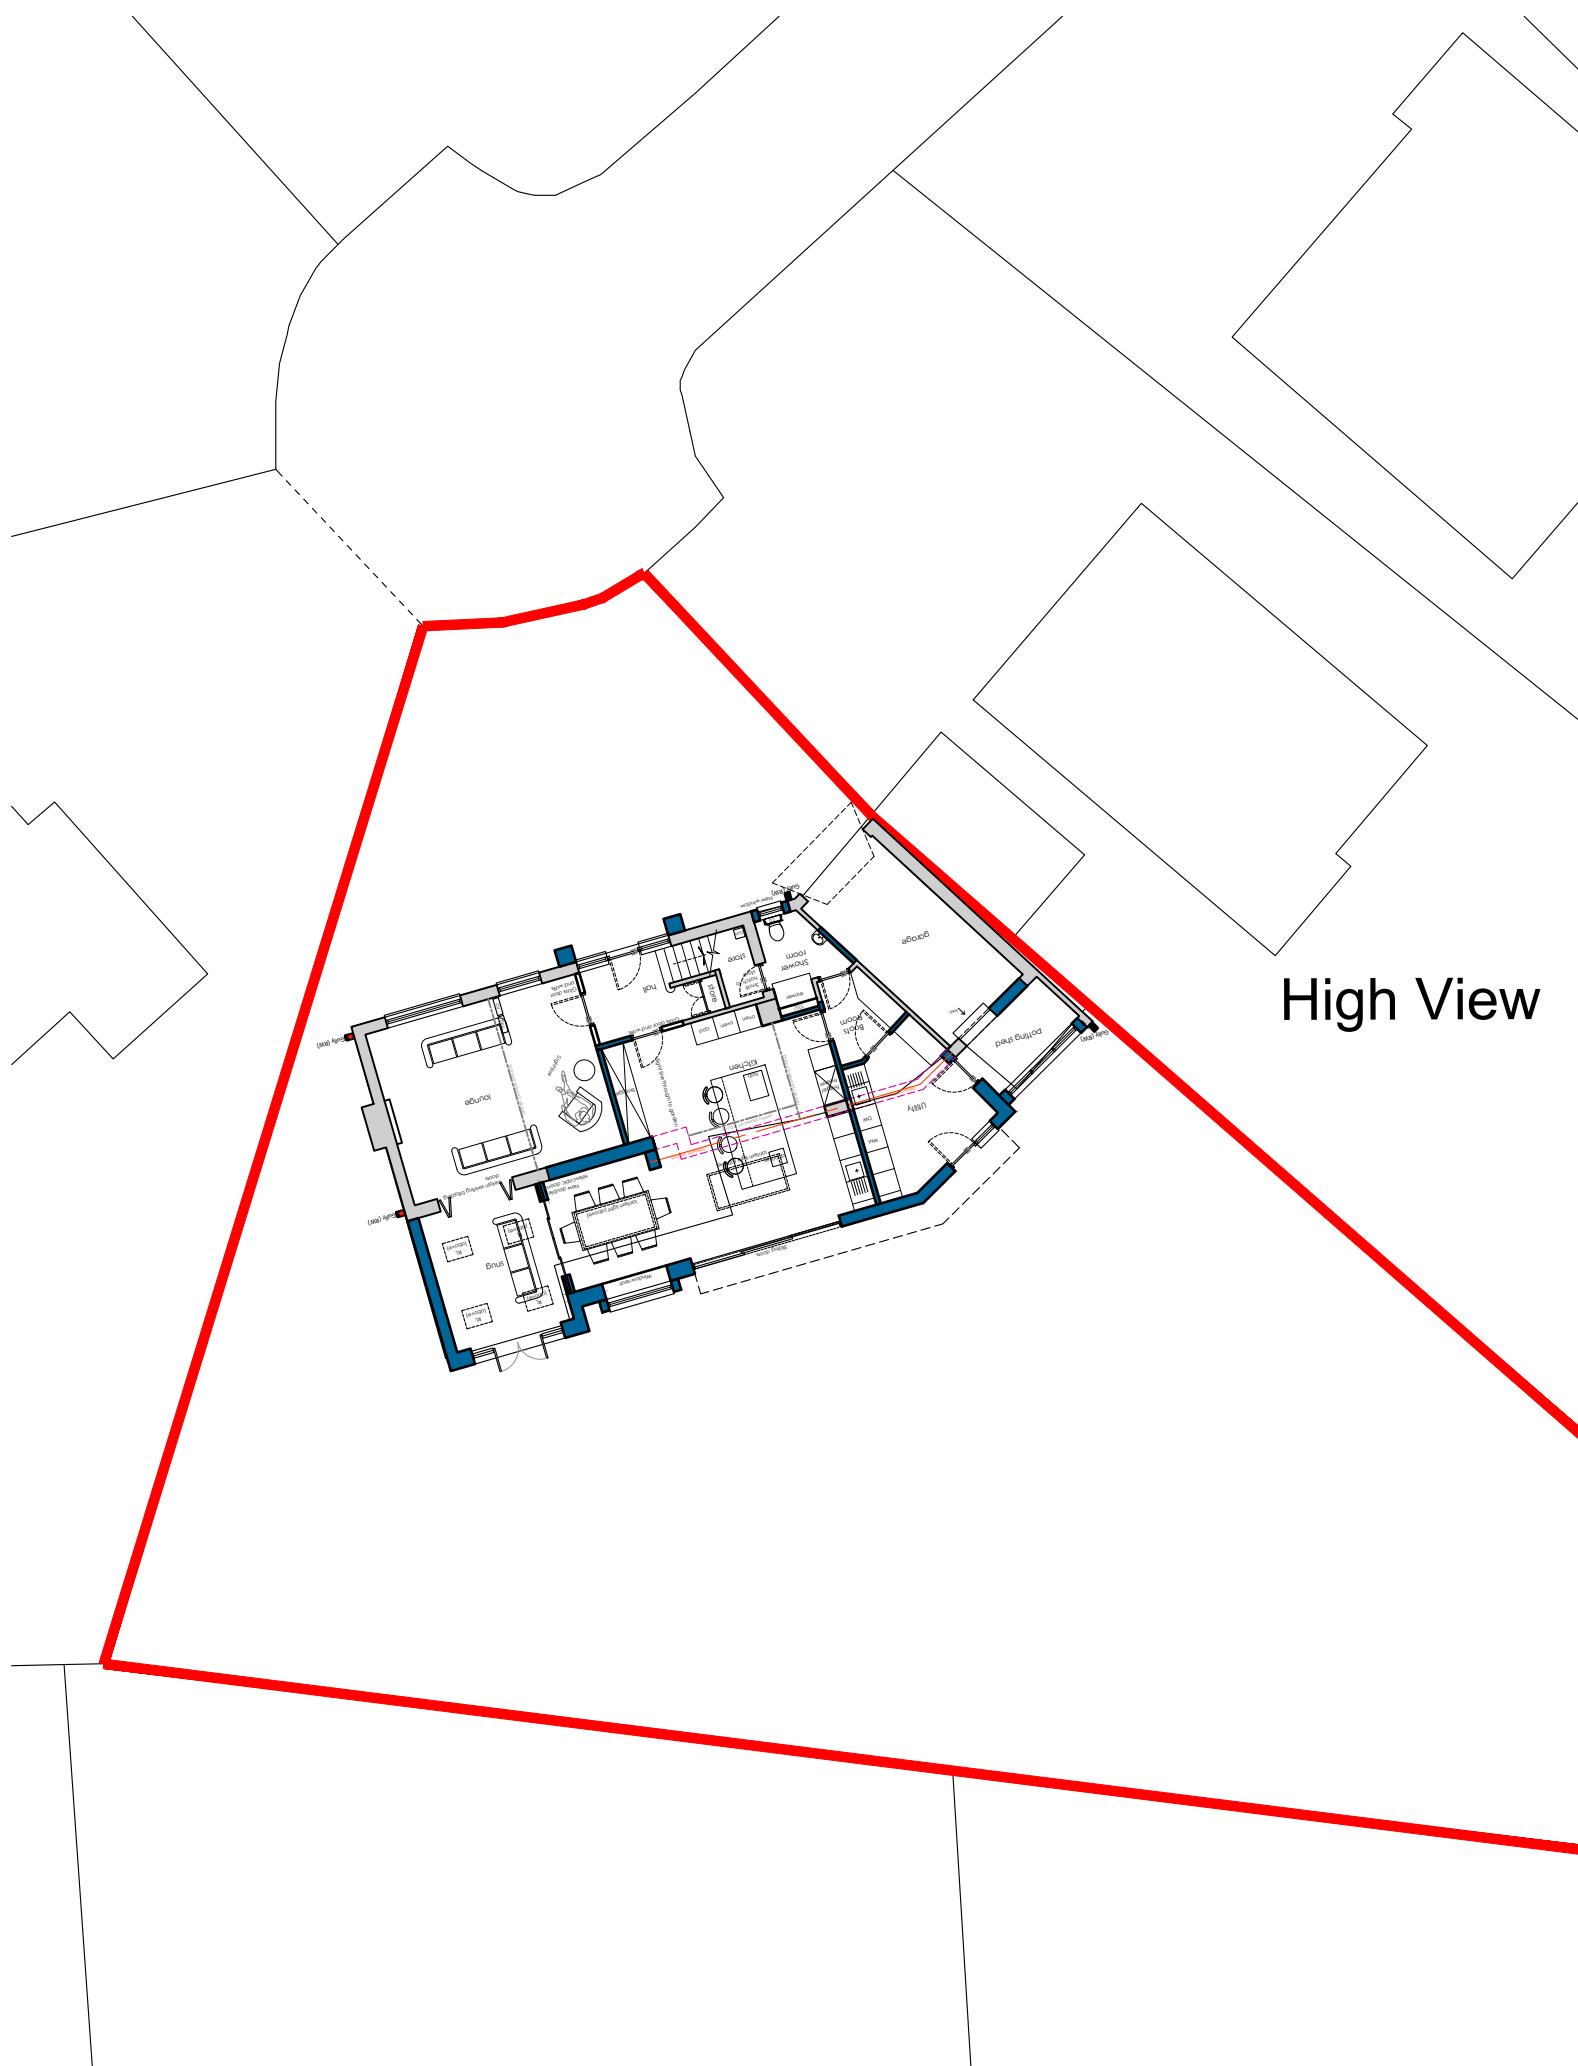

Site Block Plan
Scale: 1:200

All dimensions to be checked on site. Figured dimensions to be read in preference to scaled from drawings.
CB3 accepts no responsibility for any unauthorised amendments to the drawing and does not permit unauthorised copying of the drawing.
This drawing is subject to copyright law and remains the property of CB3 Design Ltd unless otherwise agreed.
All works based on these drawings must conform with current building regulations and LA approvals
All discrepancies to be notified to the Architect


Project Status:

PLANNING

THIS DRAWING IS ISSUED FOR THE ABOVE PURPOSE ONLY AND MUST NOT BE USED FOR ANY OTHER PURPOSE WITHOUT THE EXPRESS PERMISSION OF CB3 DESIGN LTD.

ALL STRUCTURAL SIZES OF TIMBER/STEEL etc. ARE SHOWN INDICATIVELY ONLY. REFERENCE SHOULD BE MADE TO STRUCTURAL ENGINEERS DESIGN AND CALCULATIONS FOR ALL STRUCTURAL SIZES.

Health & Safety:
Please note CDM 2015 applies to all construction work including domestic projects. If further clarification is required please refer to "CDM 2015: what domestic clients need to do" a useful guidance document prepared by the Association for Project Safety.

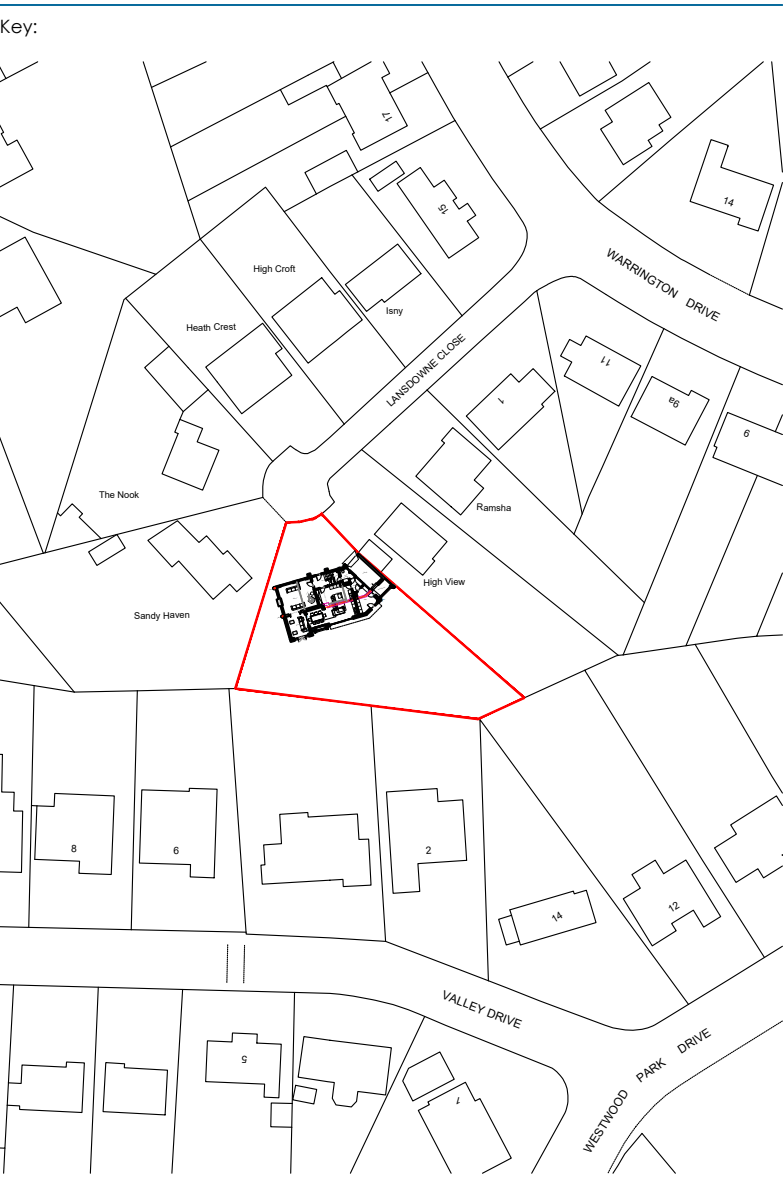

Site Location Plan
Scale 1:1250

29/12/21	A	Amended to client's comments as per email (28.12.21)	LJ
Date	Rev	Description	Init.
Revisions			

Job Title:
Woodvale
Lansdowne Close
Leek
ST13 8NB

Drawing Title:
Proposed Floor Plans

Client:
Mr & Mrs Sansom

RIBA
Chartered Practice

Issued by:

- HEAD OFFICE
2 The Square,
Lymm,
Cheshire,
WA13 9HX
t: 01925 752 414
e: architects@cb3design.co.uk
w: www.cb3design.co.uk
- SCOTTISH BORDERS
Chambers House
72 High Street
Peebles
EH45 5SW
t: 01721 729 640
- CUMBRIA
Field House,
Parkhead,
Rerwick
Cumbria
CA10 1JQ
t: 01768 898 933

Scale: 1:50 @ A1	Date: October '21	Drawn by: LJ	Checked: KJL
Job No: 21.SAN.01	Drawing No: 100		

This drawing is protected by the copyright of CB3 Design 2018.03.08