



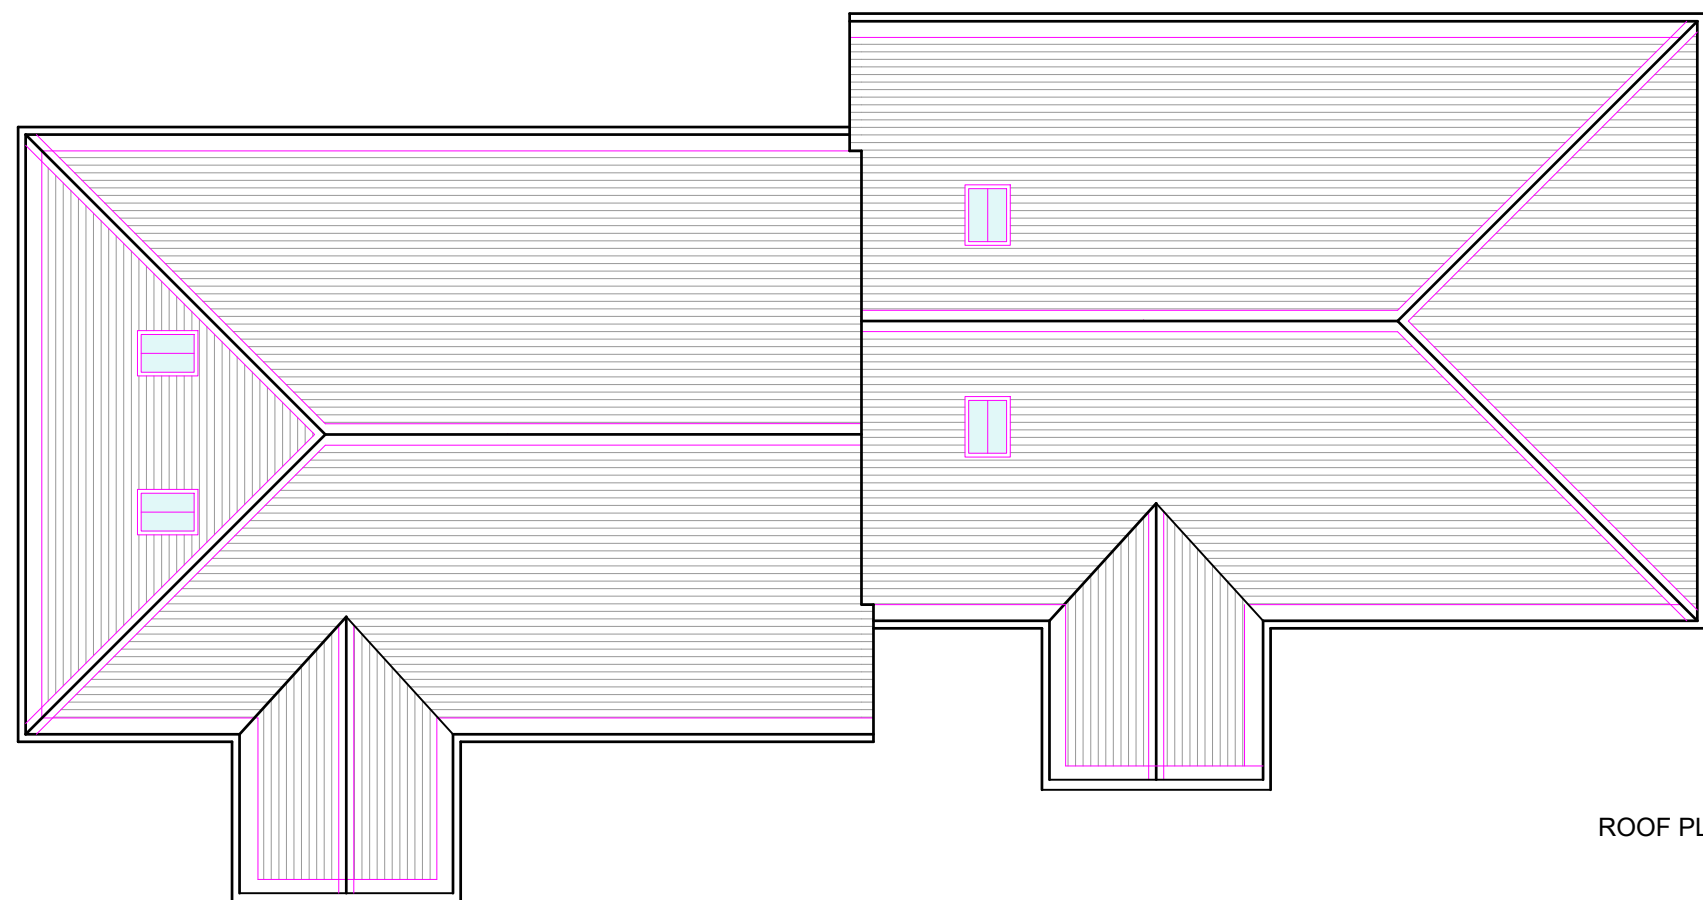

- All proprietary goods and materials are to be fitted in accordance with manufacturers instructions and relevant Codes of Practice.
- All work to comply with current British Standards and relevant parts of "The Building Standards Regulations" or equivalent national regulations currently in place."
- Notwithstanding all of the above, all electrical work must comply with current I.E.E. regulations or equivalent.
- The contractor will be held responsible for the structural integrity of all fittings and fixtures supplied.
- Dimensions must be checked by contractors and setting out drawings based on site dimensions must be approved by Urban NuLtd prior to construction.
- Any variations between stated dimensions and site dimensions should be reported to Urban Nu Ltd prior to work being executed.
- Where requested samples of all finishes are to be provided by contractors, sub-contractors and suppliers for approval by Urban Nu Ltd prior to installation or construction.

Revision	Description	Date
Drawing Status		
PROPOSED PLANS		
Urban Nu Ltd, Suite 6 3-11 Marsden Rd, Bolton BL1 4AA Tel: 0844 357 2573 Email: Admin@urbannu.com		
Client		
URBAN NU LTD		
Job		
HIGHFIELD VIEW BRIDGE END, LEEK, ST13 8LG		
Description		
PROPOSED 2 BEDROOM BUNGALOW FLOOR PLAN AND ROOF PLAN. PLOT 9 & 10		
Scale	Date	Drawn/Checked
1:100 @ A3	12/21	E.C.
Project No.	Drawing No.	Revision
HIGHFIELD VIEW	102/A1	N/A
This drawing is the property of Urban Nu Ltd. Copyright is reserved by them and the drawing is issued on the condition that it is not copied, reproduced, retained or disclosed to any unauthorised person, either wholly or in part without the consent in writing of Urban Nu Ltd.		

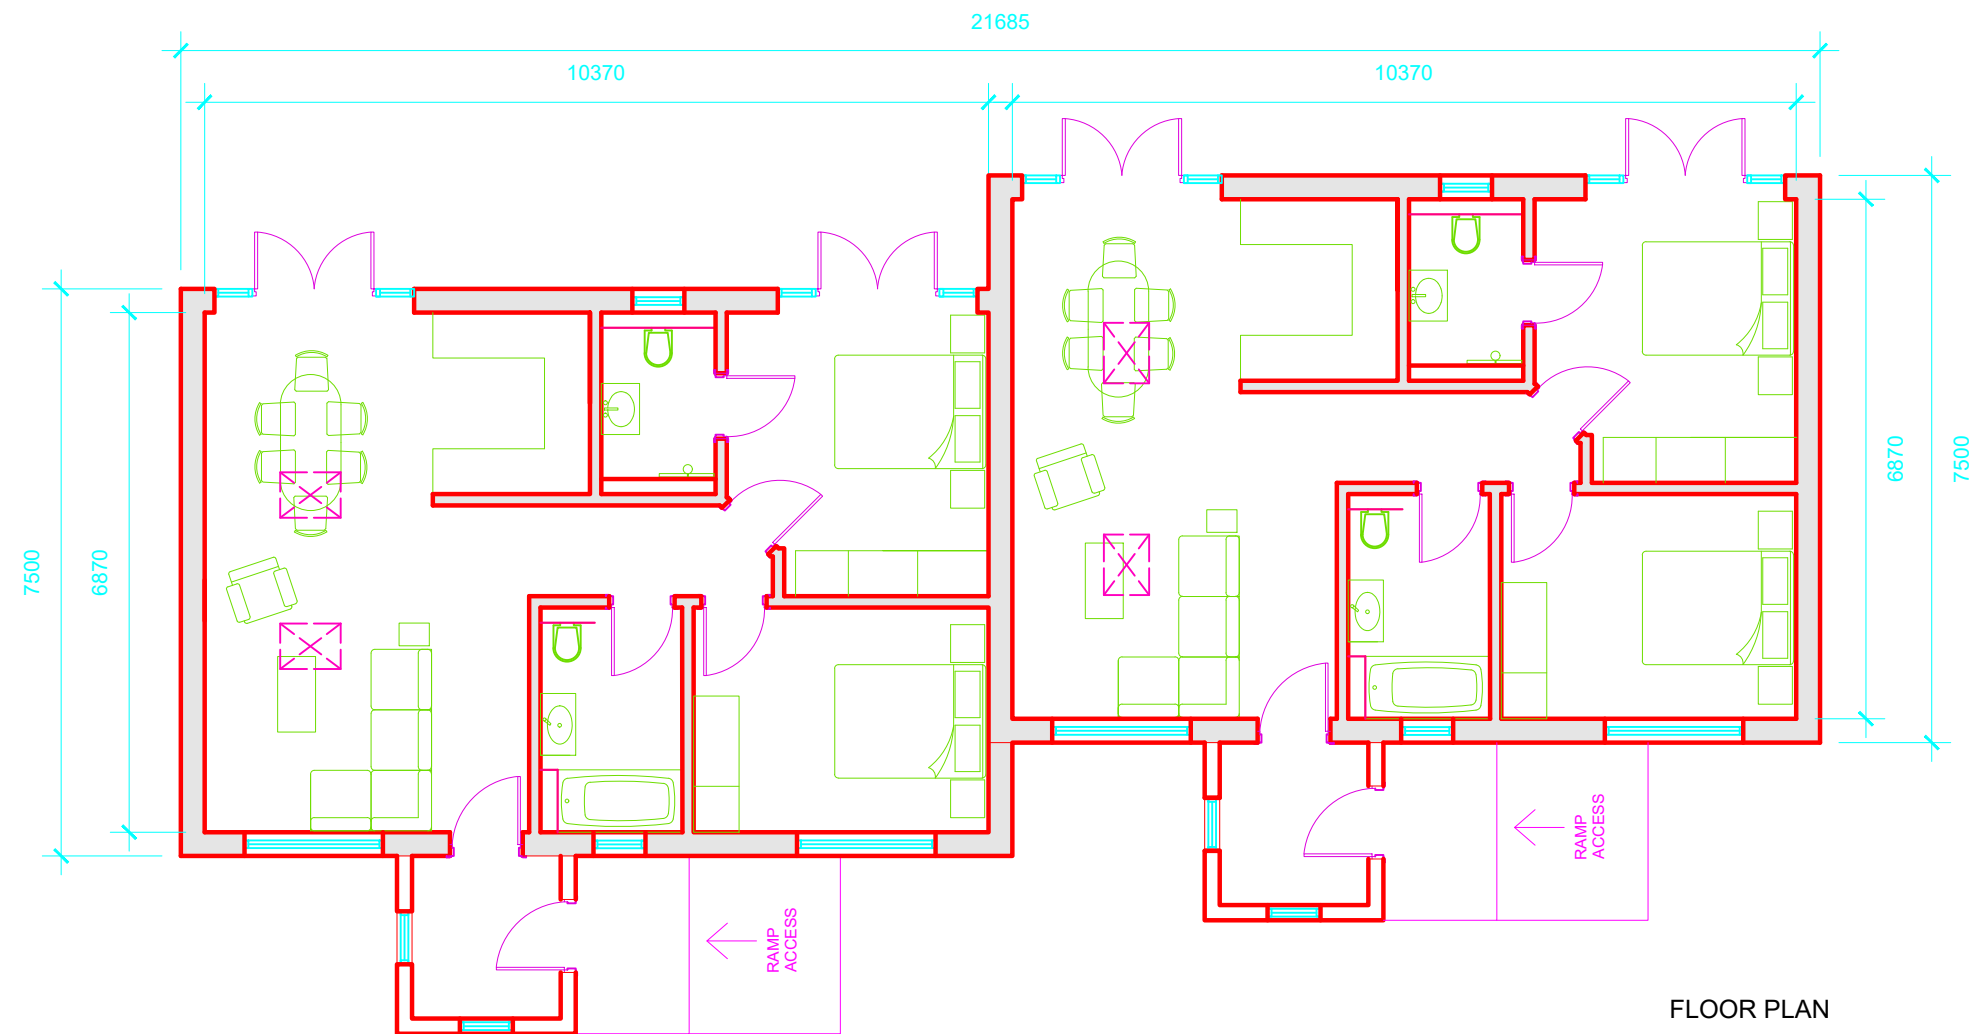