





First Floor Plan 1:50




Front Elevation 1:50

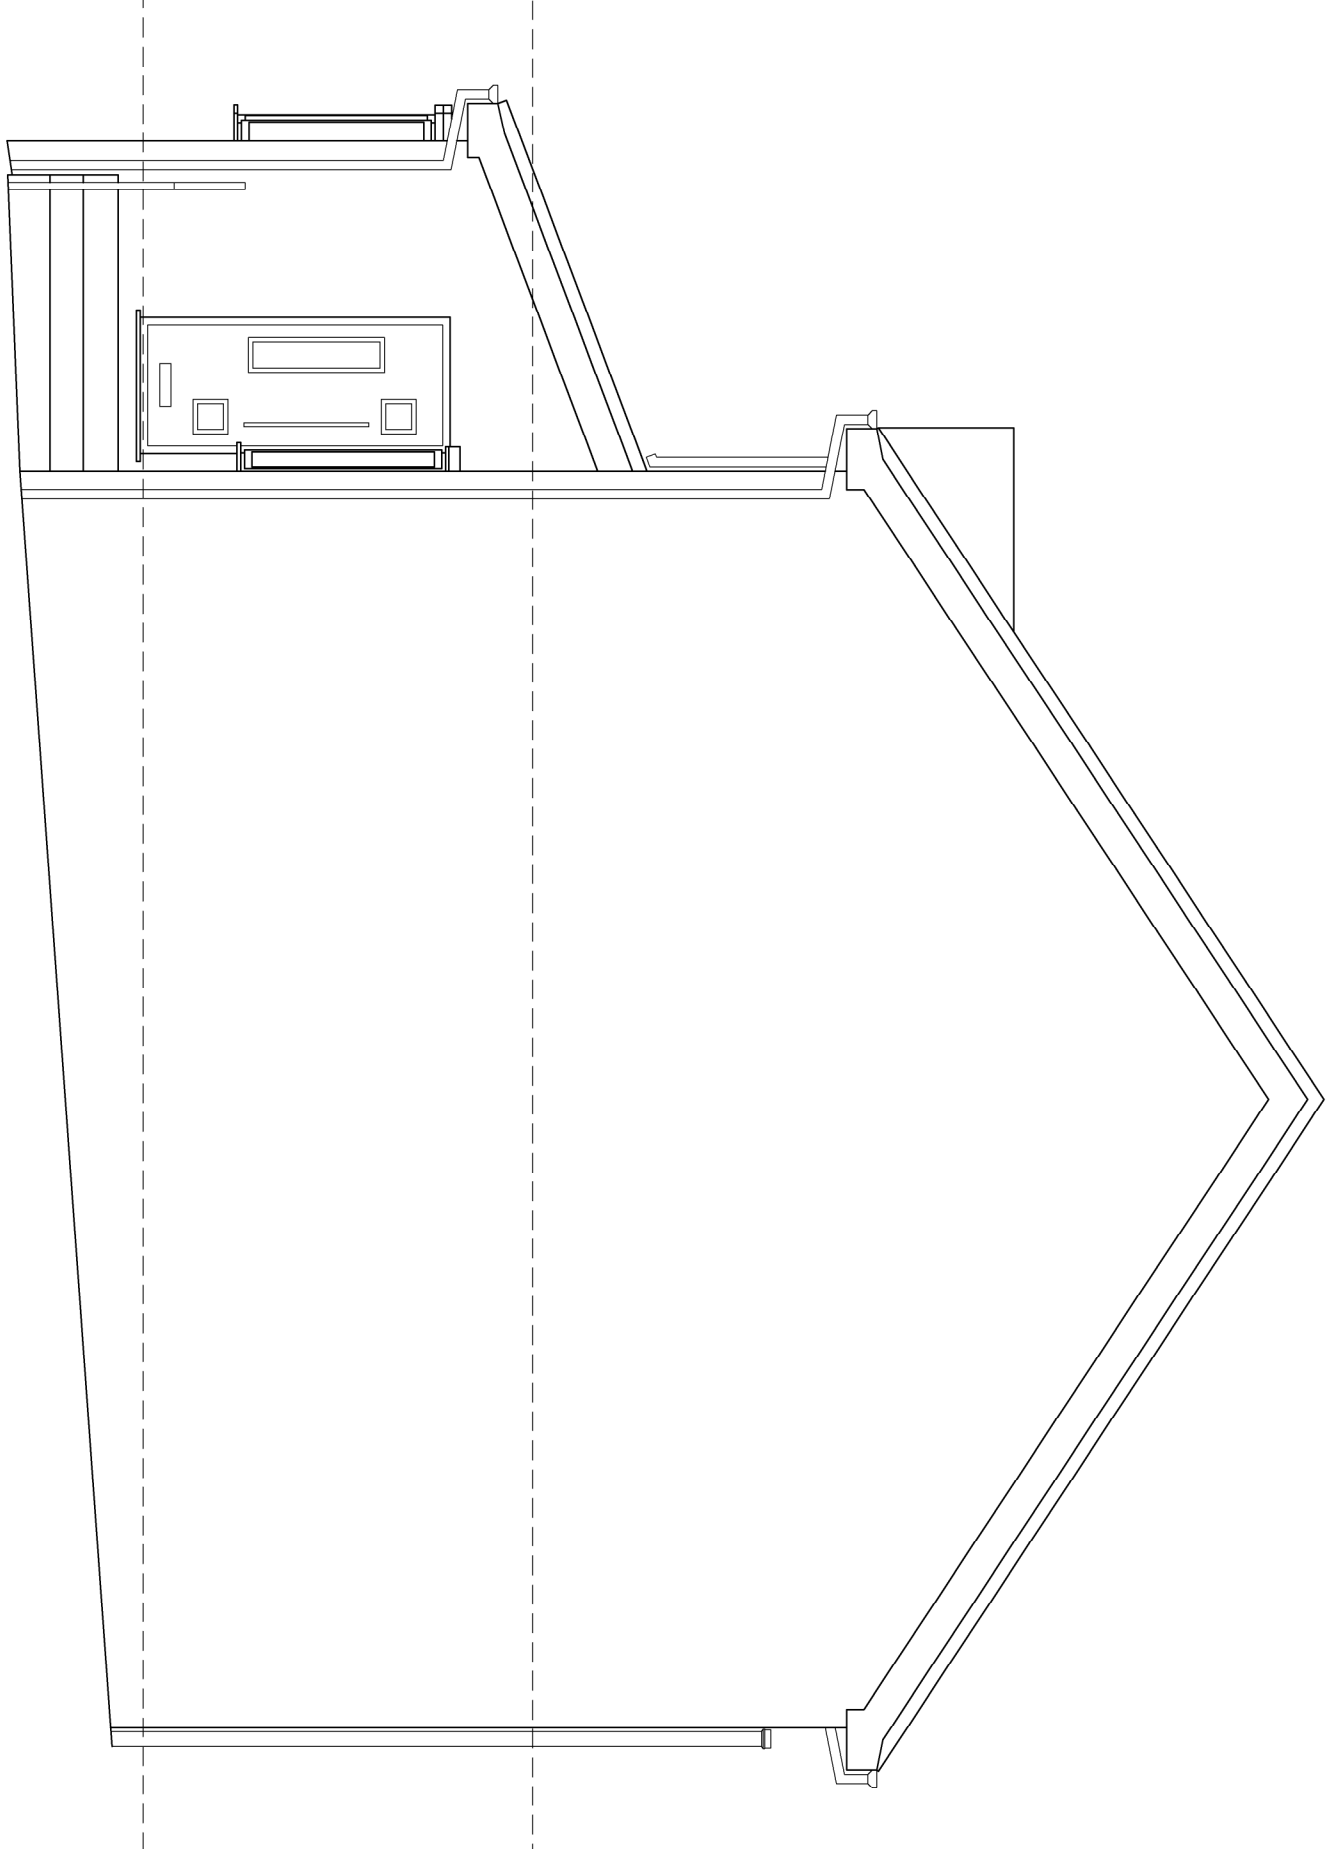


Side Elevation 1:50

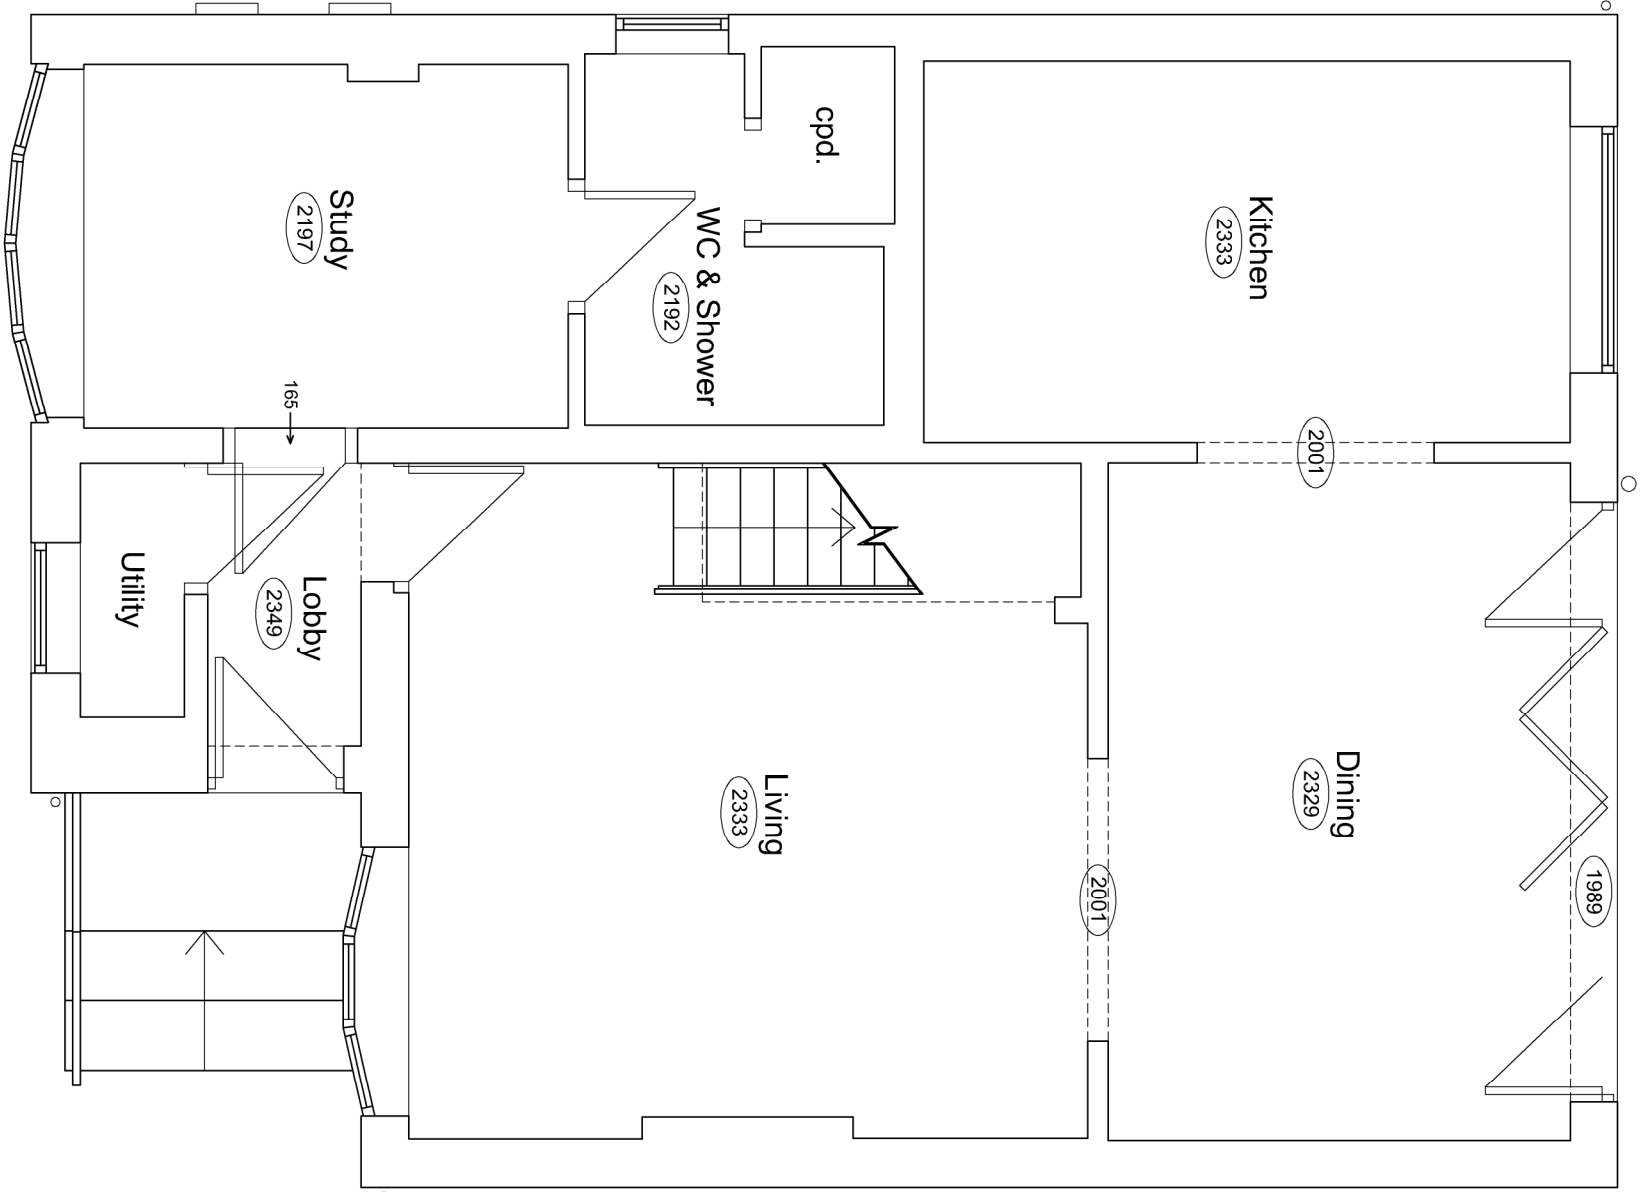


Ground Floor Plan 1:50

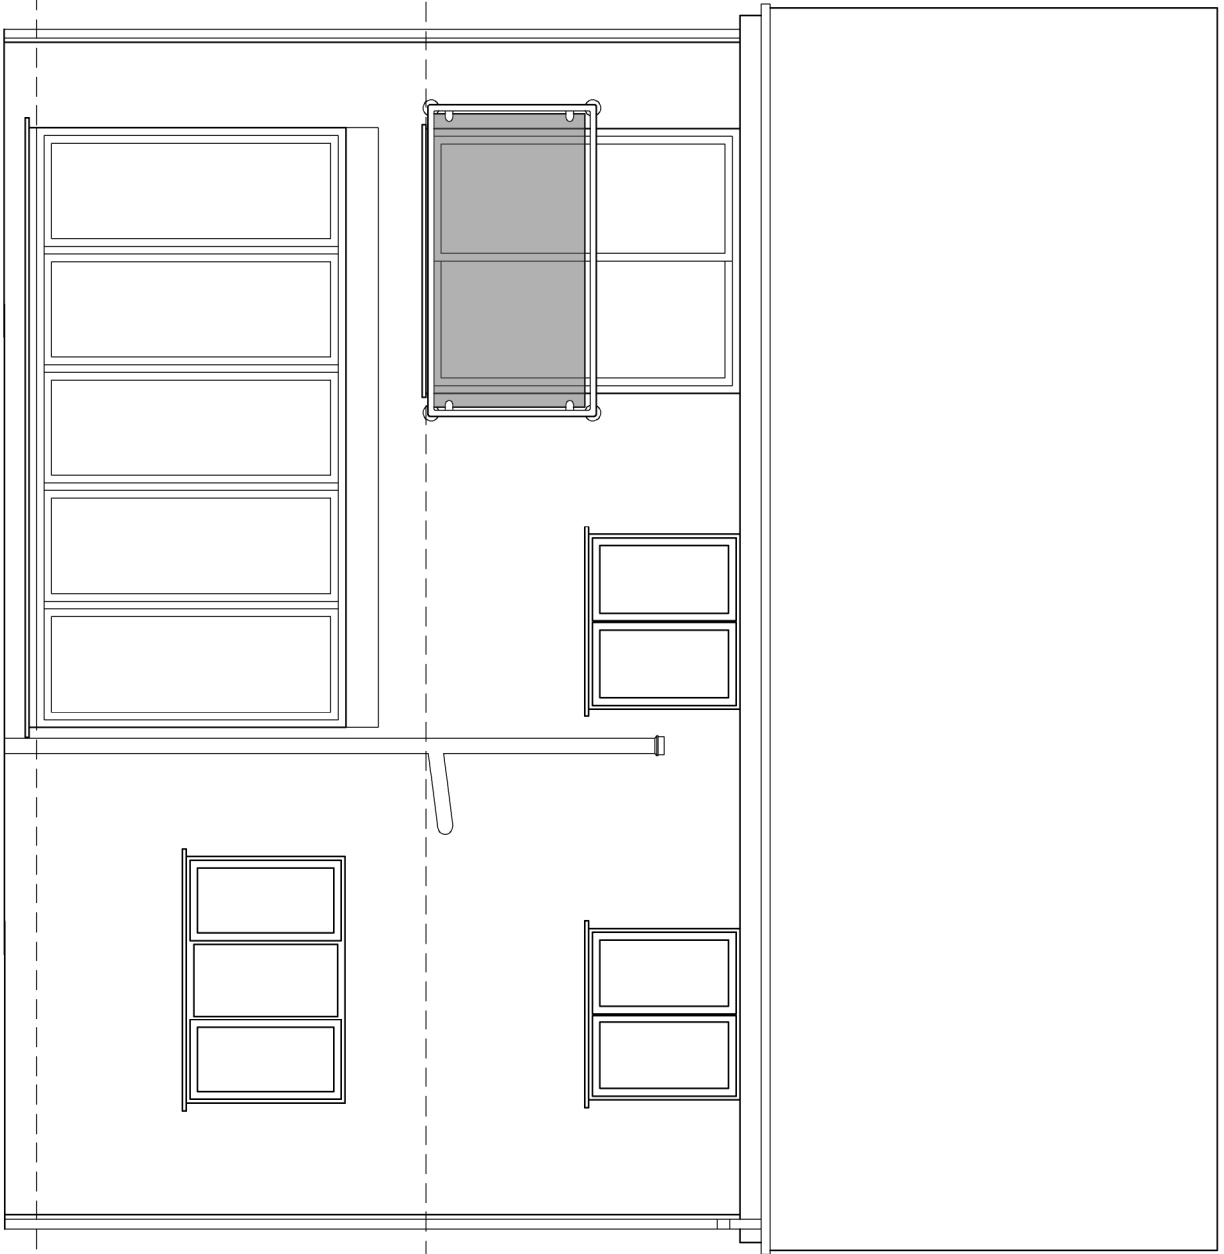

Rear Elevation 1:50

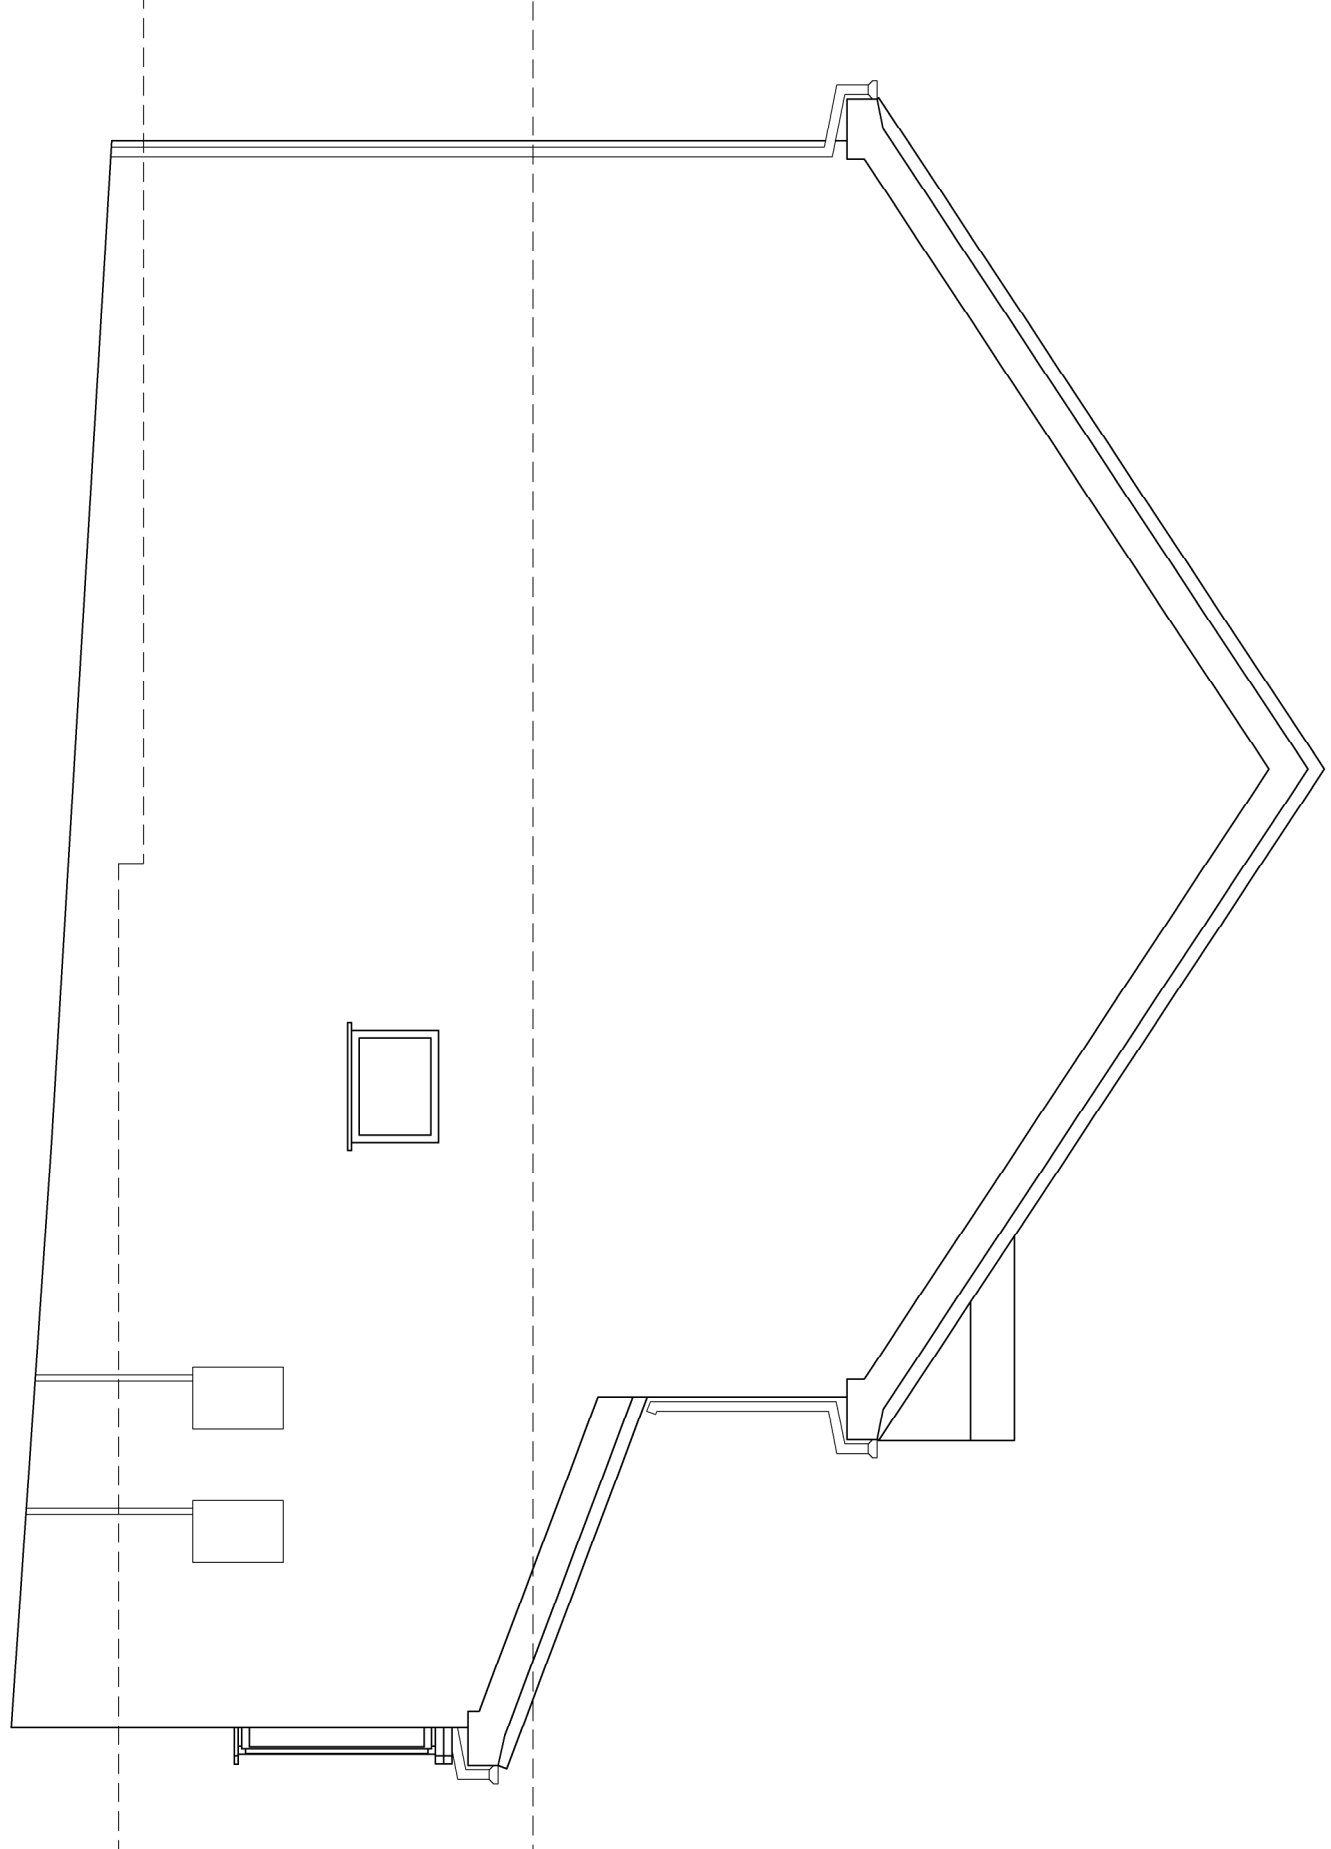

Side Elevation 1:50

 

Hewitt&CarrArchitects
A. Design: House 1 17-19 Leek Road | Cheddle | ST10 1JE
T. 0153 754889
E. enquiries@hccarchitects.co.uk
W. www.hccarchitects.co.uk

Client
Mr & Mrs A Hewitt

Project
Proposed front extension and double garage at 34 Brenwood Drive, Werrington, Stoke-on-Trent

Title
Plans and Elevations as Existing

Status
Survey

Date	Oct 2020	Drawn	BVC
Scale @A1	As Stated	Checked	

Project No.
01018

Drawing No.
AL(0)01

Rev