



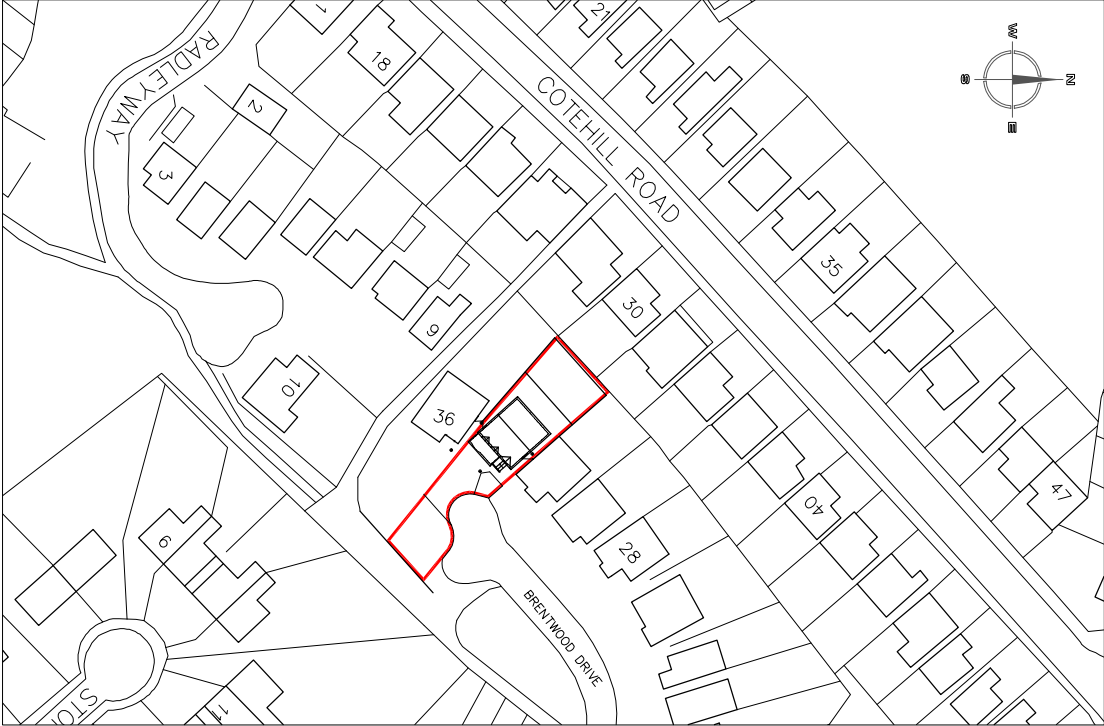

Site Location Plan 1:1250

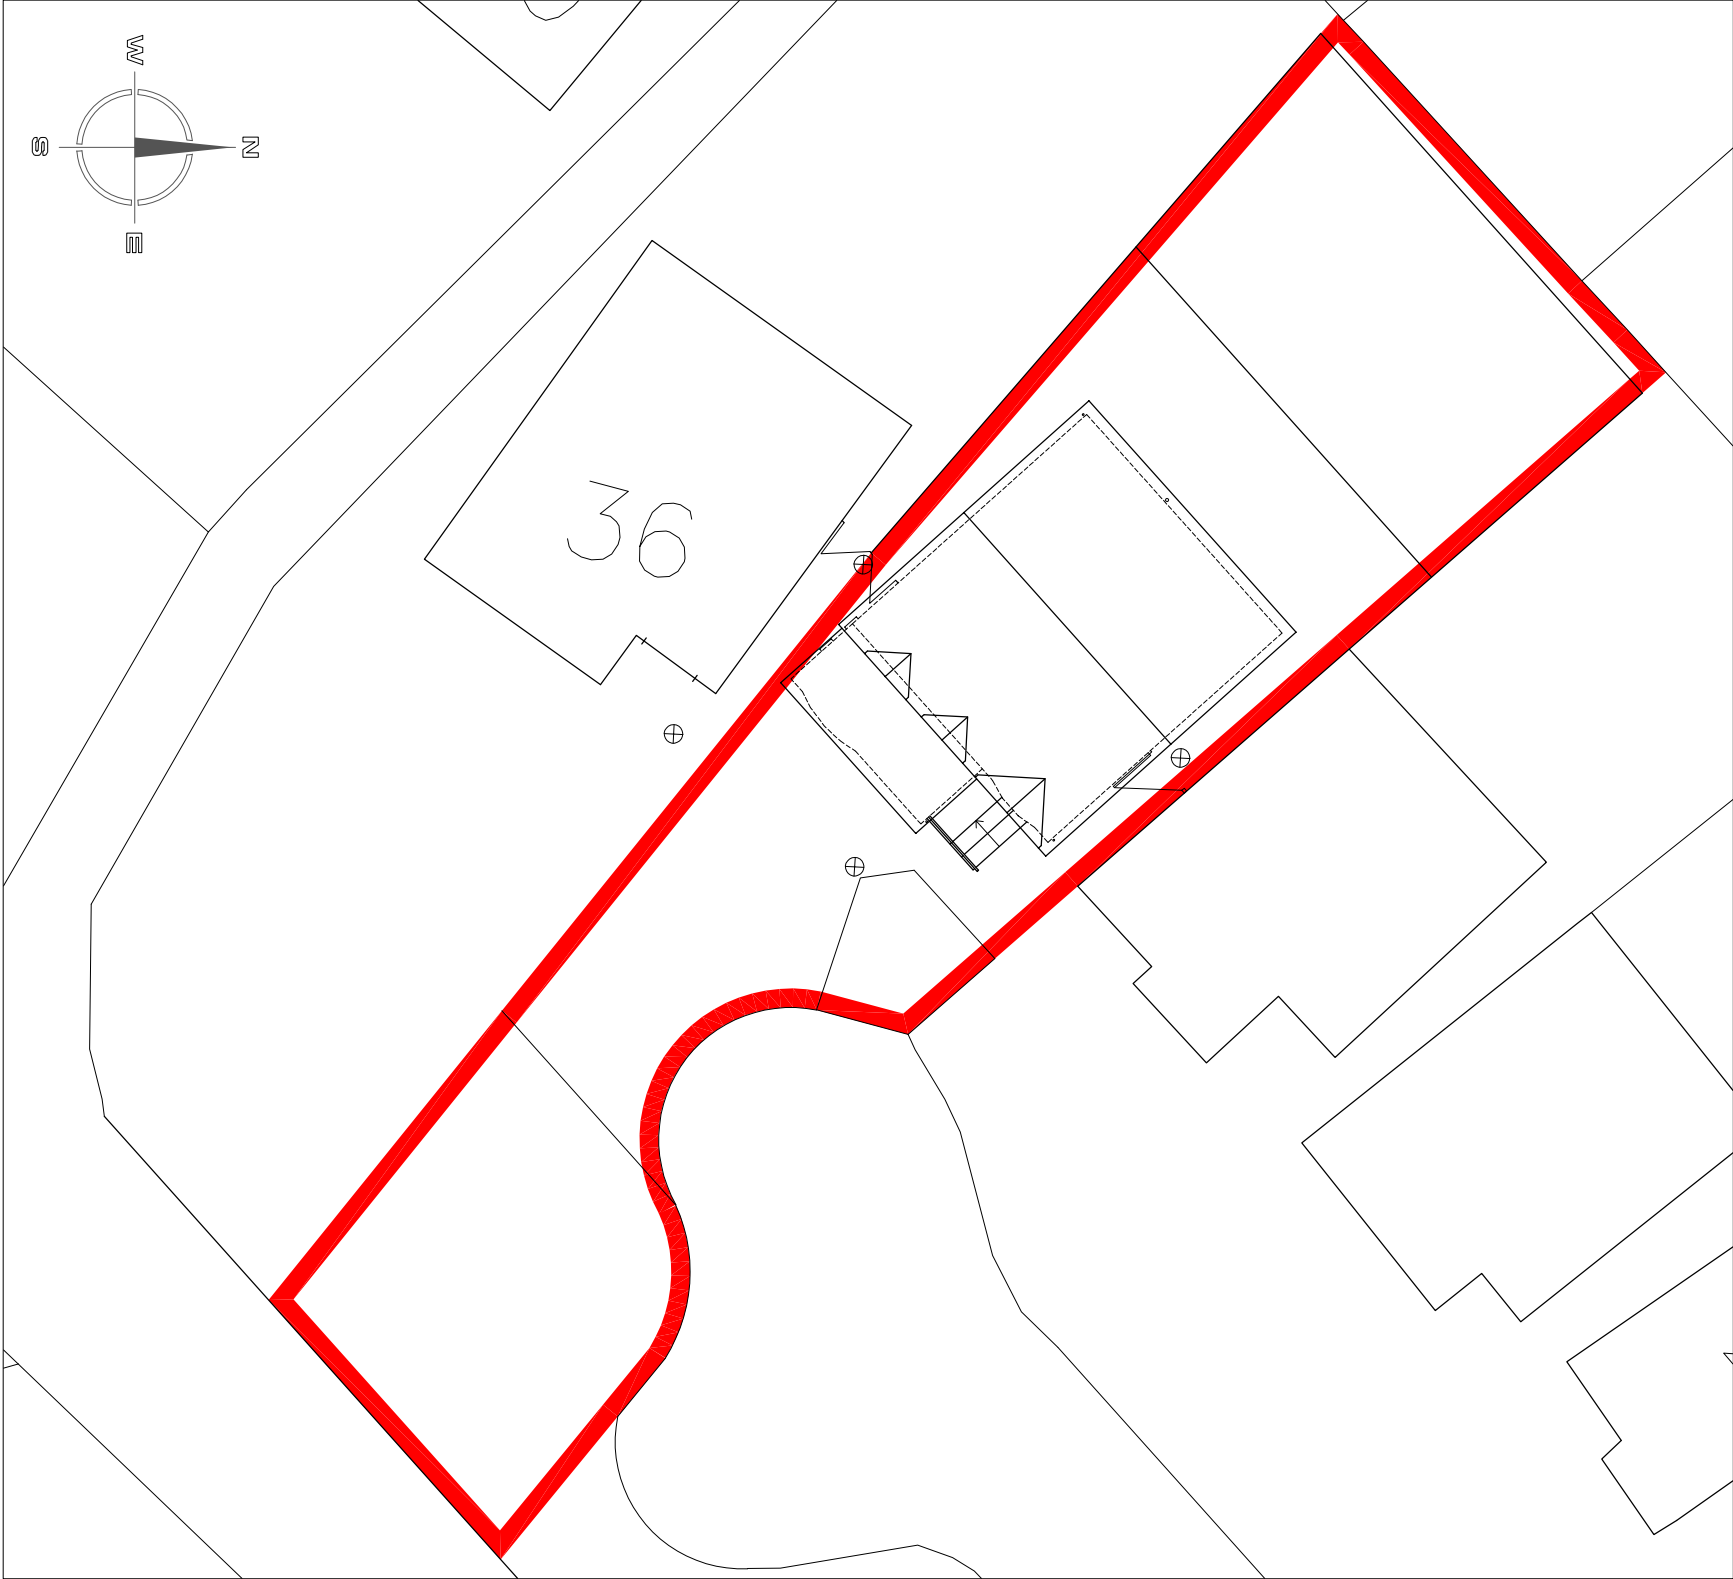

Site Plan 1:200

1:200



1:1250



Copyright of this drawing is vested in the Architect and it must not be copied or reproduced without consent. Figured dimensions only are to be taken from this drawing. All contractors must visit the site and be responsible for taking and checking all dimensions relative to their work. Hewitt&Carr Architects Ltd are to be advised of any variation between drawings and site conditions.
CLIENTS ARE ADVISED TO CLARIFY DIMENSIONS WITH THE ARCHITECT PRIOR TO SETTING OUT AND NOT TO SCALE FROM THE DRAWING.

Rev	Drawn	Comments	Date
-----	-------	----------	------

Hewitt&Carr Architects
A: DaisyBank House | 17-19 Leek Road | Cheddle | ST10 1JE
T: 01538 756888
E: enquiries@hccarchitects.co.uk
W: www.hccarchitects.co.uk

Client
Mr & Mrs A Hewitt

Project
Proposed front extension and double garage at 34 Brentwood Drive, Werrington, Stoke-on-Trent

Title
Site Location Plan and Site Plan as Existing

Status
Survey

Date
Oct 2020

Scale @A3
As Stated

Project No

Drawing No.

01018 - AL(0)02

Rev