



Copyright of this drawing is vested in the Architect and it must not be copied or reproduced without consent. Figured dimensions only are to be taken from the drawing. All dimensions must be taken from the drawing and not from the site. The Architect is not responsible for any errors or omissions in the drawing and is not liable for any loss or damage caused by the use of the drawing. The Architect is not responsible for any loss or damage caused by the use of the drawing. The Architect is not responsible for any loss or damage caused by the use of the drawing.


Rev	Drawn	Comments	Date
A	BVC	Attachment to rear extension.	23/11/2021
B	BVC	Single storey rear extension added.	16/12/2021

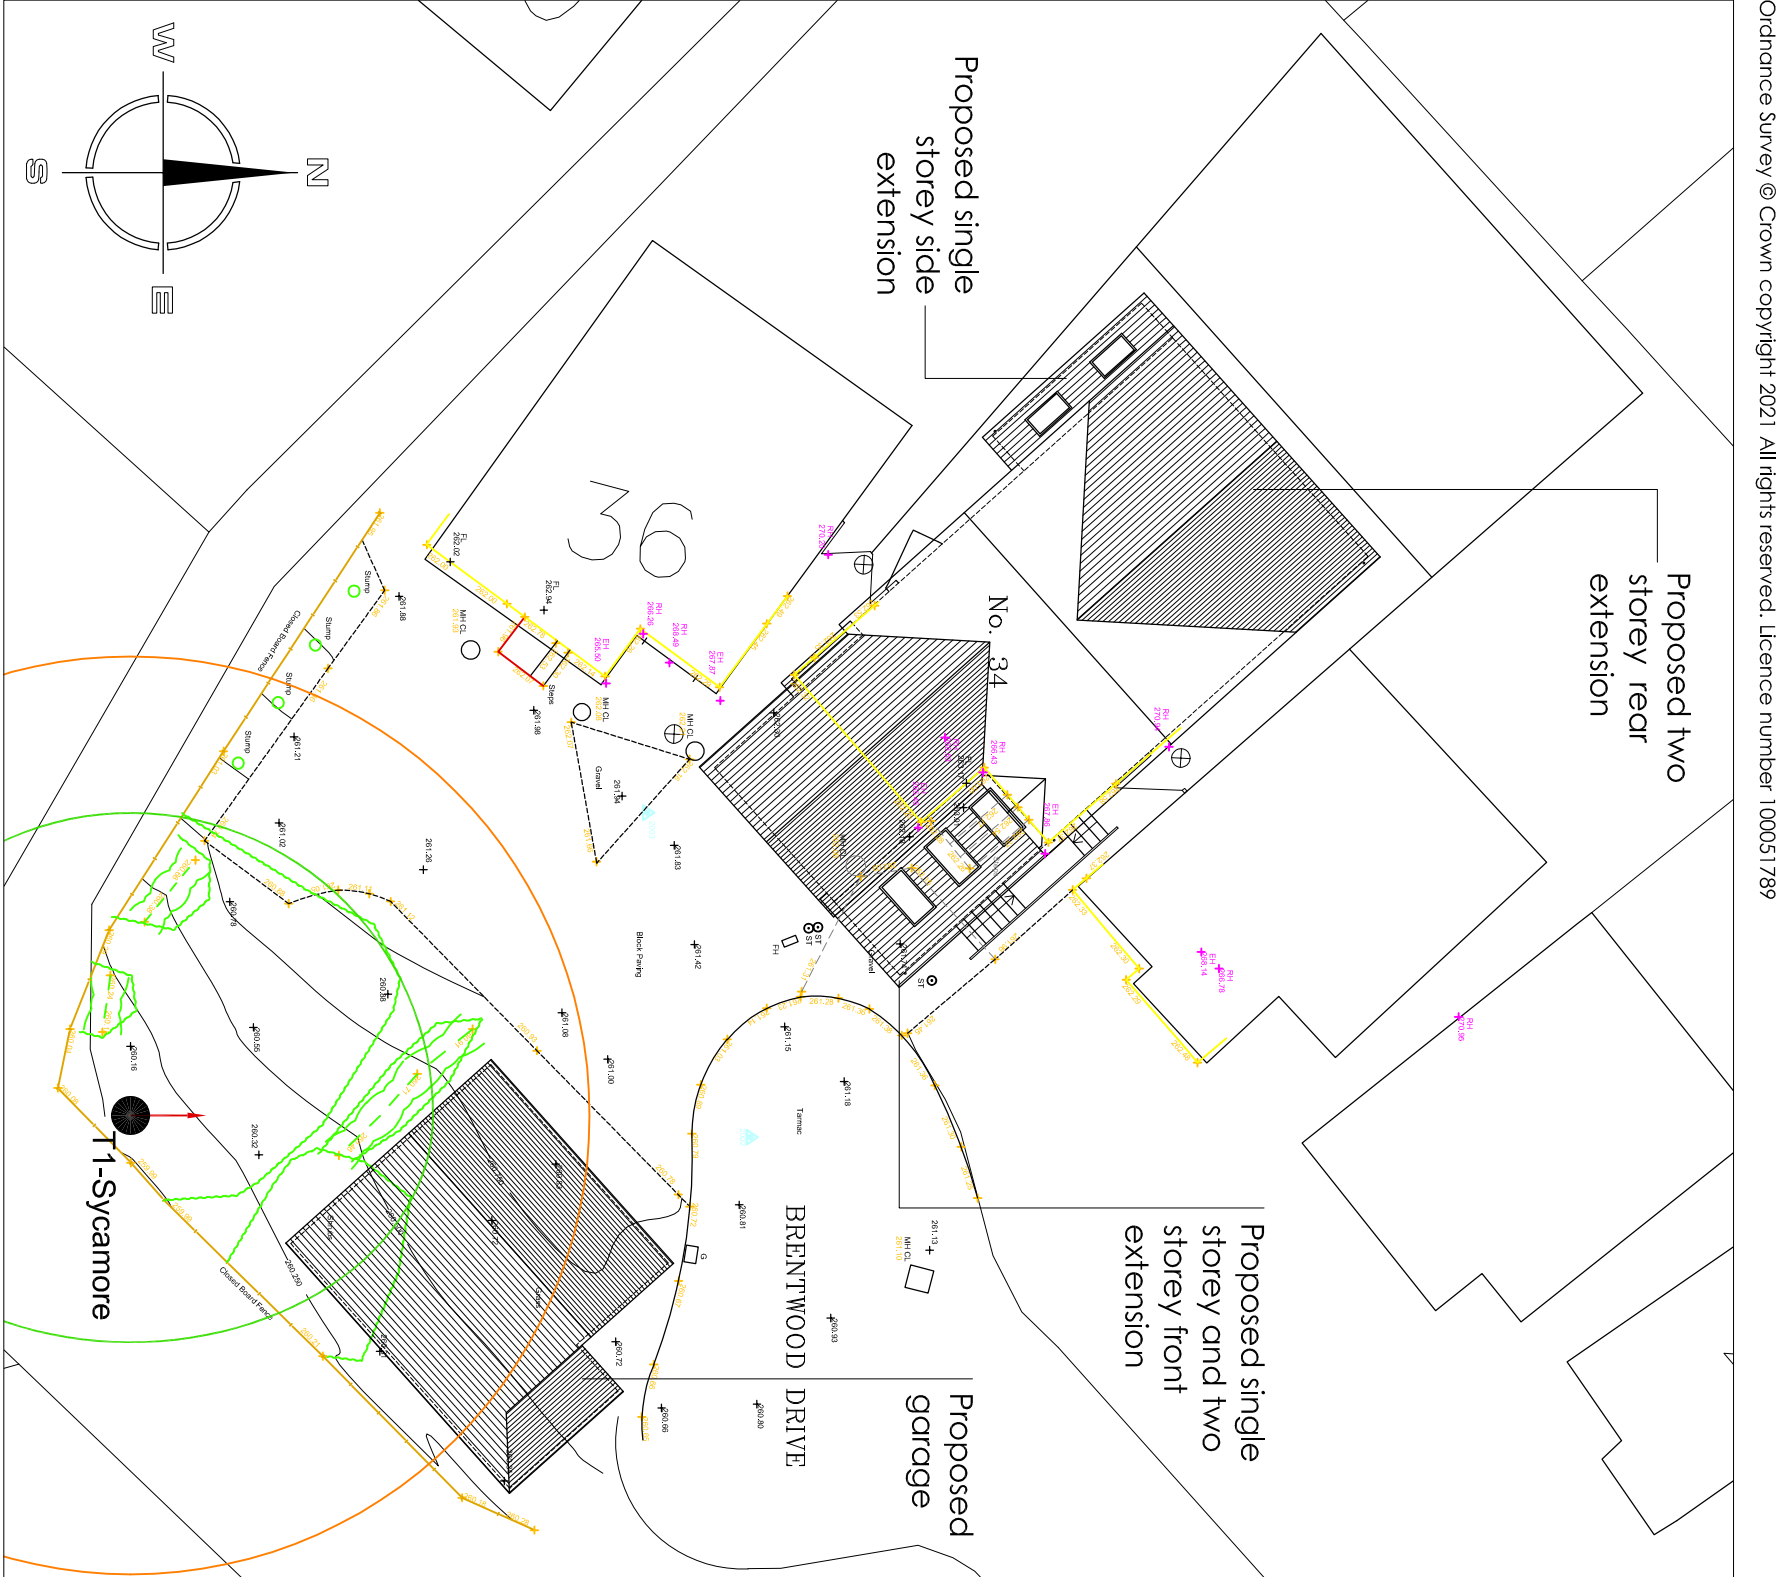


Site Plan 1:200

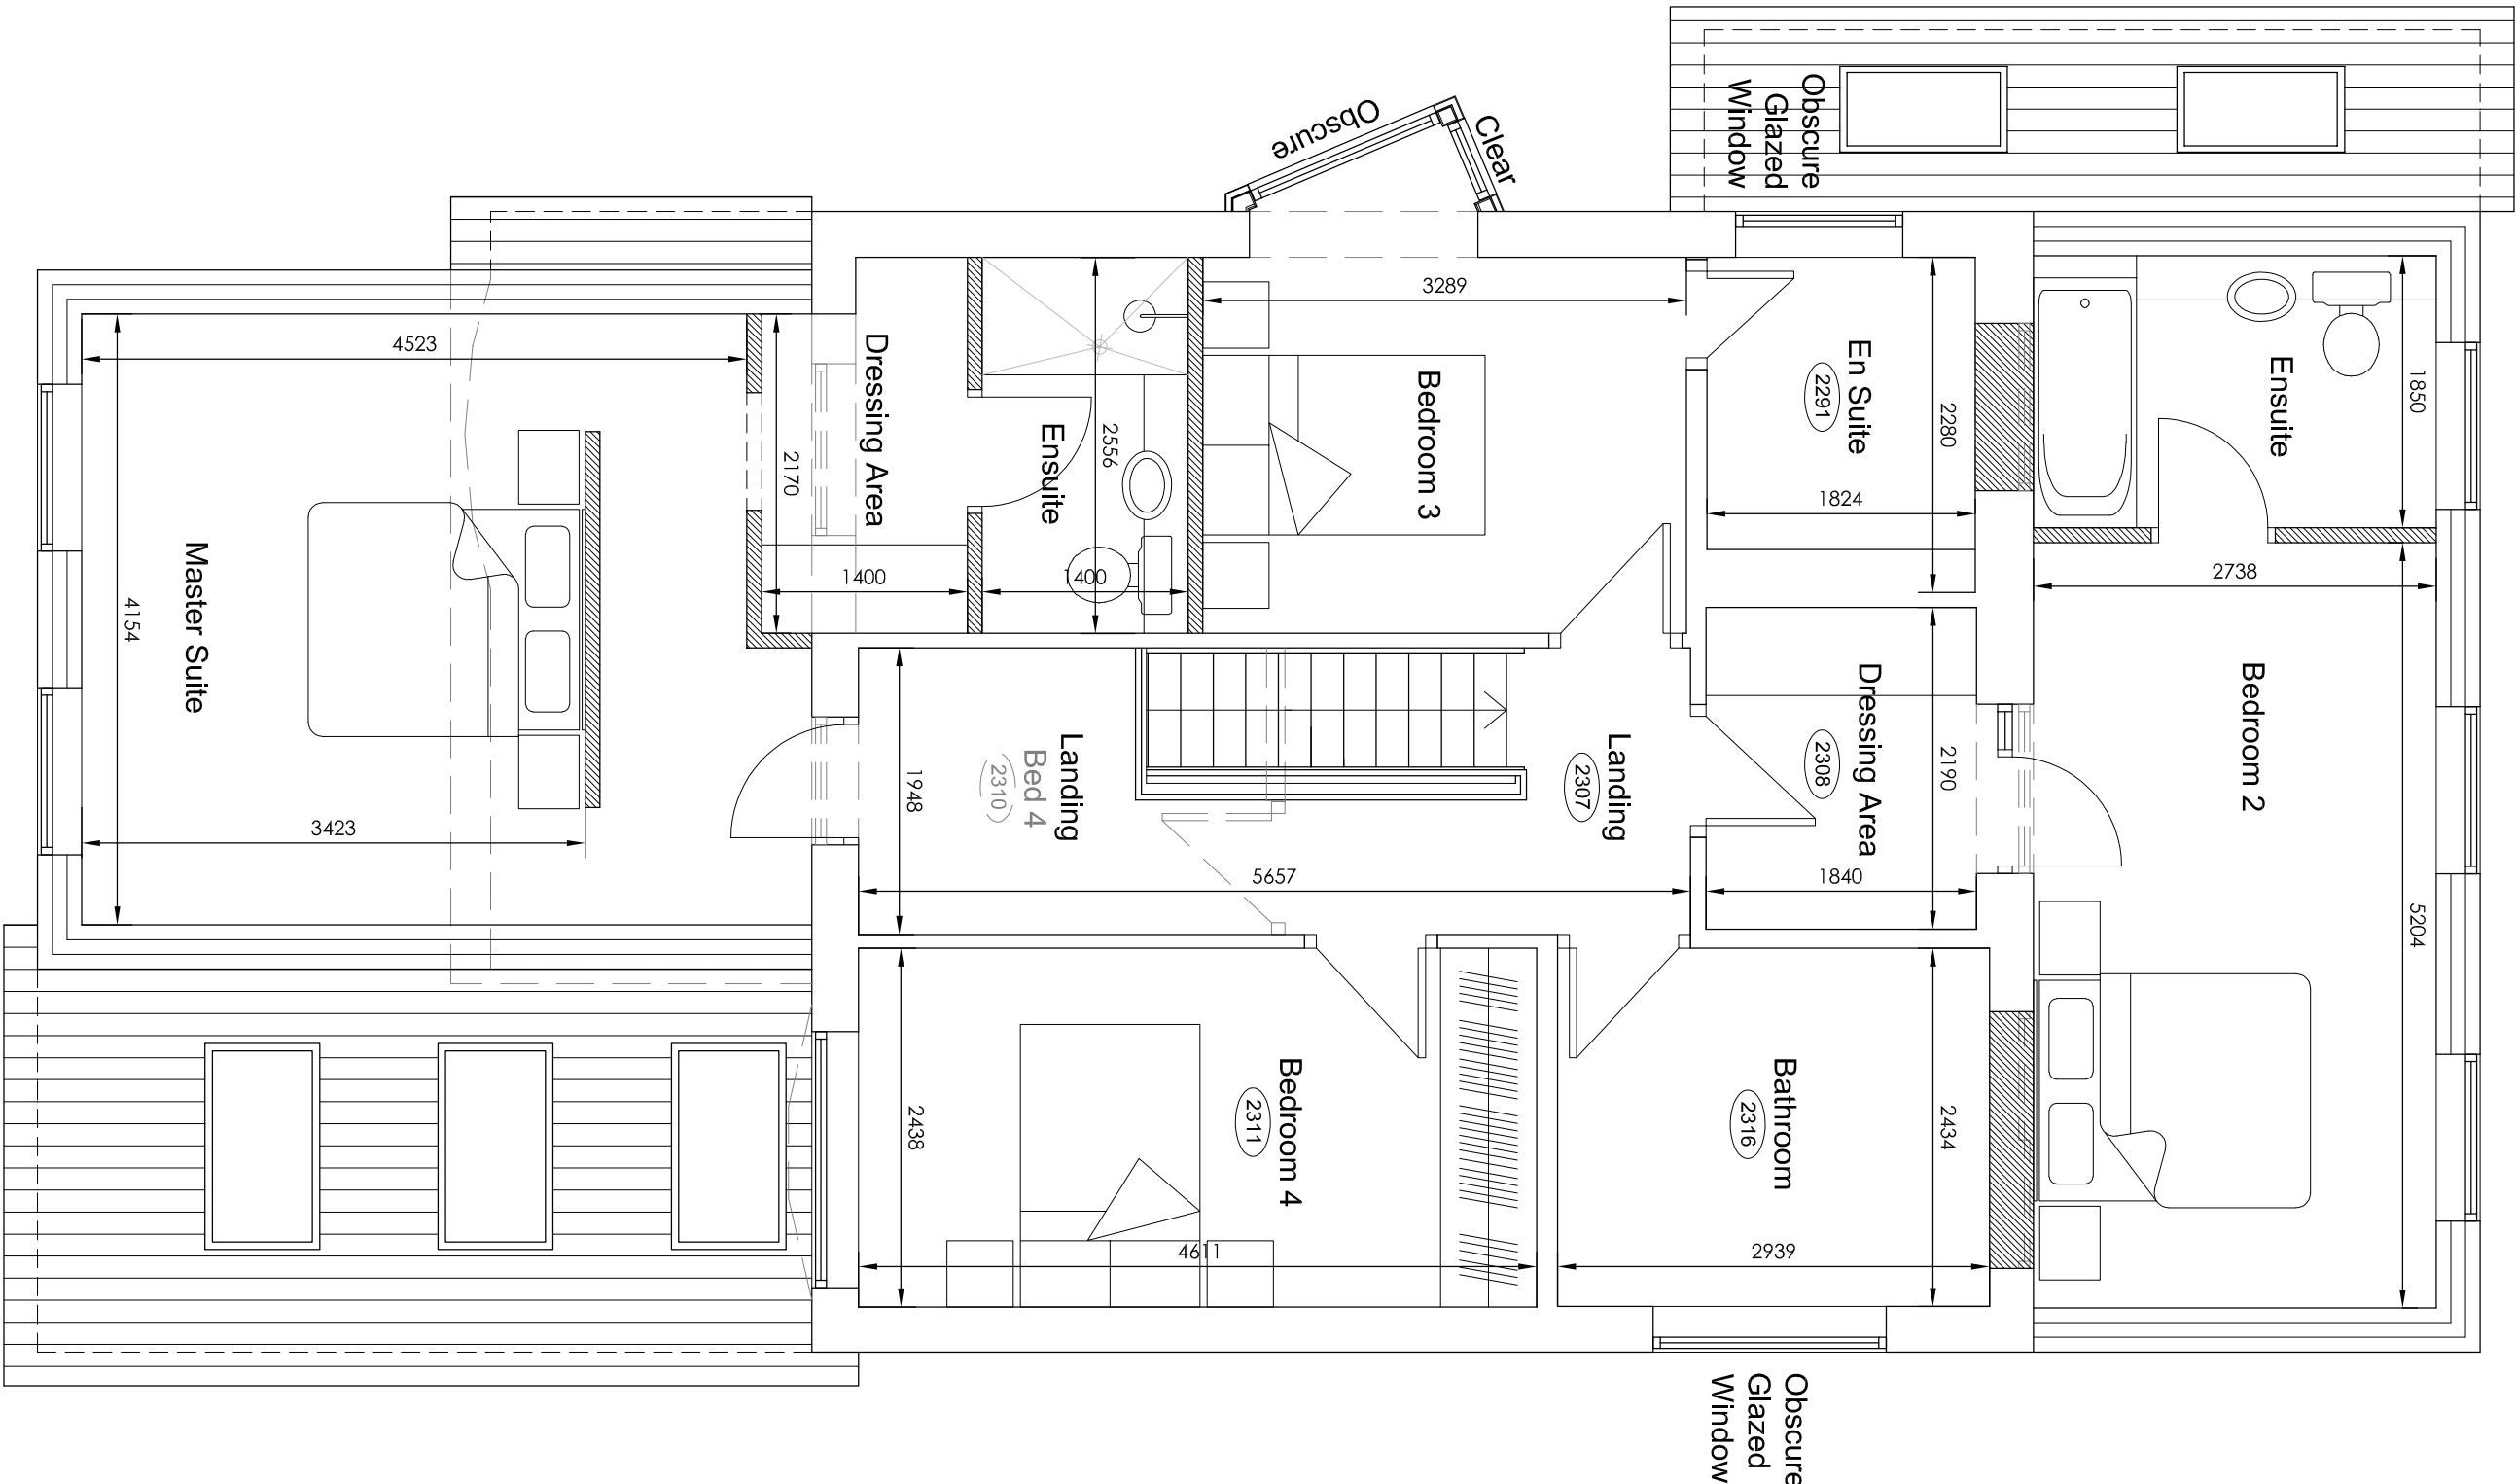

First Floor Plan 1:50

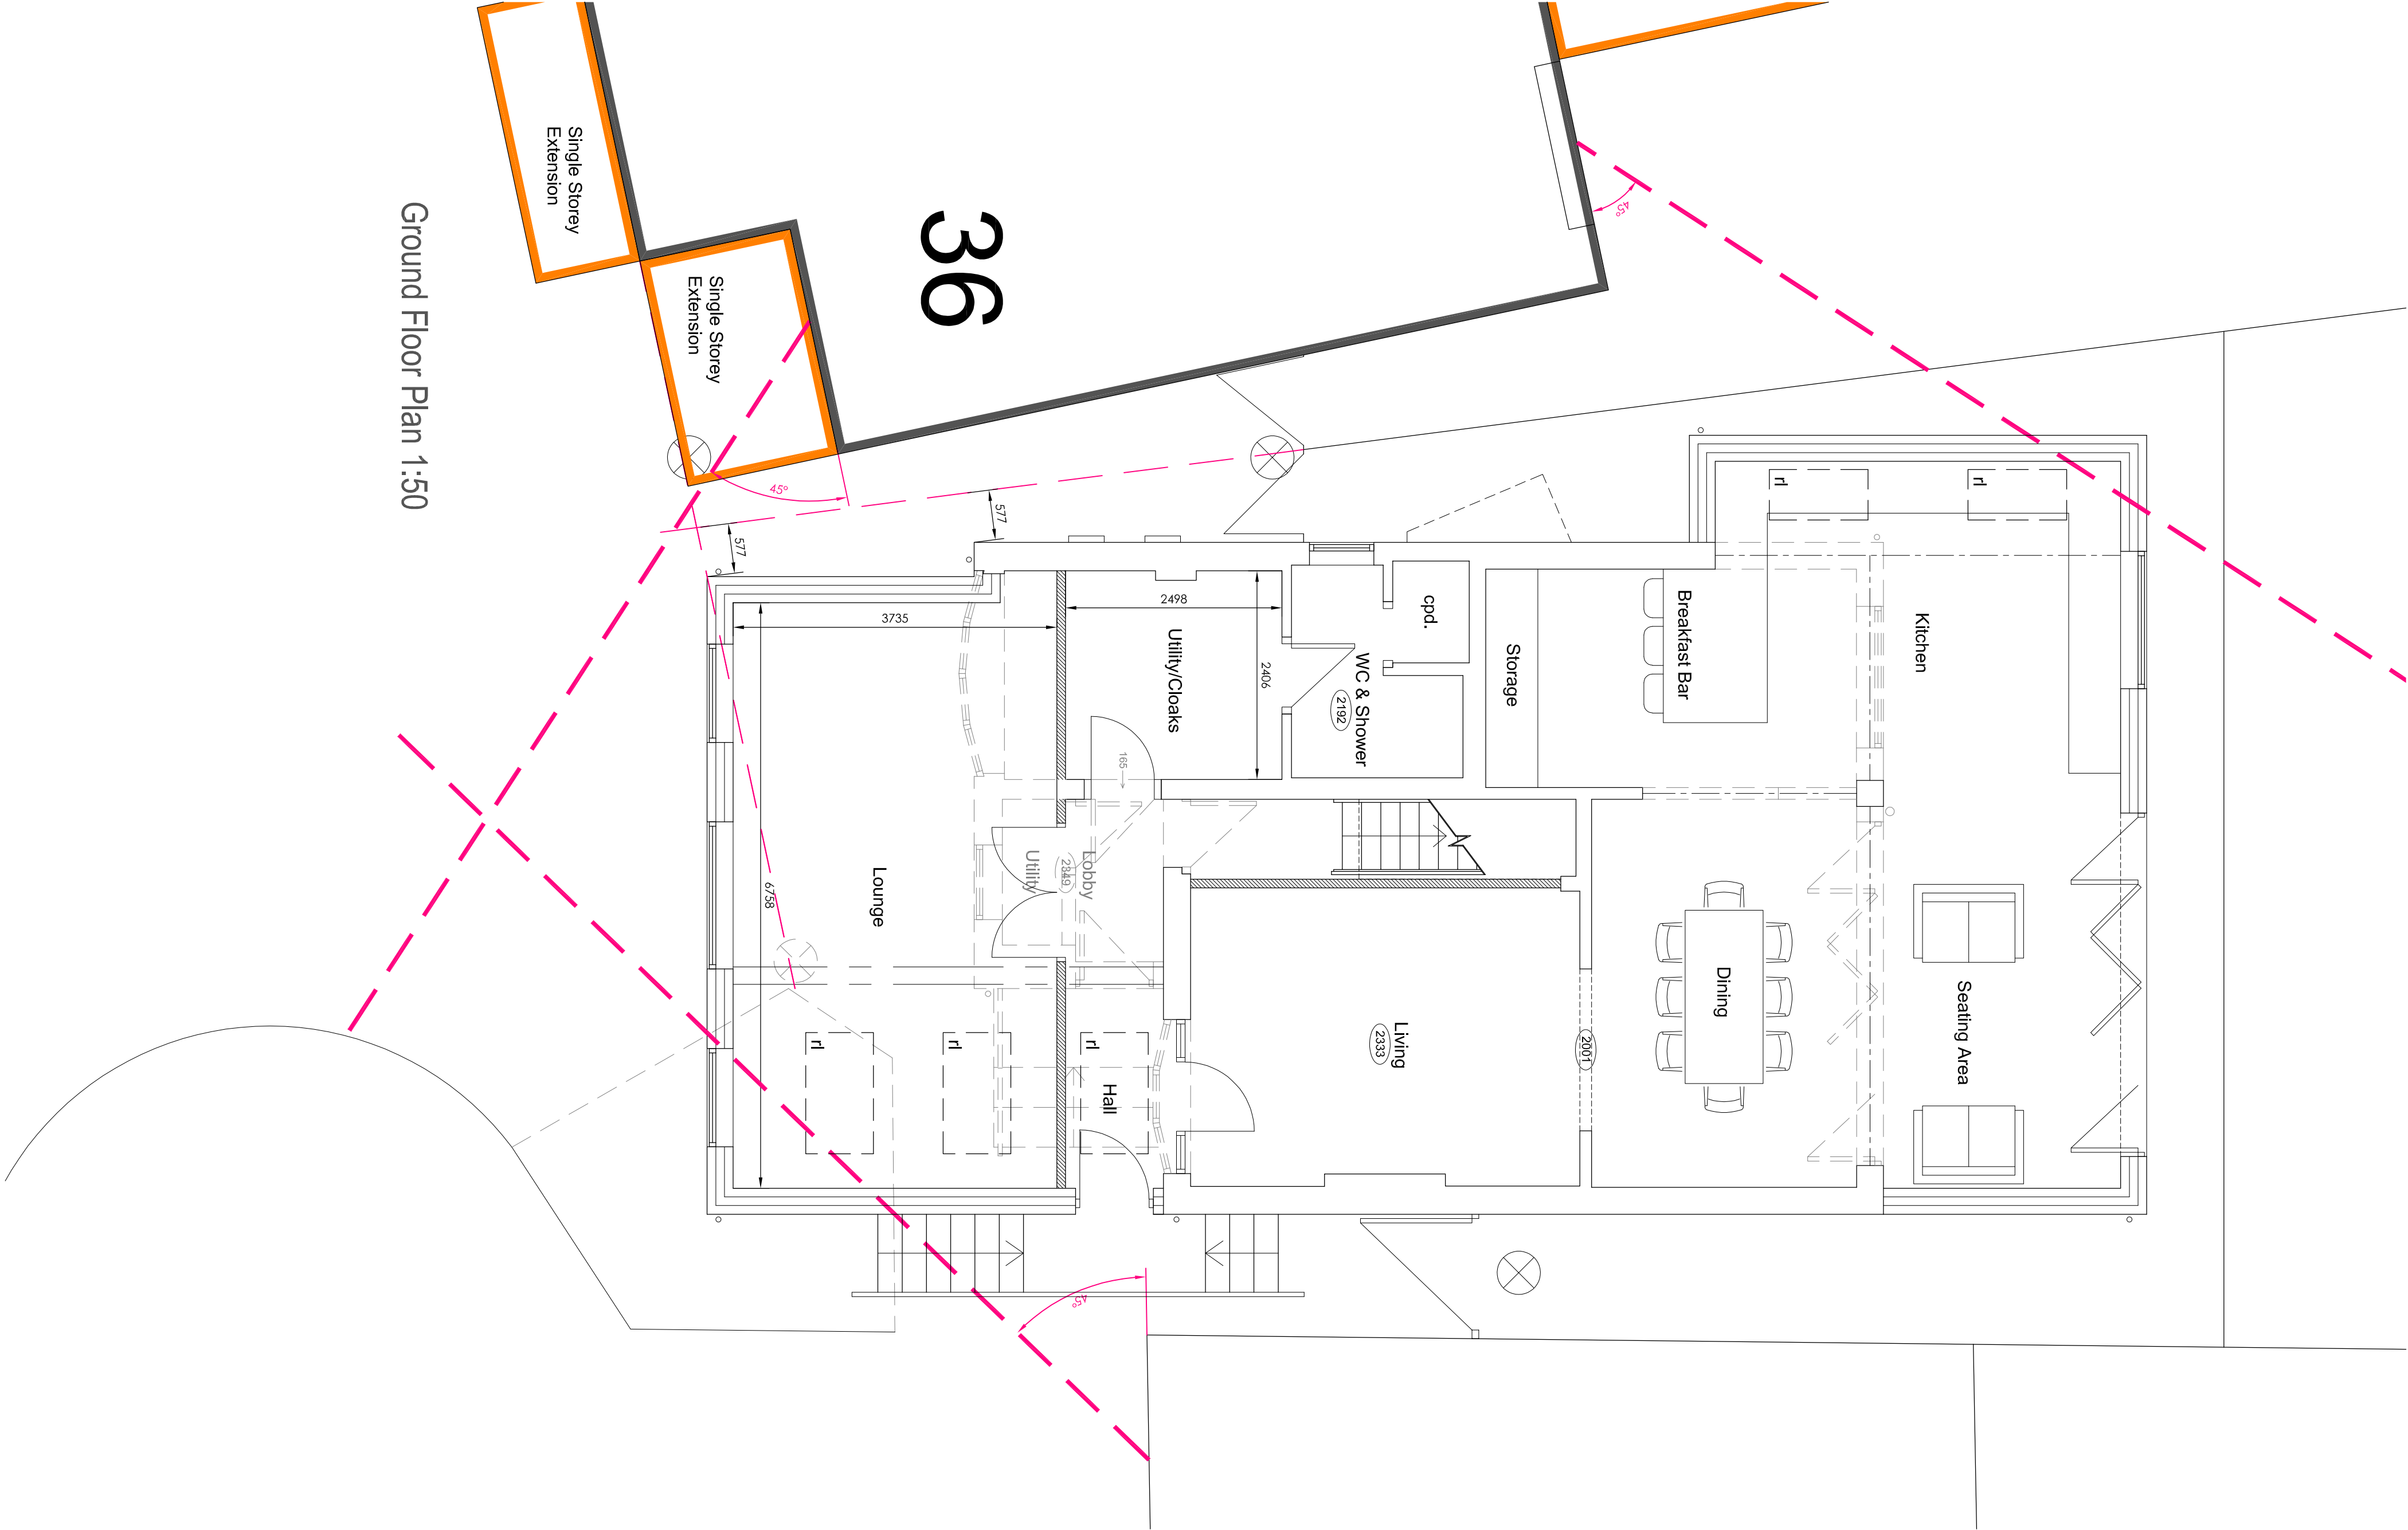

Ground Floor Plan 1:50

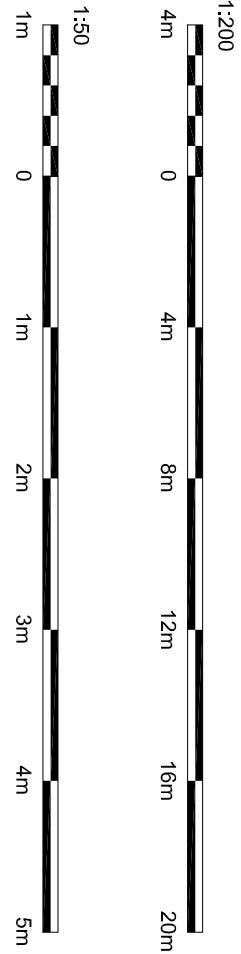

Hewitt&Carr Architects
A. Design House 117-19 Leek Road Creckle ST10 1JE
T. 0183 255889
E. enquiries@hccarchitects.co.uk
W. www.hccarchitects.co.uk

Client
Mr & Mrs A Hewitt

Project
Proposed extensions and double garage at 34 Brentwood Drive, Werrington, Stoke-on-Trent

Title
Proposed Floor Plans and Site Plan

Drawn: NH/BC
Date: October 2021
Scale: A/A As Stated
Project No: 01018 PL(0)06
Rev: B