




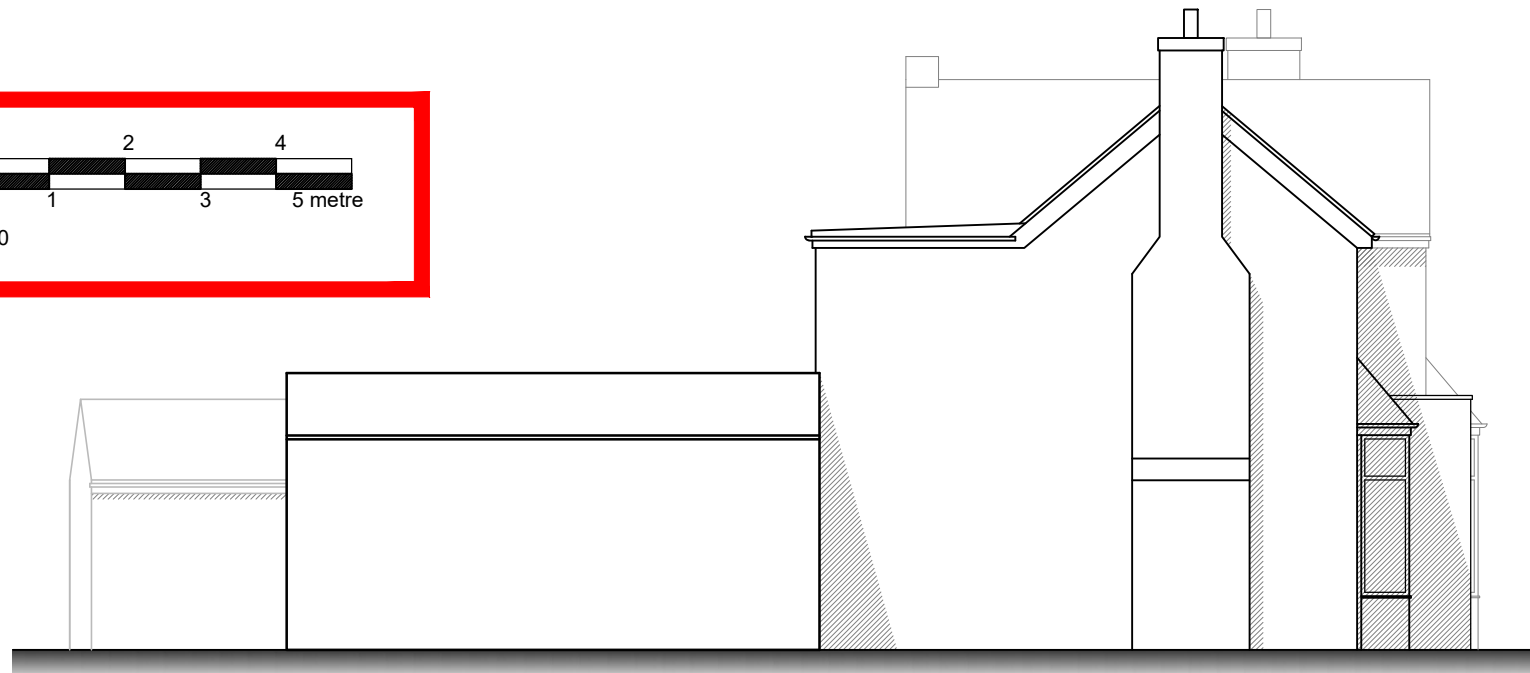

Existing side elevation
Scale 1:100

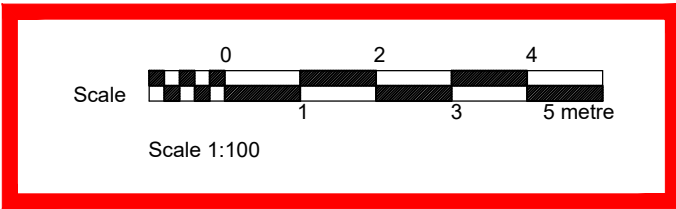


Existing front elevation
Scale 1:100

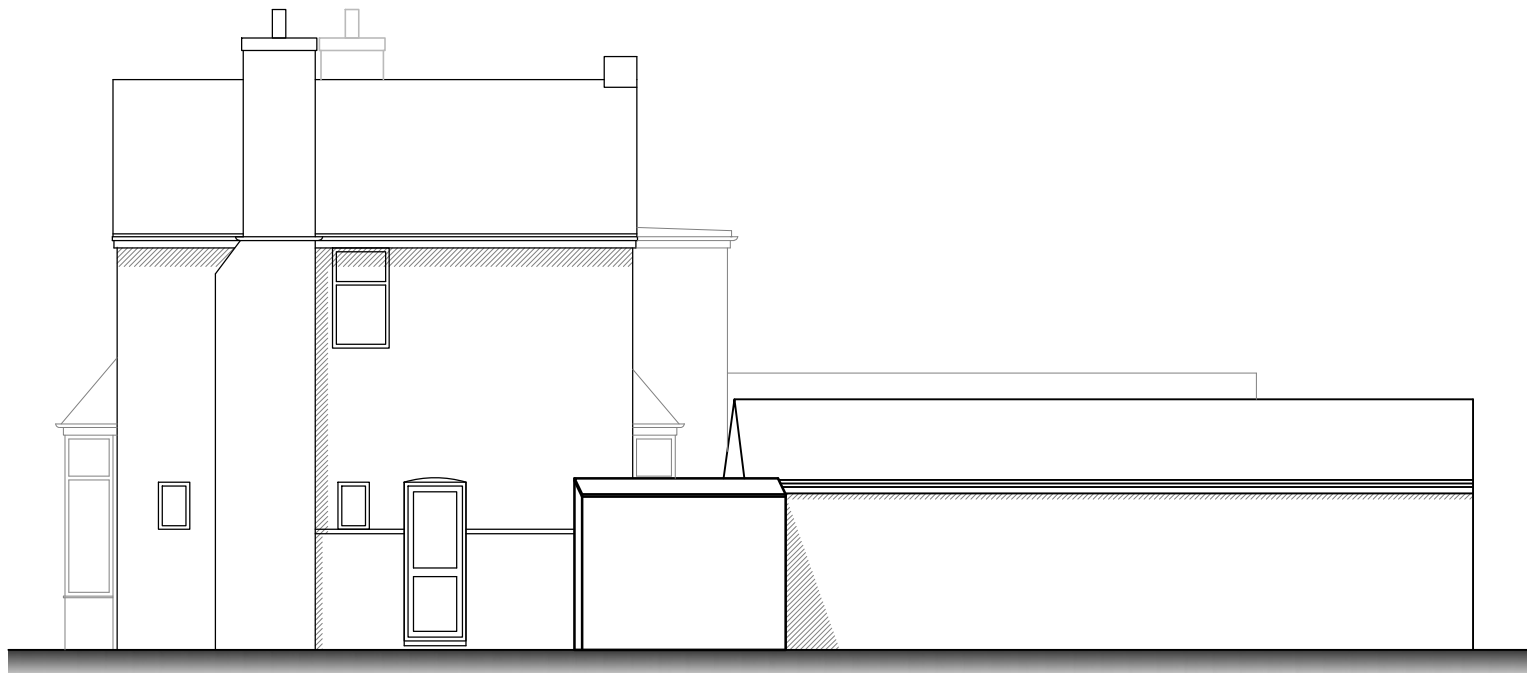

Existing side elevation
Scale 1:100



Existing rear elevation
Scale 1:100

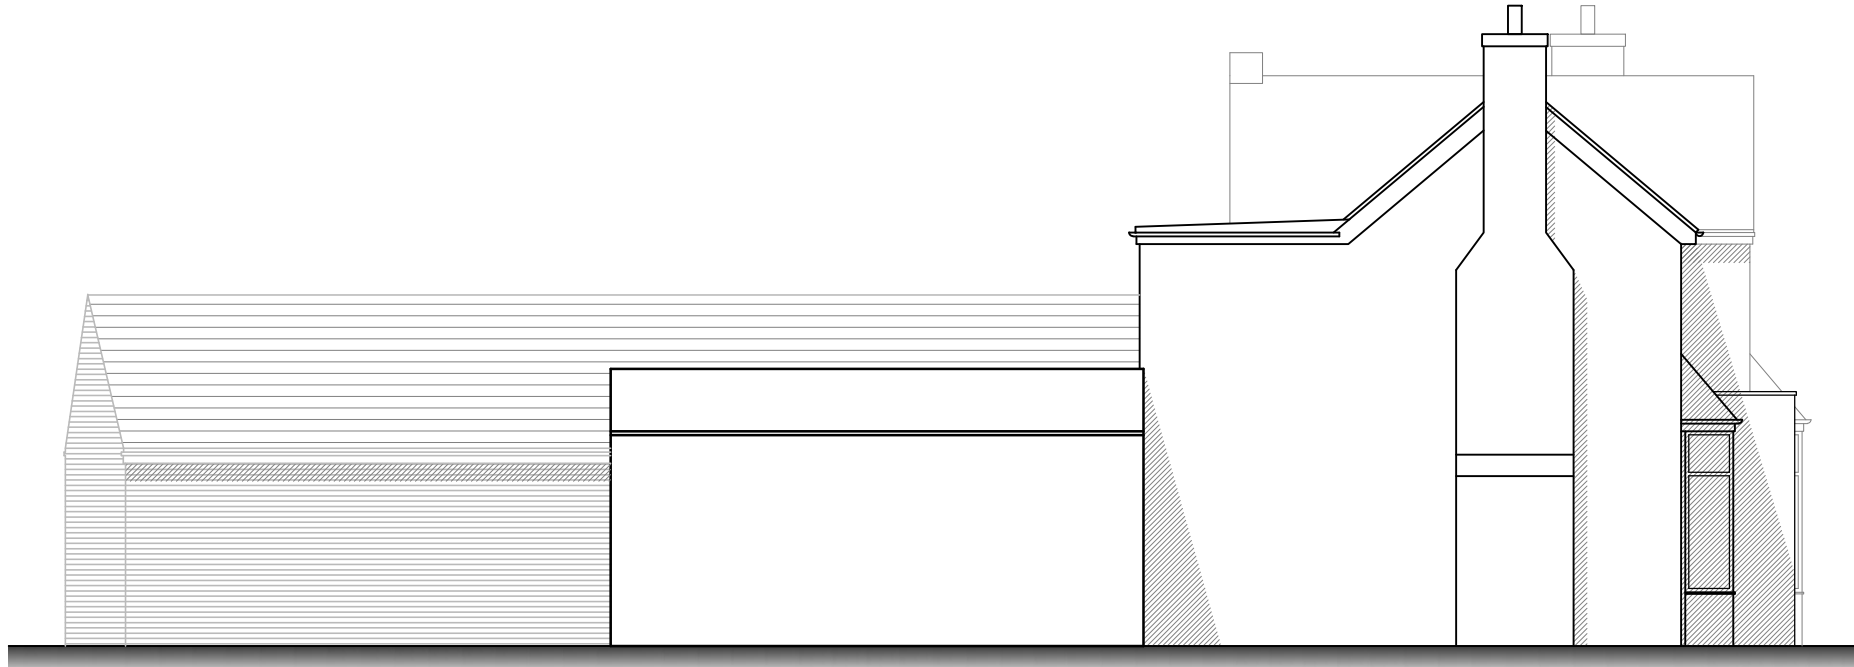


Proposed side elevation
Scale 1:100



Proposed front elevation
Scale 1:100

Blue/gray roofing
tiles to match
existing

Red/brown facing
brickwork to
match existing

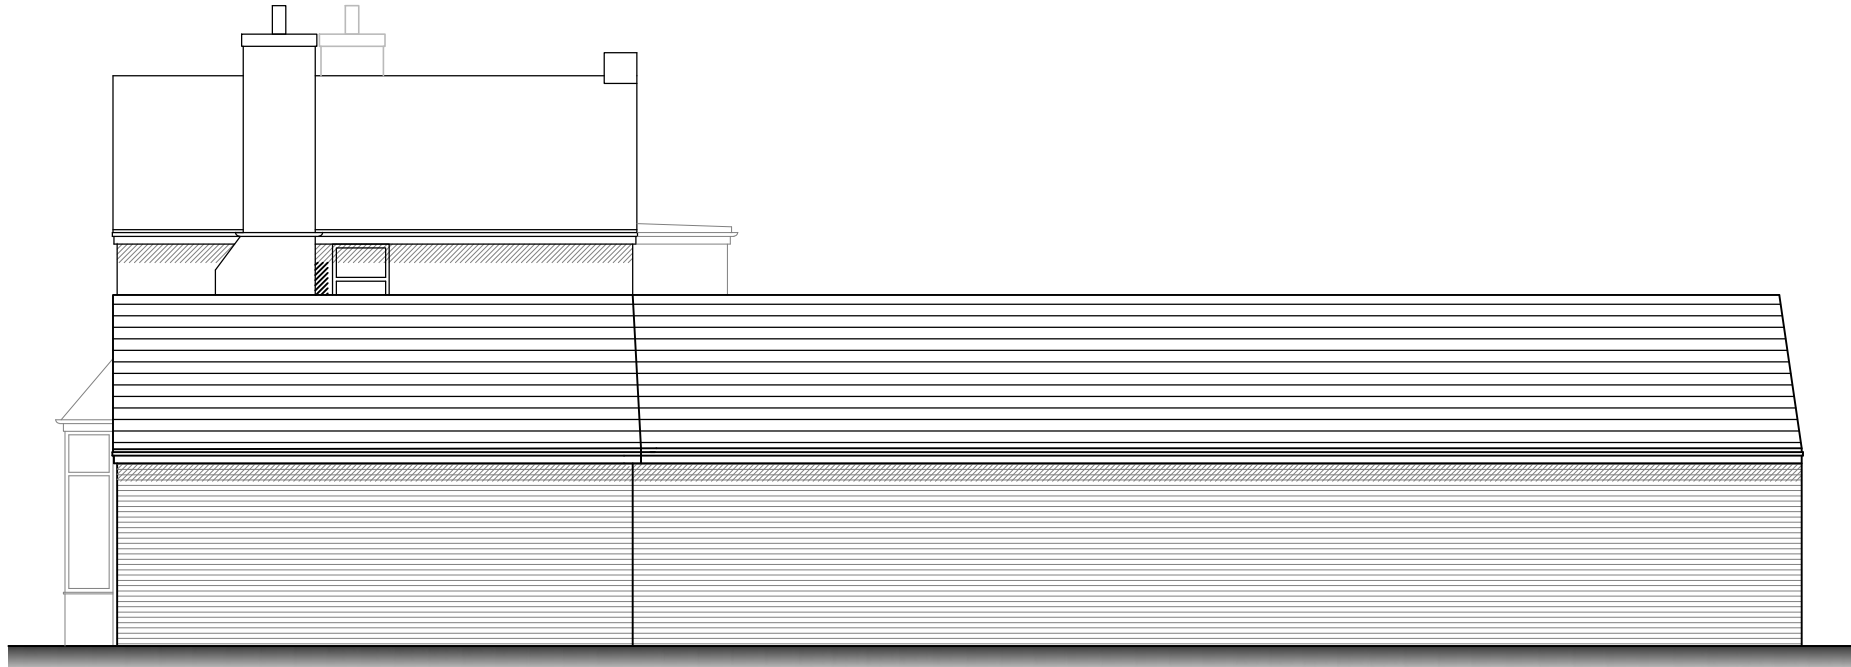


Proposed side elevation
Scale 1:100



Proposed rear elevation
Scale 1:100

Copyright of this drawing is vested in the Designer and it must not be copied or reproduced without consent. Figured dimensions only are to be taken from this drawing and all responsible manufacturing, use, effectiveness/responsible planning and delivery, all dimensions relative to their work.


Rev | Draw | Comments | Date

 



Site




Site location plan
Scale 1:2500

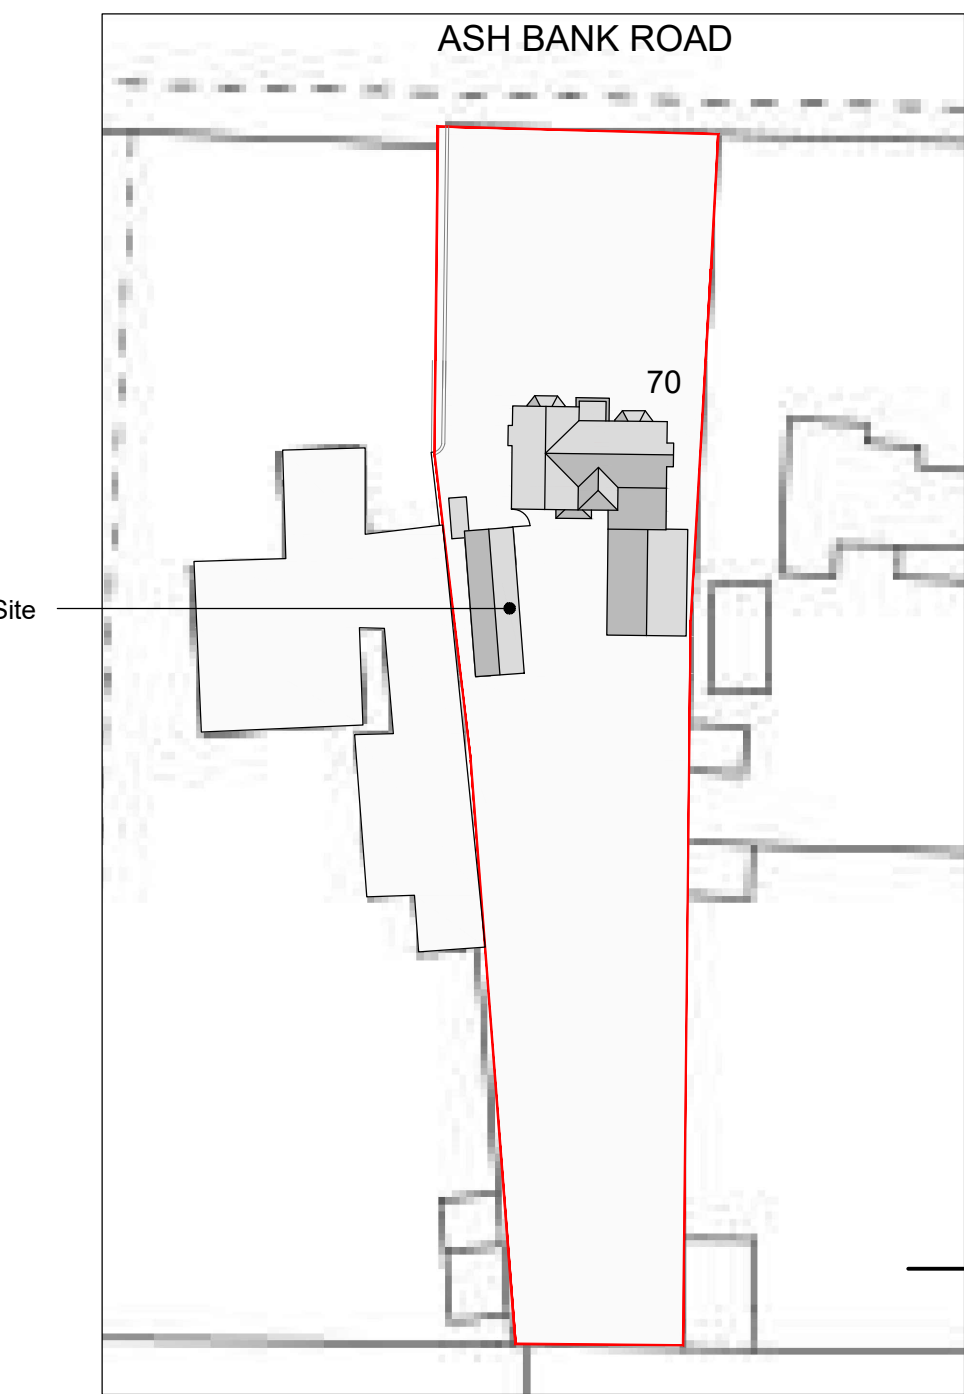

Existing site plan
Scale 1:500

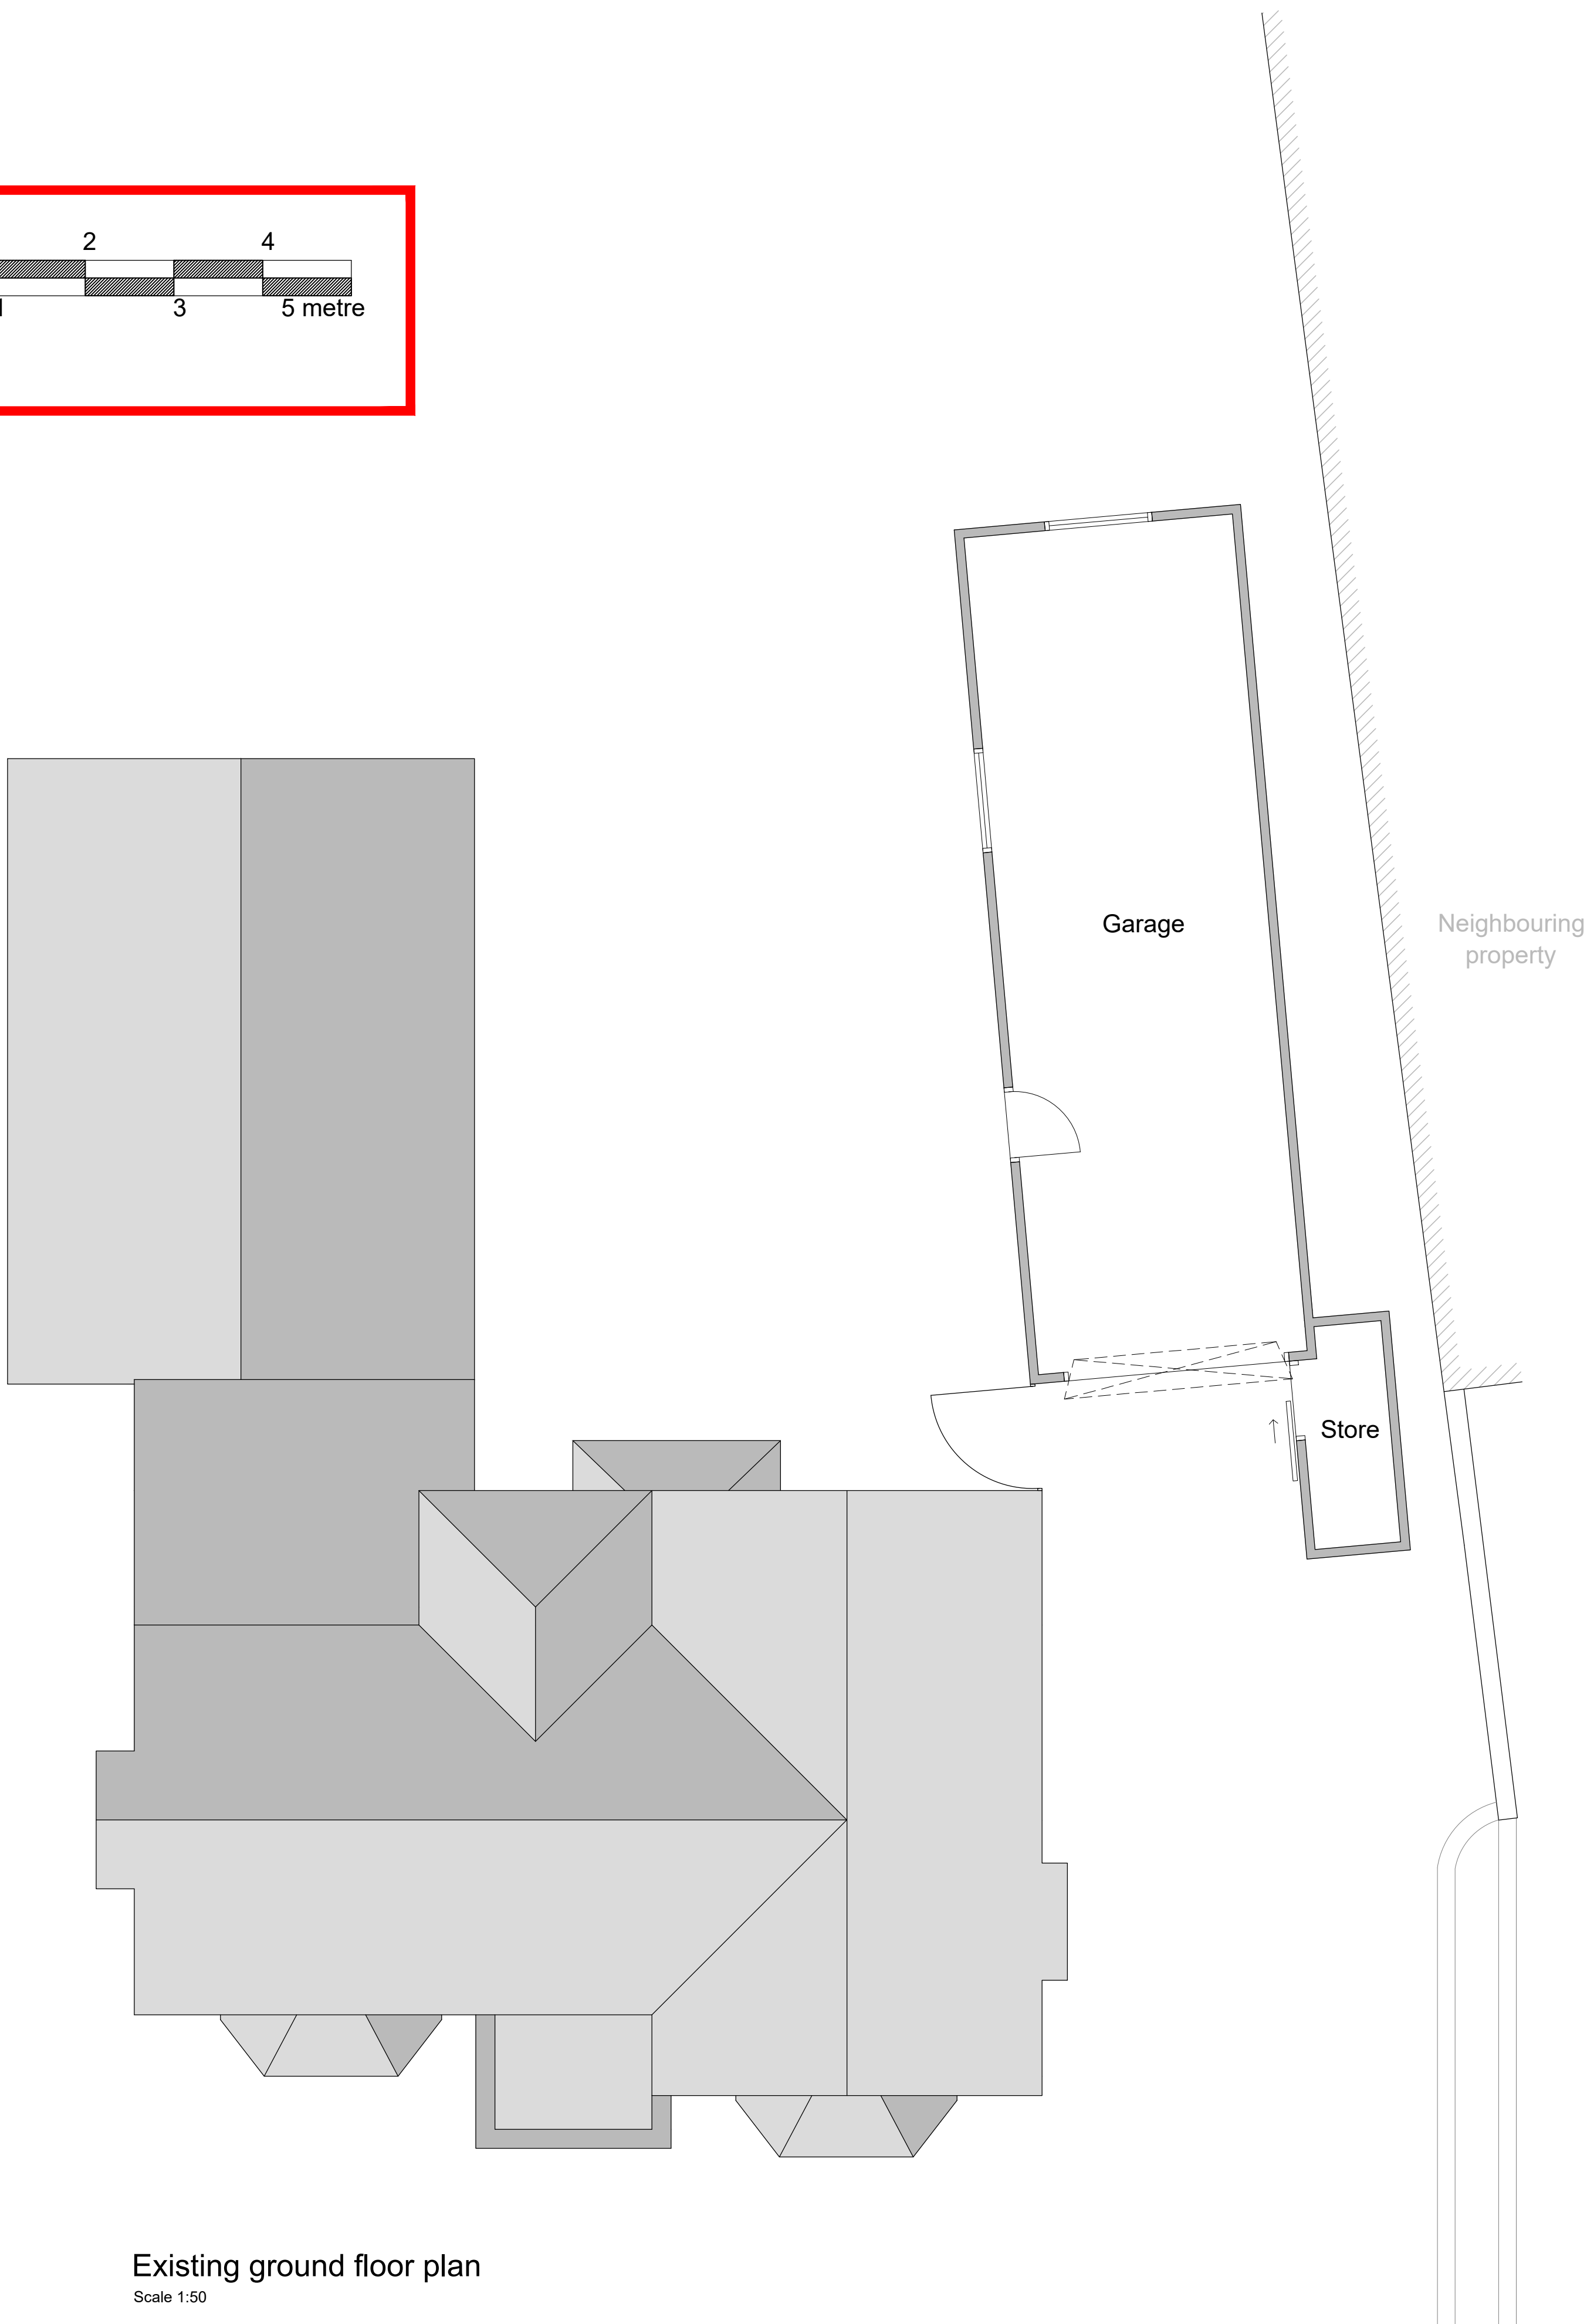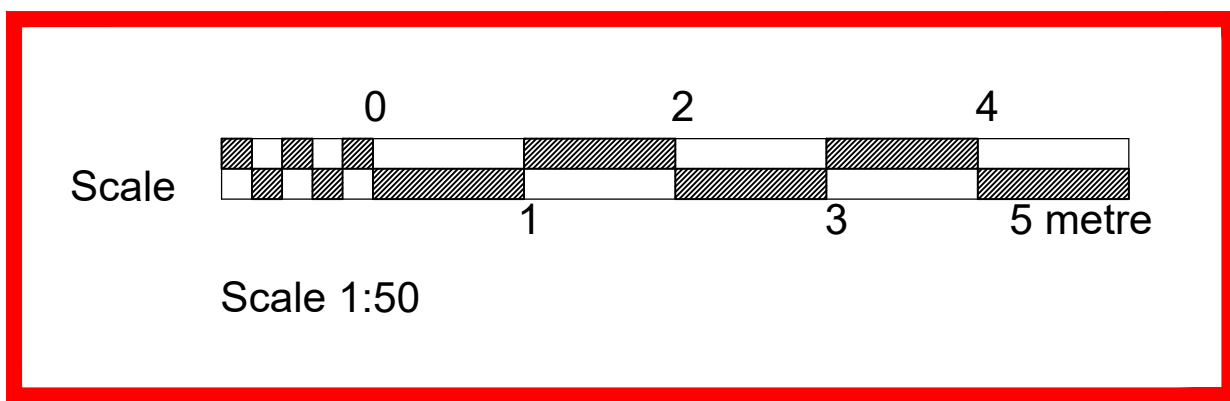

Existing ground floor plan
Scale 1:50

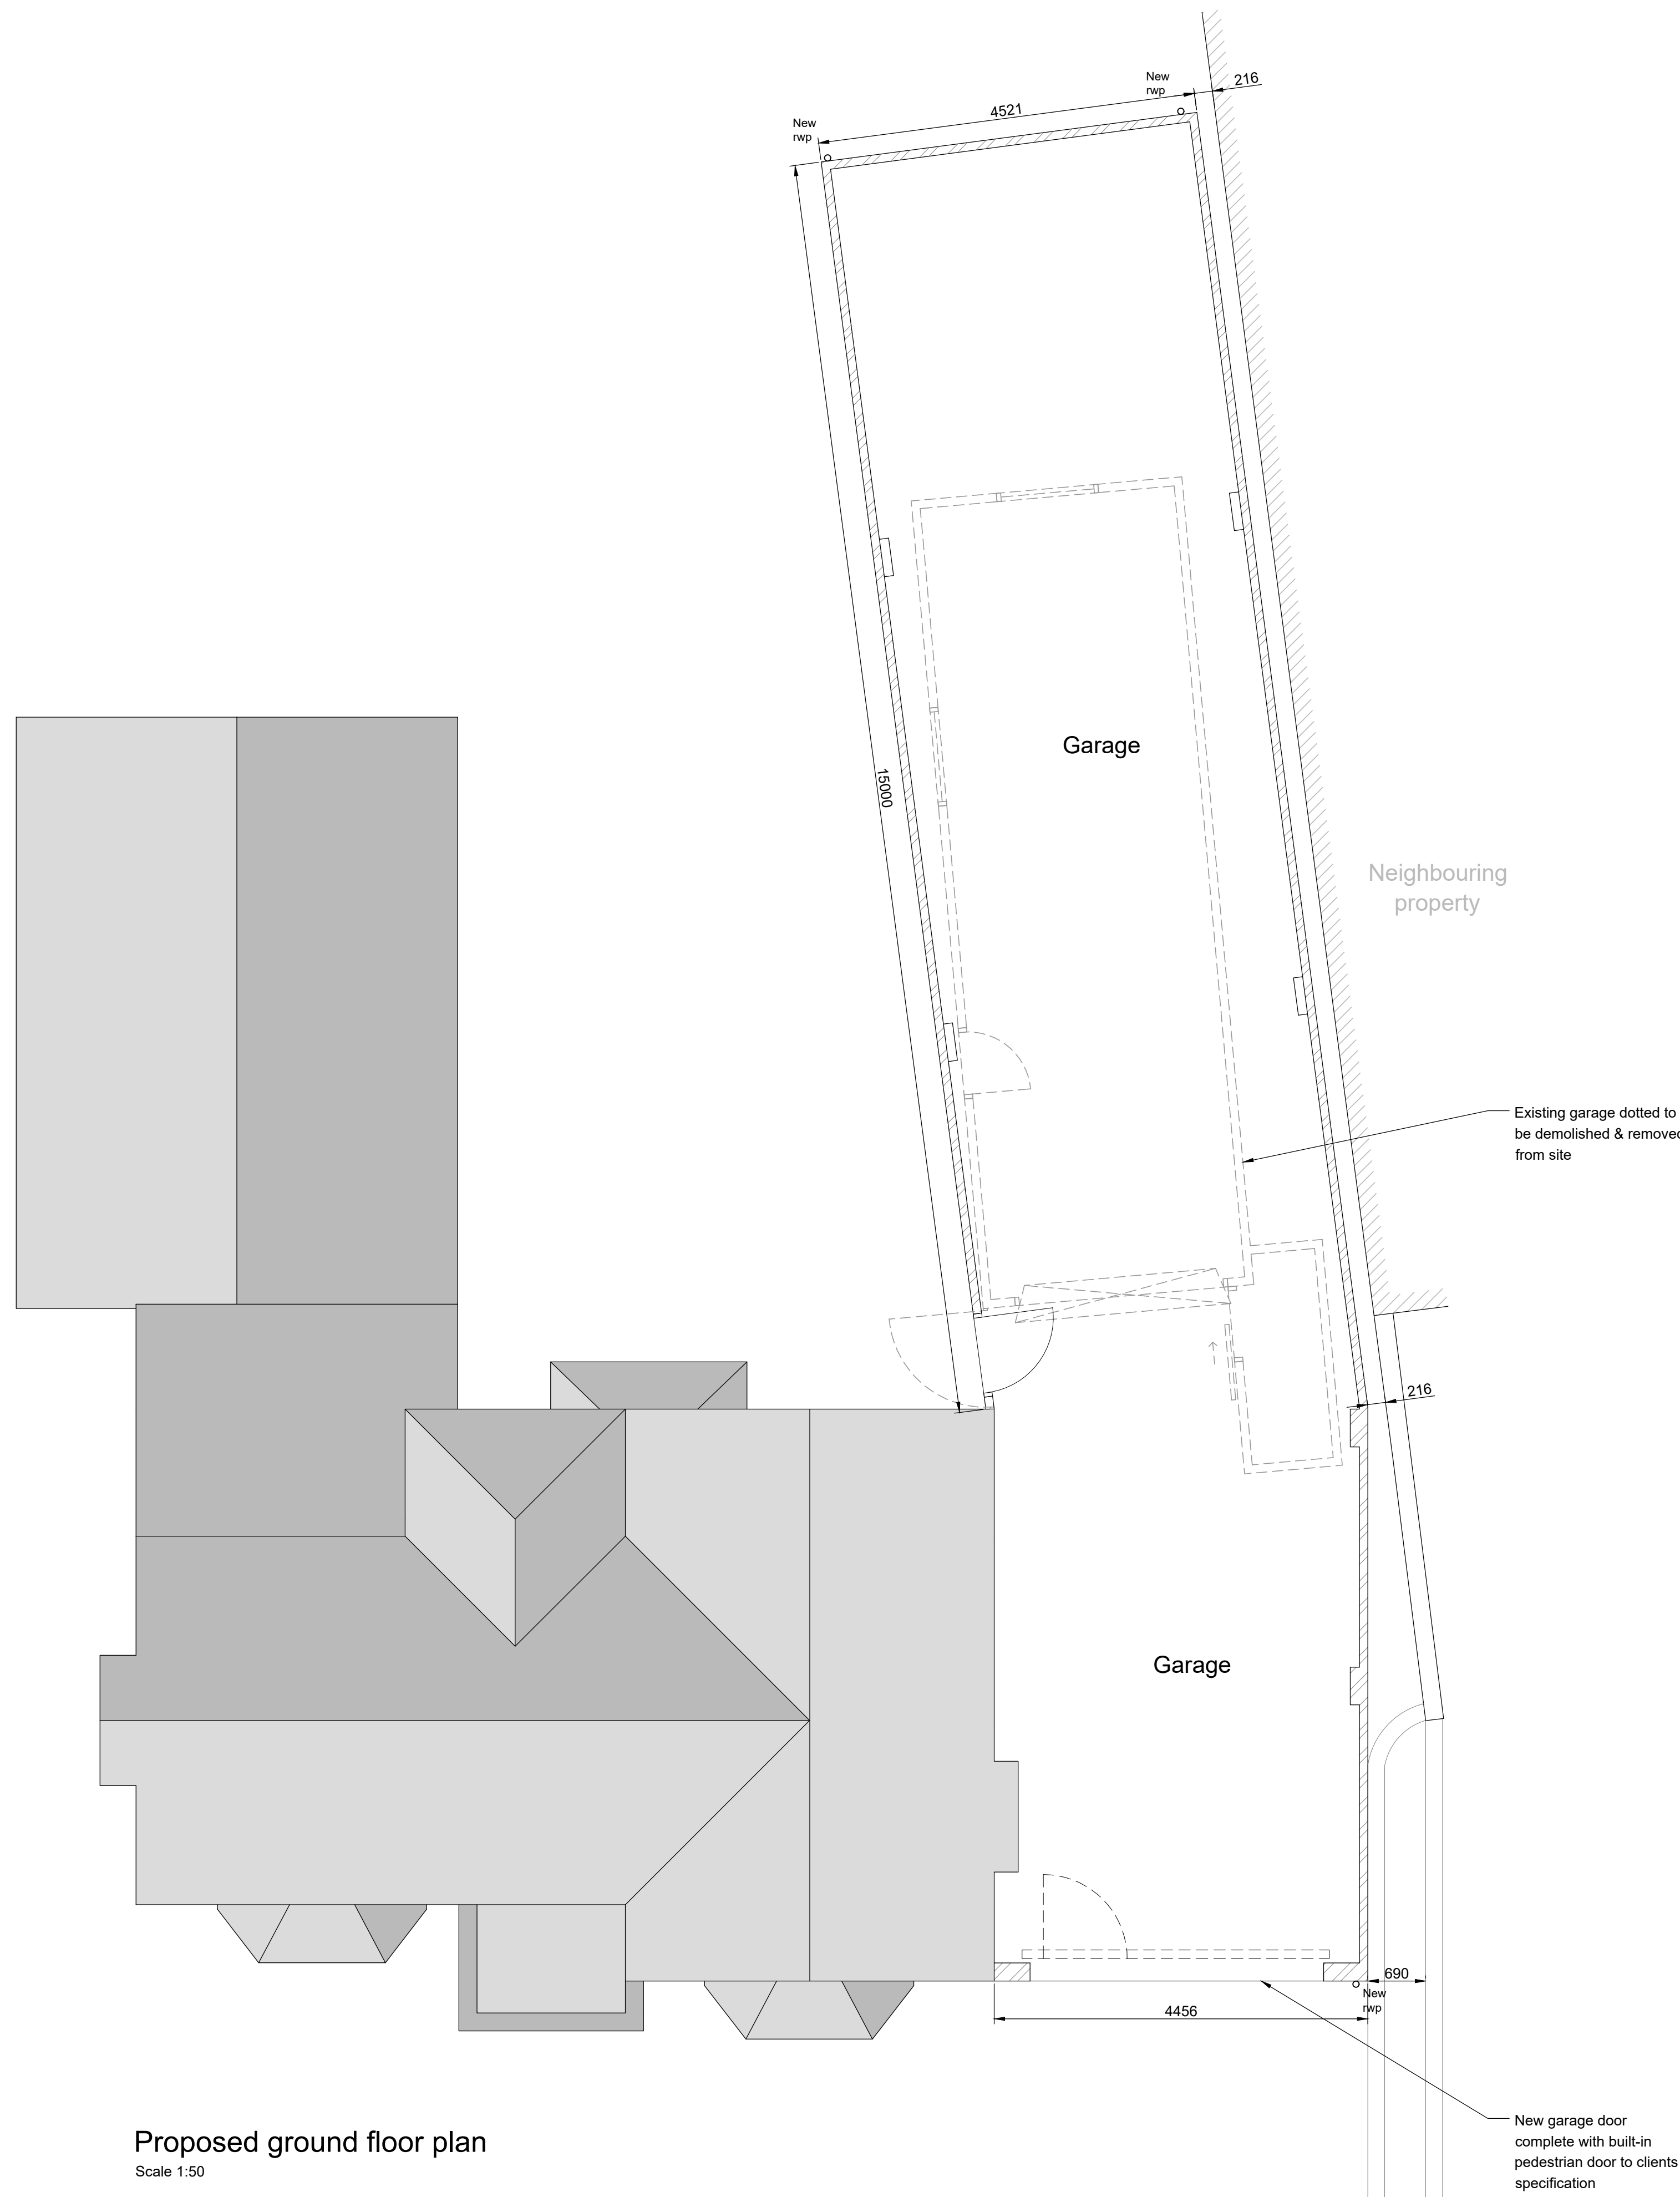

Proposed ground floor plan
Scale 1:50



Proposed site plan
Scale 1:500

Reproduced from the
Ordnance Survey map with the permission of Ordnance
Survey on behalf of The Controller of Her Majesty's
Stationery Office
Licence No: AL 100001834

Client	MR & MRS UNDERWOOD		
Project	PROPOSED GARAGE EXTENSION AT 70 ASH BANK ROAD, STOKE ON TRENT, ST2 9DU		
Title	EXISTING & PROPOSED PLANS		
Status	PLANNING PERMISSION		
Date	DECEMBER 2021	Drawn	ME
Scale	AS SHOWN	Checked	
Project No	100-01	Drawing No	
		Rev	

Copyright ©M&E Design Sol. 2019. All rights reserved.