



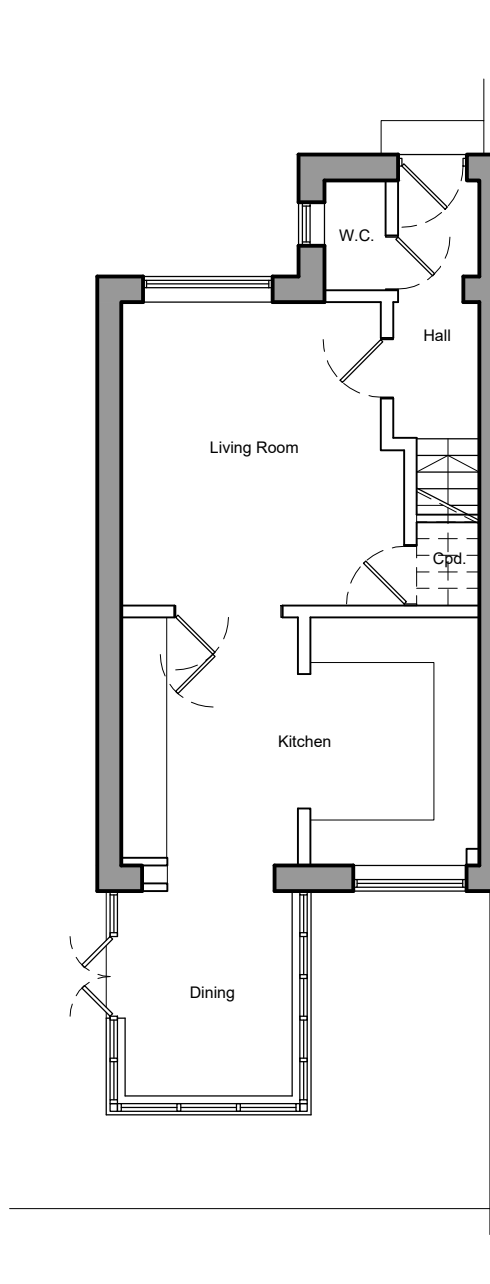

GROUND FLOOR PLAN

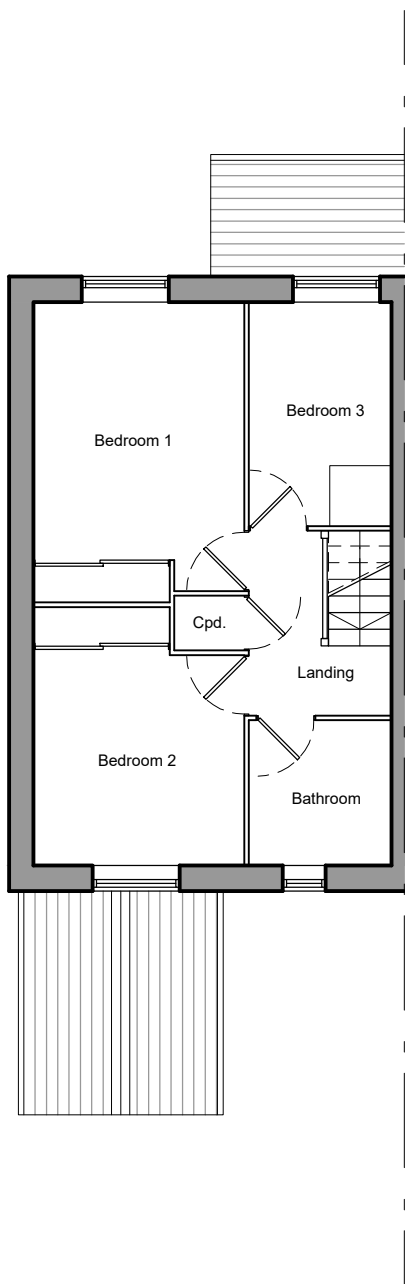

FIRST FLOOR PLAN

General Notes

No.	Revisions	Date
Client : MR. N HOPKINSON		
Project : REAR EXTENSION 2 Cornfield Rd, Biddulph		
Draw Title : EXISTING PLANS		
Drawn : PLANNING	Date : DECEMBER '21	Draw No : E1.01
Scale : 1:100 @ A3	Sheet : --	