


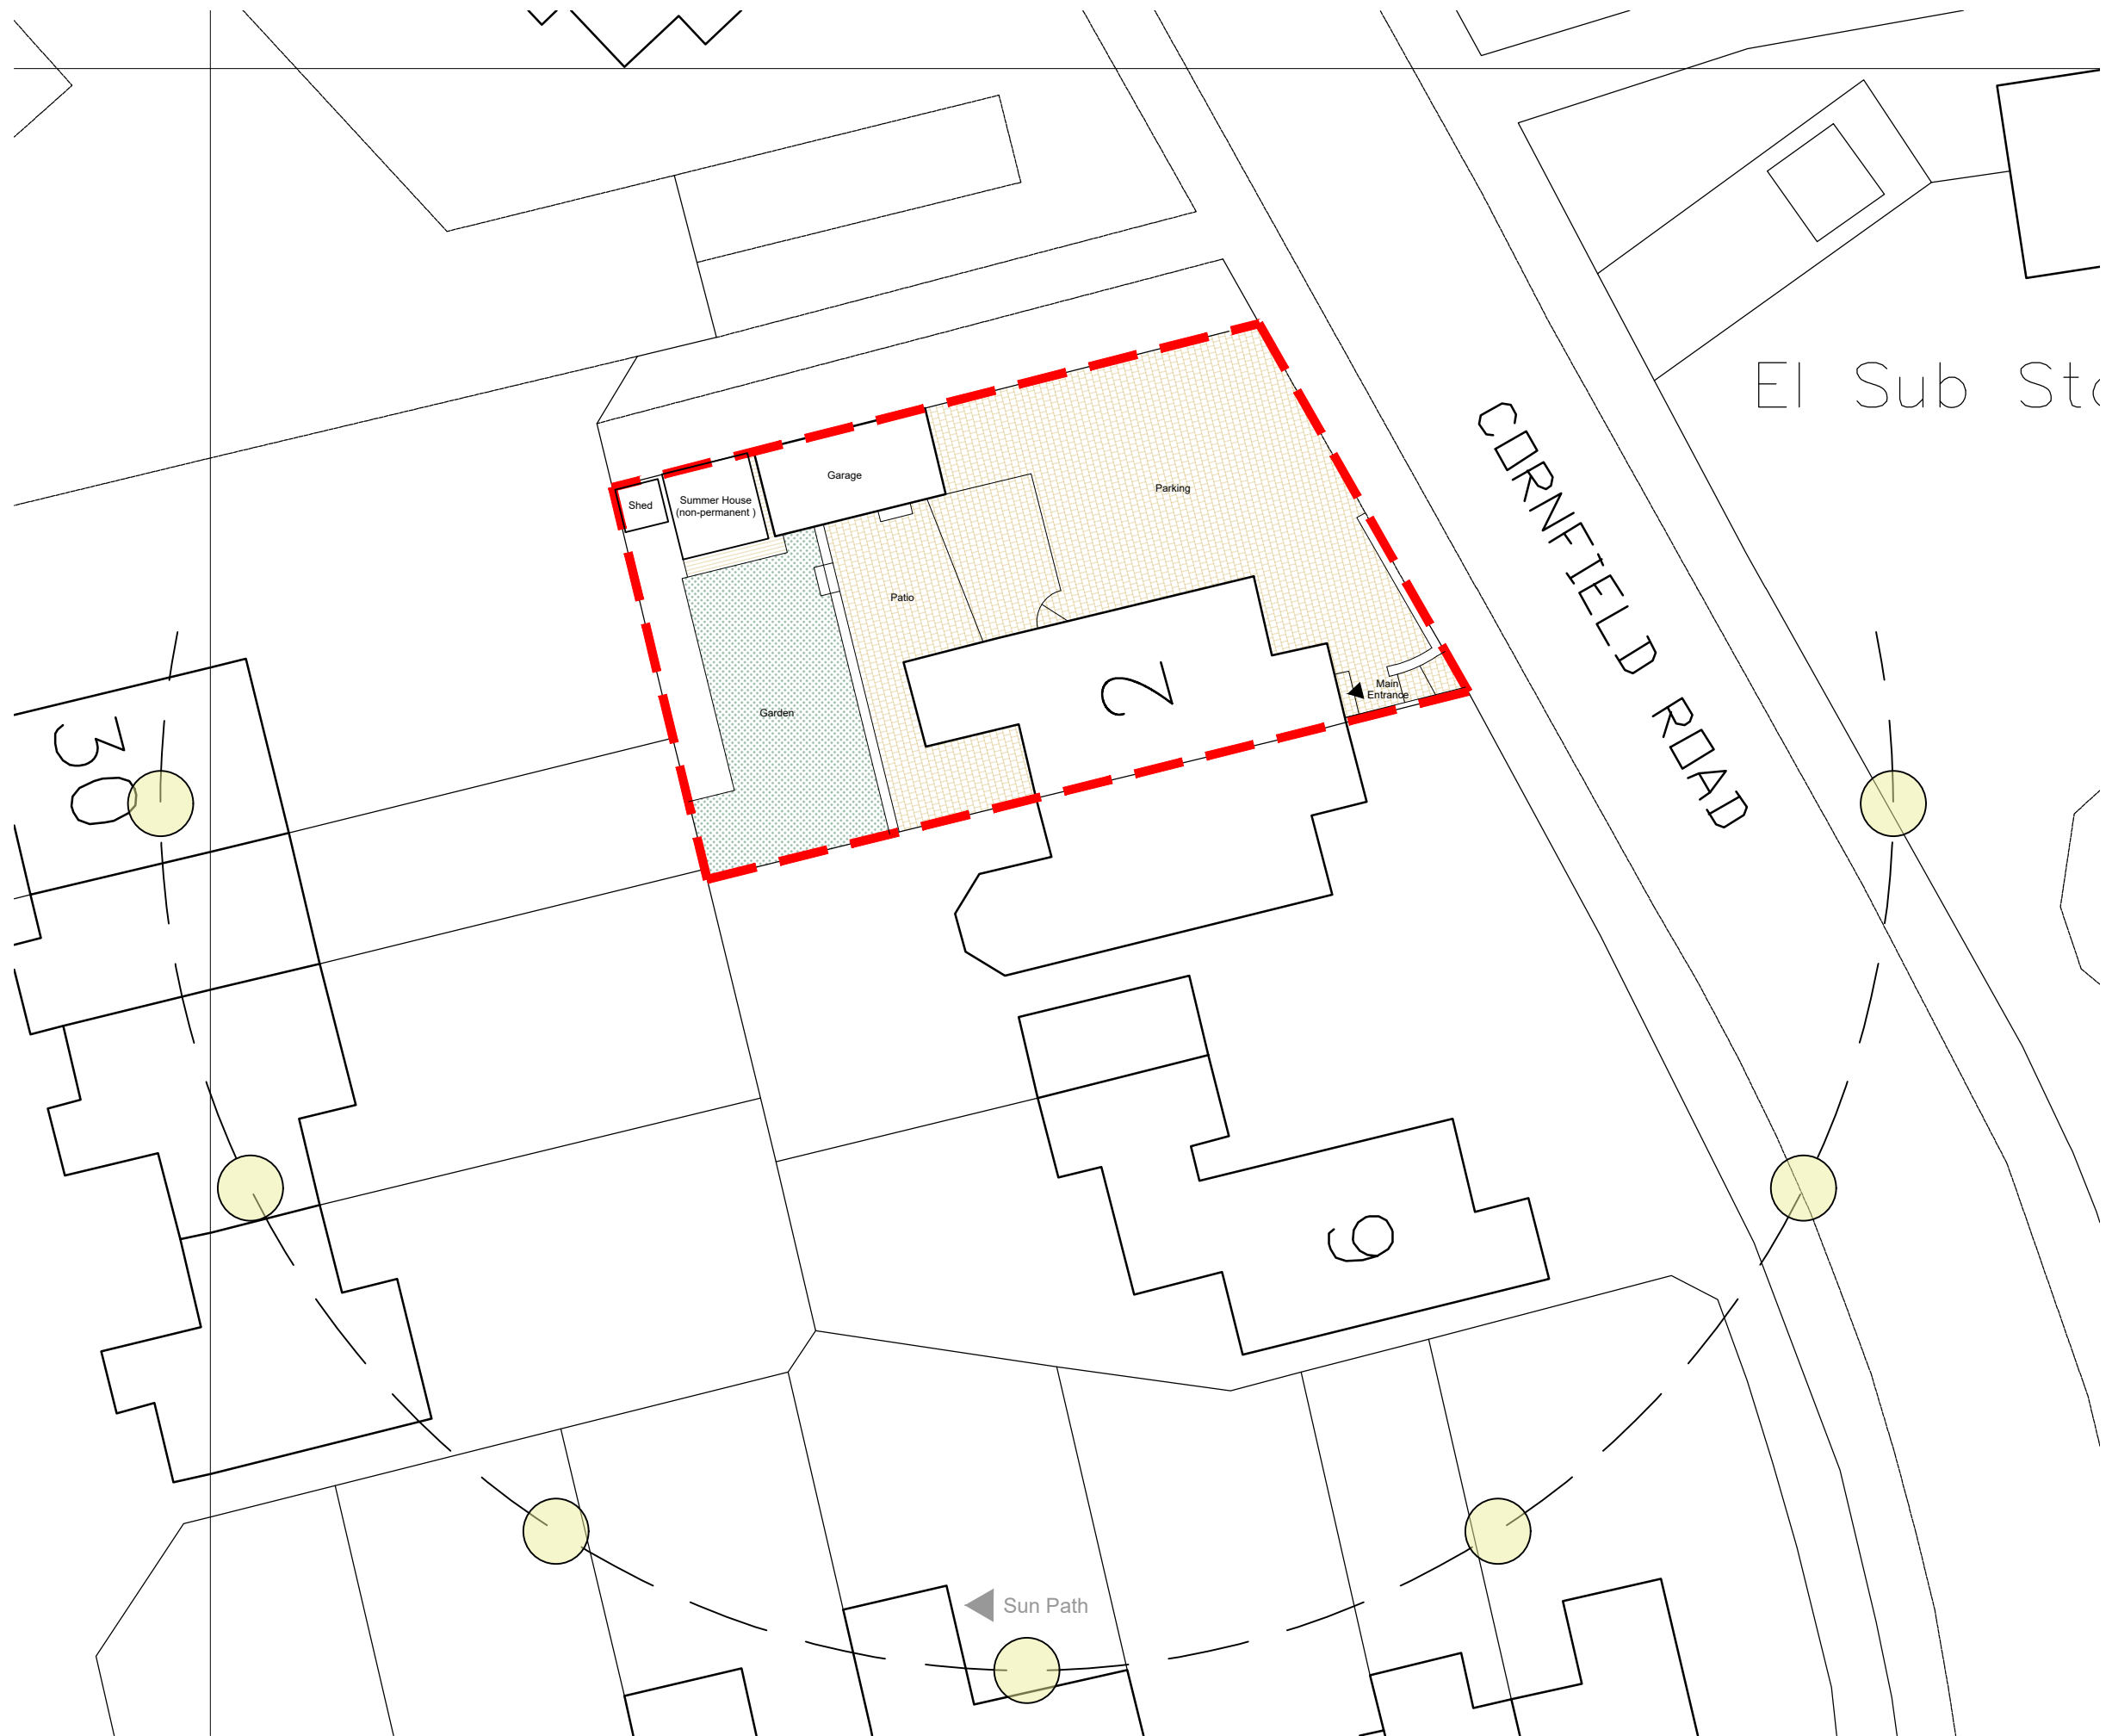

Ref. Revision Date

Client :
MR. N HOPKINSON

Project :
REAR EXTENSION
2 Cornfield Rd, Biddulph
Day Title :
EXISTING SITE PLAN

Day Station : PLANNING	Day No : E1.03
Date : DECEMBER '21	
Scale : 1:200 @ A3	Author : ...