




Existing North Elevation




Existing West gable




Existing South Elevation

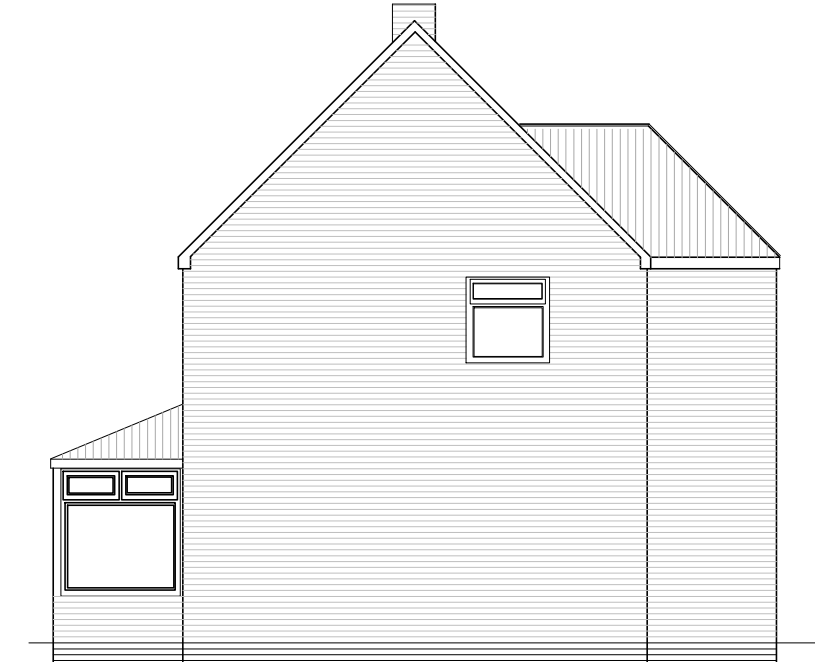

Existing East gable

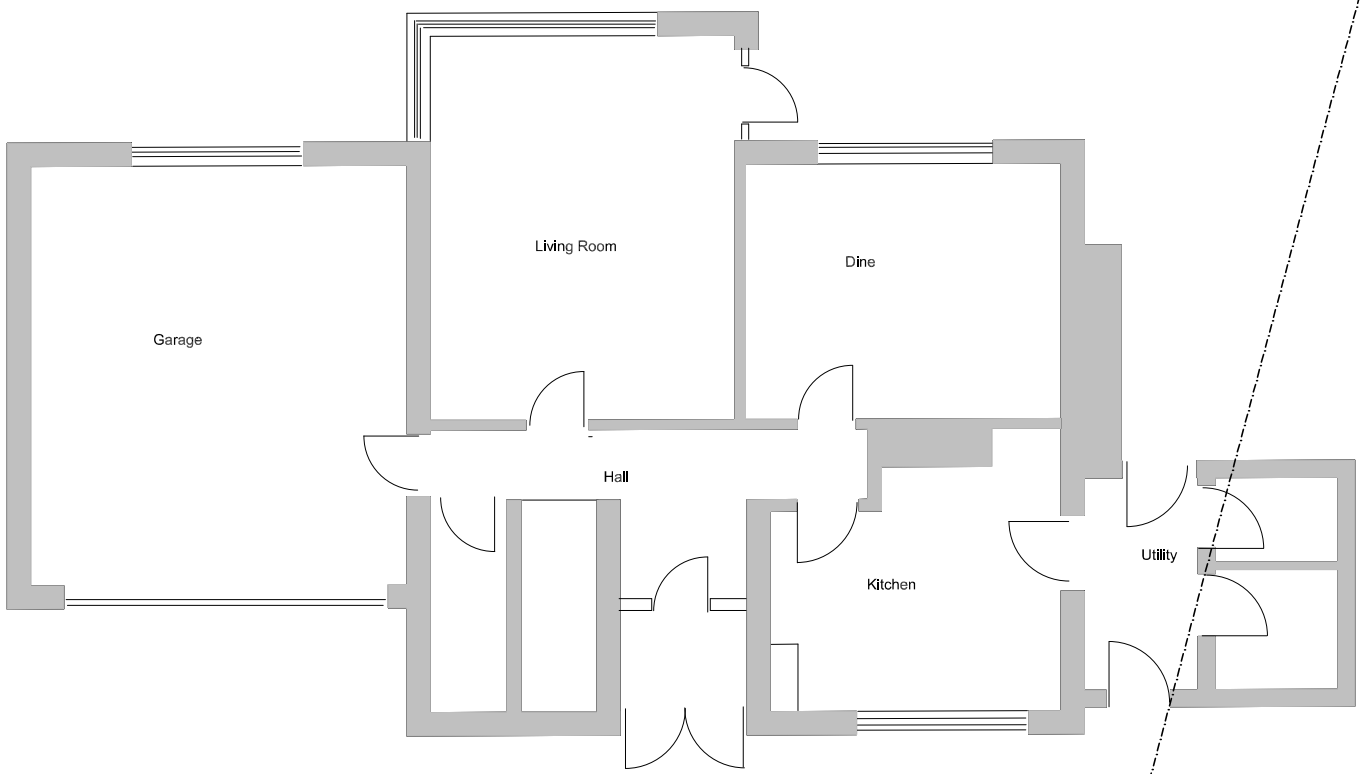


Existing Ground Floor plan

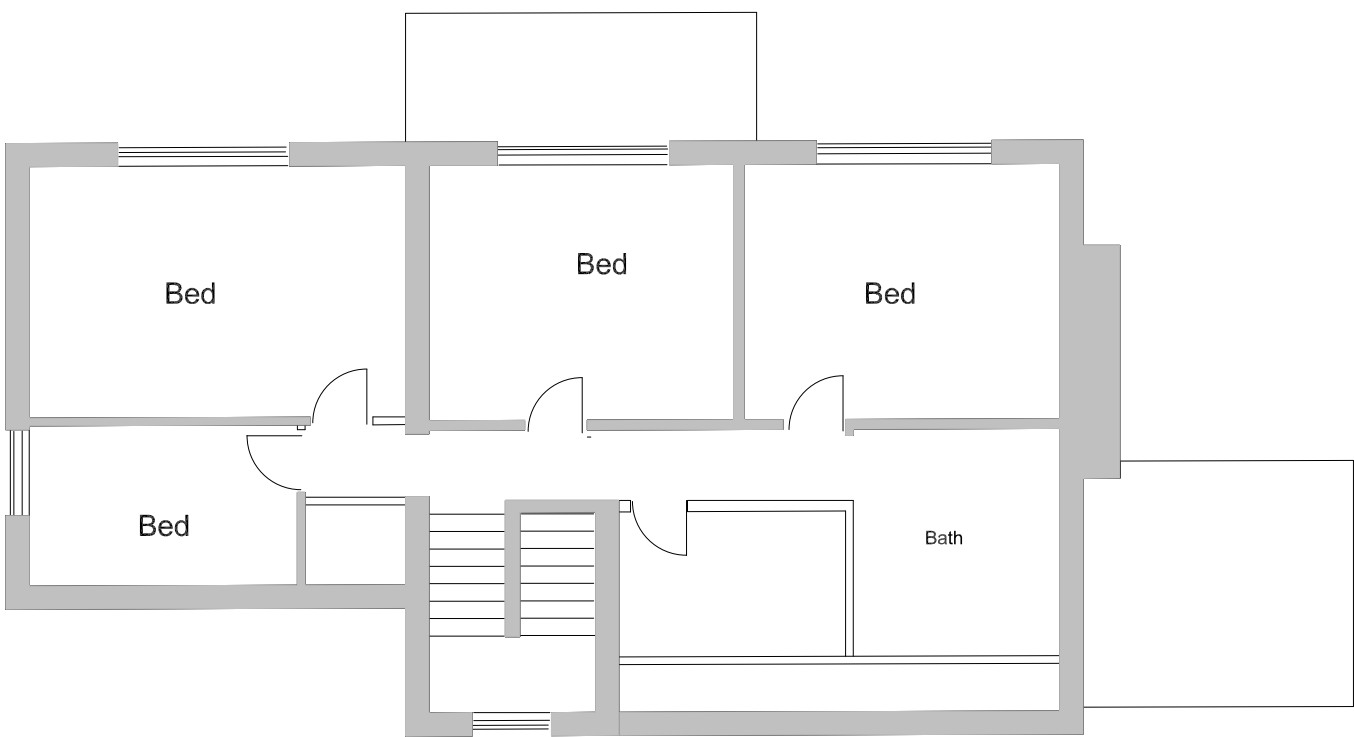

Existing First Floor Plan



Proposed South Elevation

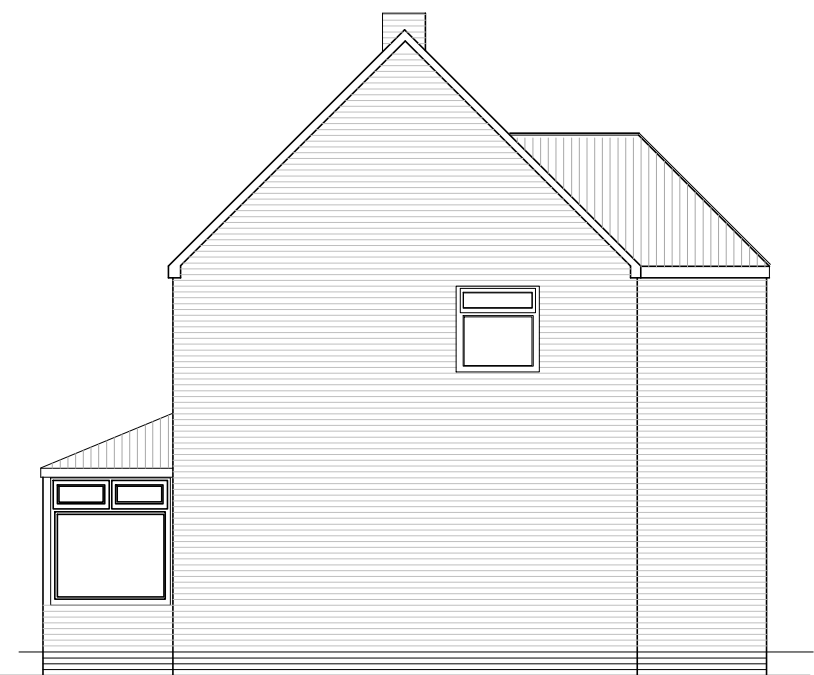


Existing East gable




Proposed North Elevation




Proposed West Gable

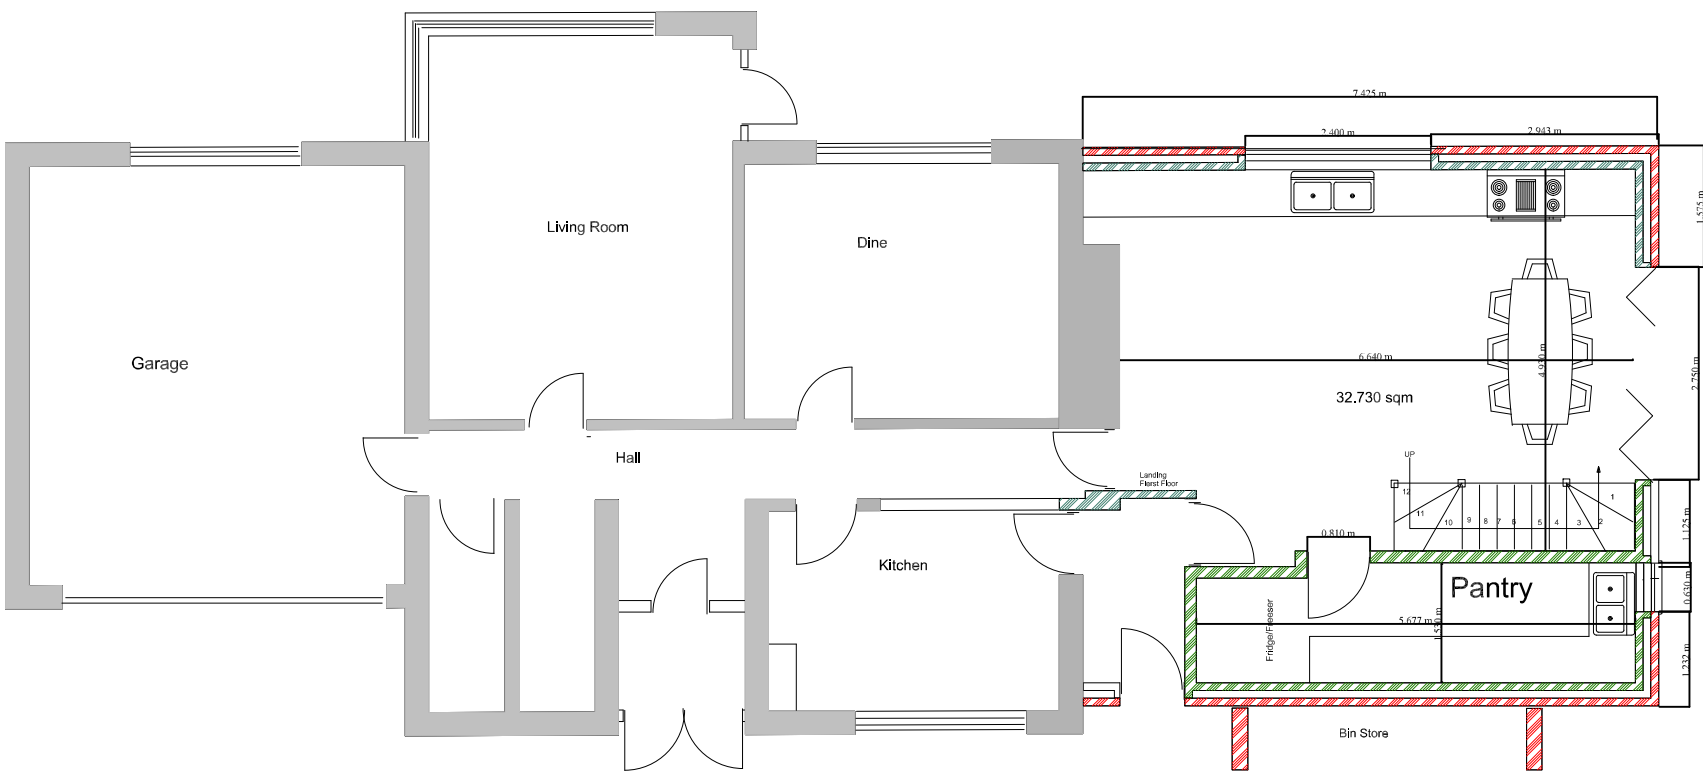

Proposed Ground Floor Plan

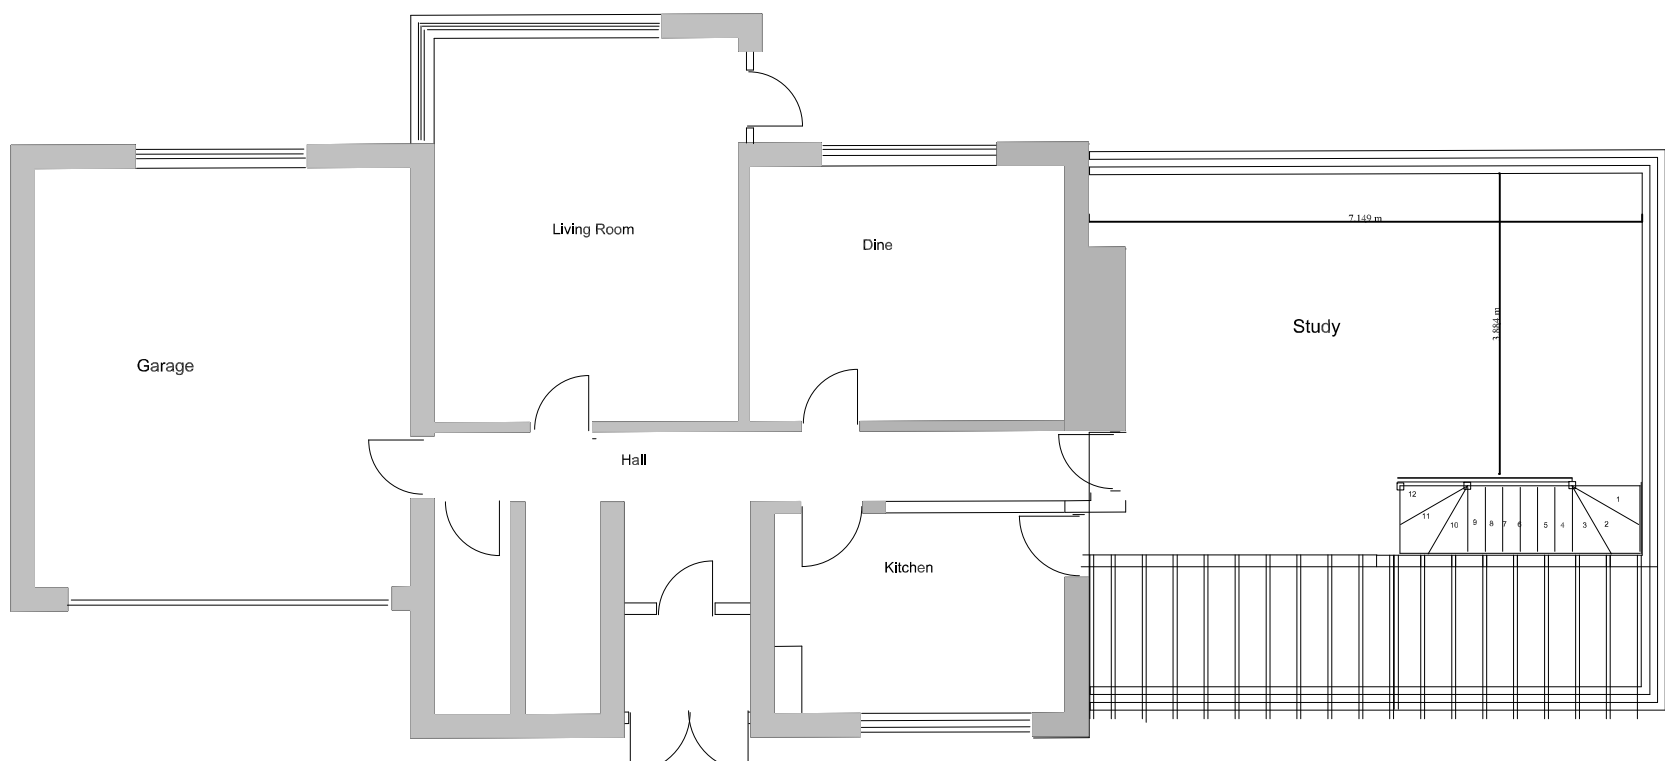

Proposed Roof Void Plan

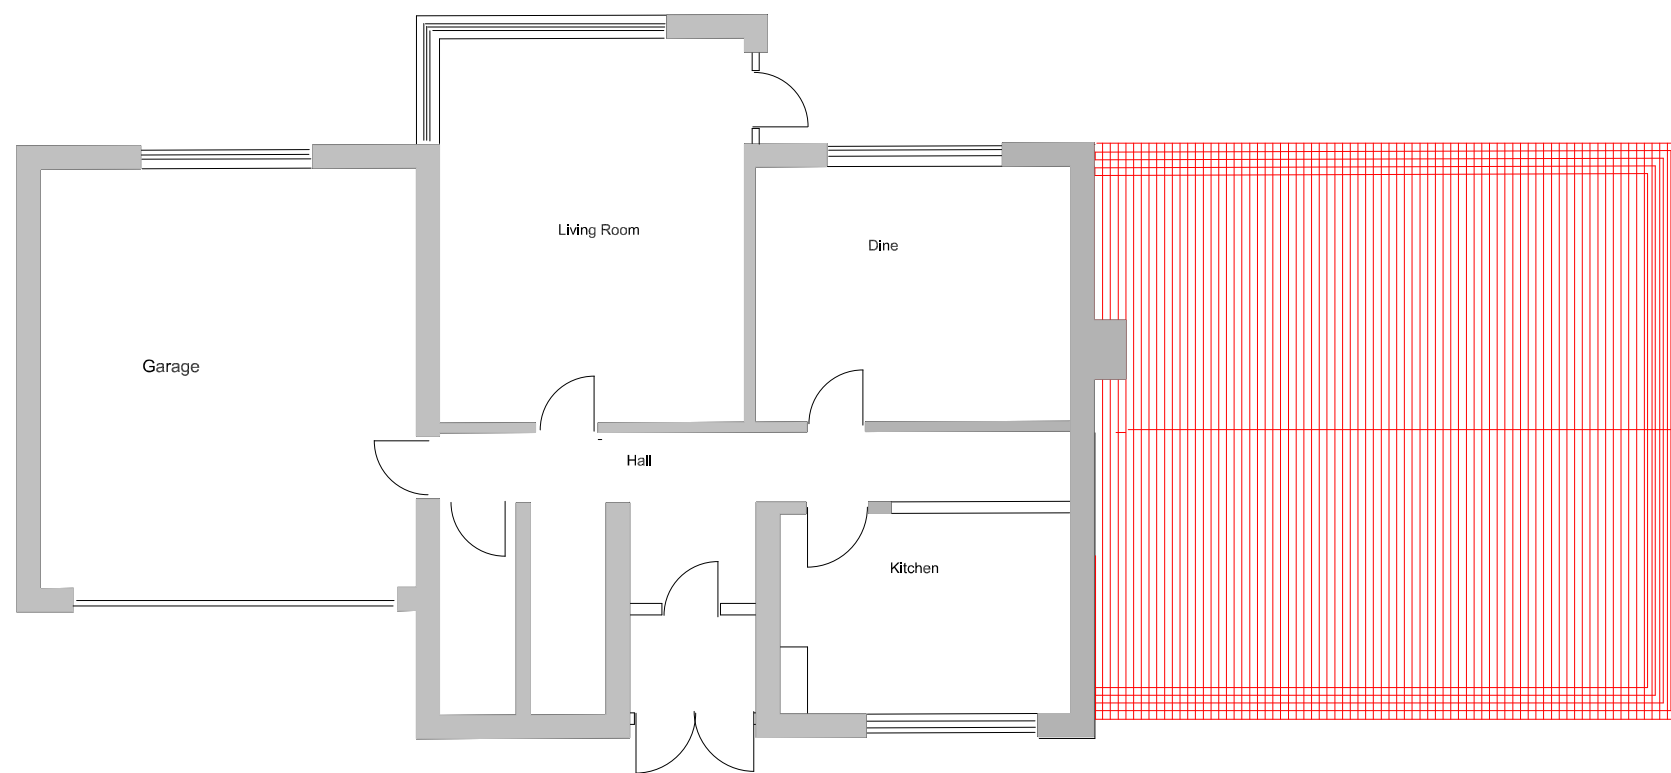

Roof Plan

AH Heywood

45 Highton
Street
Milton
Stoke-on-Trent
ST2 7BA

Mobile 07922258241

e-mail anthony6848@yahoo.co.uk

Client Mr & Mrs Tallentire
2 Hillwood Close
Enson
ST99BS

Mobile 07921212119

Title Single Story Extension To West Gable

SIZE A1

DWG NO 001/A

Scale 1:100

REV

SHEET