


Rev.	Drawn	Comments	Date
------	-------	----------	------

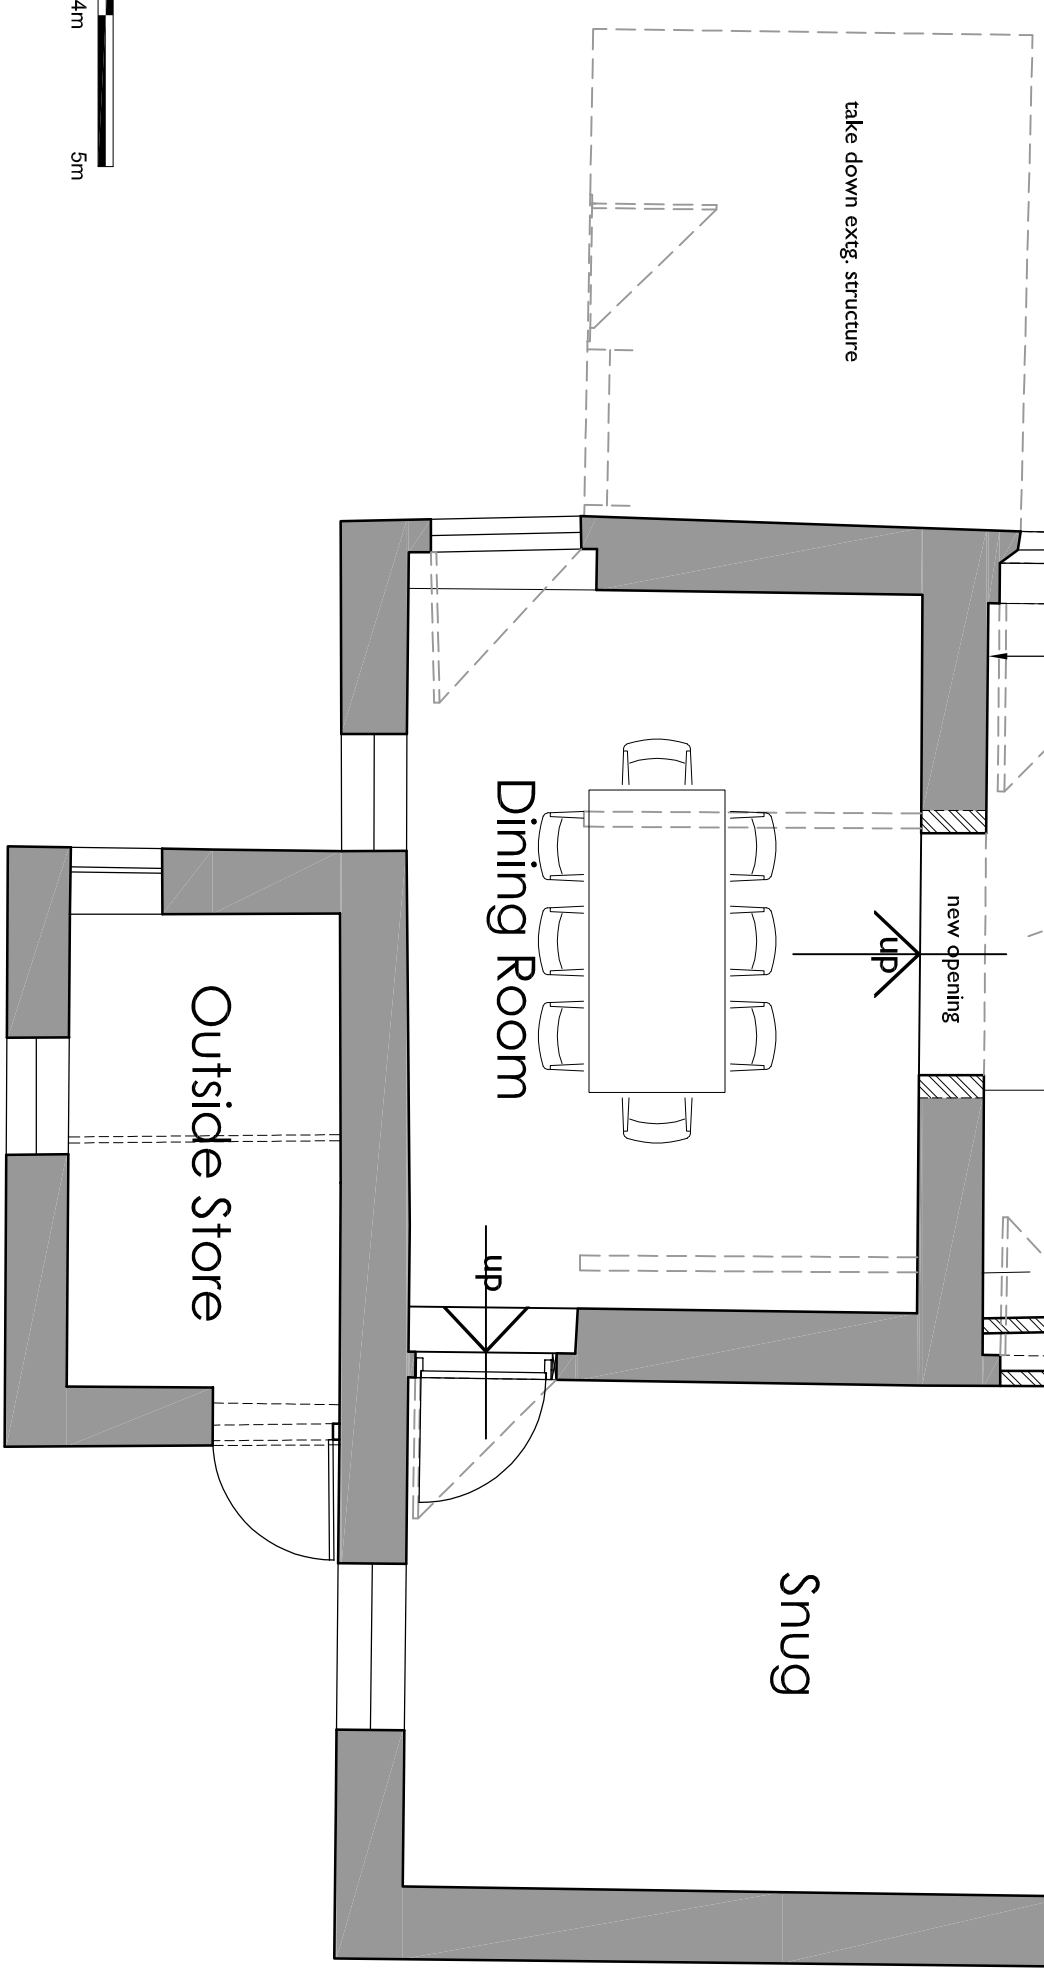

A: DaisyBank House | 17-19 Leek Road | Cheedale | ST10 1JE
T: 01 538 756888
E: enquiries@hccarchitects.co.uk
W: www.hccarchitects.co.uk

Client
Mr & Mrs E bateman.

Project
Refurbishm't & alter's to farmhouse with
conversion of adjacent barn to single
dwelling. Stone Barn Farm, Longsdon, S-o-I
Title
Proposed ground floor plan.

Status PLANNING

Date Dec. 2021

Scale @ A1 1:50

Checked

Project No.	Drawing No.
-------------	-------------

01129 PL(0)01

Rev