




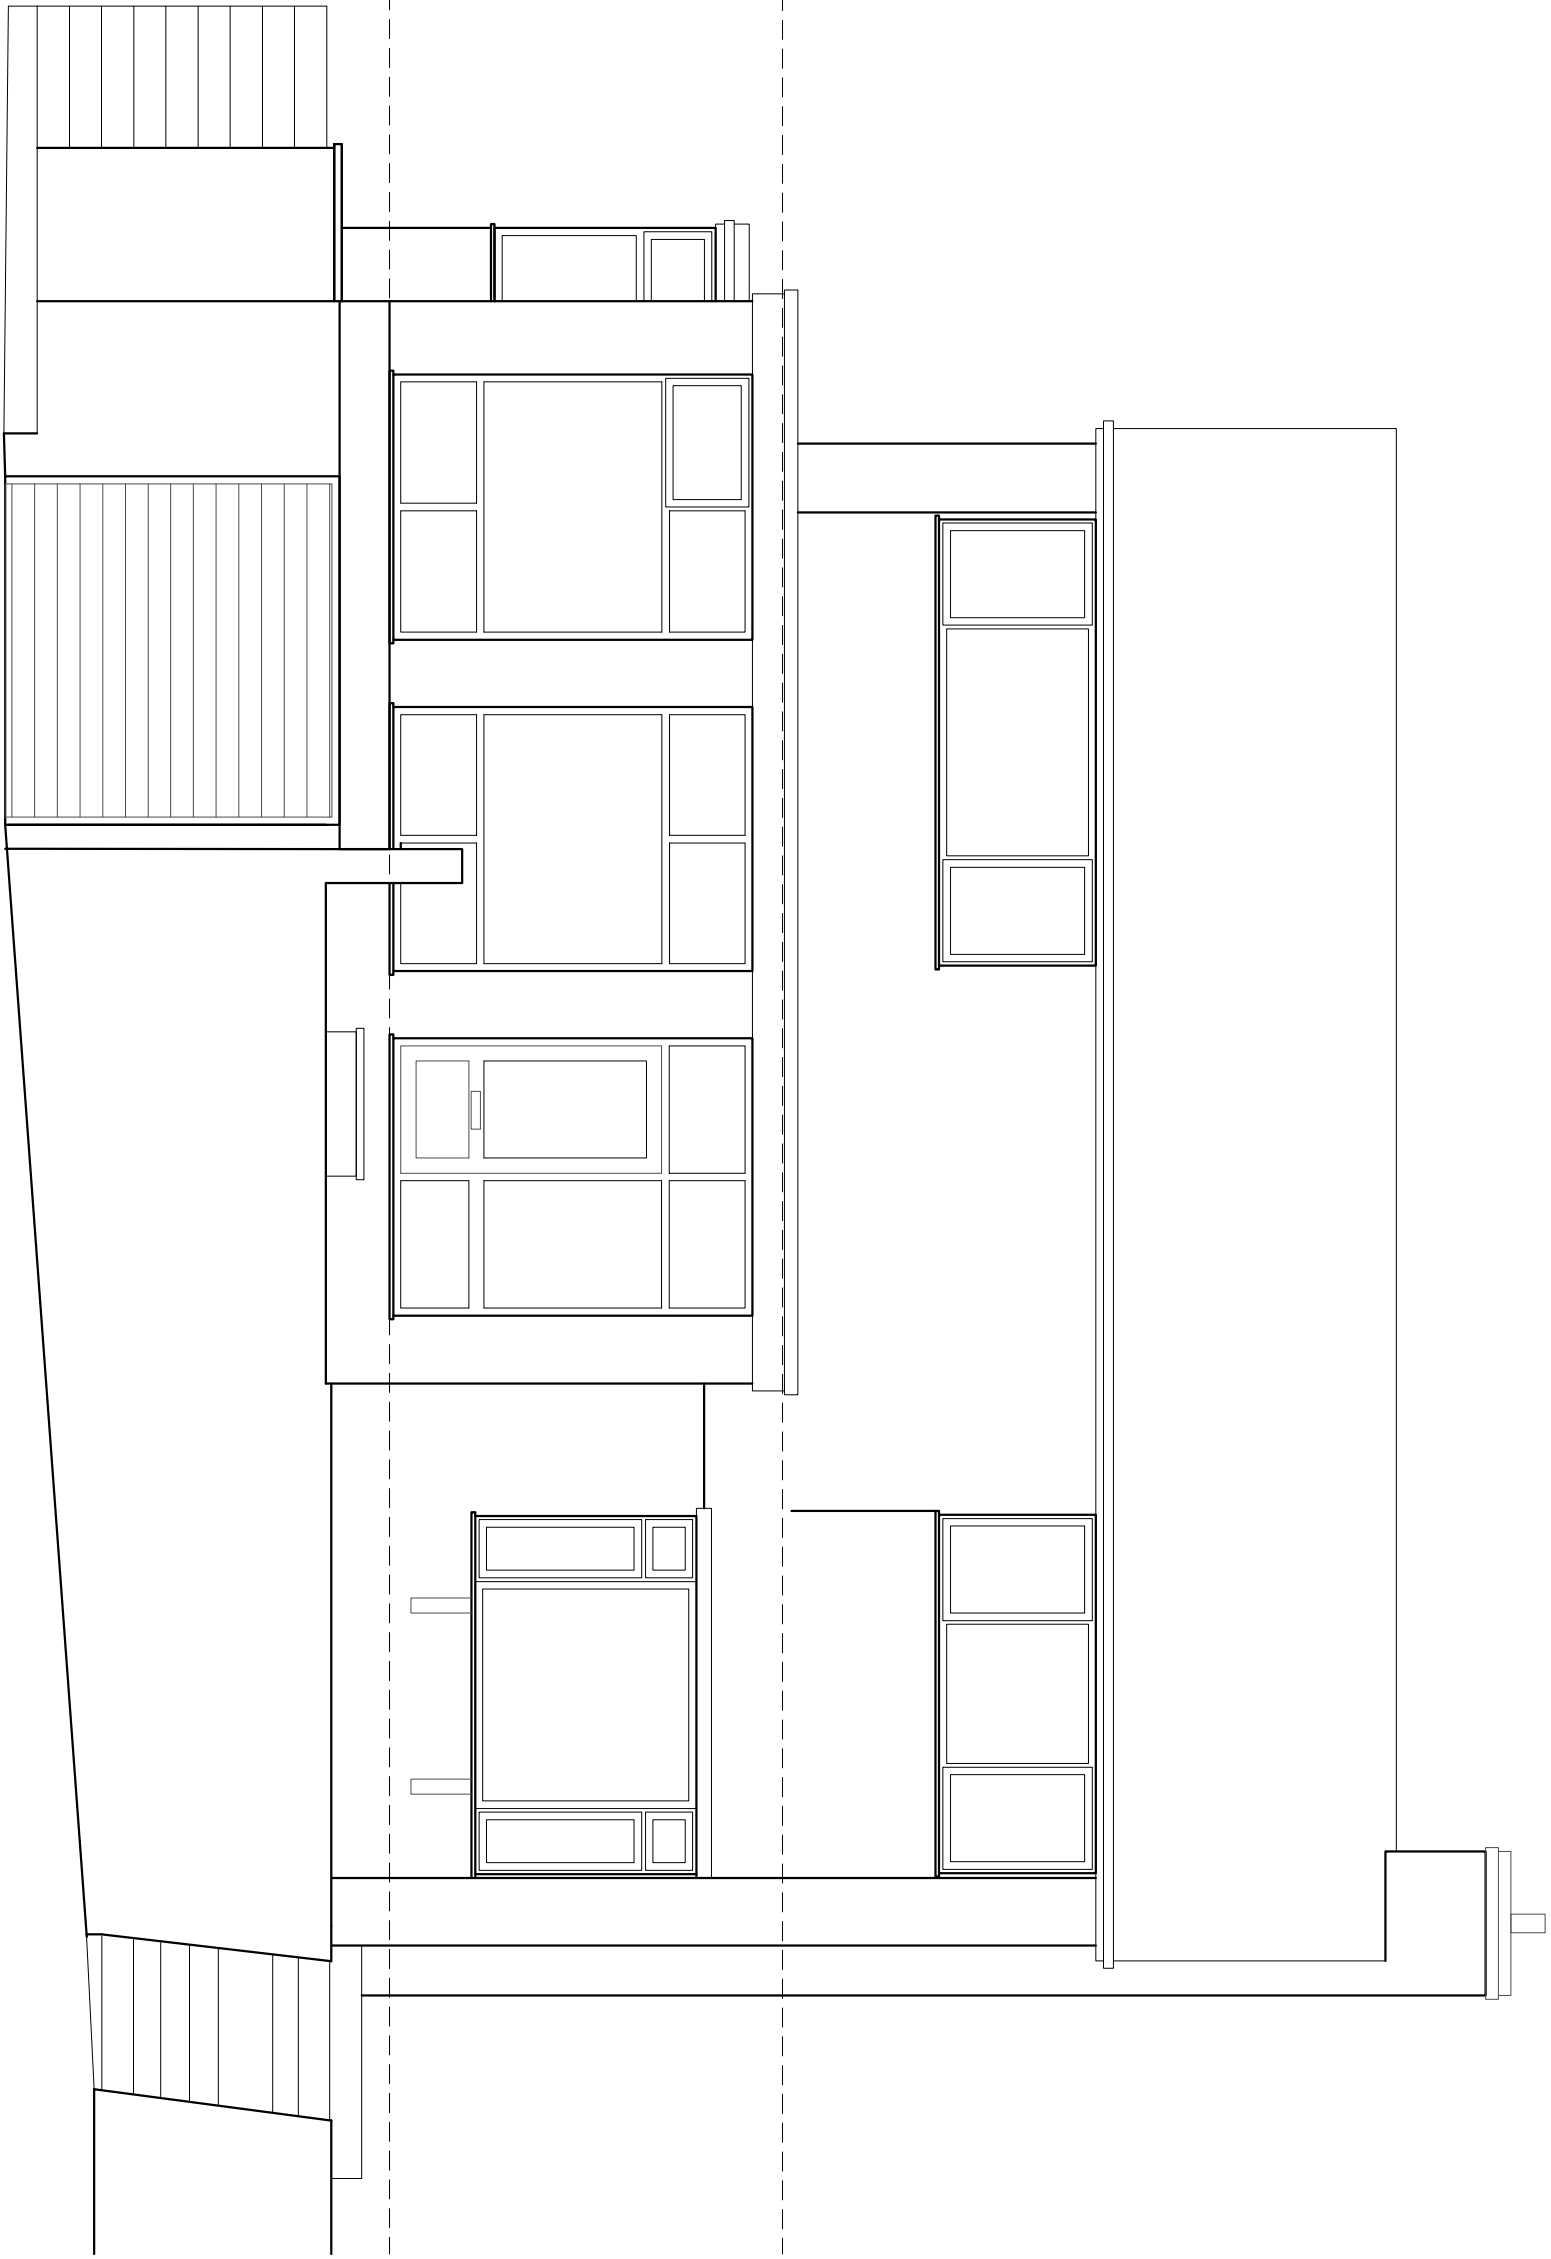


FRONT ELEVATION 1:50

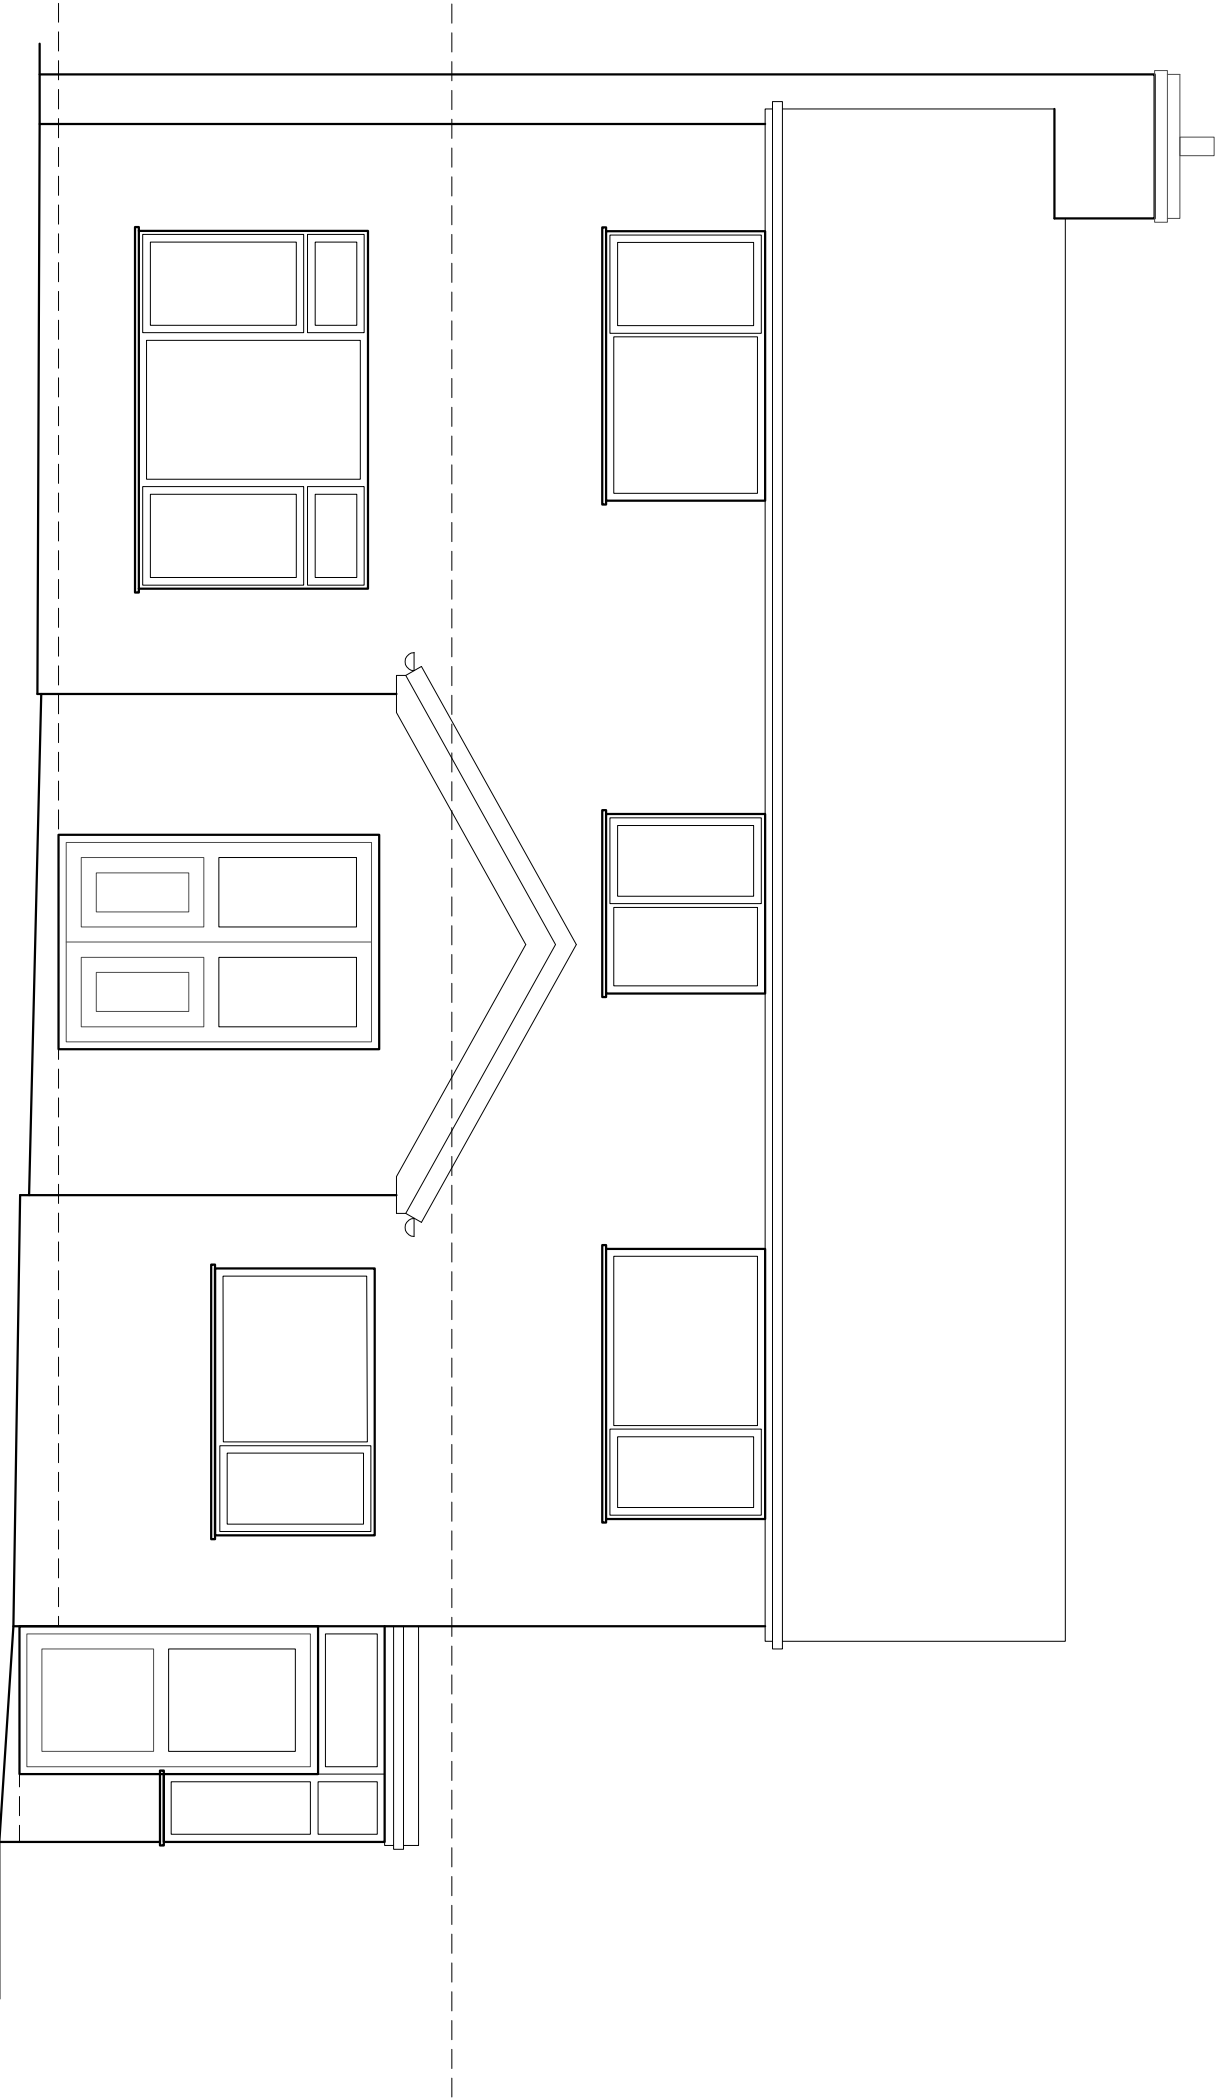

REAR ELEVATION 1:50

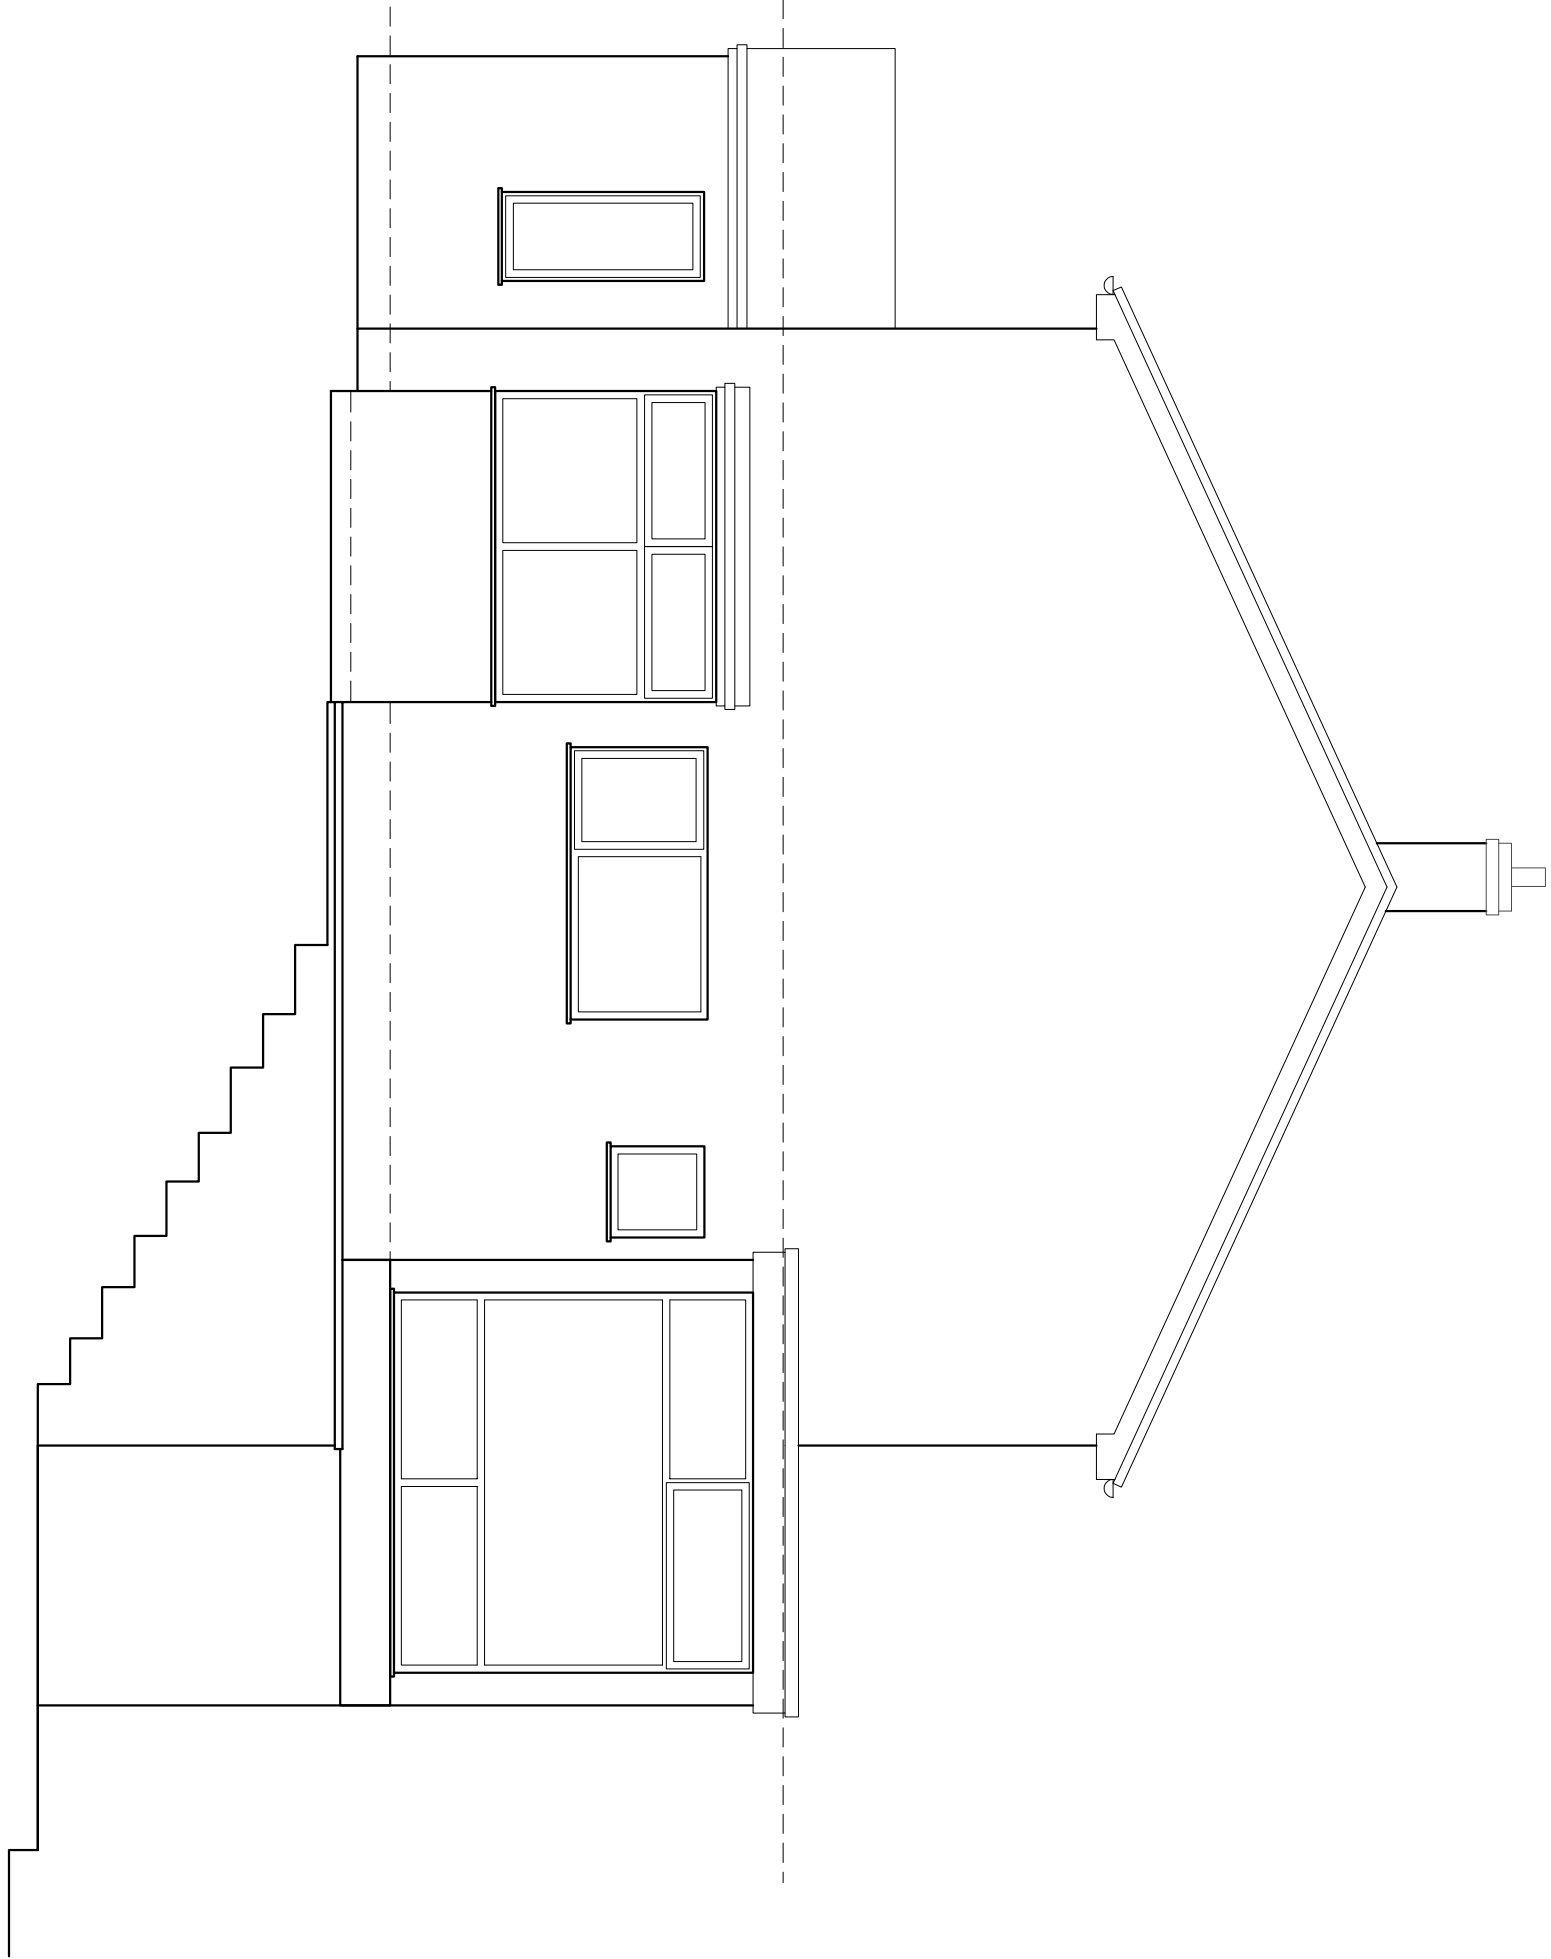

SIDE ELEVATION 1:50

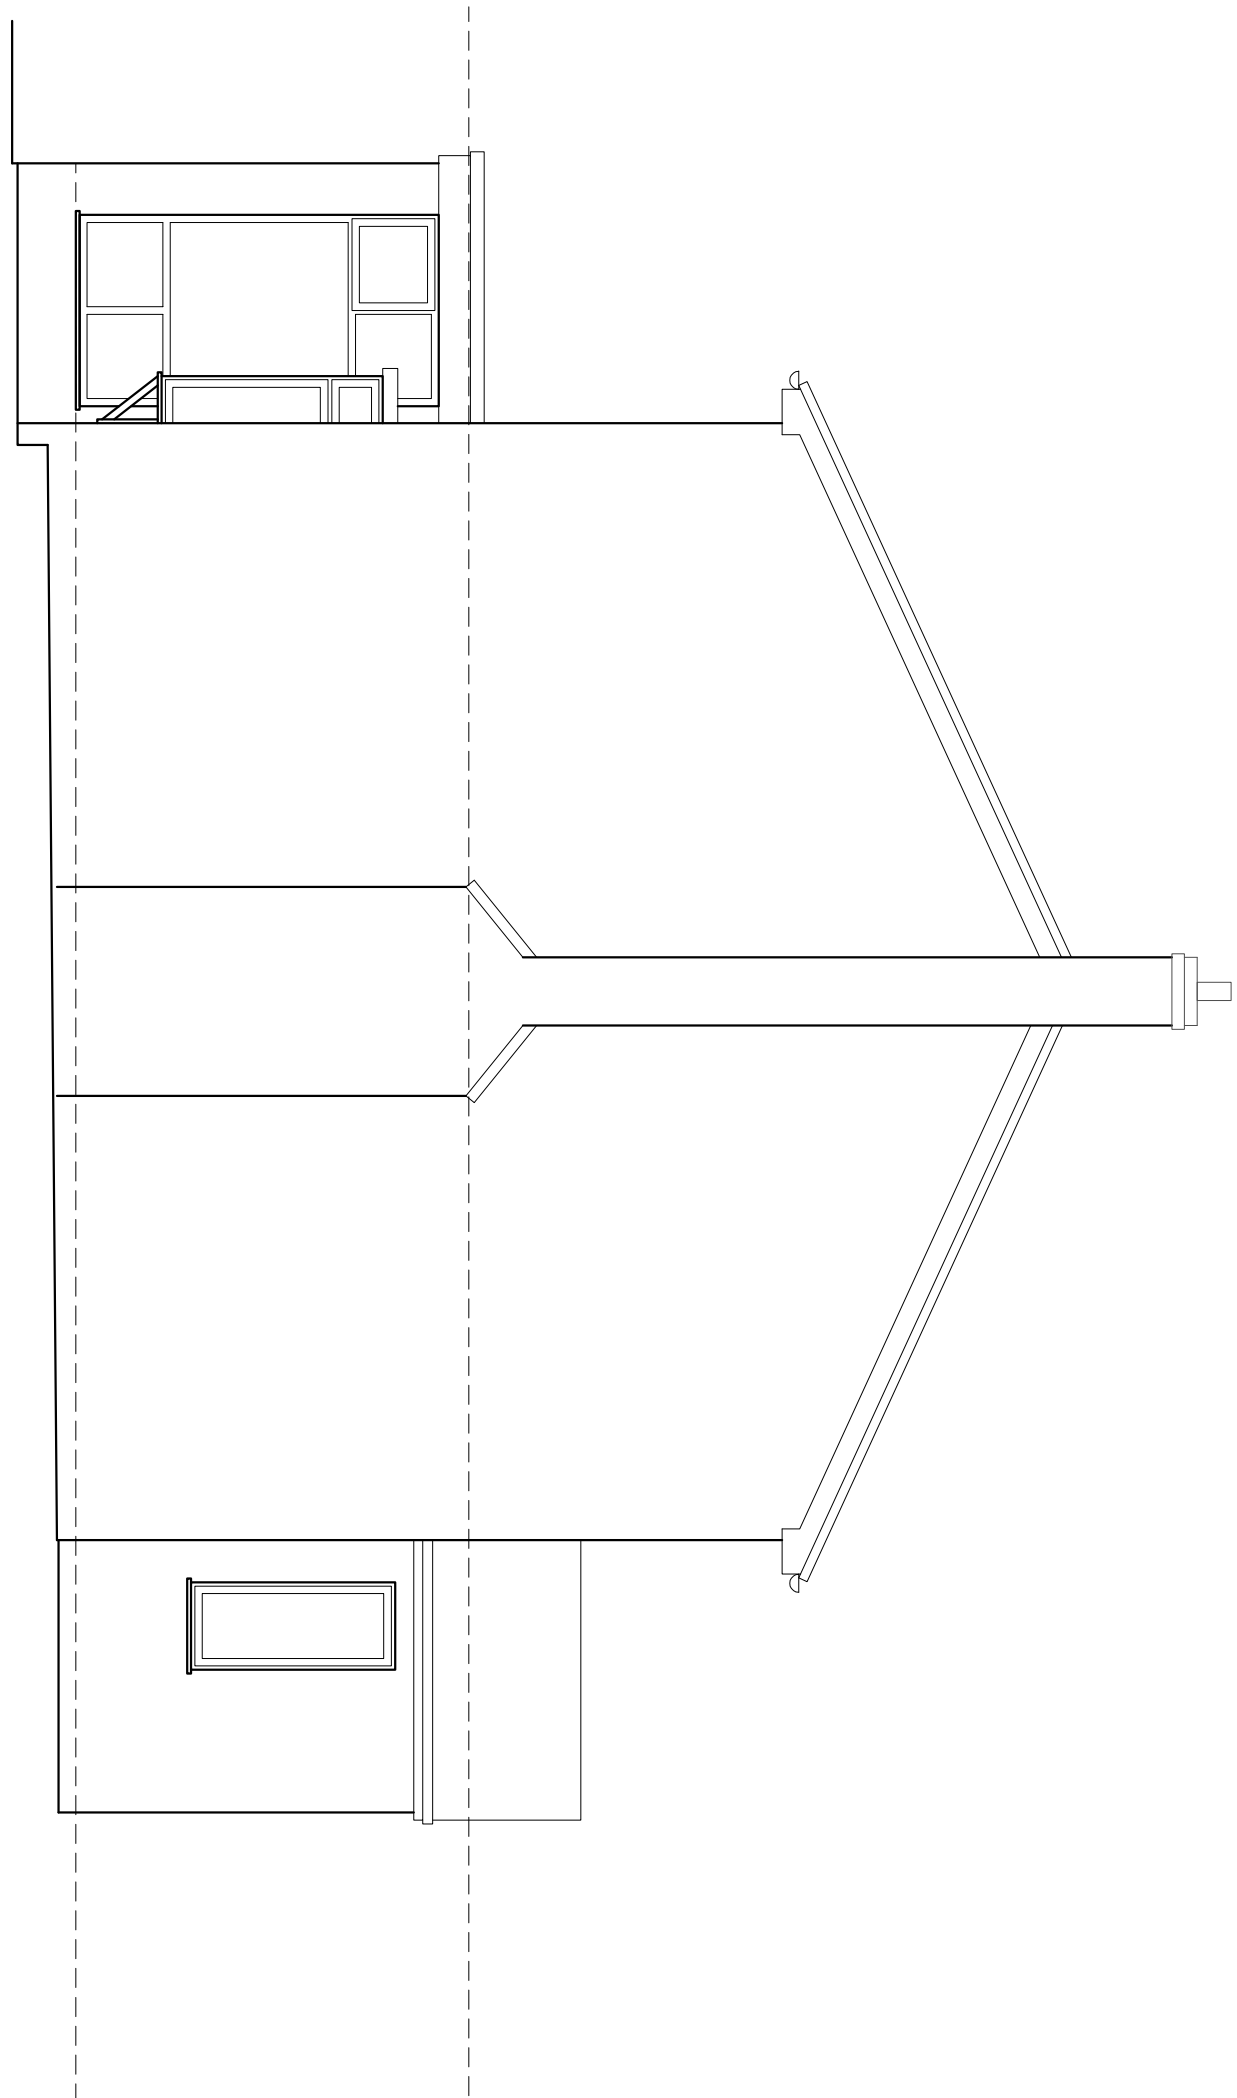

SIDE ELEVATION 1:50

Hewitt&Carr Architects
A: Daisie Park House | 17-19 Leek Road | Cheddleton ST10 1JE
T: 01538 756888
E: enquiries@hccarchitects.co.uk
W: www.hccarchitects.co.uk

Client
MR MCNERNEY

Project
PROPOSED EXTENSION AND
ALTERATIONS AT BRAMPTON,
CHEDDLETON ROAD, LEEK, ST13 5GZ
The
ELEVATIONS AS EXISTING

SURVEY

Drawn	Drawn	Checked
APRIL 2021	HMM	
AS NOTED		
Project No.	Drawing No.	Rev
01075	AL(0)02	