


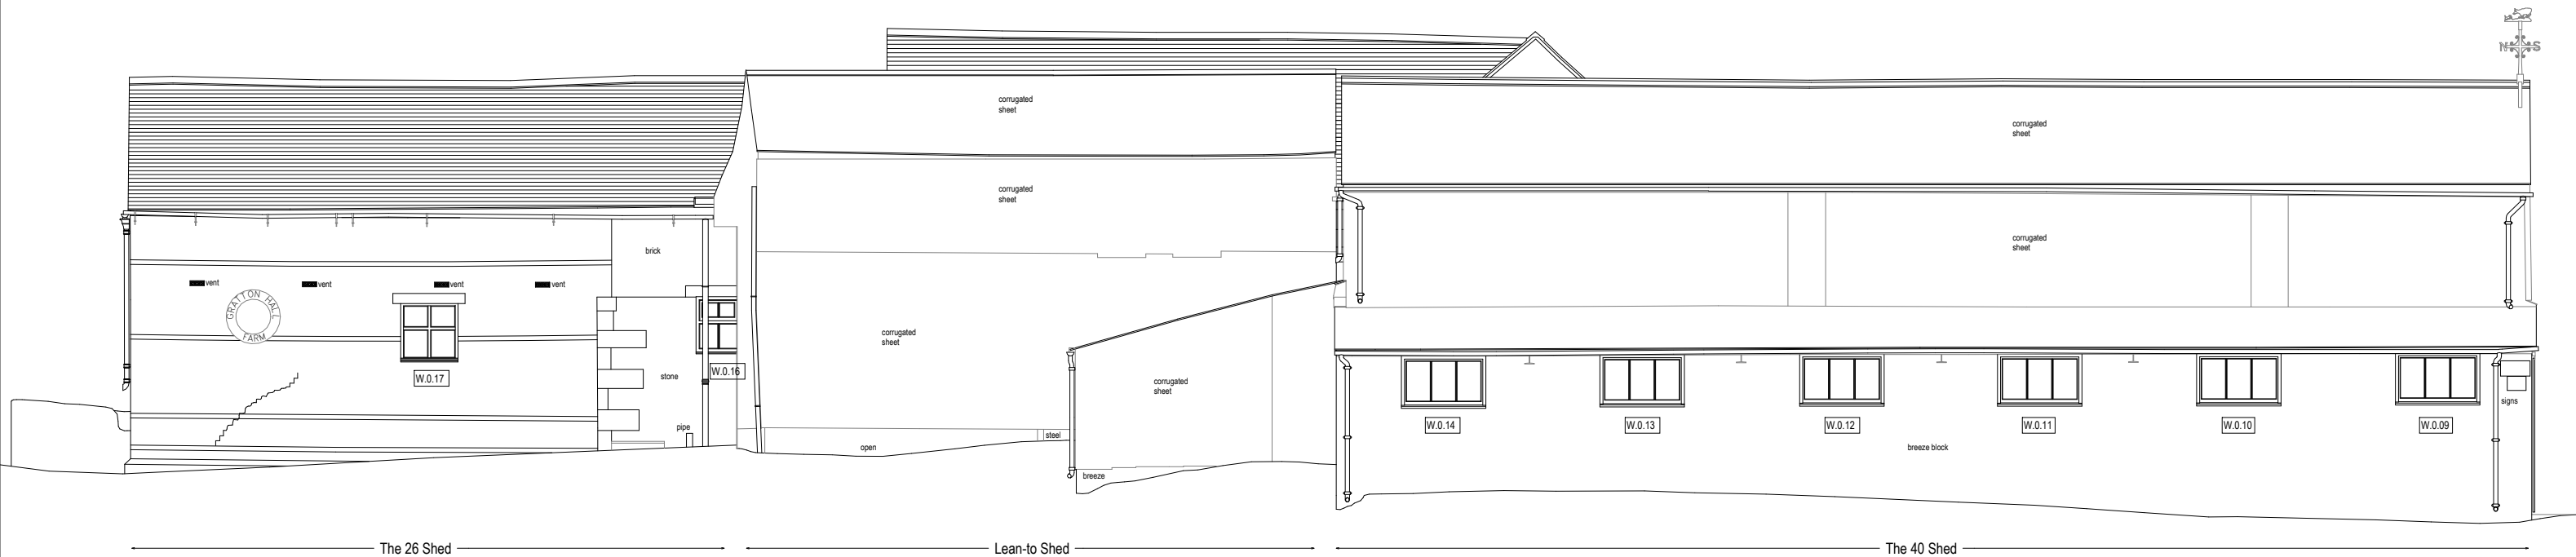

26 Shed, The Barn and 40 Shed North East Elevation
1 : 100



26 Shed, The Barn and 40 Shed South West Elevation
1 : 100



Rev	Date	Drawn	Description	Scale	Size	Drawn	Chk'd	Date
				1 : 100	A3	AM	CH	02/11/21
Client				Project				Status
S & M Myatt				Gratton Hall Farm Gratton Lane, Endon, Staffordshire				PLANNING
				Title 26 Shed, The Barn and 40 Shed Long Elevations 'as existing'				Job No. 2104
				Drawing No. AL111				Rev.