



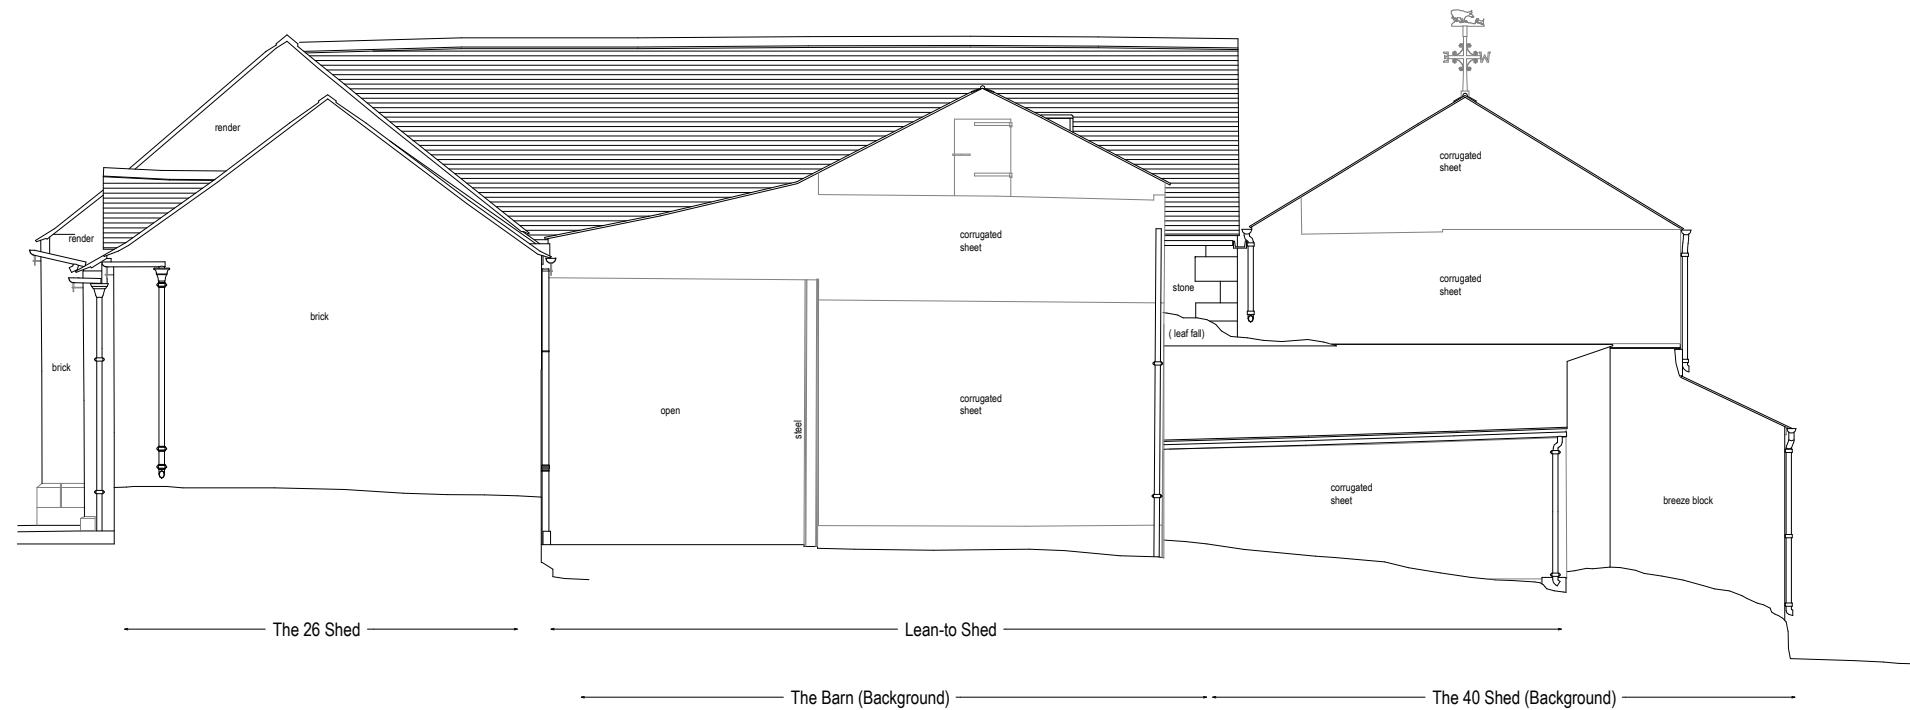

26 Shed, The Barn and 40 Shed North West Elevation
1 : 100

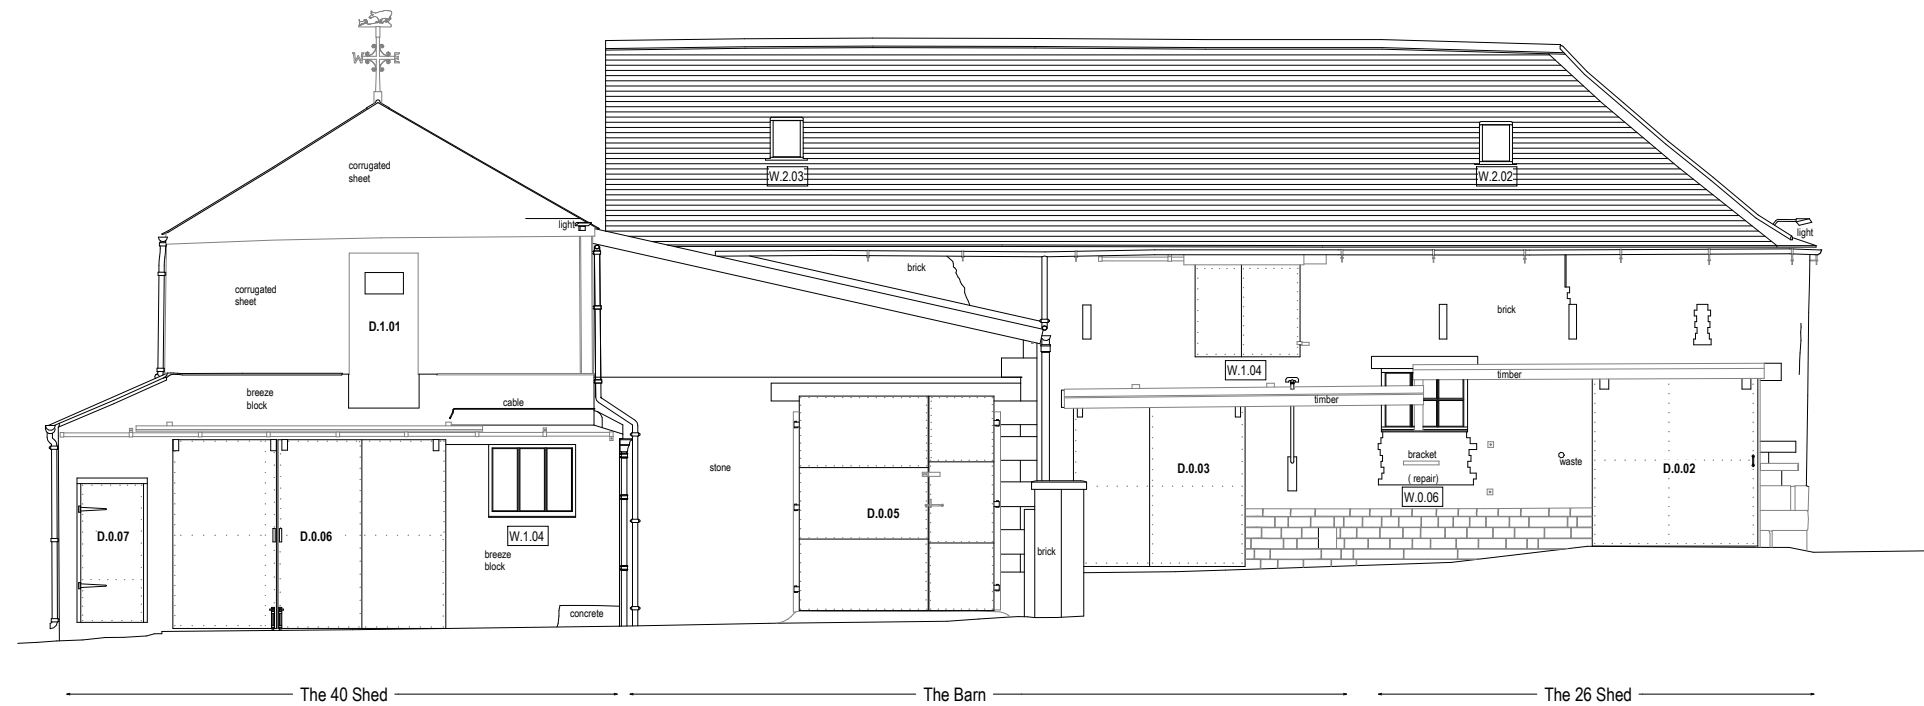

26 Shed, The Barn and 40 Shed South East Elevation
1 : 100



Rev	Date	Drawn	Description	Scale	Size	Drawn	Chk'd	Date
				1 : 100	A3	AM	CH	02/11/21
Client				Project				Status
S & M Myatt				Gratton Hall Farm Gratton Lane, Endon, Staffordshire				PLANNING
Job No.				Drawing No.				Rev.
2104				AL112				
Title				26 Shed, The Barn and 40 Shed Short Elevations 'as existing'				

ctd architects
 Clerk Bank House
 Clerk Bank
 LEEK
 Staffordshire
 ST13 5HE
 t : 01538 373477
 f : 01538 386503
 e : info@ctdarchitects.co.uk
 w : www.ctdarchitects.co.uk

ctd architects © 2021
 • This drawing is copyright.
 • All dimensions to be checked on site before proceeding.
 • Contractor must notify the architect of any discrepancies before proceeding.
 • Contractor to check/adjust dimensions of new work to suit existing conditions. Do not assume existing structure or details are plumb, square or level.
 • All drawings to be read in conjunction with all other consultants drawings and specs.

Client
 S & M Myatt
 Project
 Gratton Hall Farm
 Gratton Lane, Endon, Staffordshire
 Title
 26 Shed, The Barn and 40 Shed Short Elevations 'as existing'