
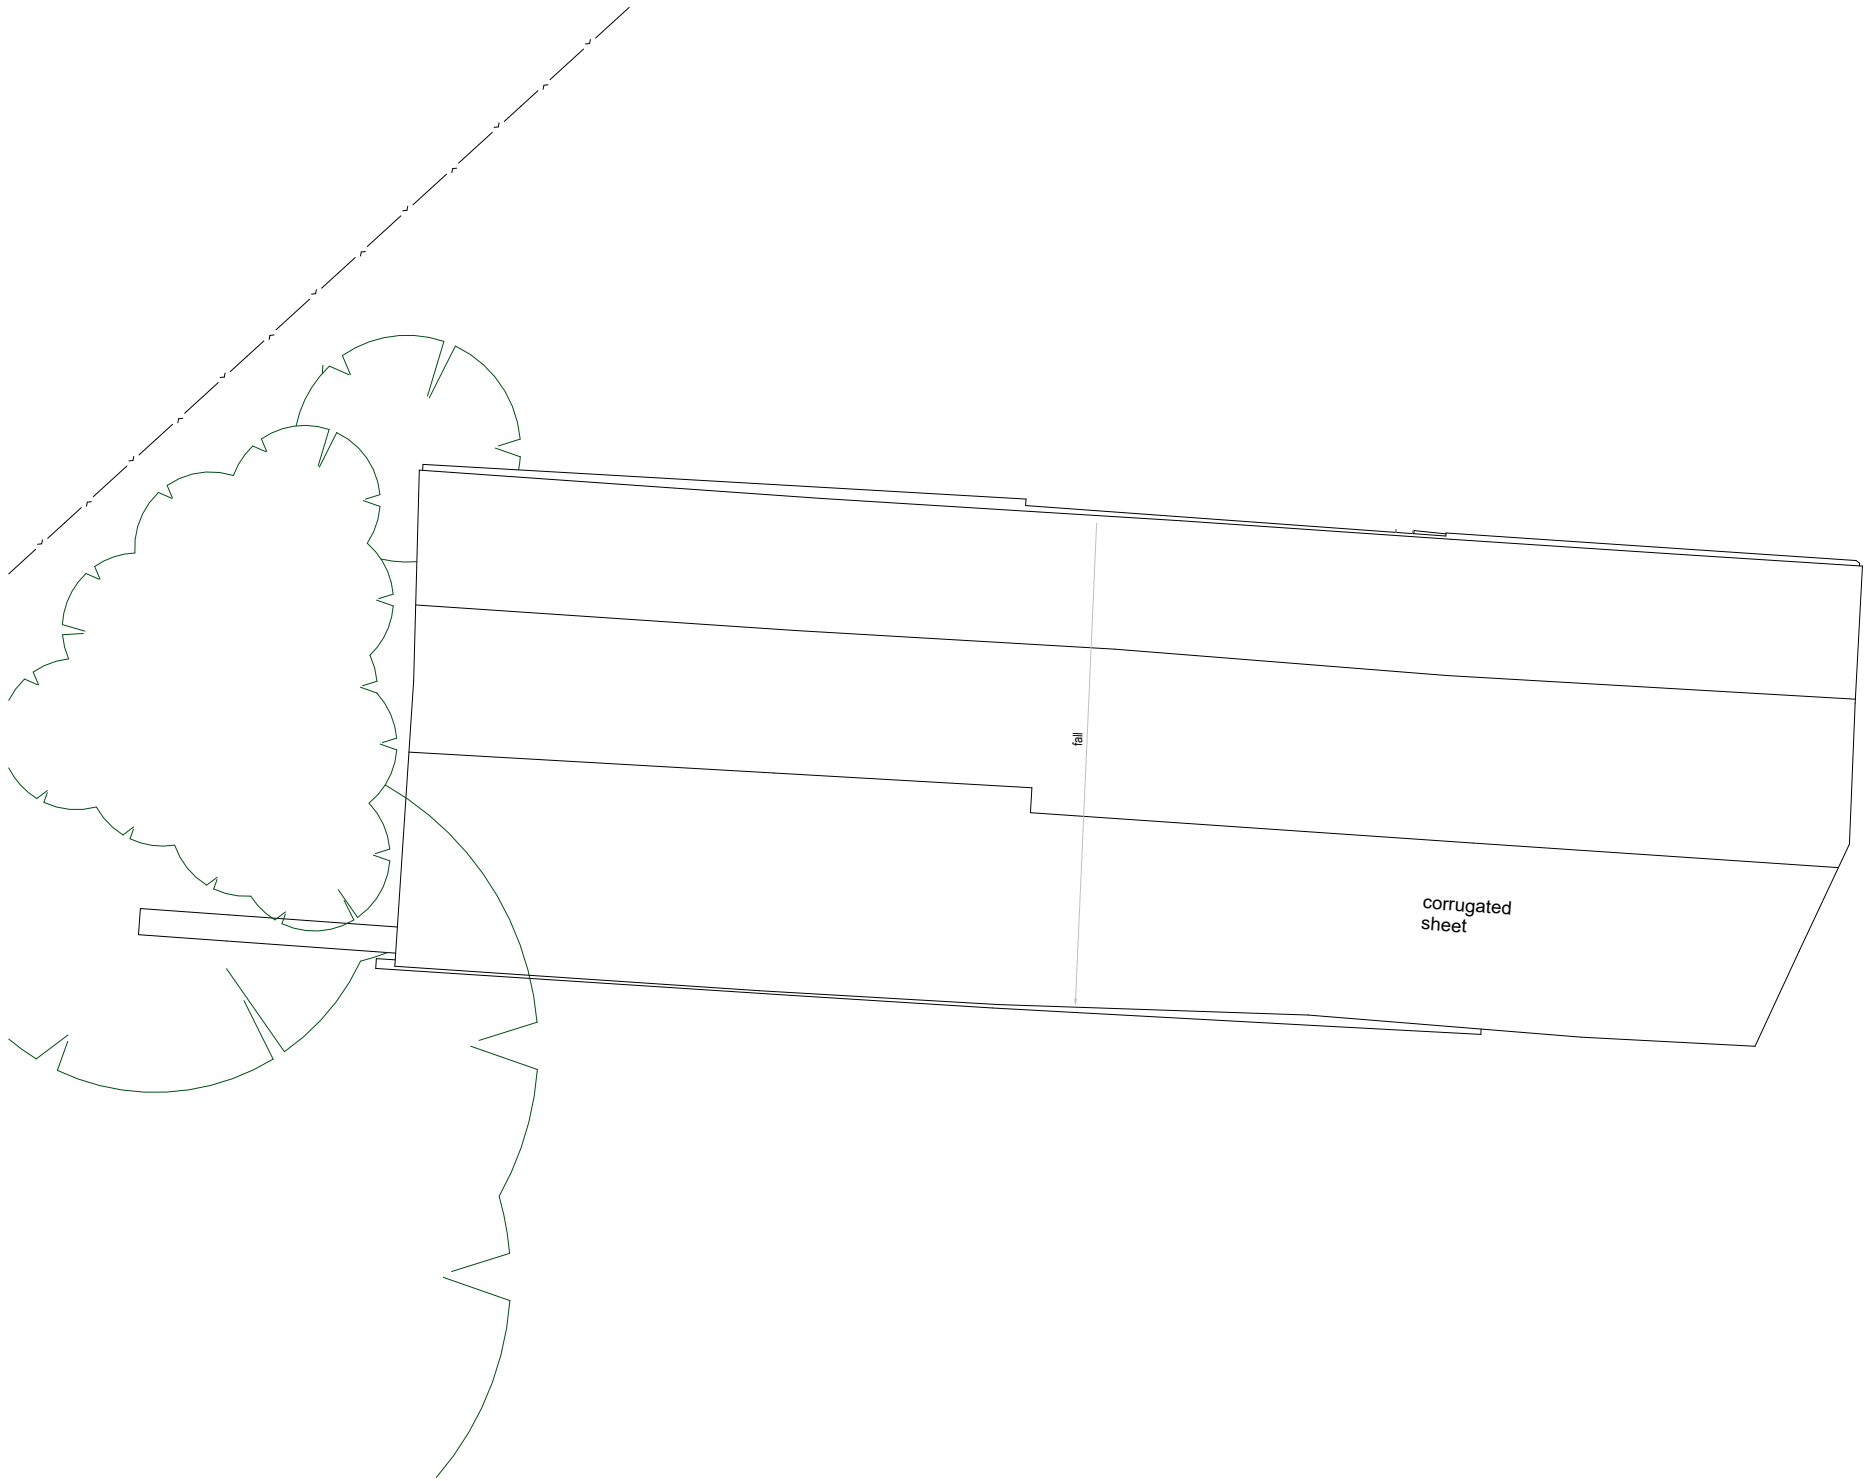


 

ctd architects

Clerk Bank House
Clerk Bank
LEEK
Staffordshire
ST13 5HE

t : 01538 373477
f : 01538 386503

e : info@ctdarchitects.co.uk
w : www.ctdarchitects.co.uk

ctd architects © 2021

- This drawing is copyright.
- All dimensions to be checked on site before proceeding.
- Contractor must notify the architect of any discrepancies before proceeding.
- Contractor to check/adjust dimensions of new work to suit existing conditions. Do not assume existing structure or details are plumb, square or level.
- All drawings to be read in conjunction with all other consultants drawings and specs.

Rev	Date	Drawn	Description
-----	------	-------	-------------

Client
S & M Myatt

Project
Gratton Hall Farm
Gratton Lane, Endon, Staffordshire

Title
Log Store Roof Plan 'as existing'

Scale	Size	Drawn	Chk'd	Date
1 : 100	A3	AM	CH	02/11/21

Status
PLANNING

Job No.	Drawing No.	Rev.
2104	AL116	