



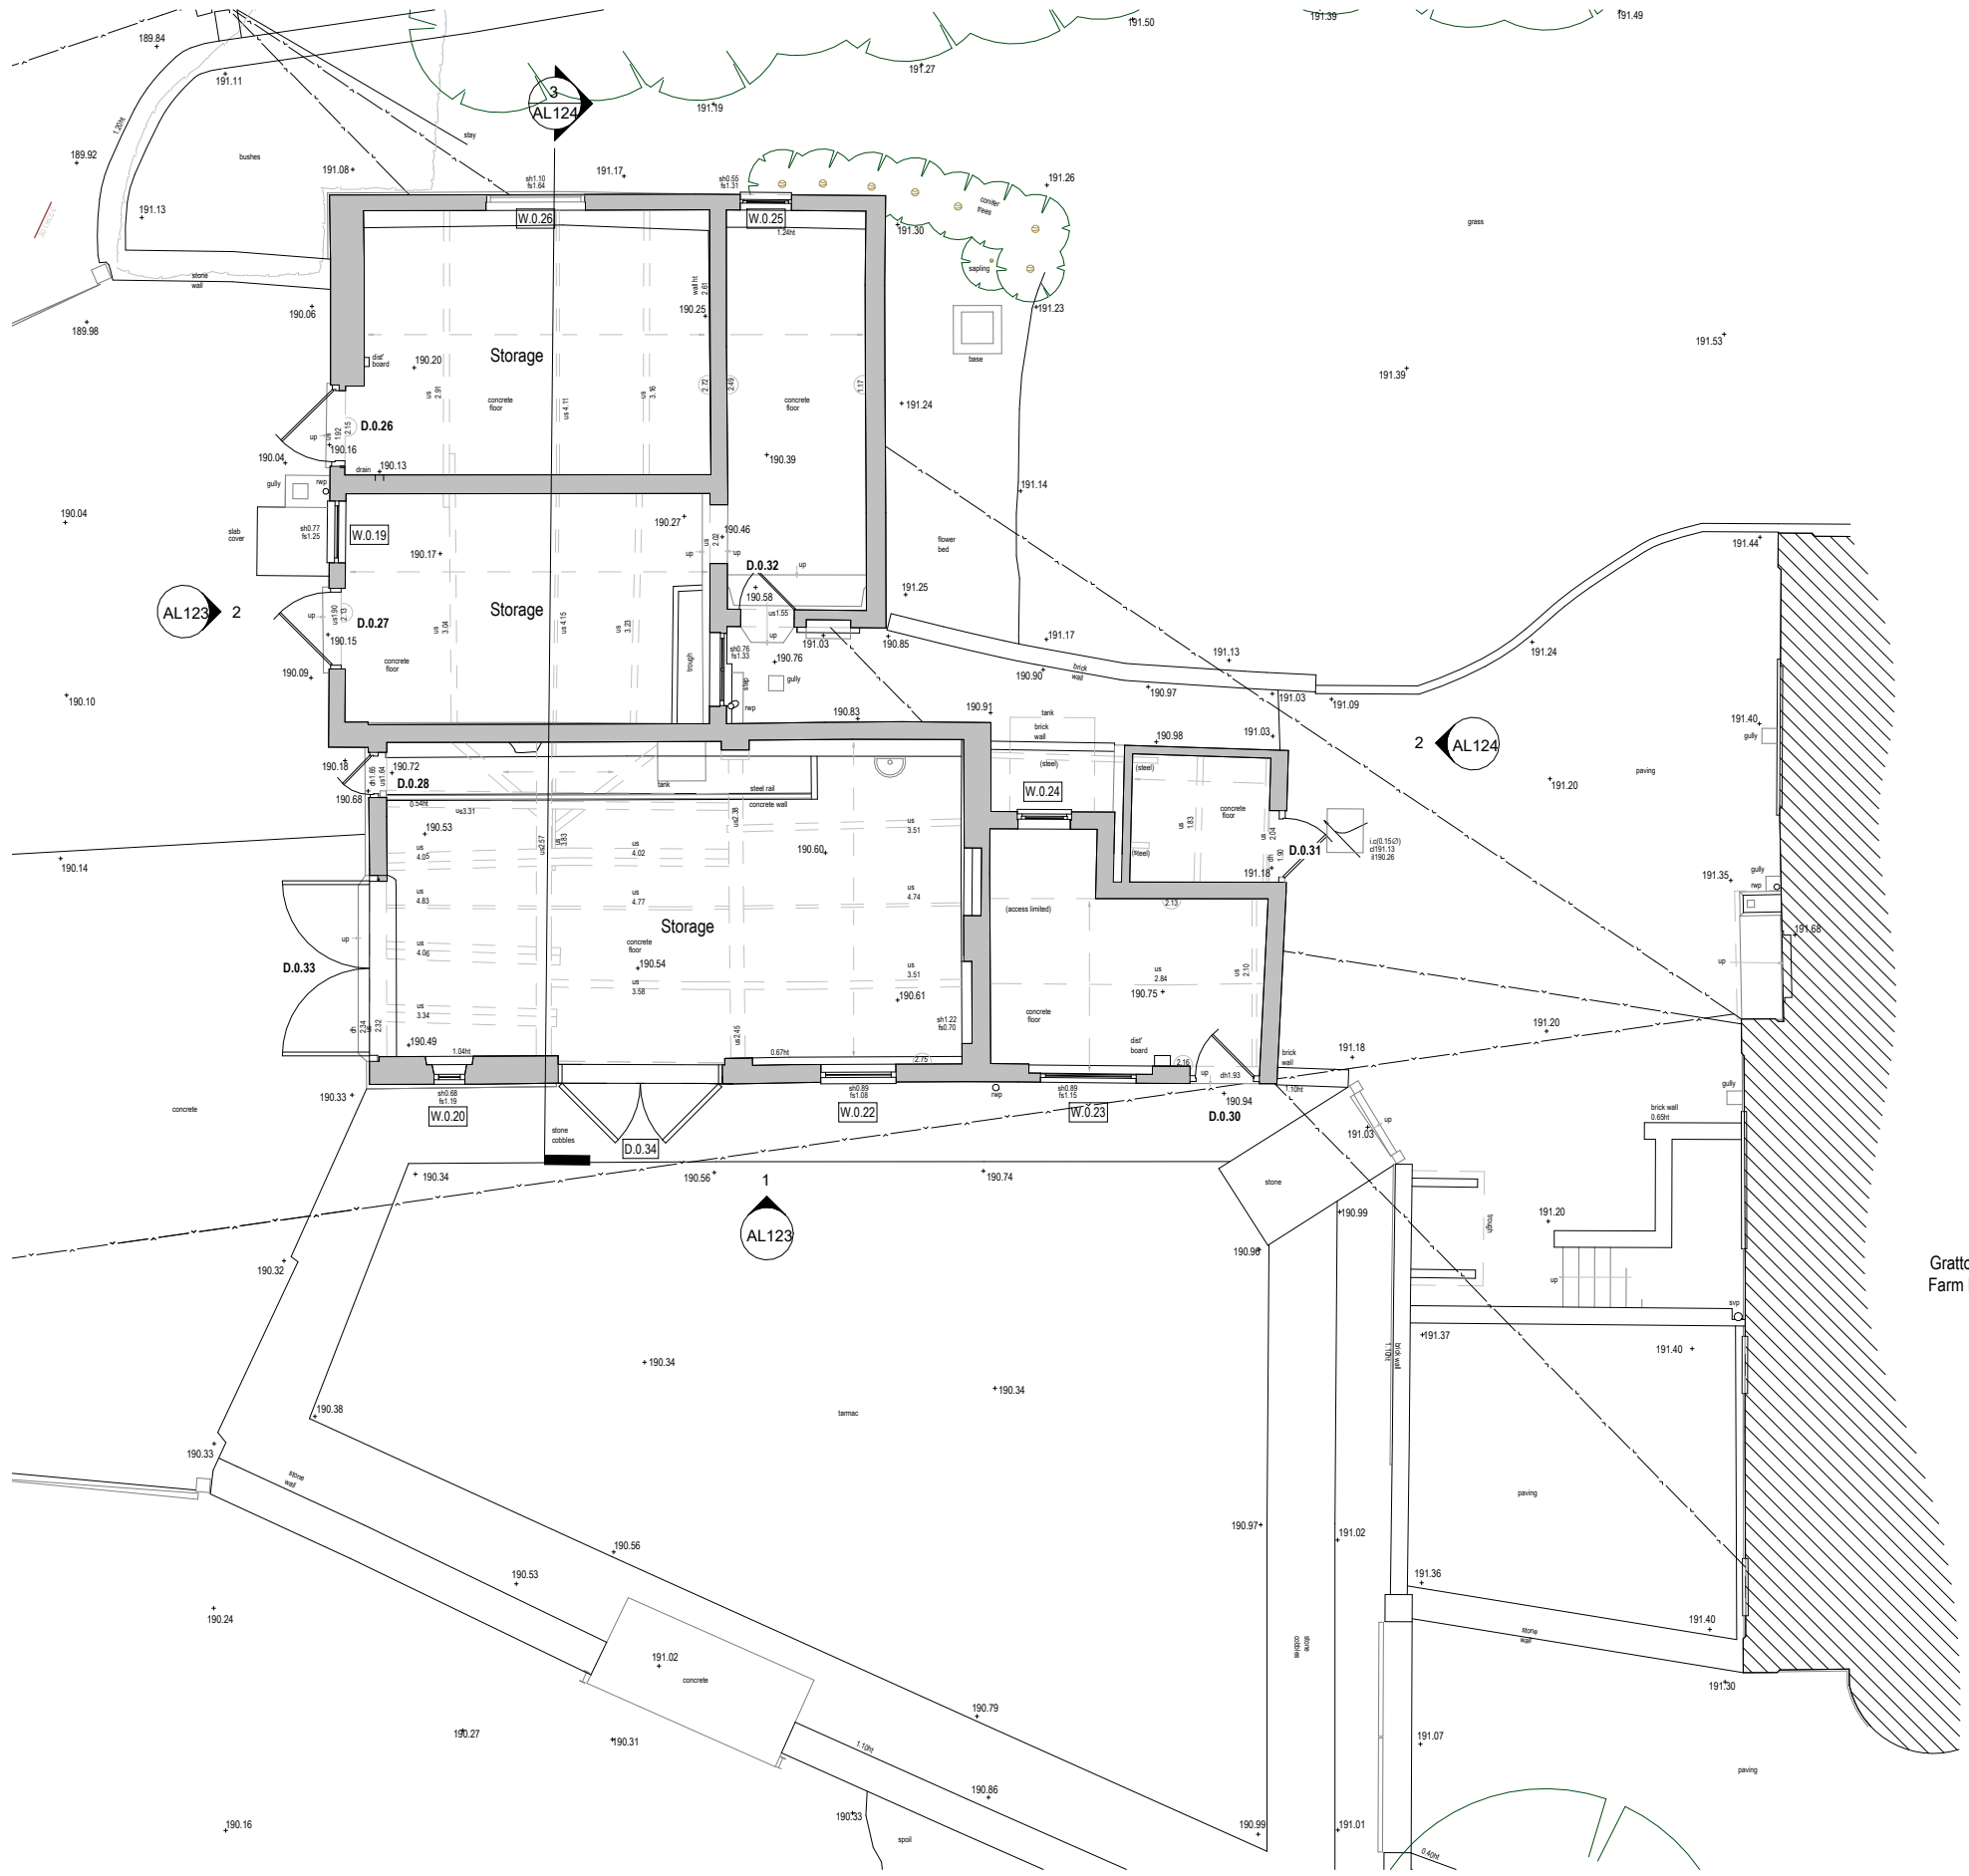

Gratton Hall Farm House

 

Clerk Bank House
Clerk Bank
LEEK
Staffordshire
ST13 5HE
t: 01538 373477
f: 01538 386503
e: info@ctdarchitects.co.uk
w: www.ctdarchitects.co.uk

ctd architects © 2021
• This drawing is copyright.
• All dimensions to be checked on site before proceeding.
• Contractor must notify the architect of any discrepancies before proceeding.
• Contractor to check/adjust dimensions of new work to suit existing conditions. Do not assume existing structure or details are plumb, square or level.
• All drawings to be read in conjunction with all other consultants drawings and specs.

Client
S & M Myatt

Project
Gratton Hall Farm
Gratton Lane, Endon, Staffordshire
Title
B1/8 Shed Ground Floor Plan 'as proposed'

Scale	1 : 100	Size	A3	Drawn	AM	Chk'd	CH	Date	04/11/21
Status	PLANNING								
Job No.	2104		Drawing No.	AL121		Rev.			