
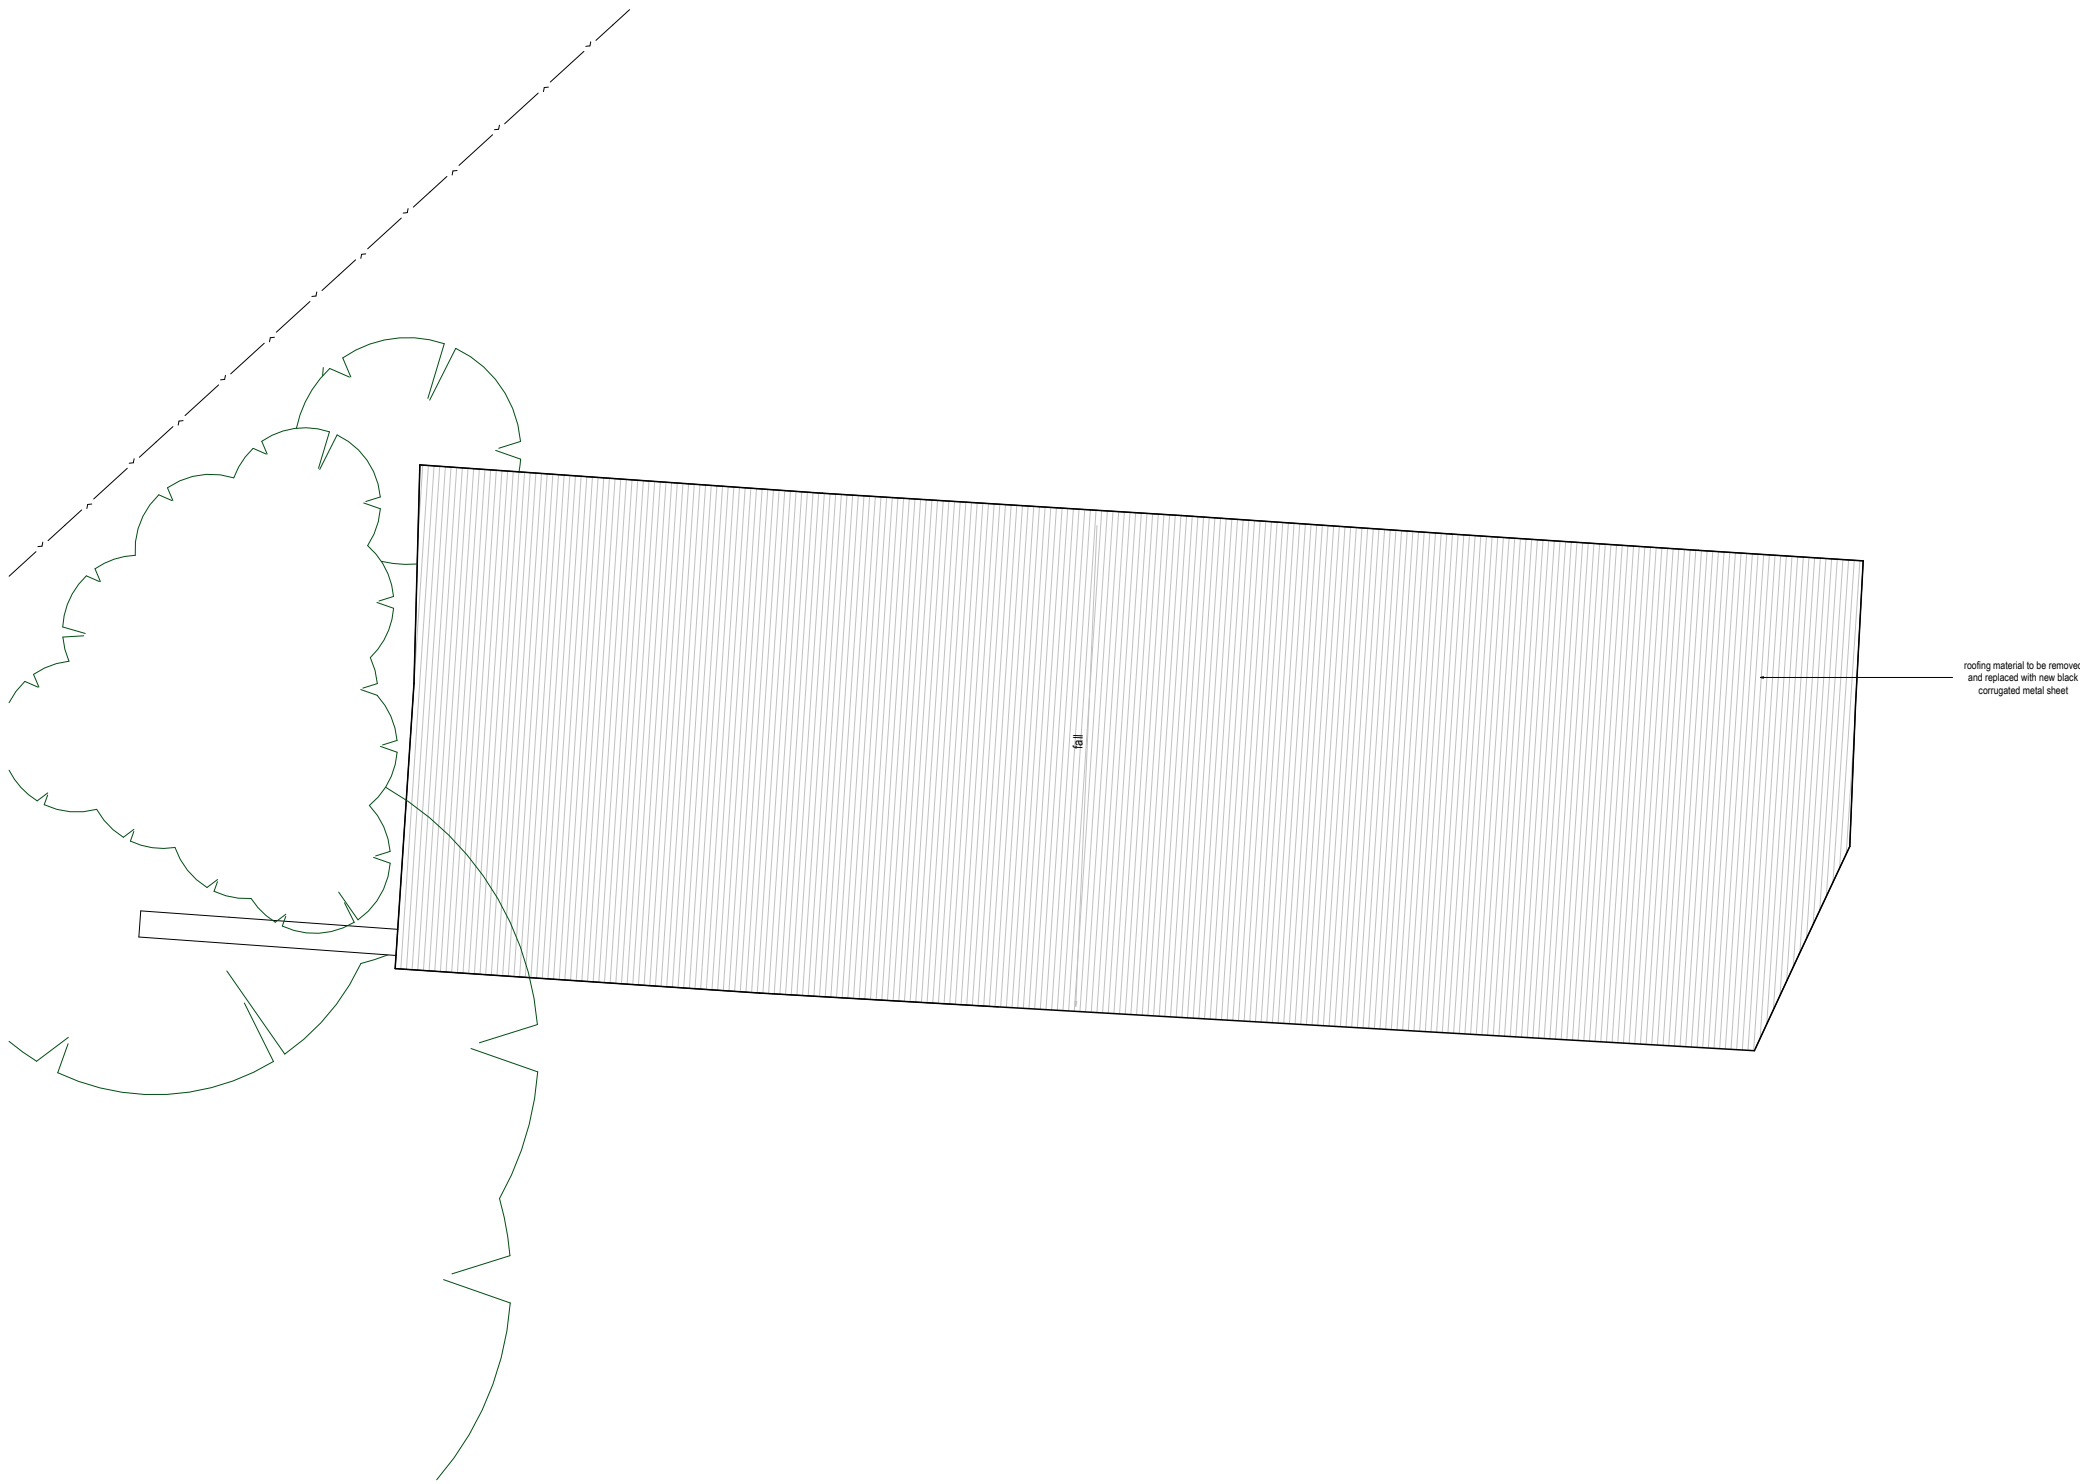


 

ctd architects

Clerk Bank House
Clerk Bank
LEEK
Staffordshire
ST13 5HE

t : 01538 373477
f : 01538 386503

e : info@ctdarchitects.co.uk
w : www.ctdarchitects.co.uk

ctd architects © 2021

- This drawing is copyright.
- All dimensions to be checked on site before proceeding.
- Contractor must notify the architect of any discrepancies before proceeding.
- Contractor to check/adjust dimensions of new work to suit existing conditions. Do not assume existing structure or details are plumb, square or level.
- All drawings to be read in conjunction with all other consultants drawings and specs.

Rev	Date	Drawn	Description
-----	------	-------	-------------

Client
S & M Myatt

Project
Gratton Hall Farm
Gratton Lane, Endon, Staffordshire

Title
Log Store Roof Plan 'as proposed'

Scale	1 : 100	Size	A3	Drawn	AM	Chk'd	CH	Date	04/11/21
-------	---------	------	----	-------	----	-------	----	------	----------

Status
PLANNING

Job No.
2104

Drawing No.
AL133

Rev.