
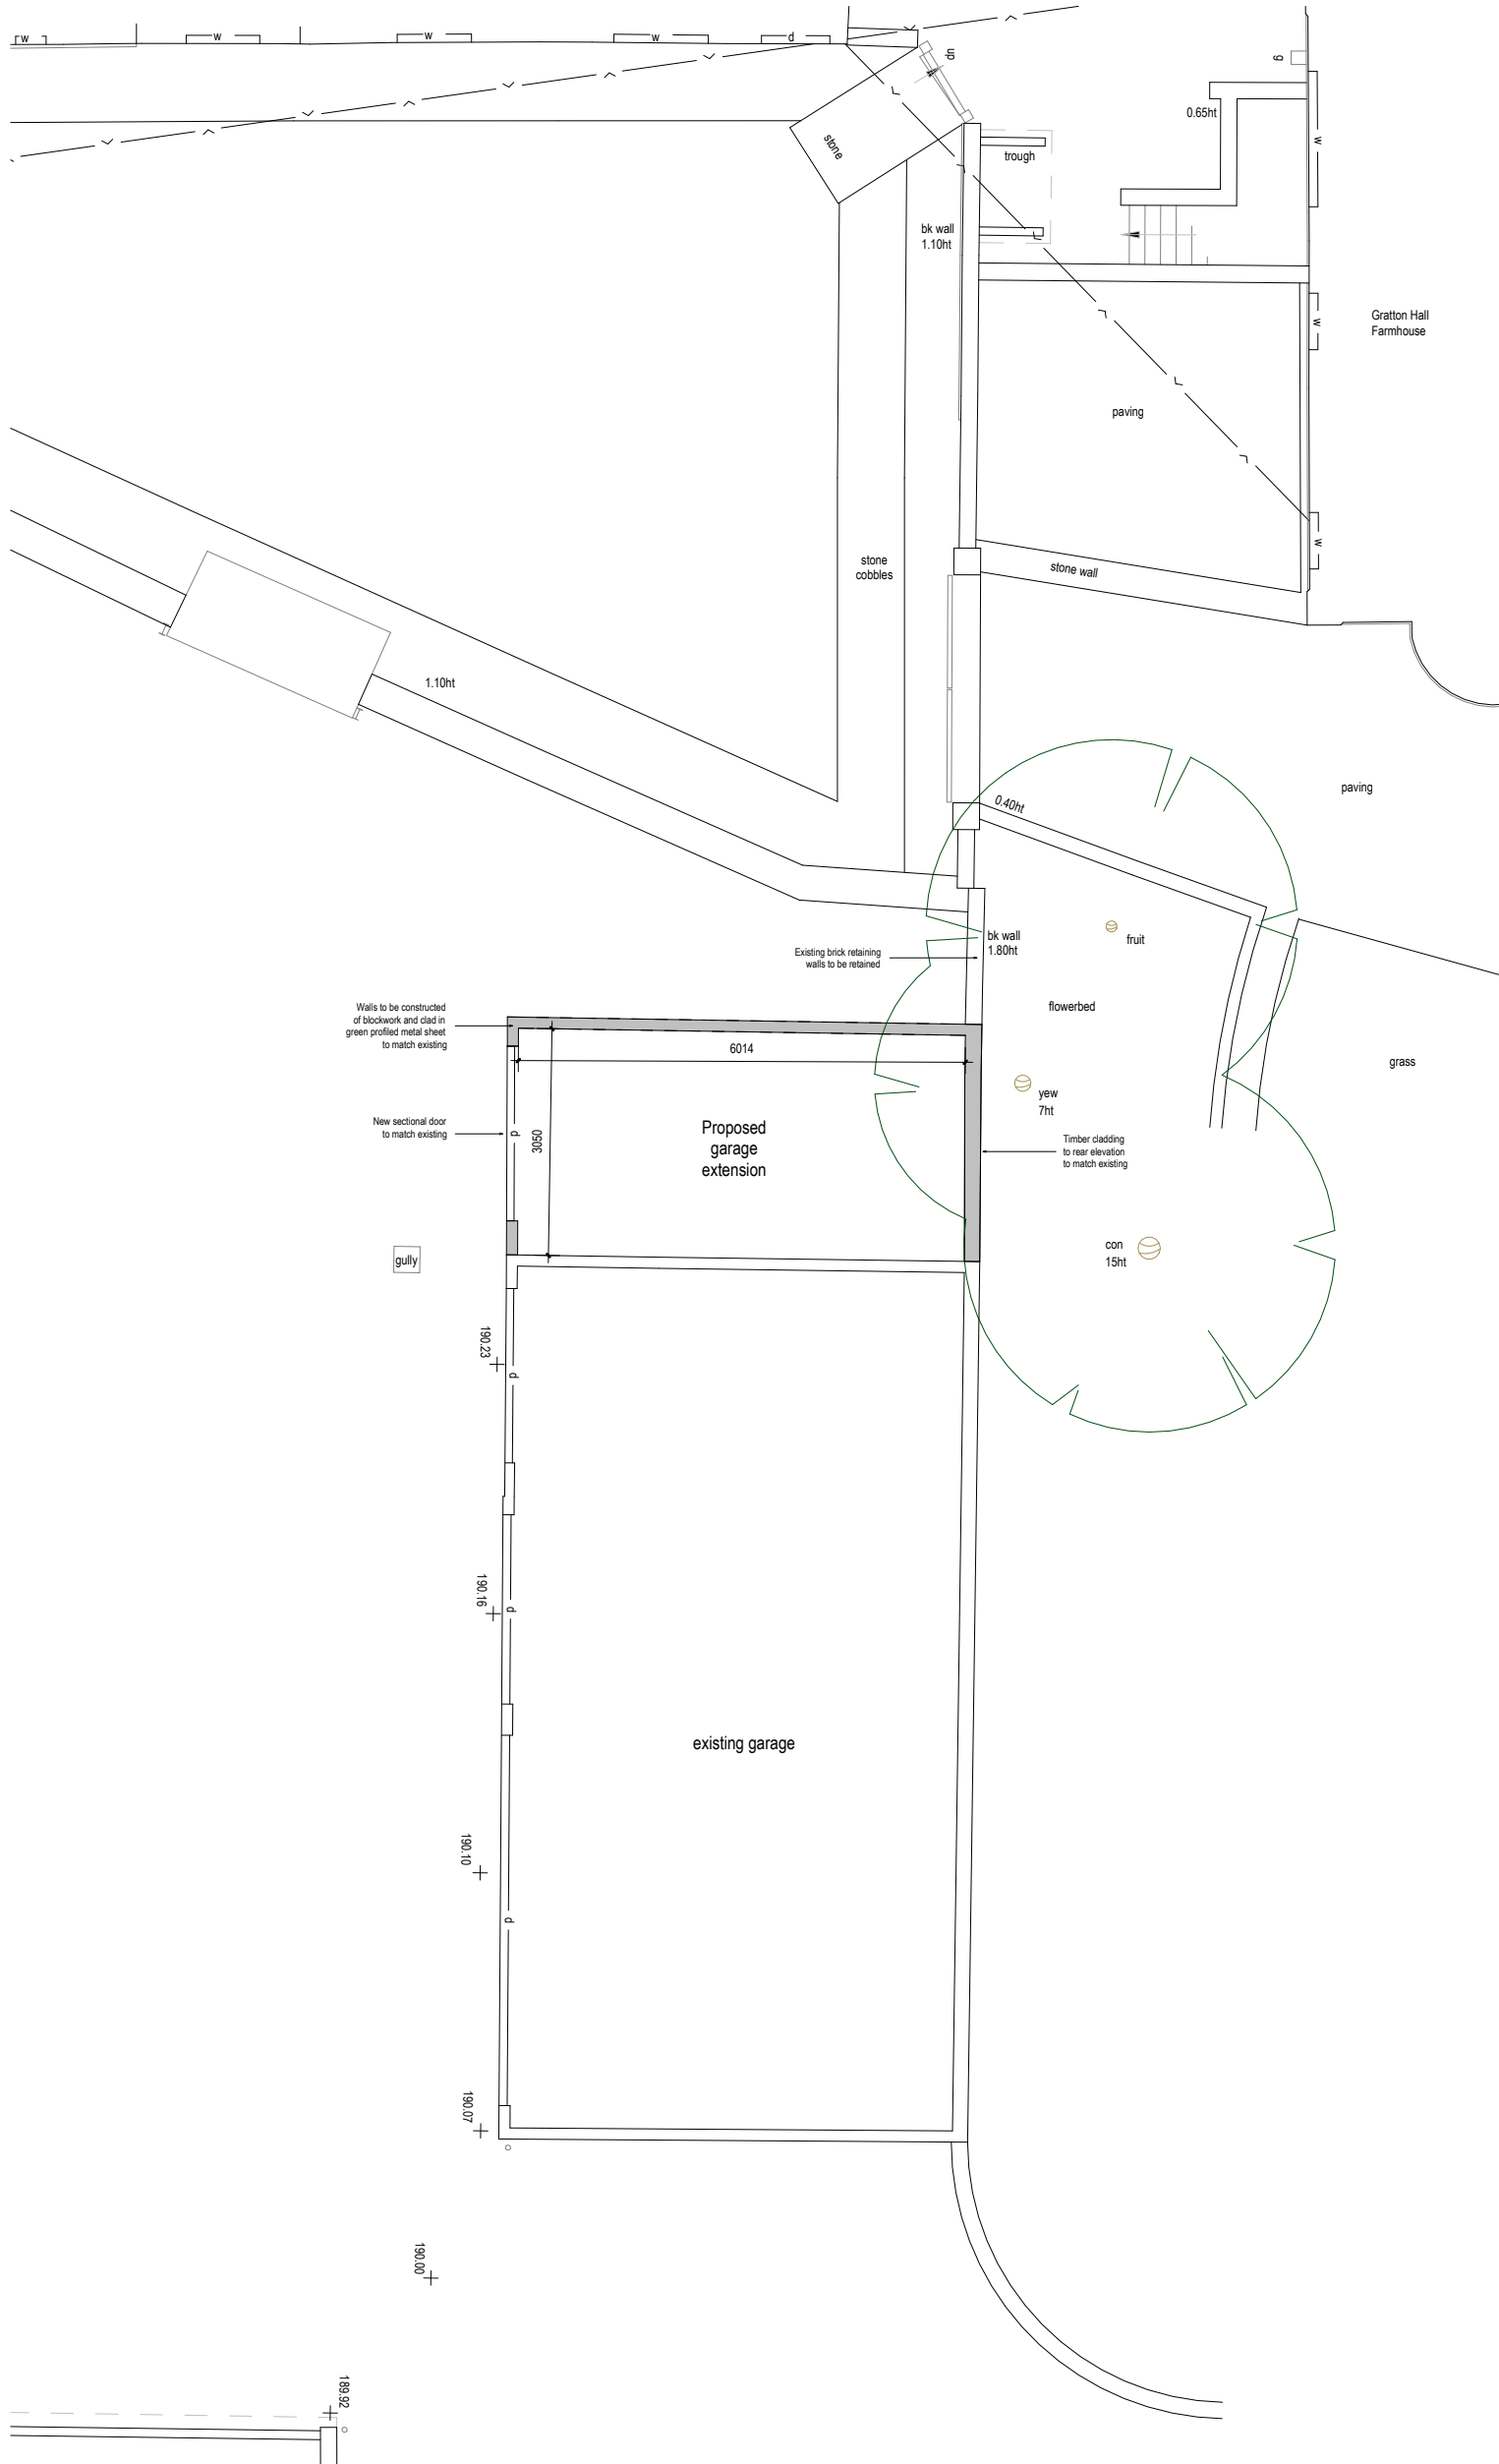


 

Rev	Date	Drawn	Description
-----	------	-------	-------------

ctd architects

Clerk Bank House
Clerk Bank
LEEK
Staffordshire
ST13 5HE
t : 01538 373477
f : 01538 386503
e : info@ctdarchitects.co.uk
w : www.ctdarchitects.co.uk

ctd architects © 2021
• This drawing is copyright.
• All dimensions to be checked on site before proceeding.
• Contractor must notify the architect of any discrepancies before proceeding.
• Contractor to check/adjust dimensions of new work to suit existing conditions. Do not assume existing structure or details are plumb, square or level.
• All drawings to be read in conjunction with all other consultants drawings and specs.

Client

S & M Myatt

Project
Gratton Hall Farm
Gratton Lane, Endon, Staffordshire

Title
Garage Extension Floor Plan as
proposed

Scale	Size	Drawn	Chk'd	Date
-------	------	-------	-------	------

Status
PLANNING

Job No.
2104

Drawing No.
AL135

Rev.