




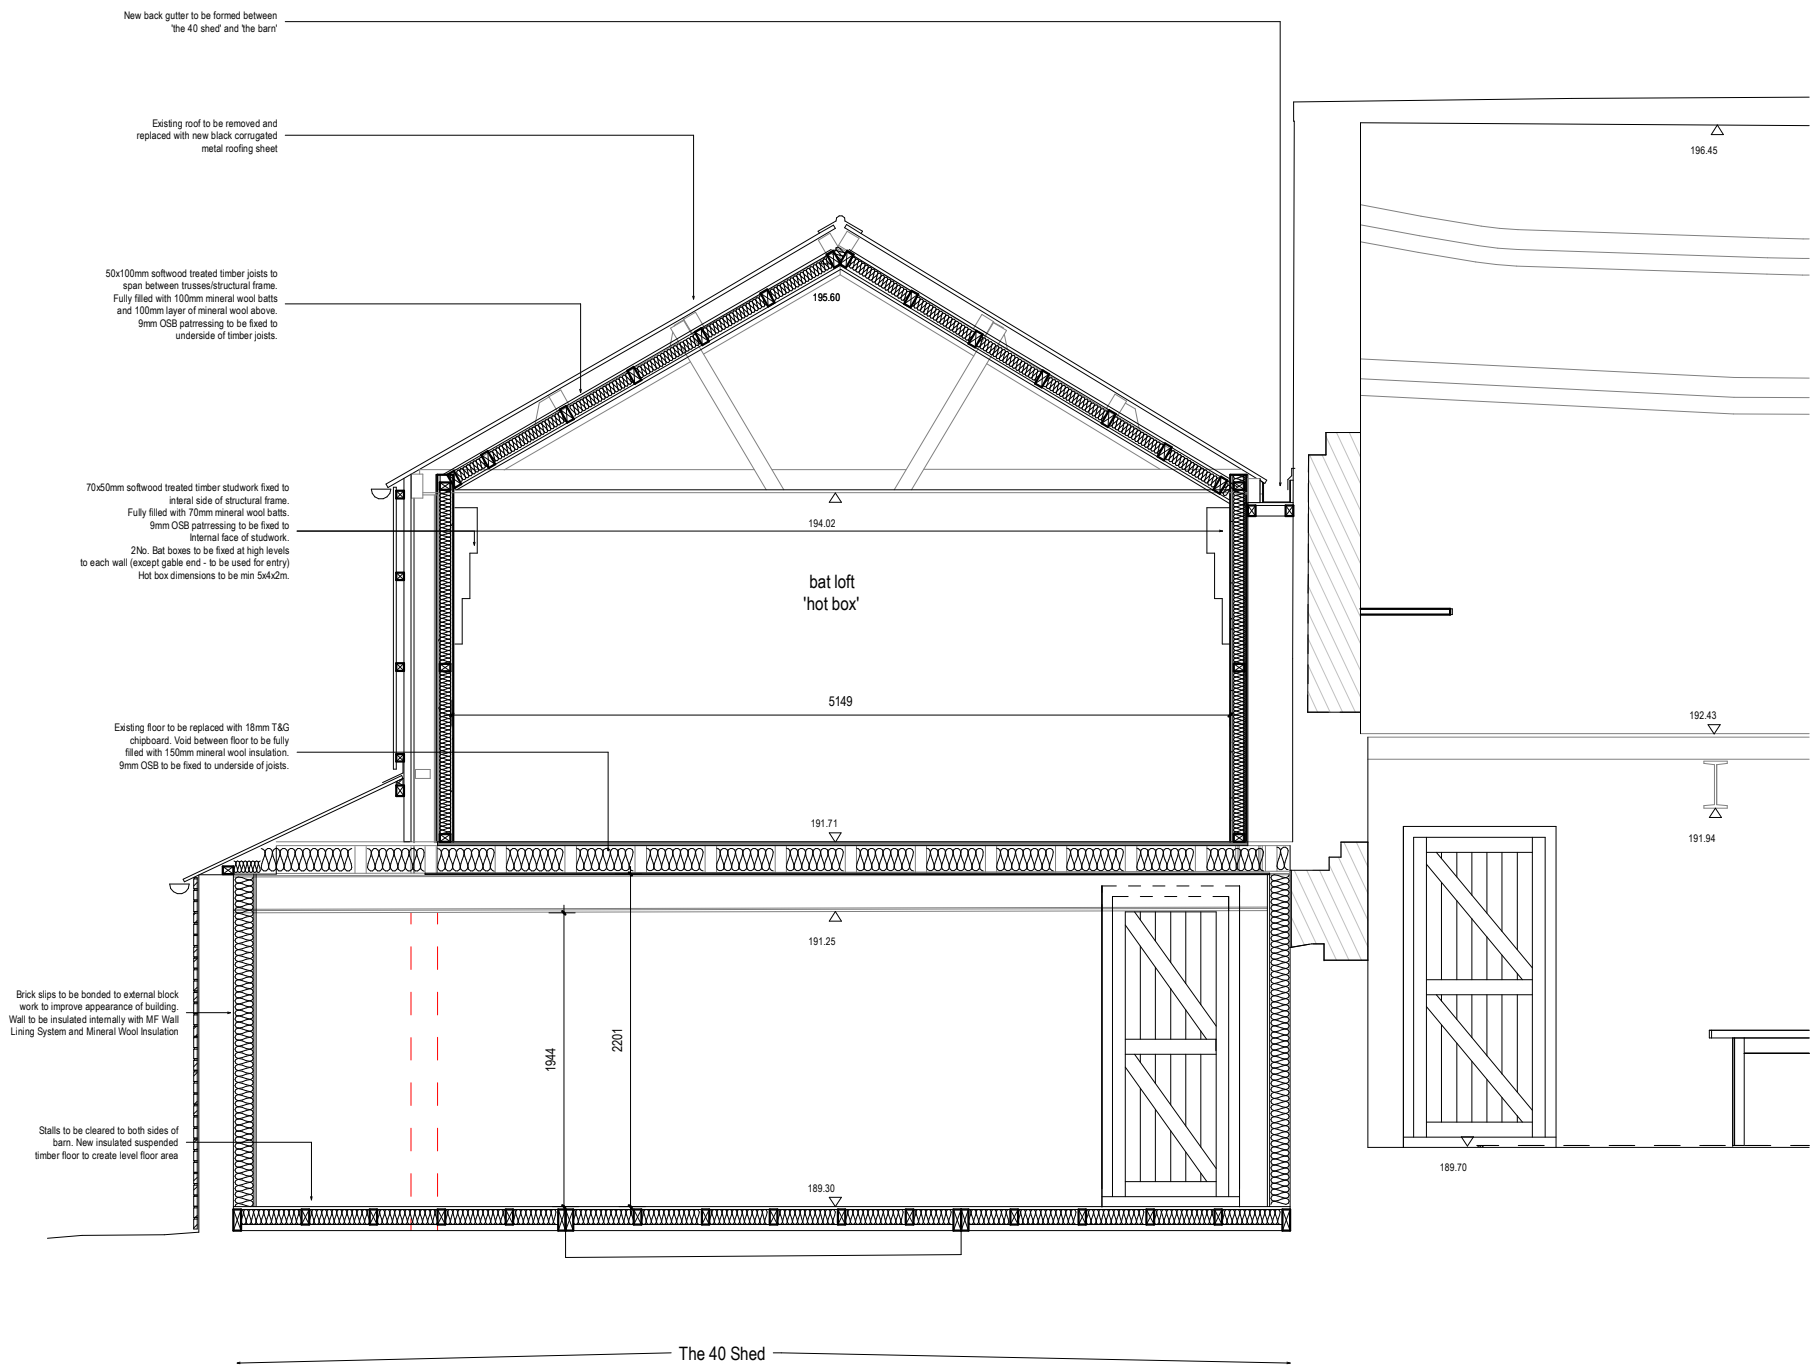


Section D-D through Bat Box
1 : 50

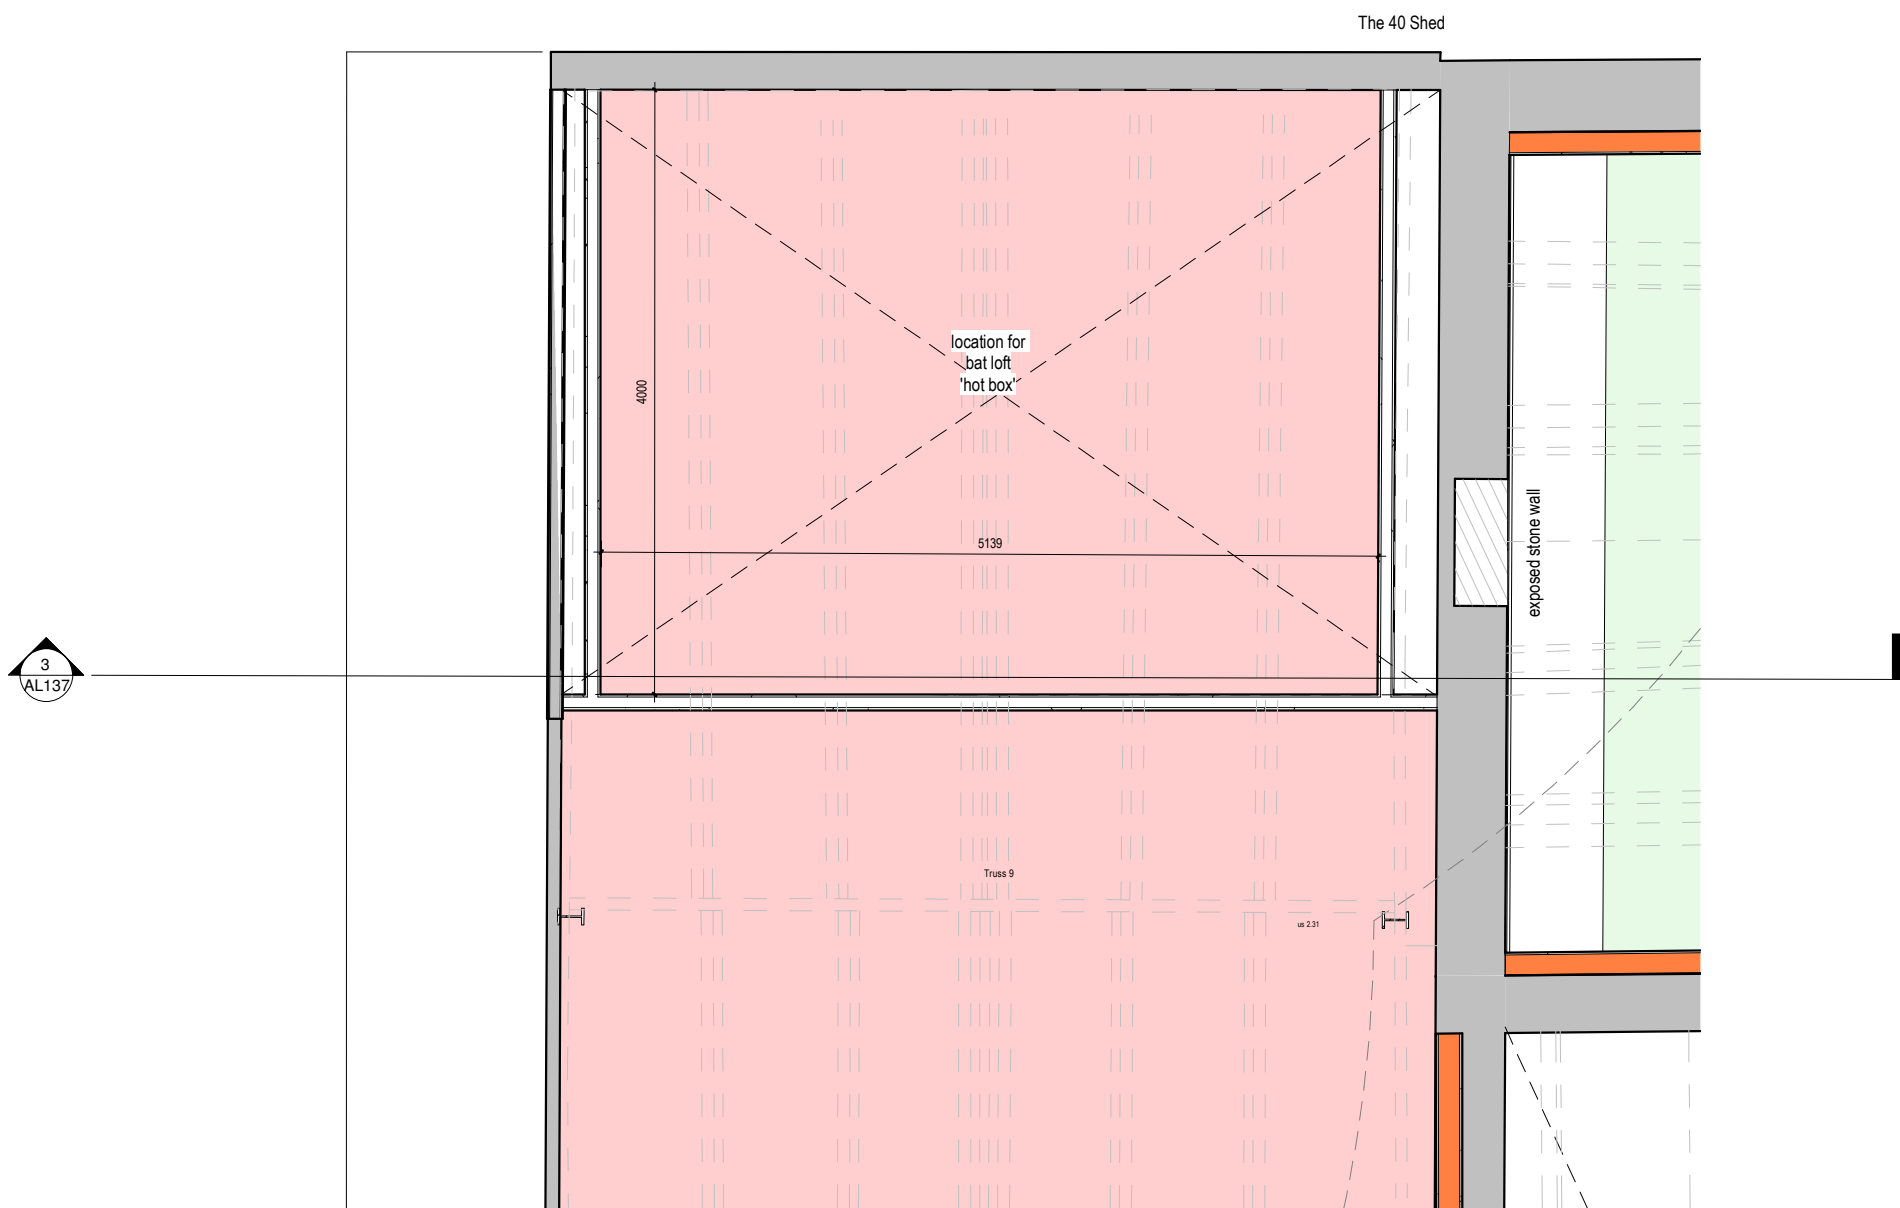


Floor Plan - Bat Box
1 : 50

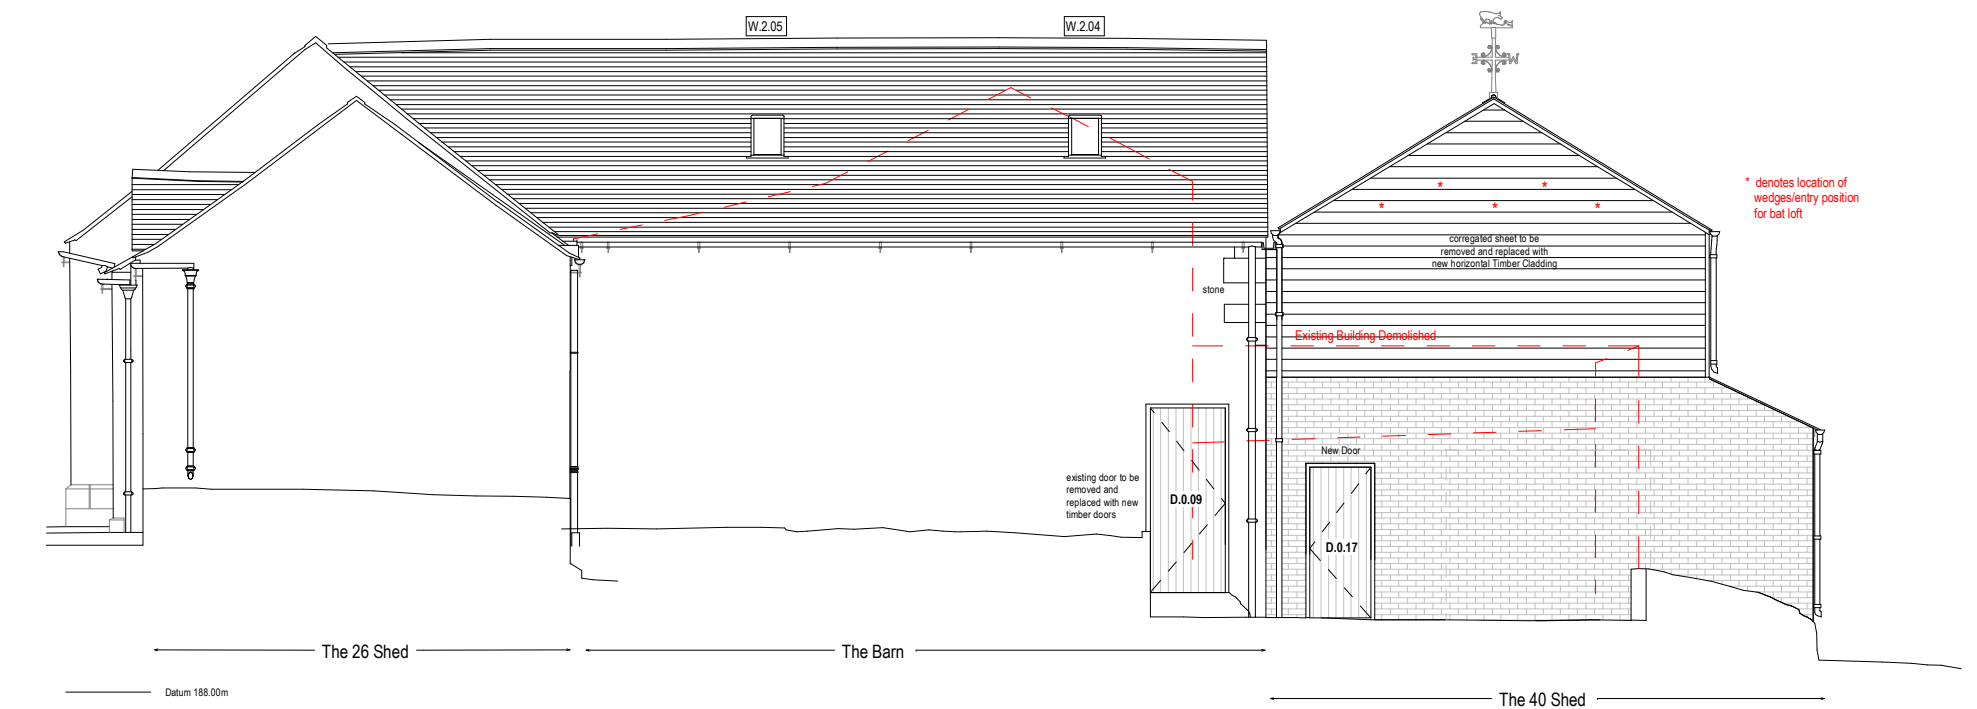

North West Elevation as proposed with bat entry points to gable end
1 : 100

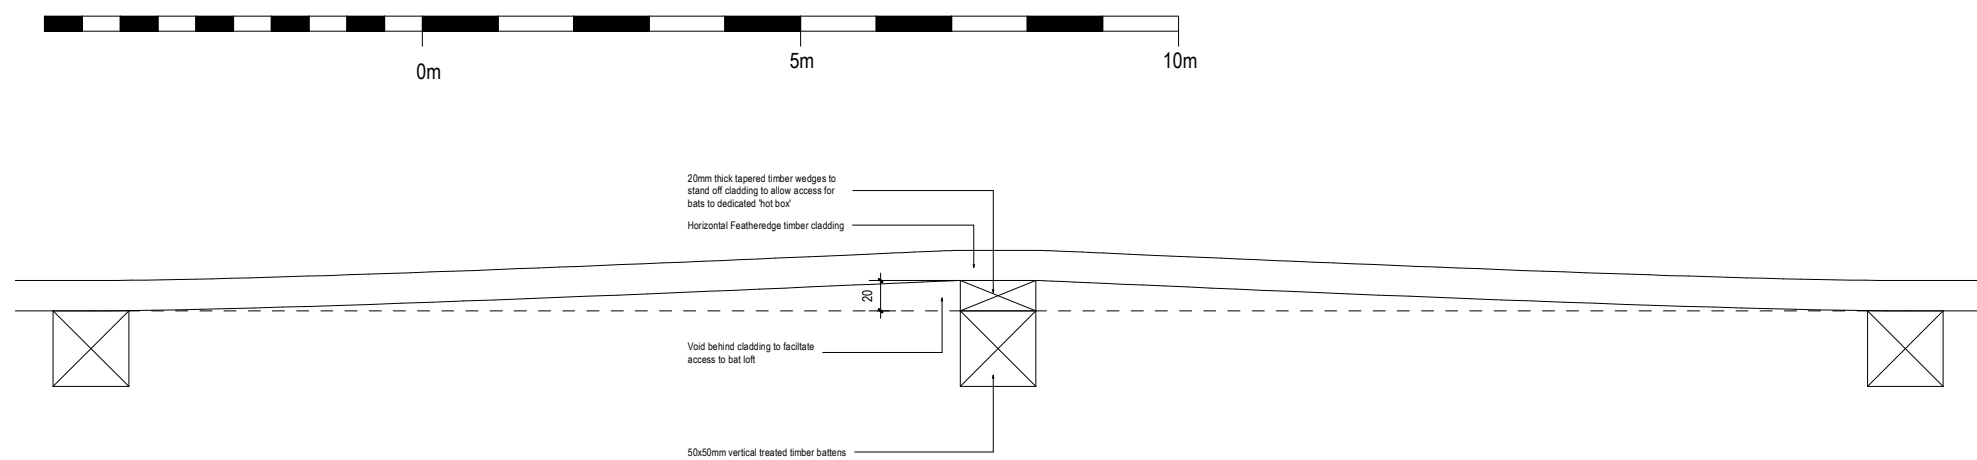

Timber Cladding Detail
1 : 5

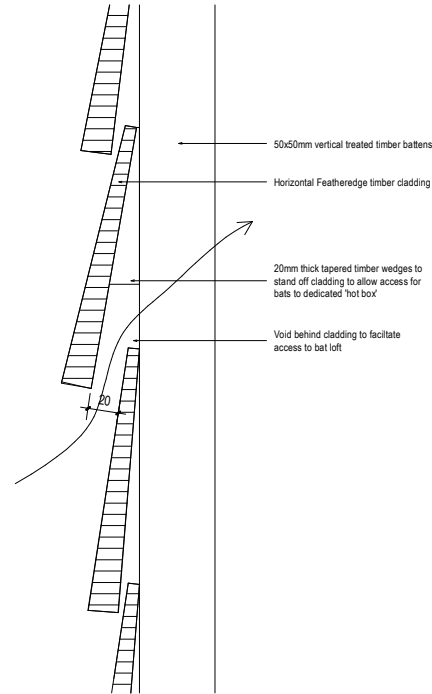

Section through Facade Build Up
1 : 5



B	24/12/21	SAT	Scale bar corrected
A	17/12/21	AM	Amendments to height of Bat Box following consultation with Ecologist
Rev	Date	Drawn	Description
ctdarchitects Client: Clerk Bank House, Clerk Bank, LEEK, Staffordshire, ST13 5HE t: 01538 373477, f: 01538 386503, e: info@ctdarchitects.co.uk, w: www.ctdarchitects.co.uk Project: Graton Hall Farm, Graton Lane, Endon, Staffordshire Title: Proposed Bat Box - 40 Shed Scale: As, Size: A2, Drawn: AM, Chkd: CH, Date: 05/11/21 Status: indicated, PLANNING Job No.: 2104, Drawing No.: AL137, Rev.: B			
ctd architects © 2021 • This drawing is copyright. • All dimensions to be checked on site before proceeding. • Contractor must notify the architect of any discrepancies before proceeding. • Contractor to check/adjust dimensions of new work to suit existing conditions. Do not assume existing structure or details are plumb, square or level. • All drawings to be read in conjunction with all other consultants drawings and specs.			