




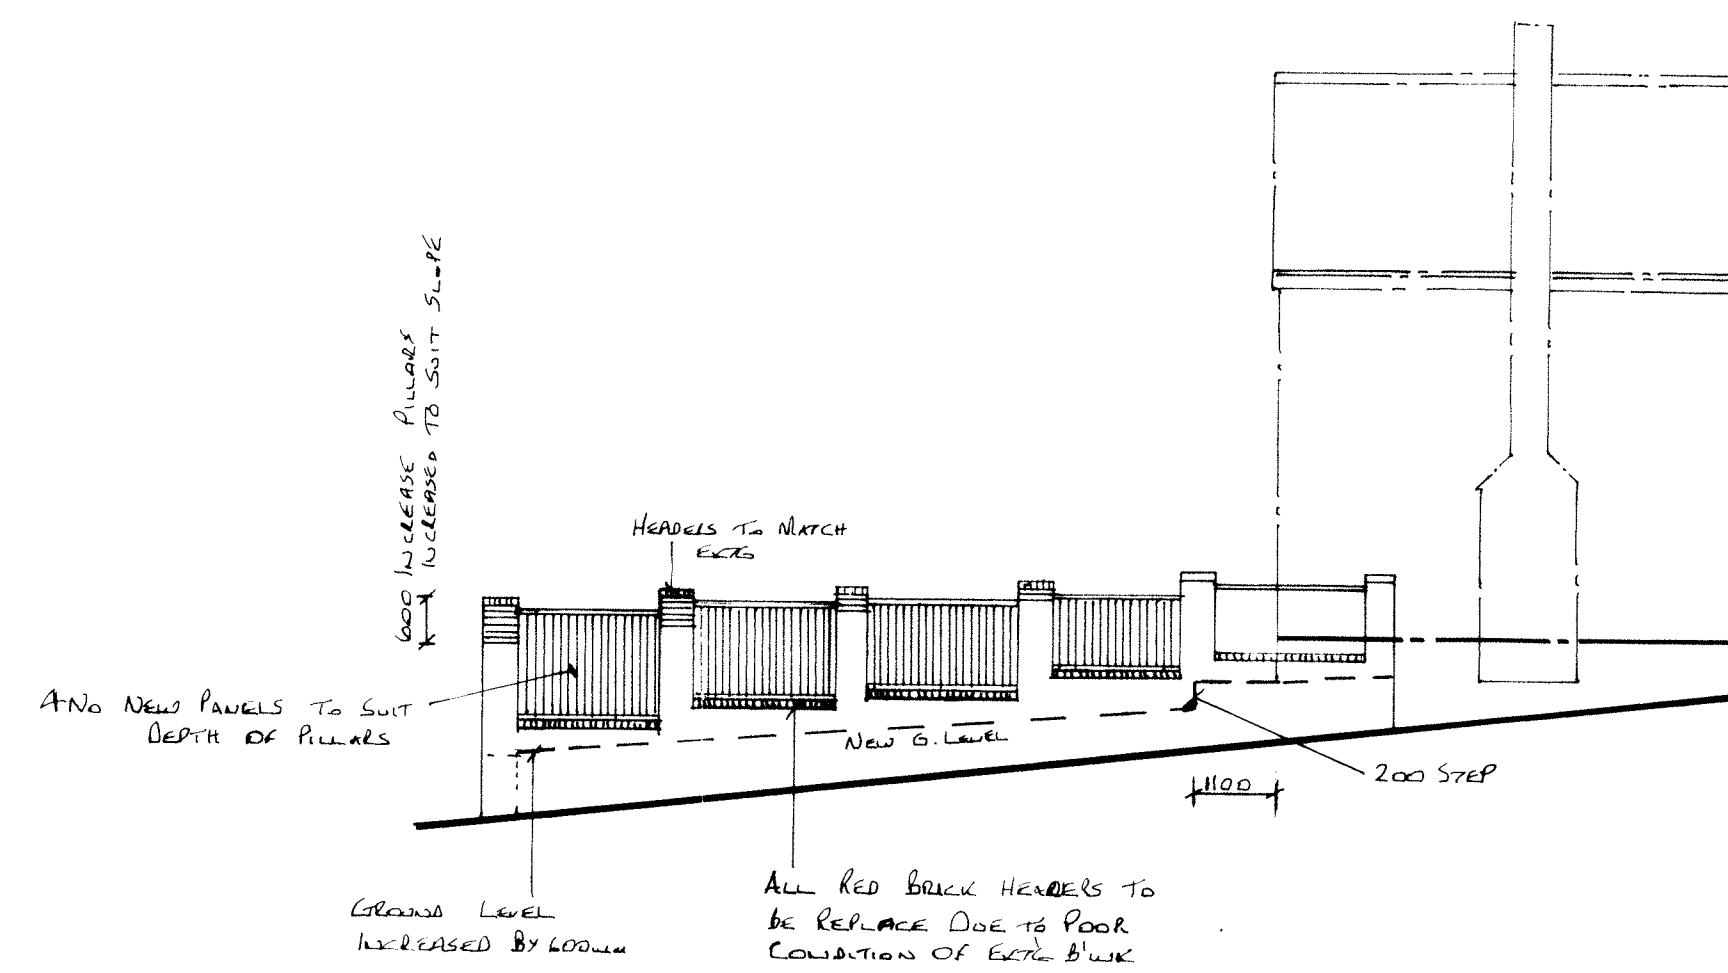


Side Elevation

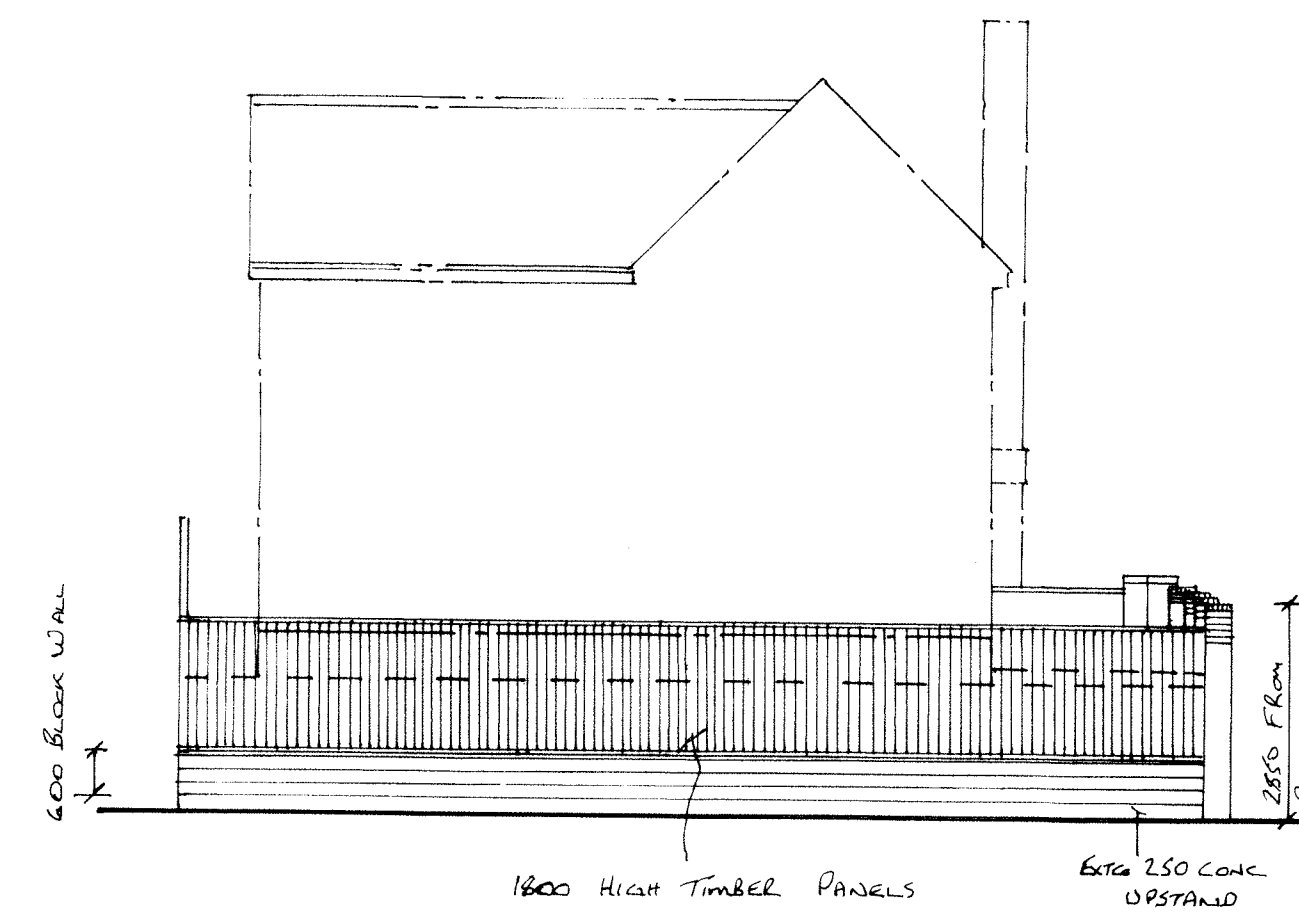

Rear Elevation

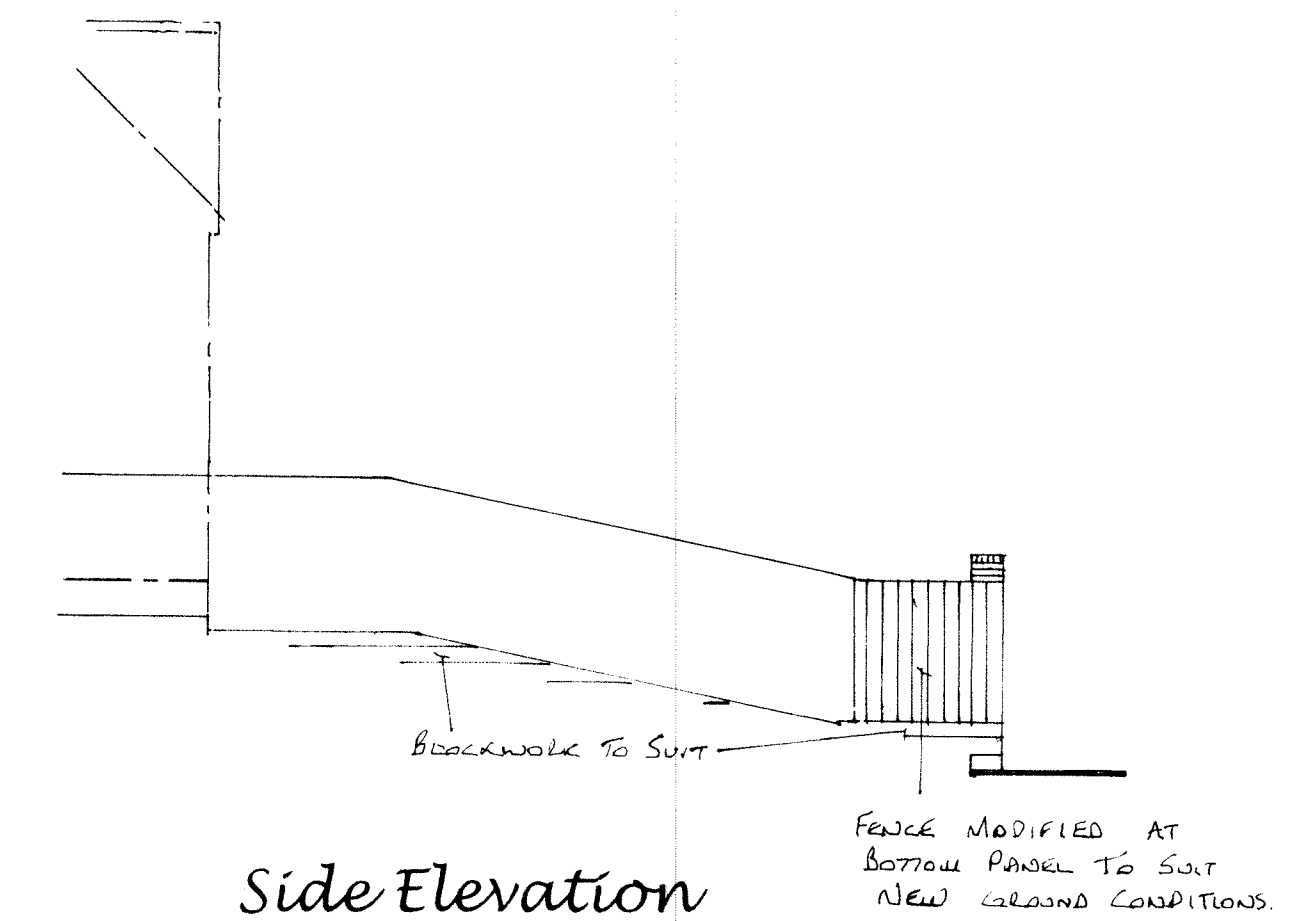

Side Elevation

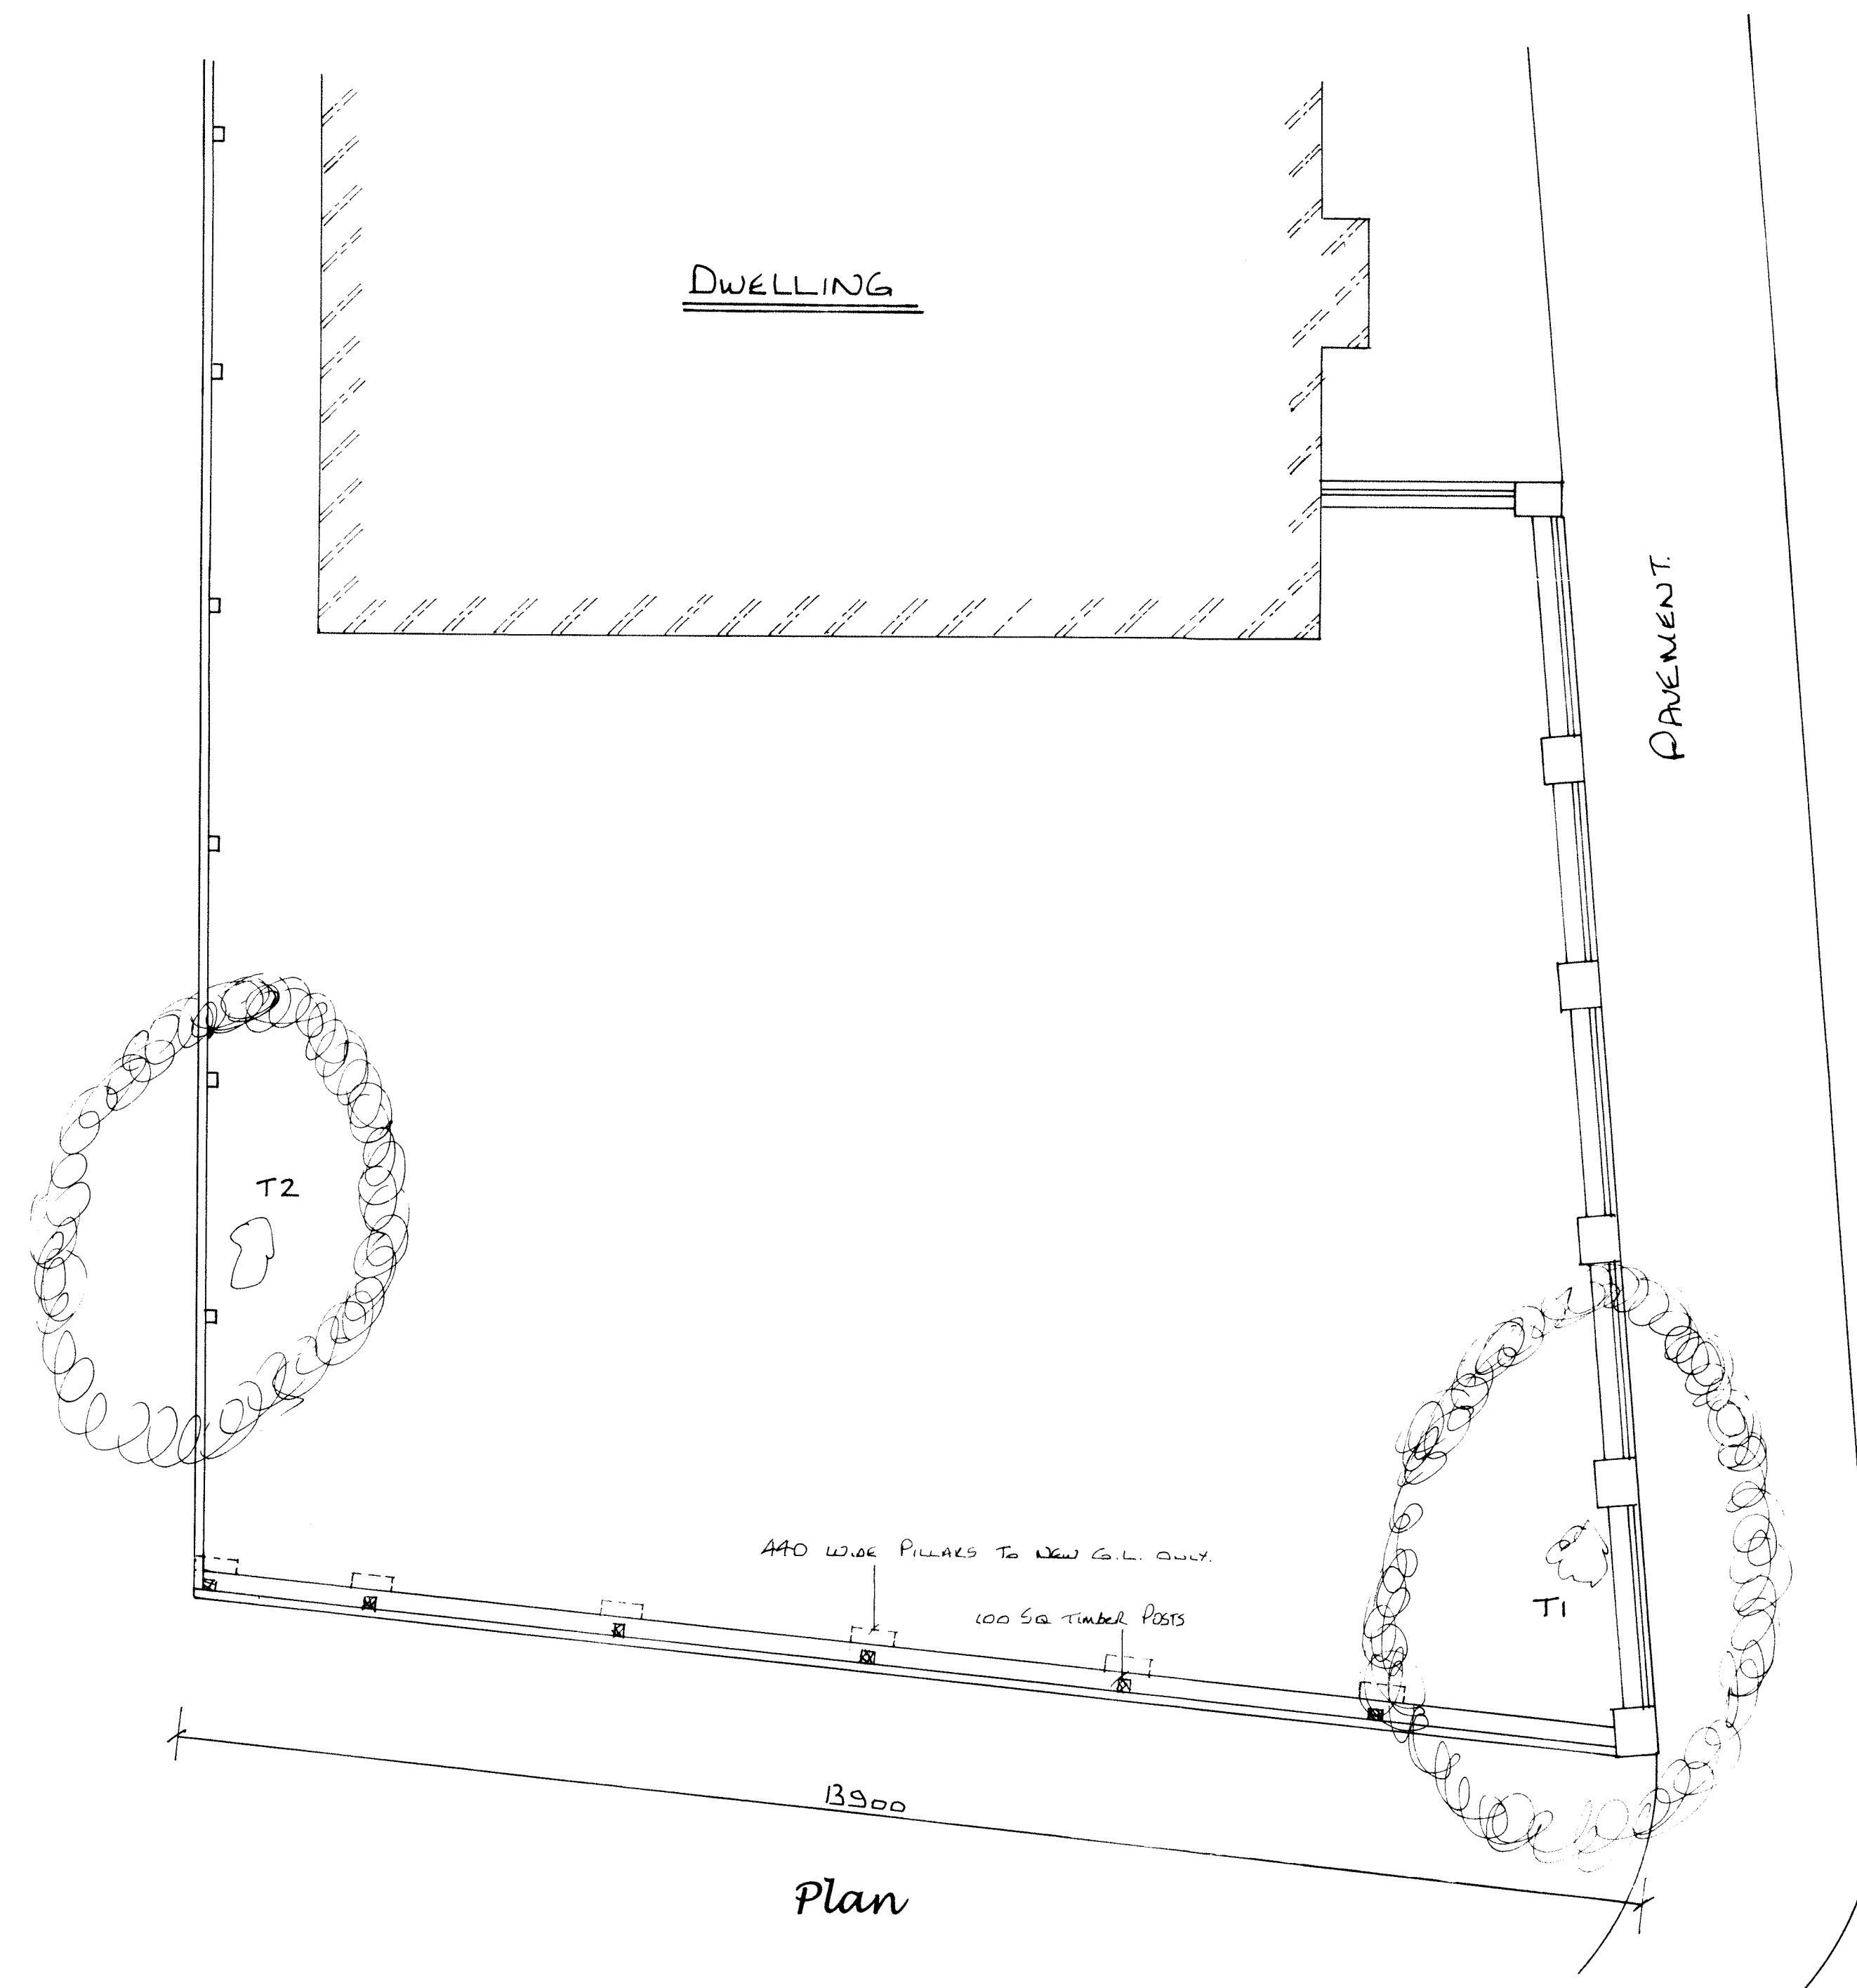

Plan

*Proposed Modifications To Boundary Wall And
Fences For Increased Privacy At 2 Dylan Road,
Knypersley, S-O-T, Staffs For Mr. M. Hine.*
Drg No 190 A 172-1A
Date :- August 19th 2021.
Scale :- Plan 1:50, Elevations 1:100.