



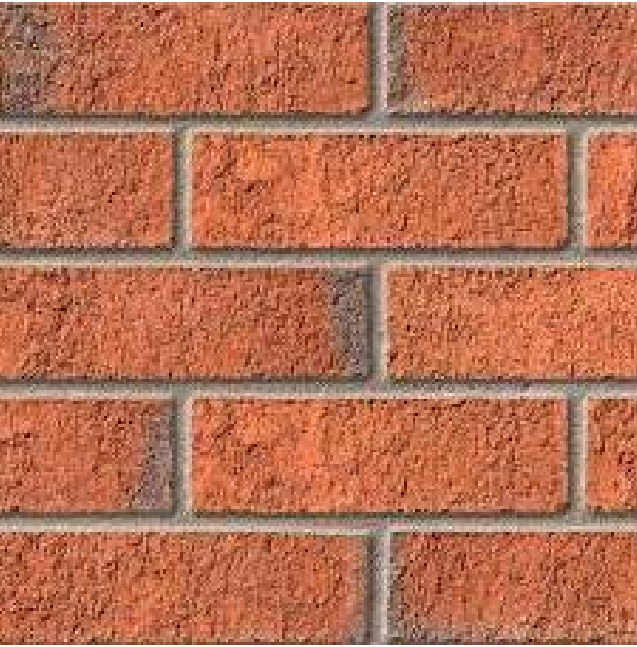


Ibstock Calderstone Russett Brick

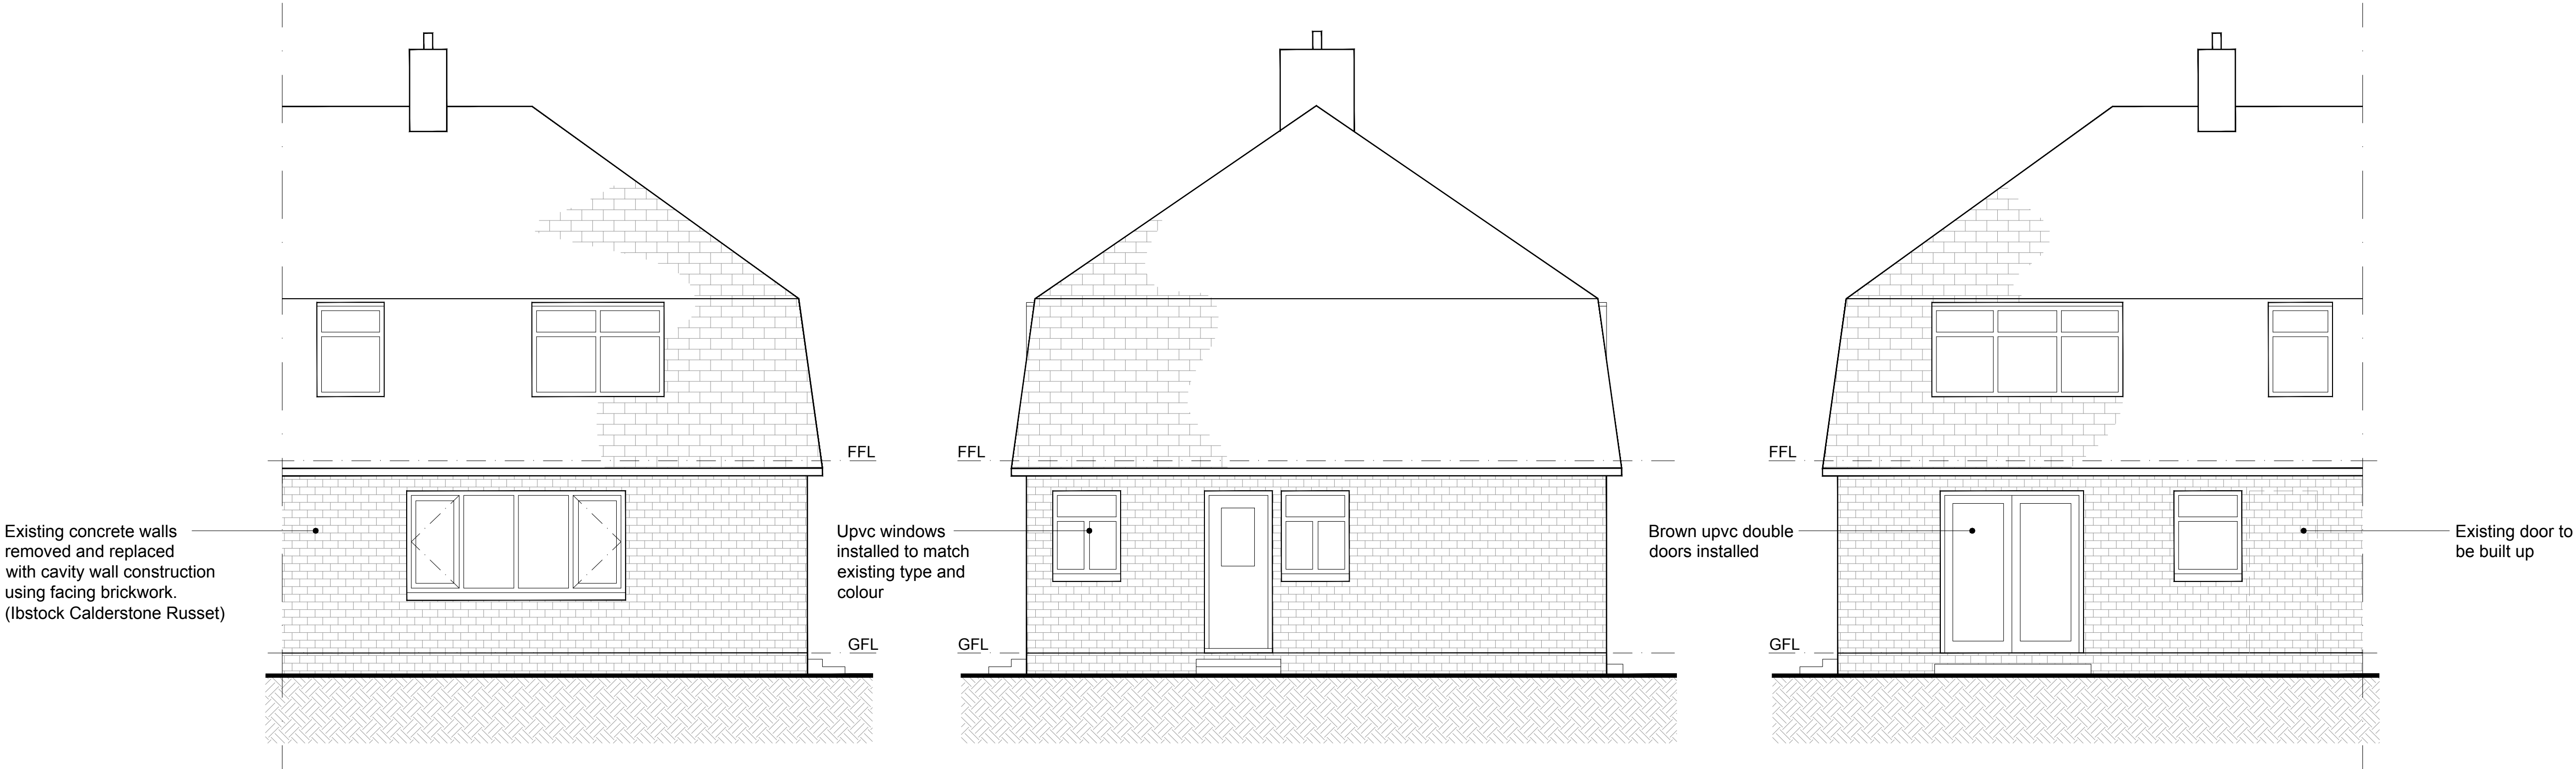


PROPOSED FRONT ELEVATION

PROPOSED SIDE ELEVATION

PROPOSED REAR ELEVATION

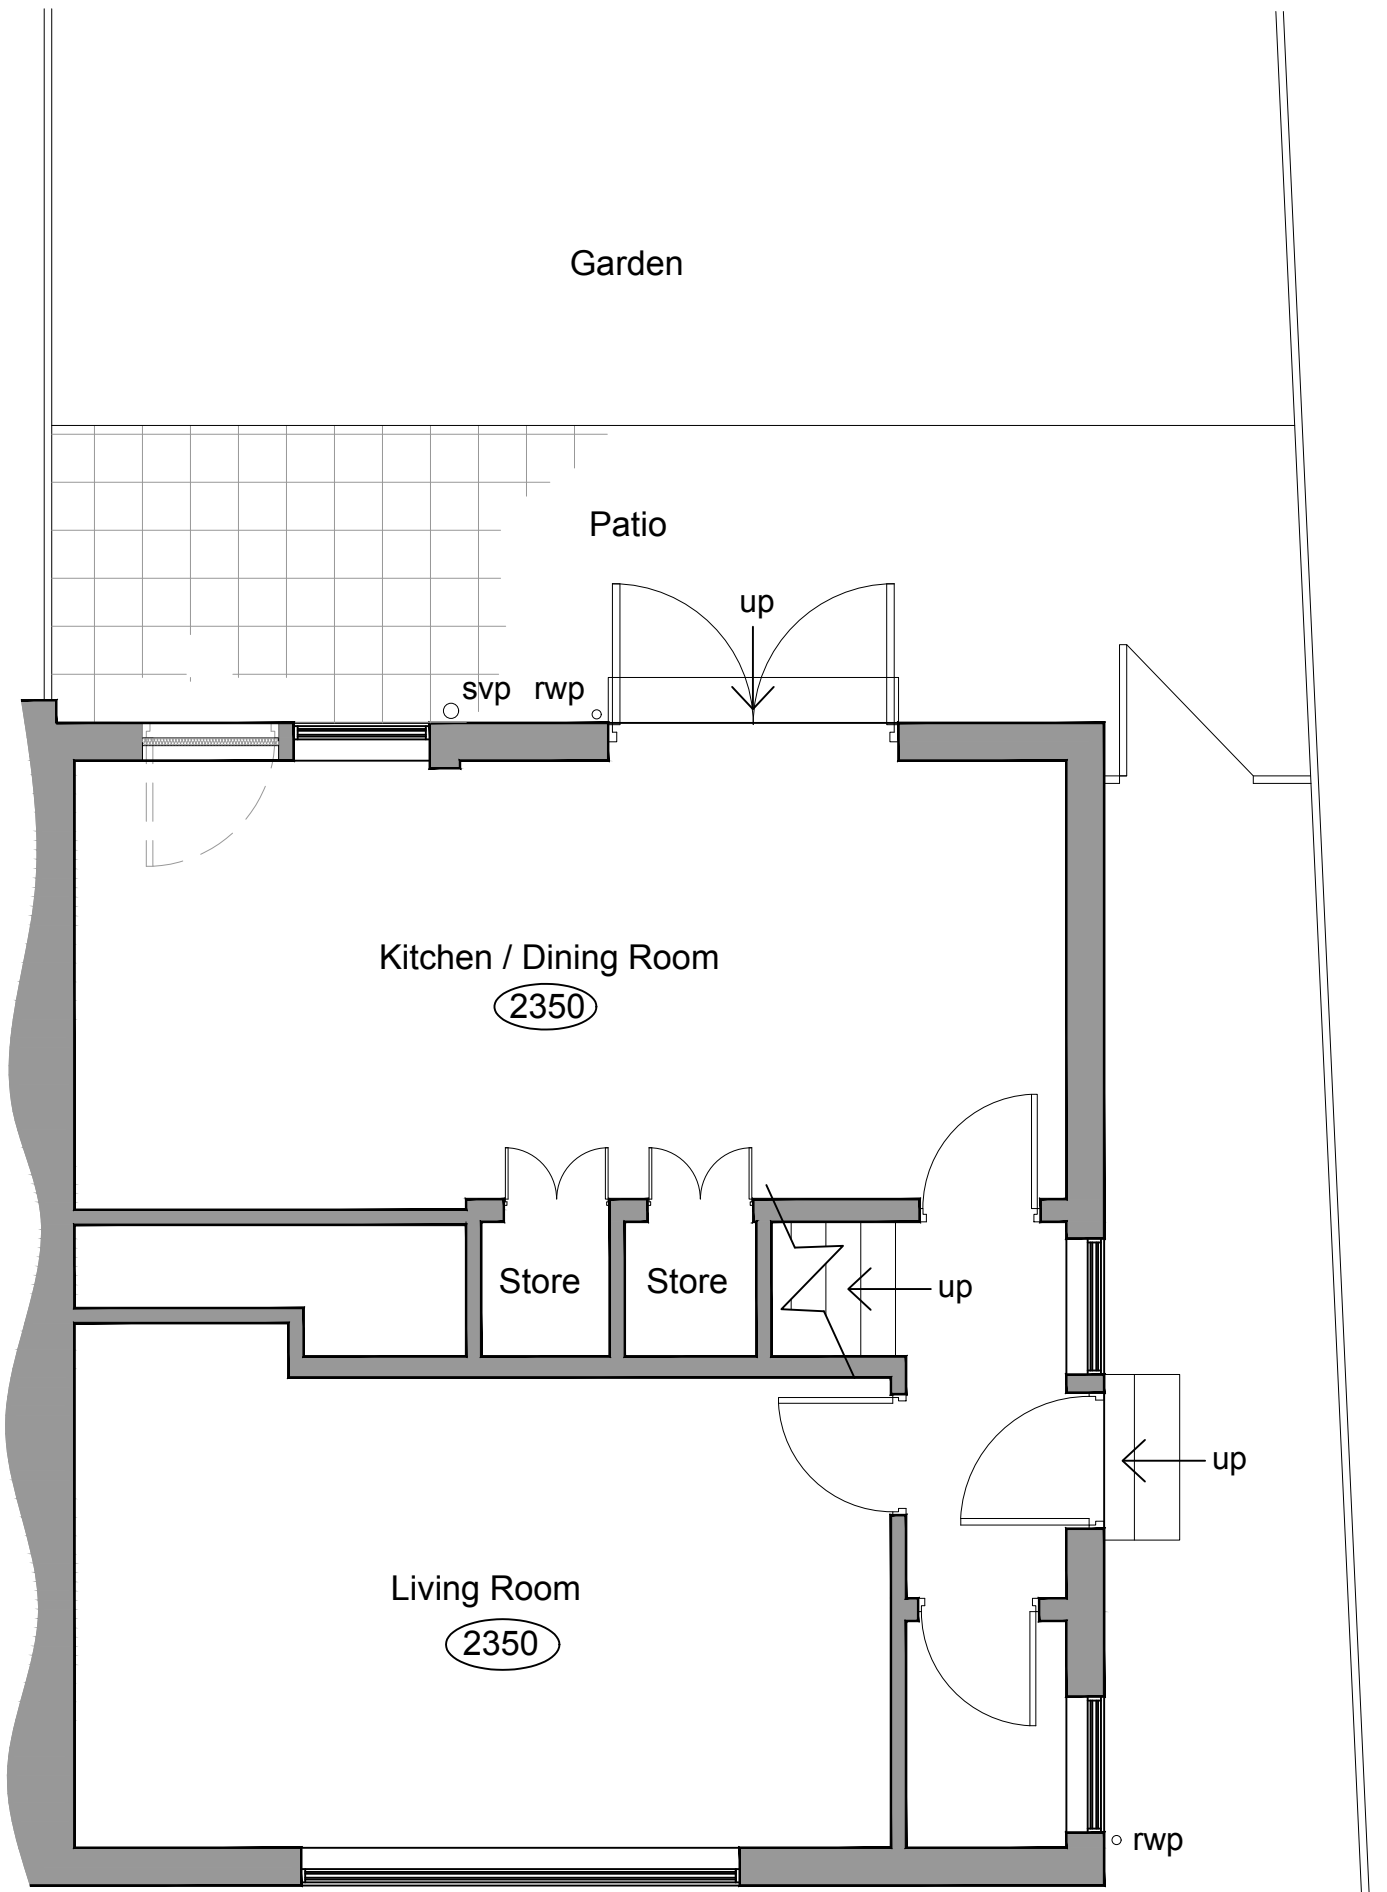

PROPOSED GROUND FLOOR PLAN

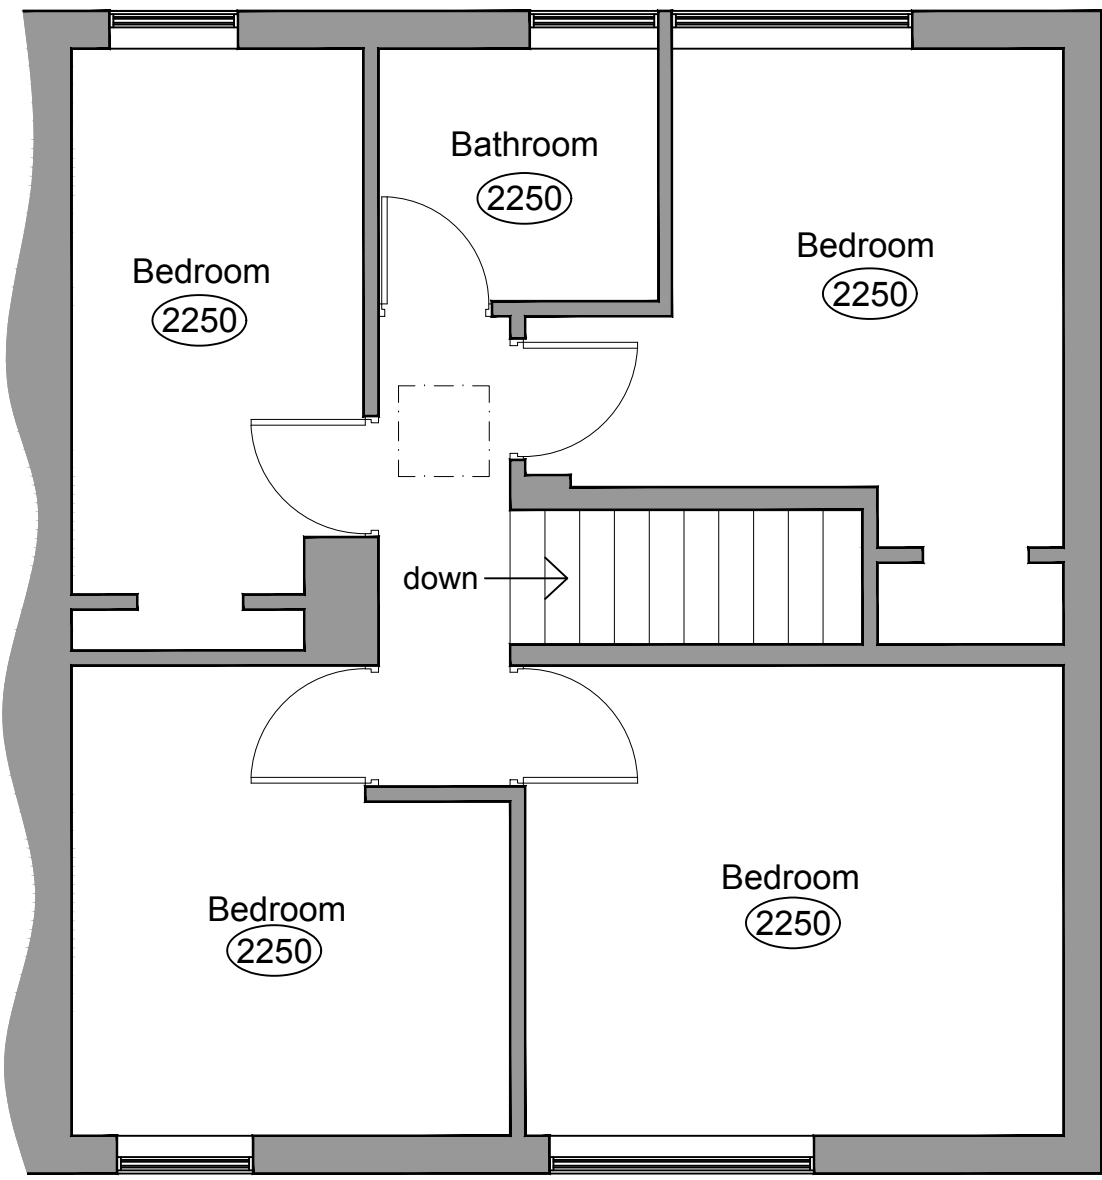

PROPOSED FIRST FLOOR PLAN



FOREFRONT

DEVELOPMENT CONSULTING

4 Ridge House, Ridge House Drive, Festival Park, S-O-T. ST1 5SJ
Office 01782 216912 WWW.FOREFRONTDC.COM

CLIENT

MRS J CAWLEY

PROJECT

Proposed amendment to facing materials comprising brickwork at 3 Greenfield Avenue, Brown Edge, Staffordshire. ST6 8SE

TITLE

Proposed Floor Plans and Elevations
Crown copyright and Ordnance Survey 0100031673

SCALE

1:50, 1:500, 1:1250 @ A1

DRG NO.

21-132-02

REV.

A

DESCRIPTION

Materials added

DRAWN

ATG

DATE

15 / 09 / 21

DATE

04-01-22