


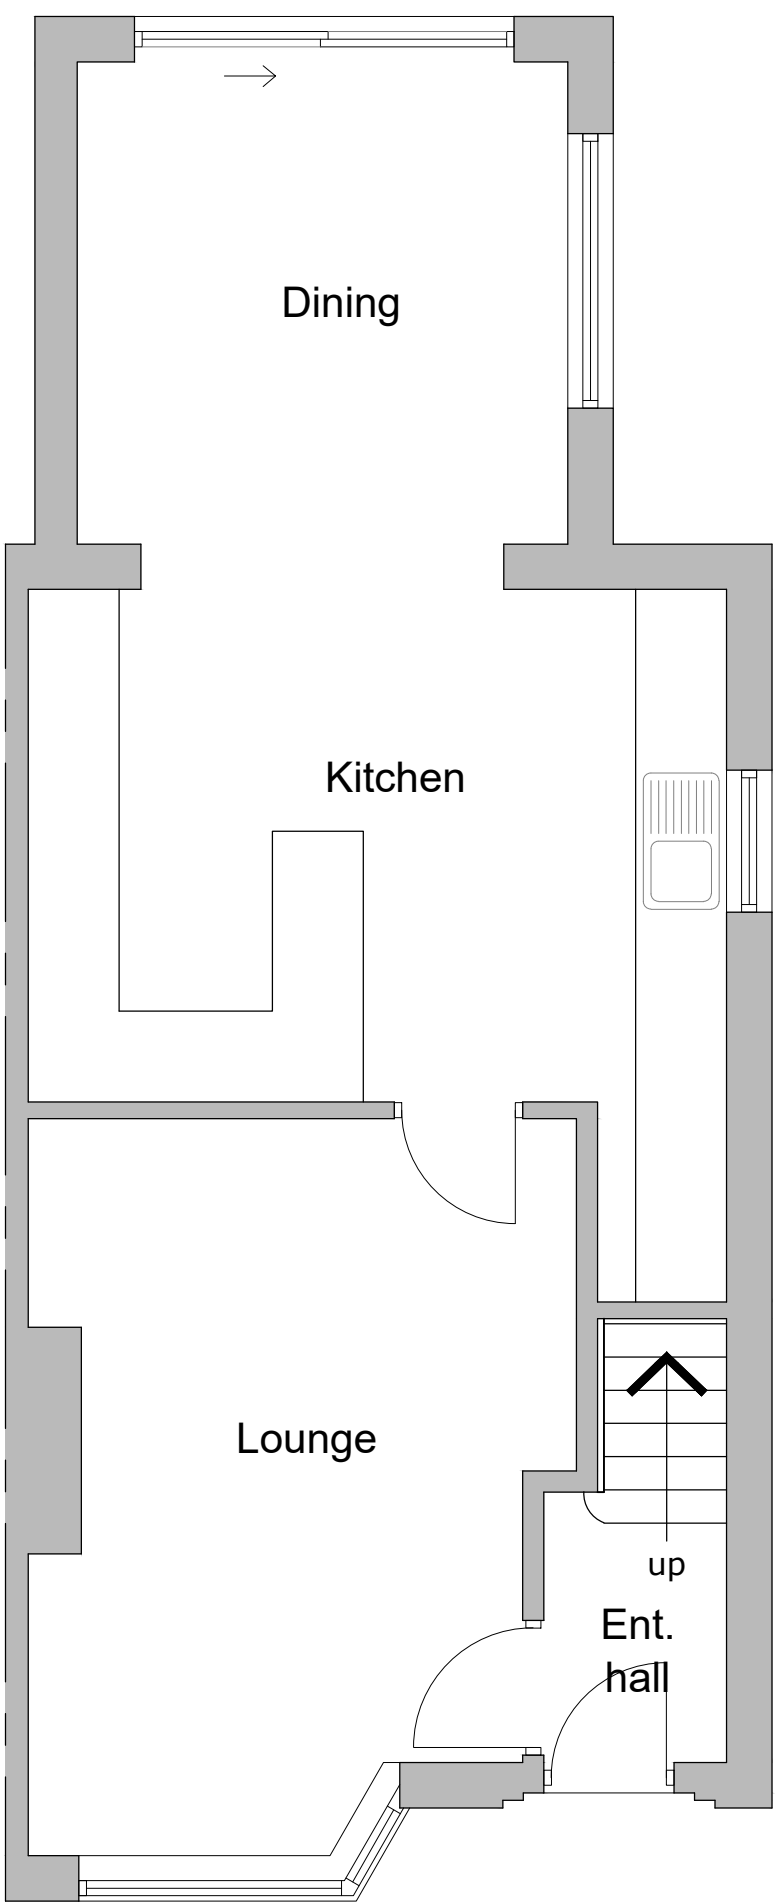
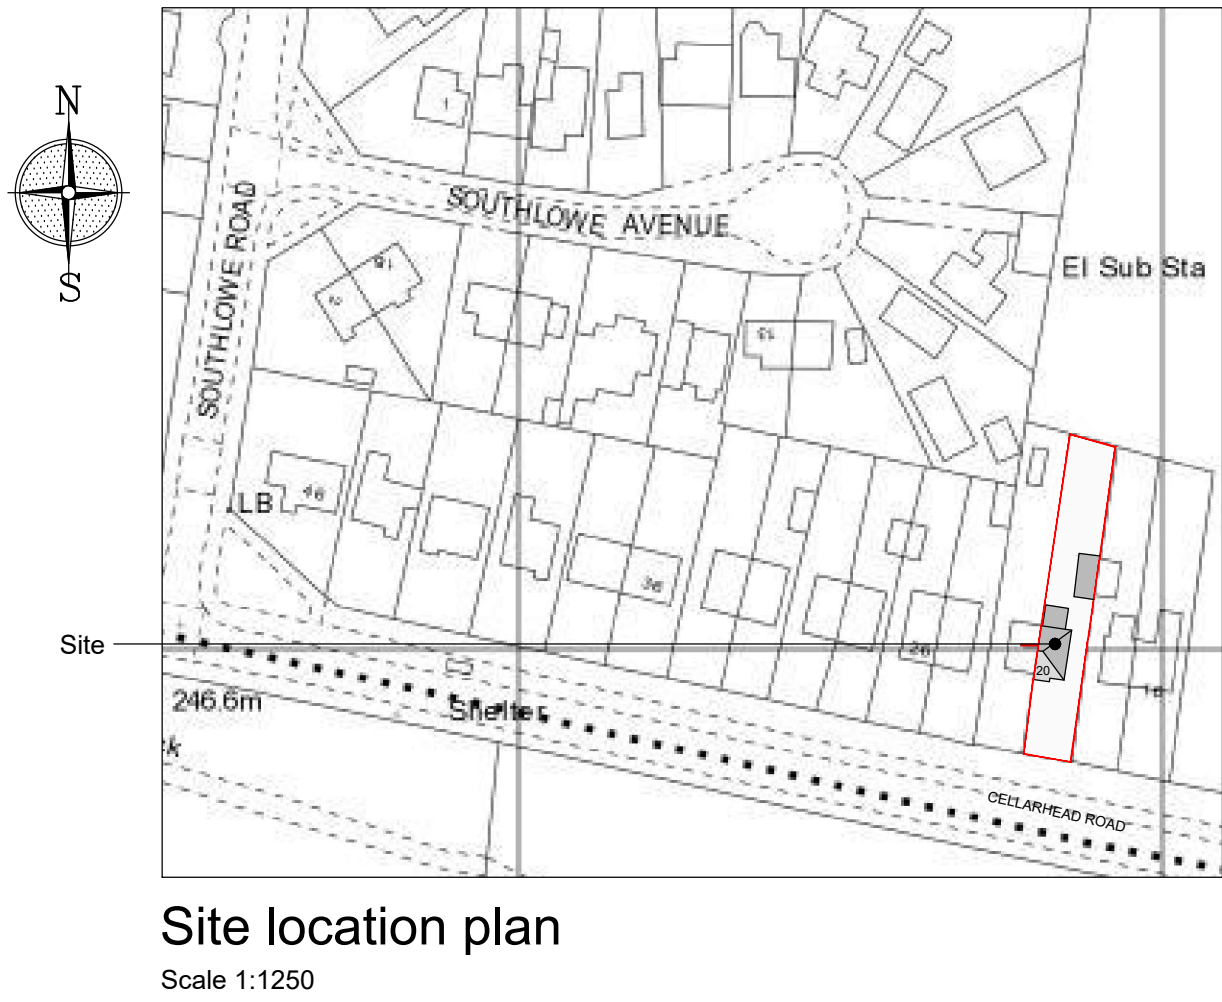


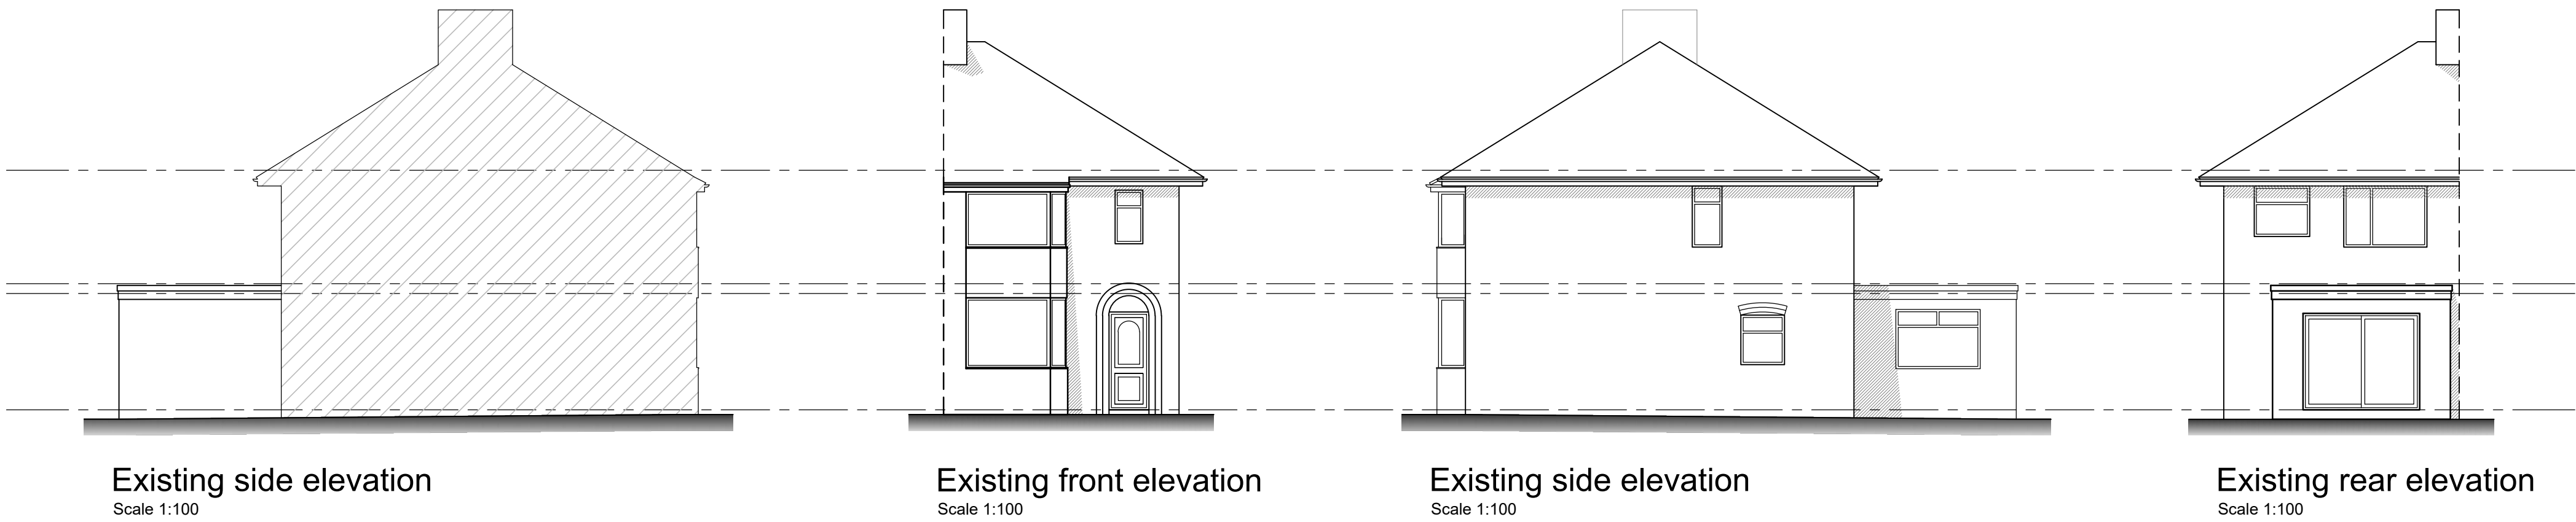


Existing ground floor plan
Scale 1:50

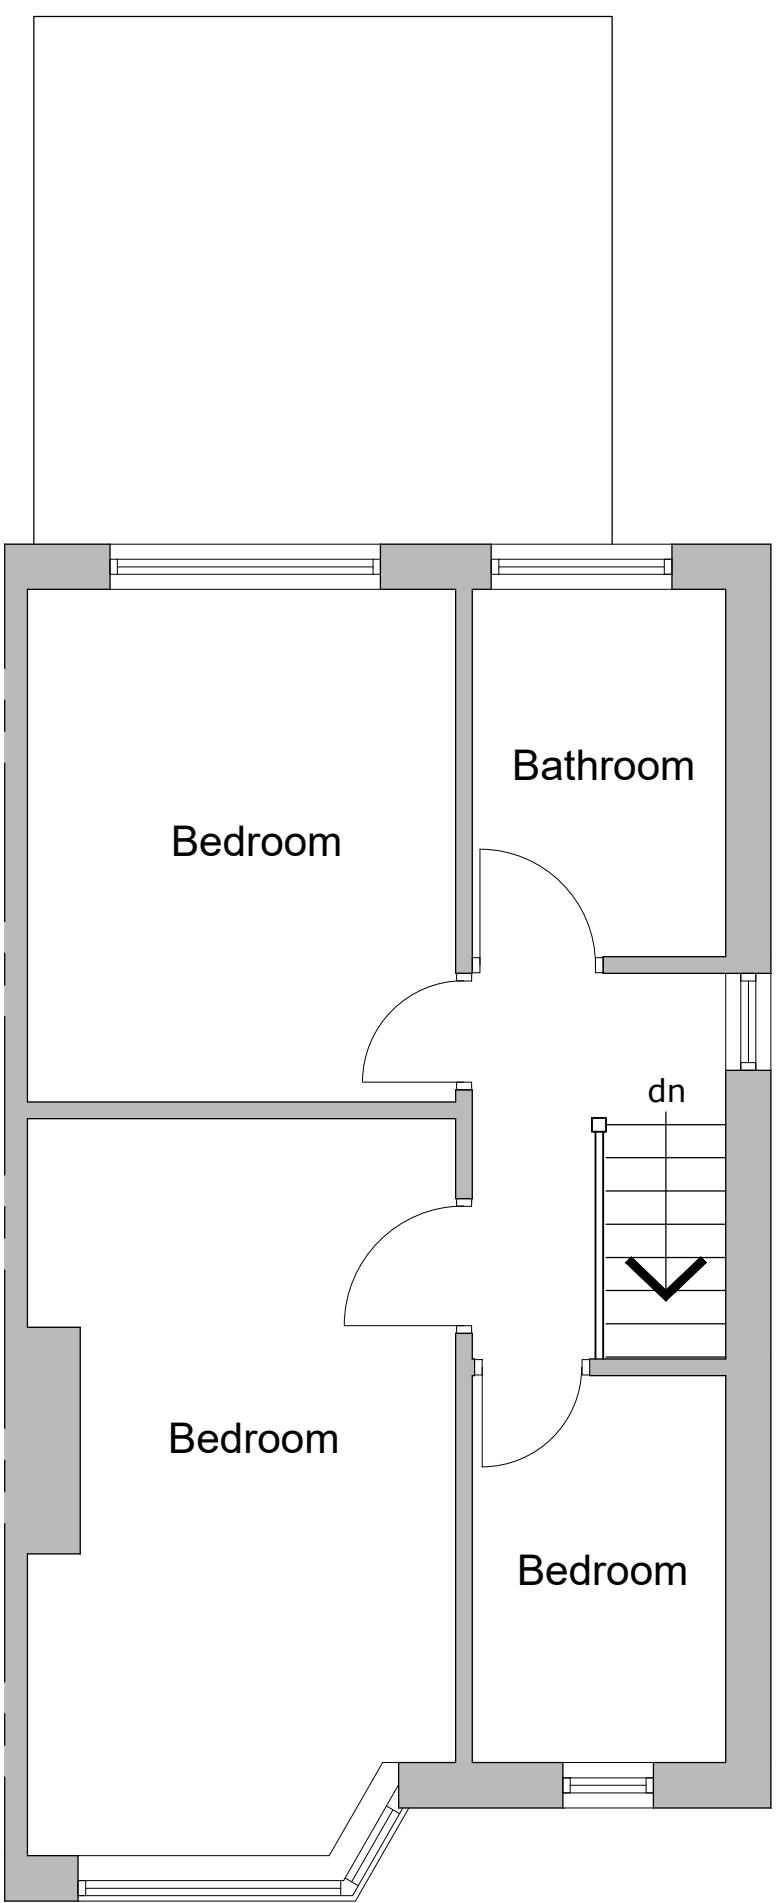

Existing first floor plan
Scale 1:50

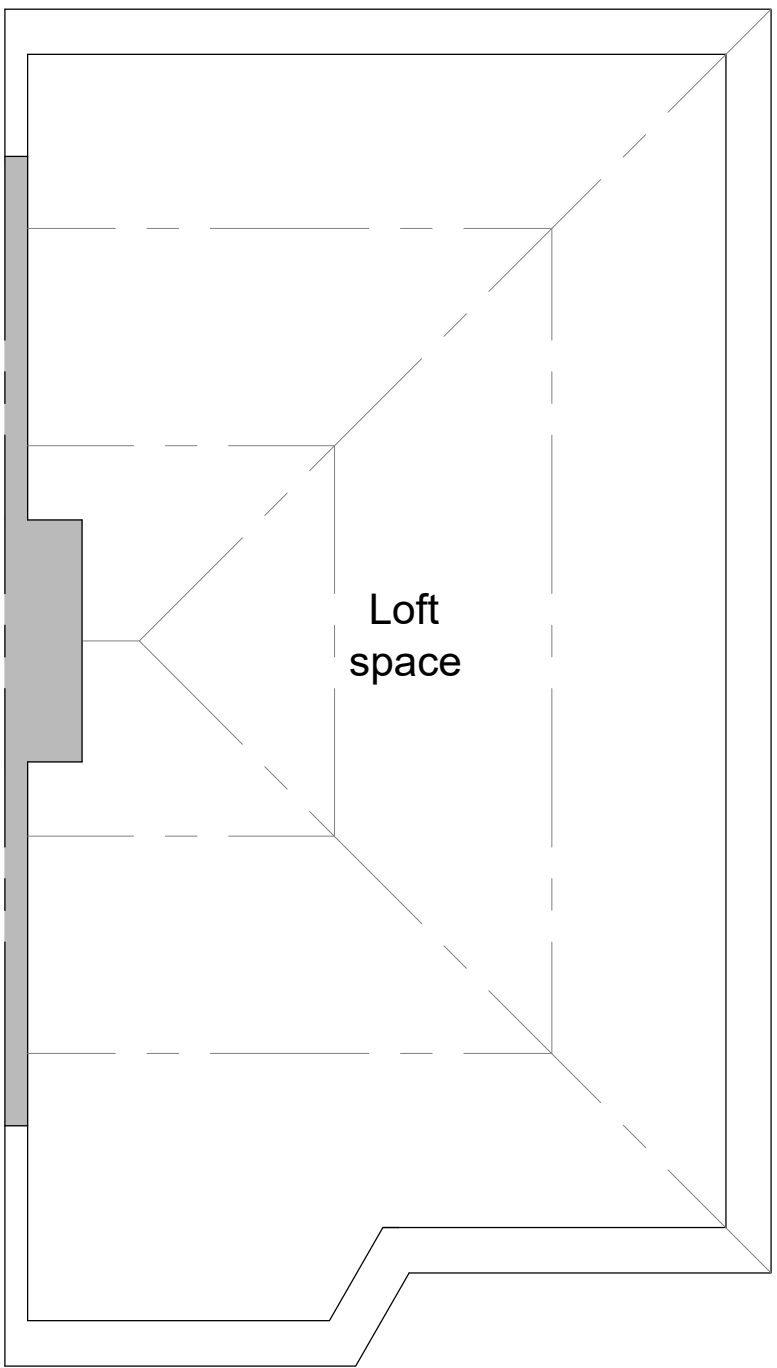

Existing second floor plan
Scale 1:50

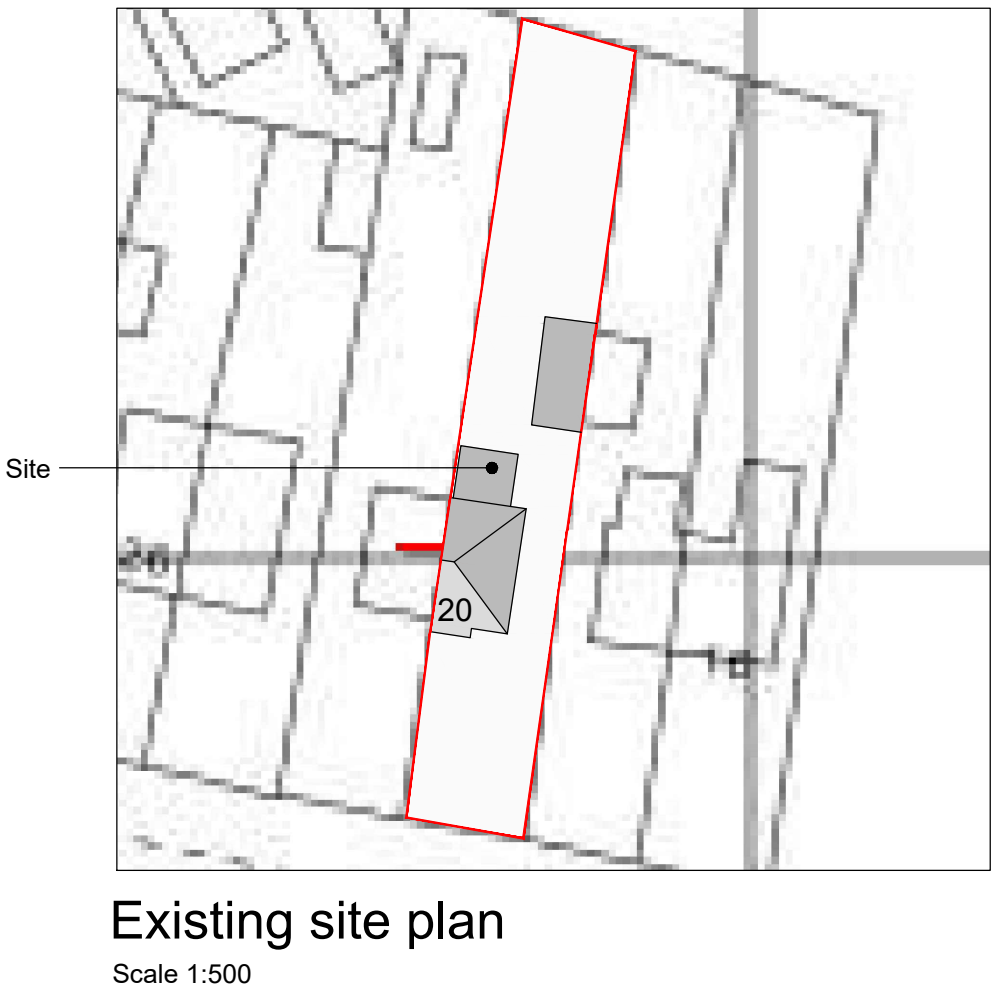

Reproduced from the
Ordnance Survey map with the permission of Ordnance
Survey on behalf of The Controller of Her Majesty's
Stationery Office
Licence No. AL 100001834

MR & MRS ORLANDO

Project
**PROPOSED ALTERATIONS &
LOFT CONVERSION AT 20
CELLARHEAD ROAD,
WERRINGTON, ST9 OHW**

Title
EXISTING PLANS

Status
PERMITTED DEVELOPMENT

Date **MAY 2021** Drawn **ME**

Scale @A1 **AS SHOWN** Checked

Project No **100-01** Drawing No.

Copyright ©M&E Design Sol. 2019. All rights reserved.