



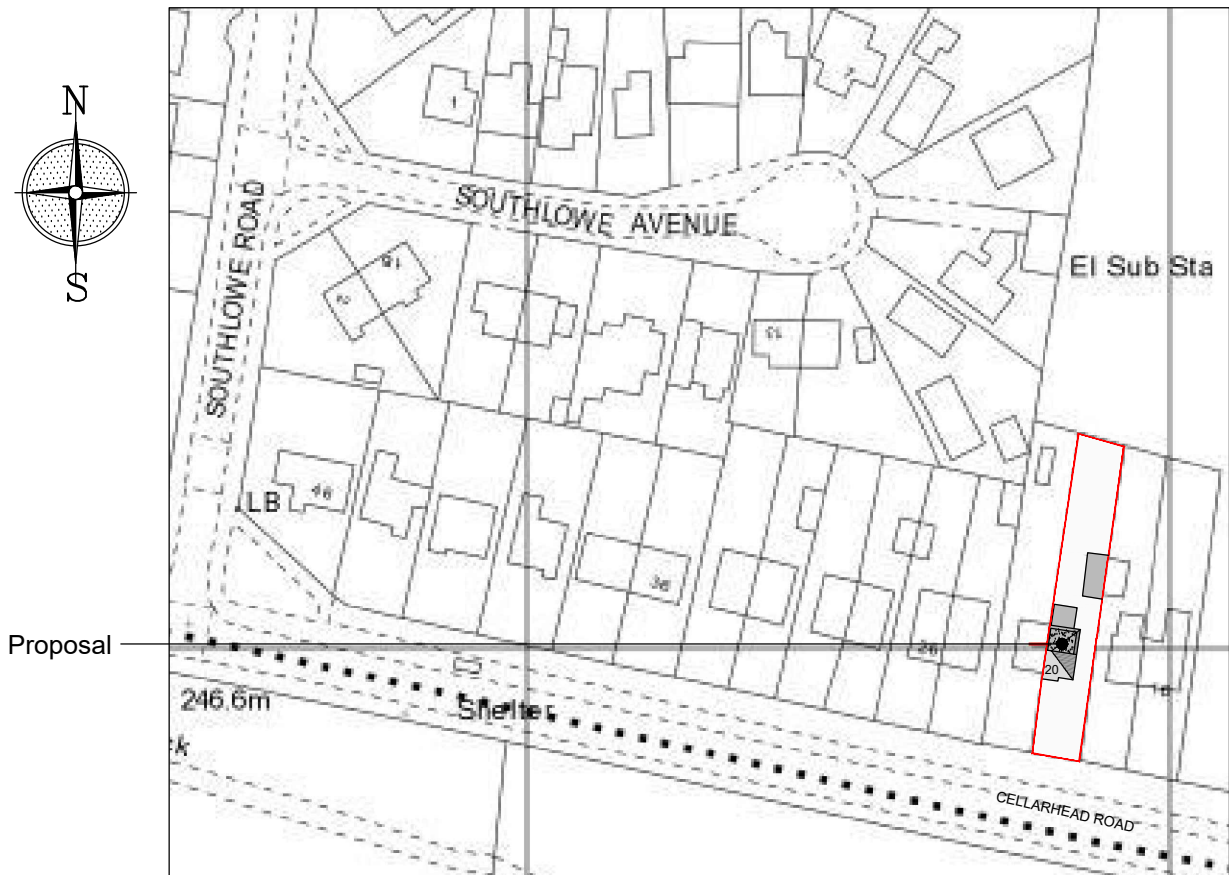


Site location plan
Scale 1:1250

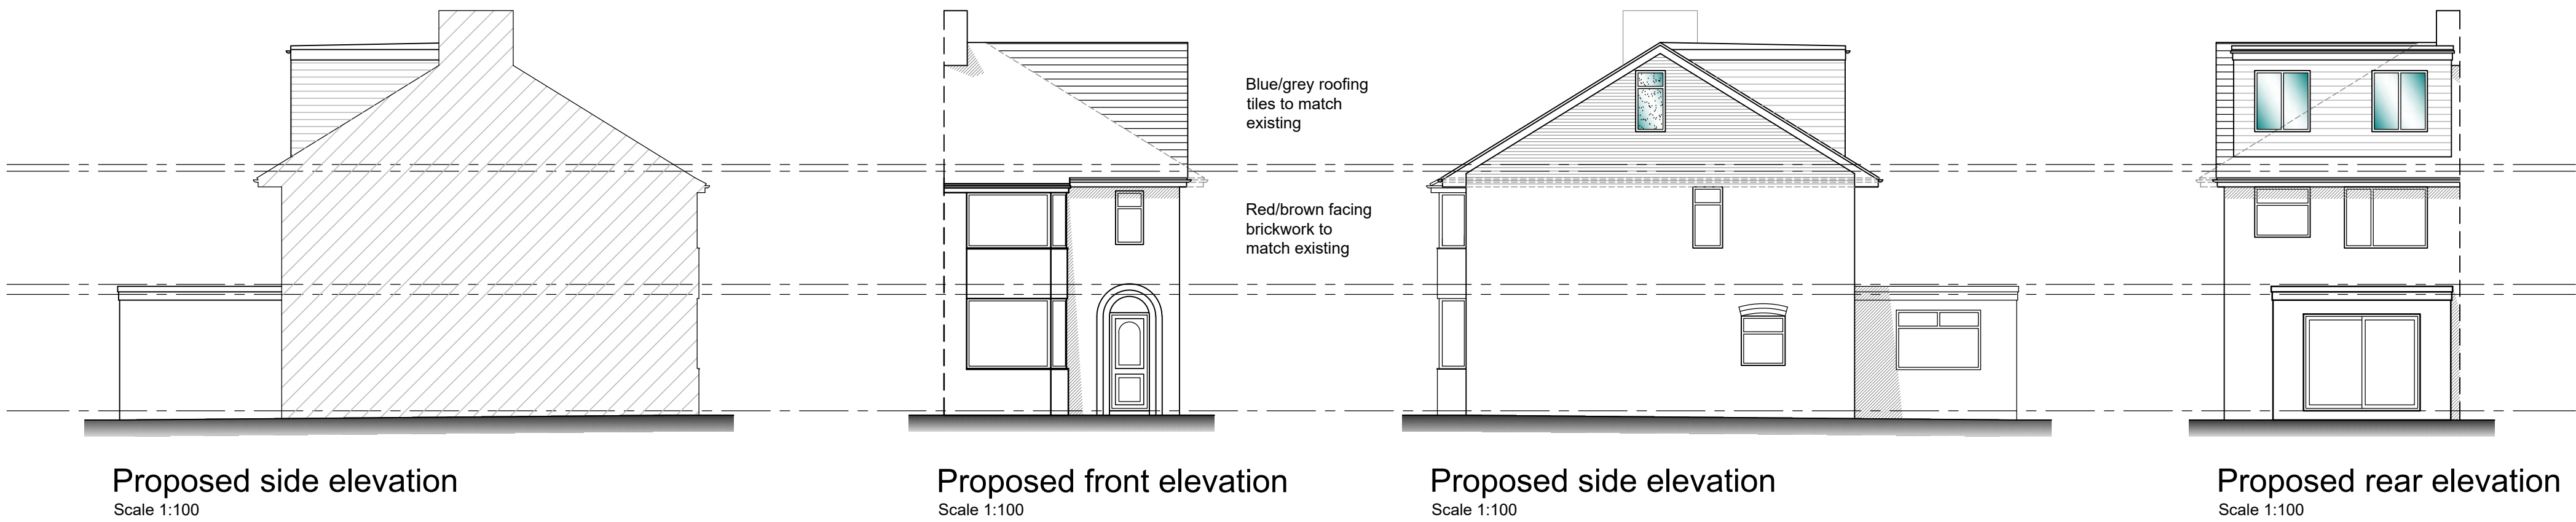


Proposed site plan
Scale 1:500


Reproduced from the Ordnance Survey map with the permission of Ordnance Survey on behalf of The Controller of Her Majesty's Stationery Office. Licence No. AL 100001834

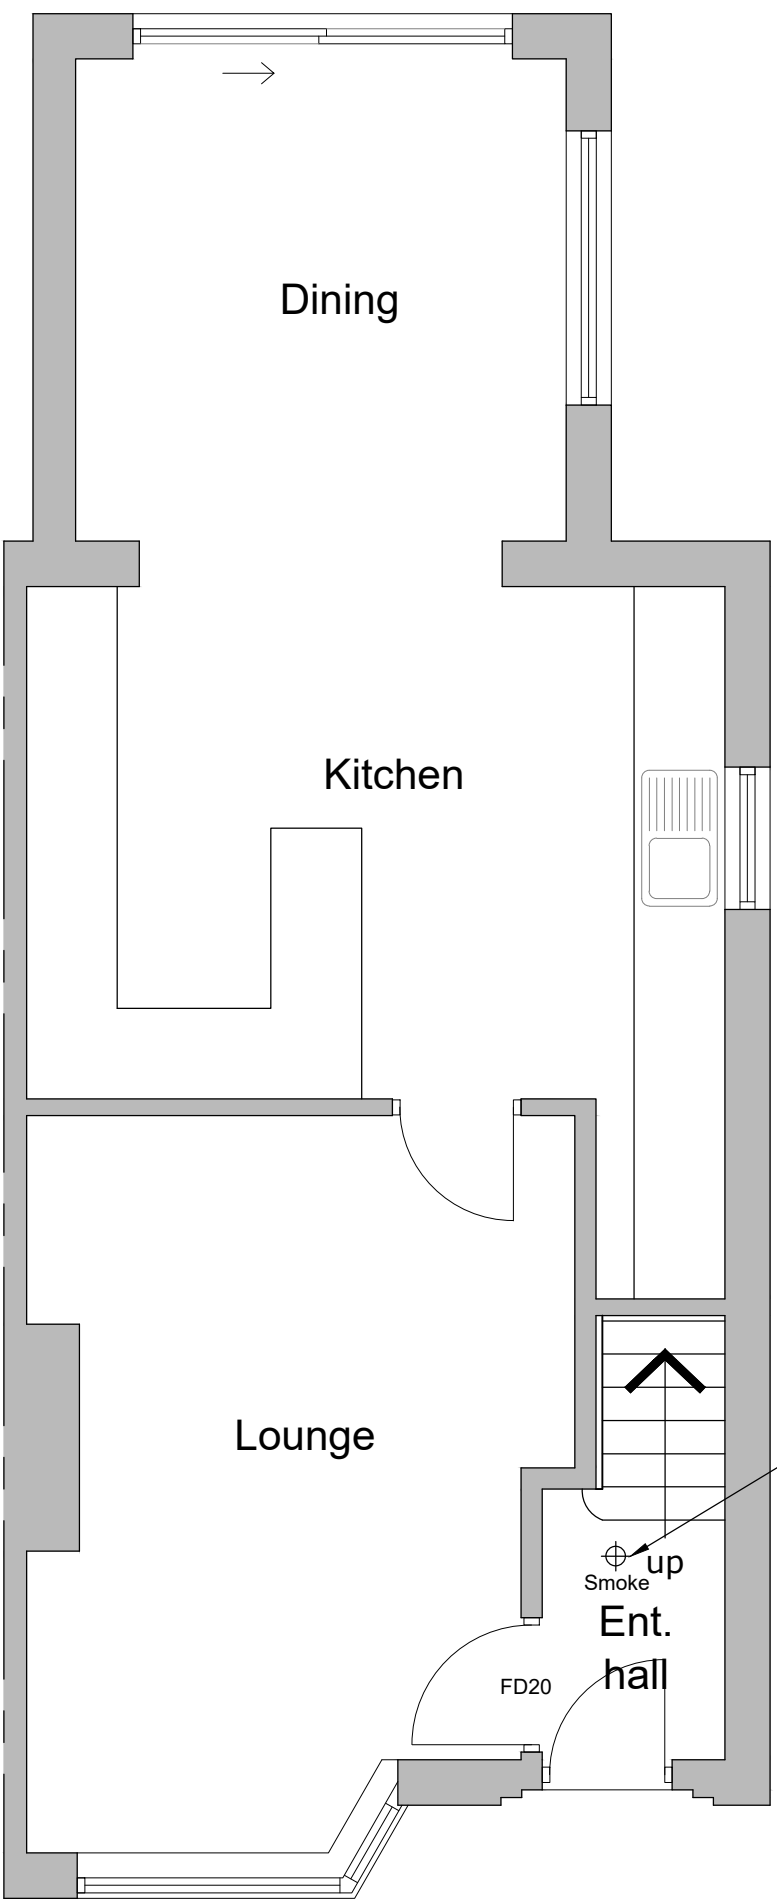

Proposed ground floor plan
Scale 1:50

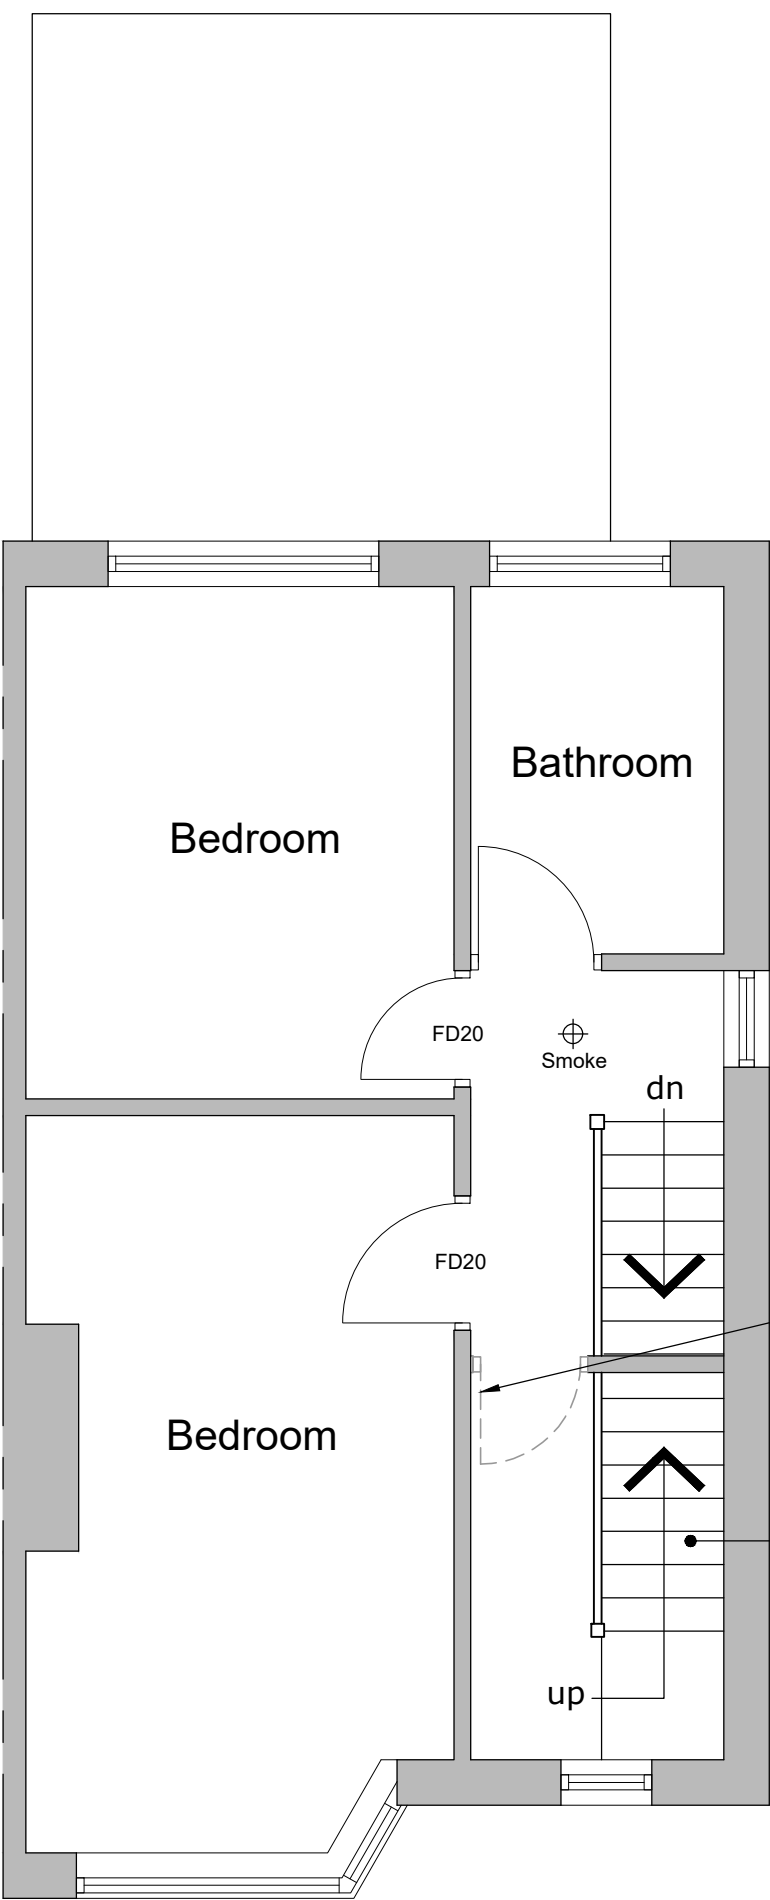

Proposed first floor plan
Scale 1:50

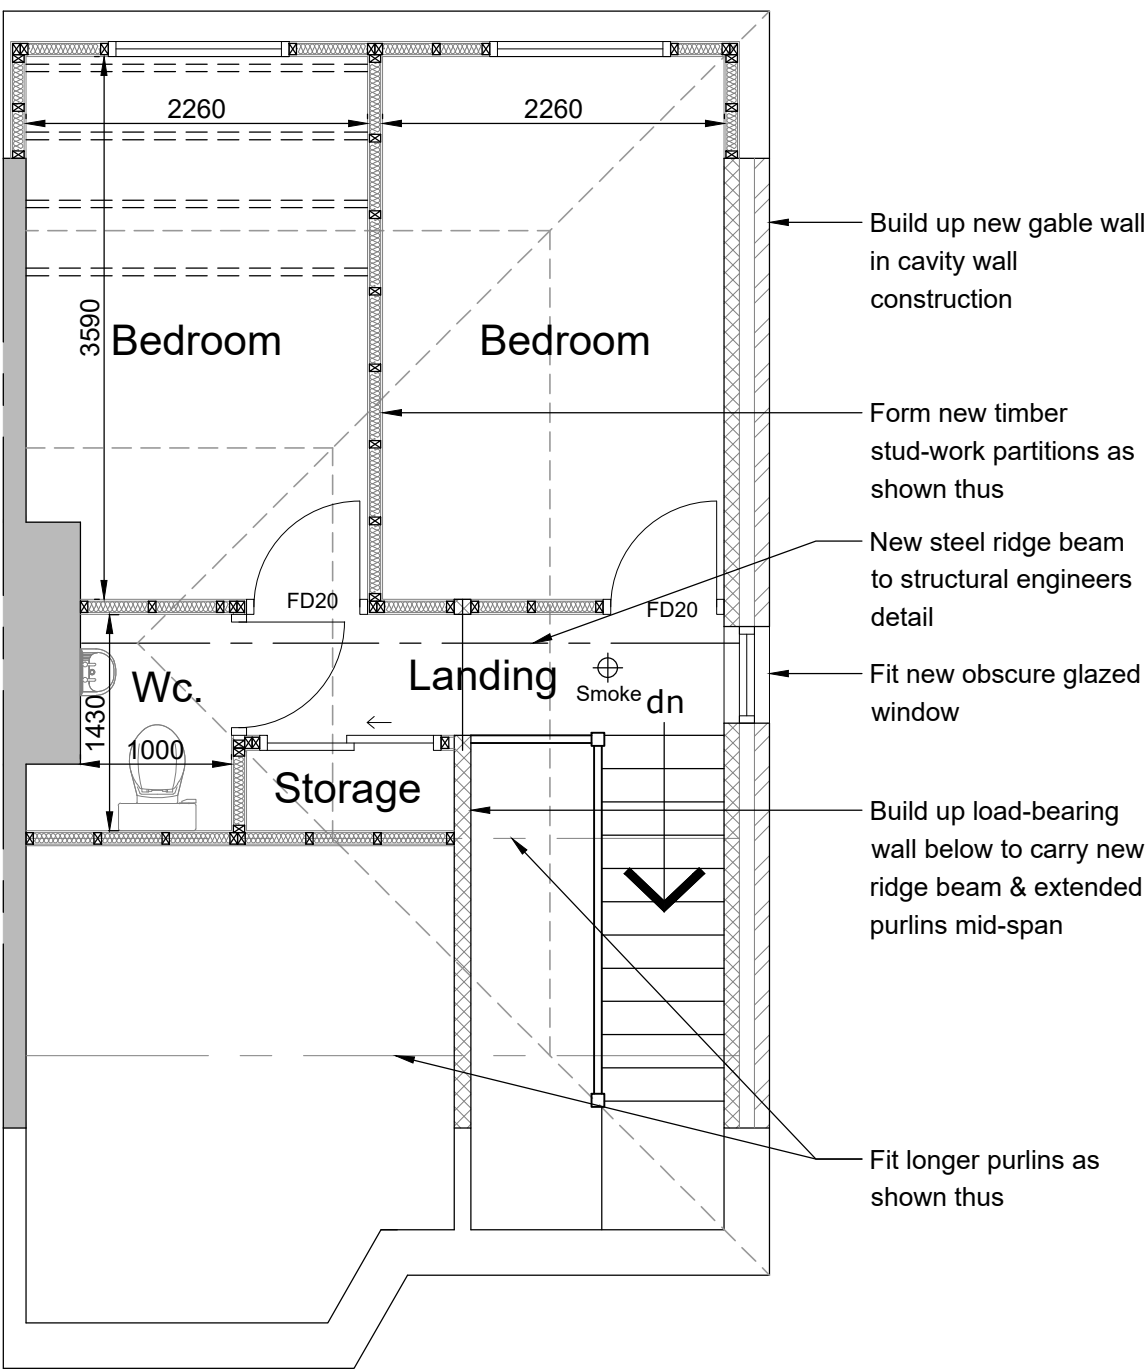

Proposed second floor plan
Scale 1:50

MR & MRS ORLANDO

Project
PROPOSED ALTERATIONS & LOFT CONVERSION AT 20 CELLARHEAD ROAD, WERRINGTON, ST9 OHW

Title
PROPOSED PLANS

Status
PERMITTED DEVELOPMENT

Date **MAY 2021** Drawn **ME**

Scale **0/A1** AS SHOWN Checked

Project No **100-02** Drawing No. Rev

Copyright ©M&E Design Sol. 2019. All rights reserved.