


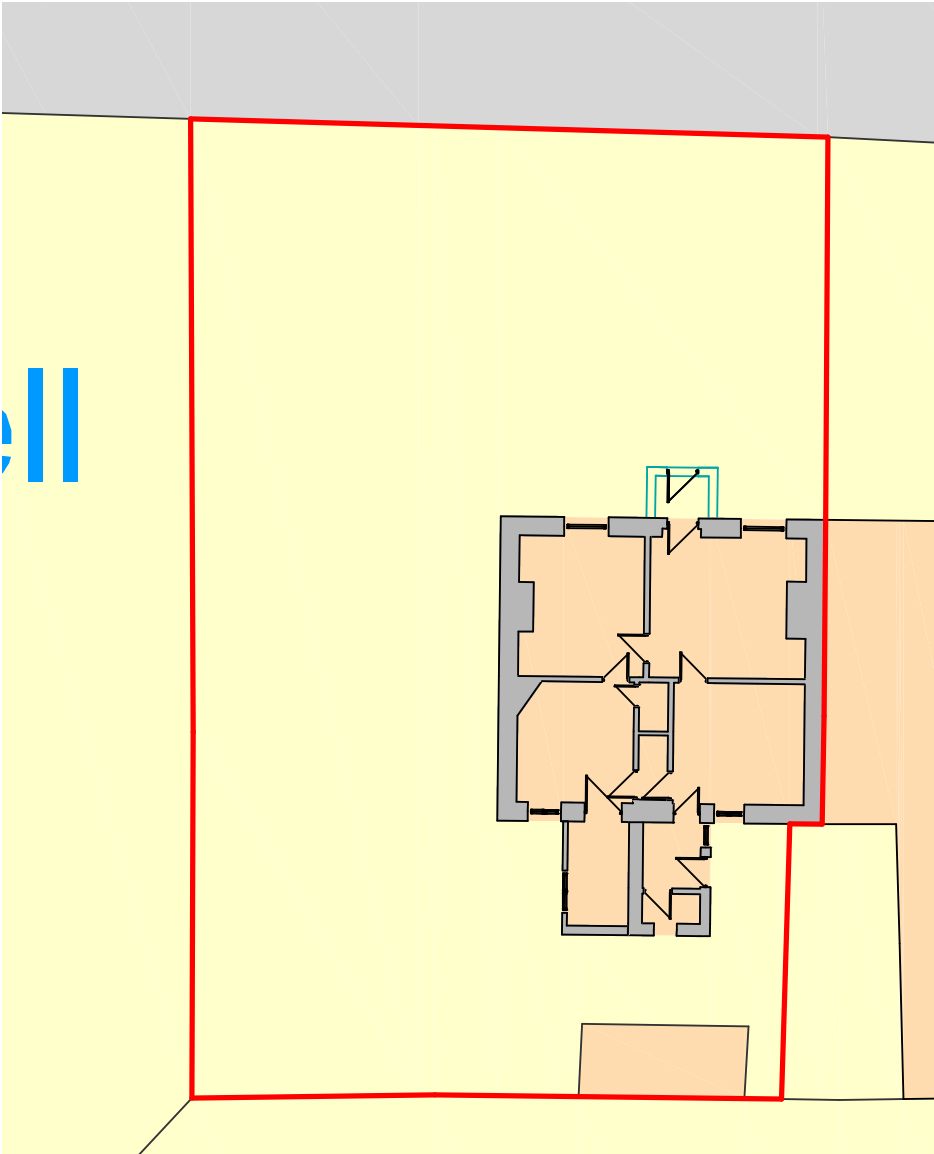


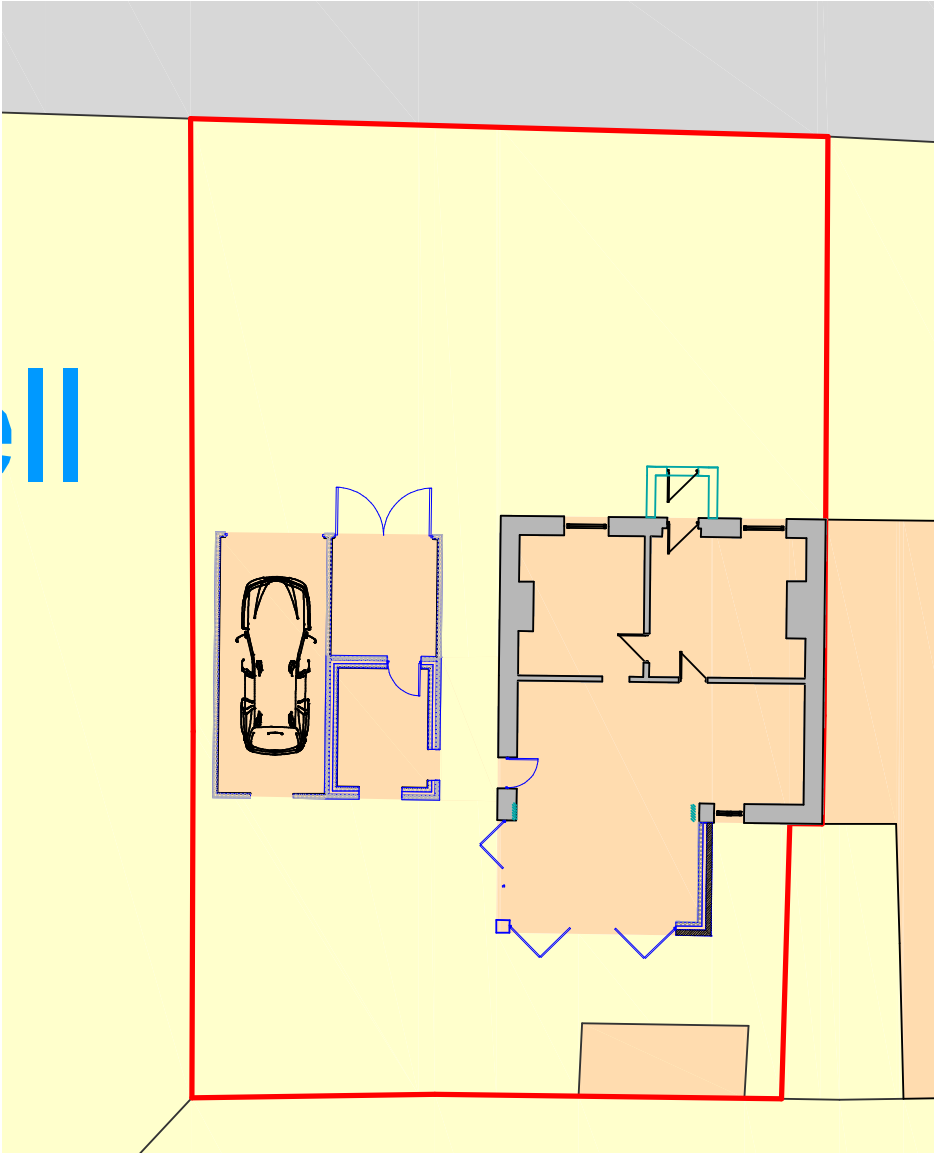

Site Plan as Existing

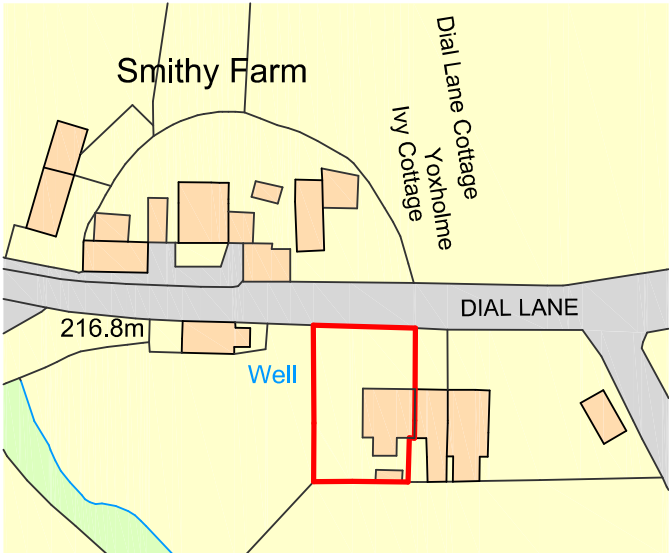

Site Plan as Proposed

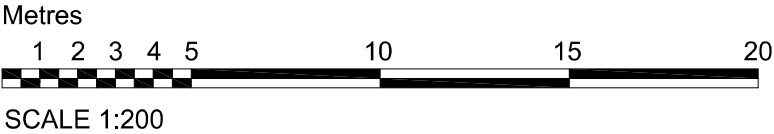


Ordnance Survey, (c) Crown Copyright 2020. All rights reserved. Licence number 10002243

Site Location Plan

Metres

10 20 30 40 50 60 70 80 90 100

SCALE 1:1250

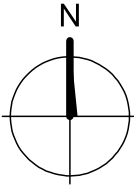

DBD Architectural Consultancy Ltd ©2021

1. Copyright is vested with DBD Architectural Consultancy Ltd.
2. All dimensions to be checked on site before proceeding.
3. Contractor to check/adjust dimensions of new work to suit existing conditions. Do not assume existing structure or details are plumb, square or level.
4. Contractor must notify the architect of any discrepancies before proceeding.
5. All drawings to be read in conjunction with all other consultants drawings and specs.

Rev	Date	Description
B	04.01.22	Minor Amendments
A	26.08.21	Minor Amendments



DBD Architectural Consultancy Ltd
50 Broad Street, Leek,
Staffordshire, ST13 5NS
01538 383118
mail@dbdconsultants.co.uk
www.dbdconsultants.co.uk

Mr & Mrs Hampton

Client

Replacement of Rear Single Storey Extension and New Double Garage

Project

Site Plans

Stage: Construction

Size: A3	Date: 29.05.20	Job No: 2036
Scale: 1:200	Drawing Number: PL 01B	