




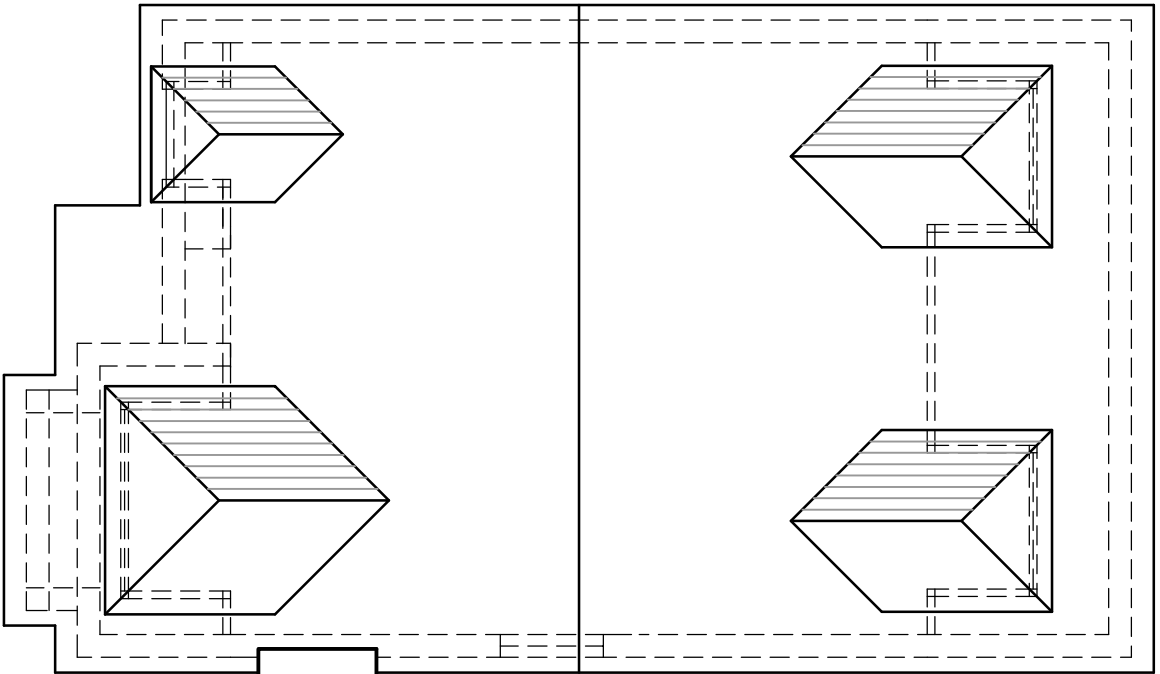


Roof plan layout
scale: 1:100 at A1

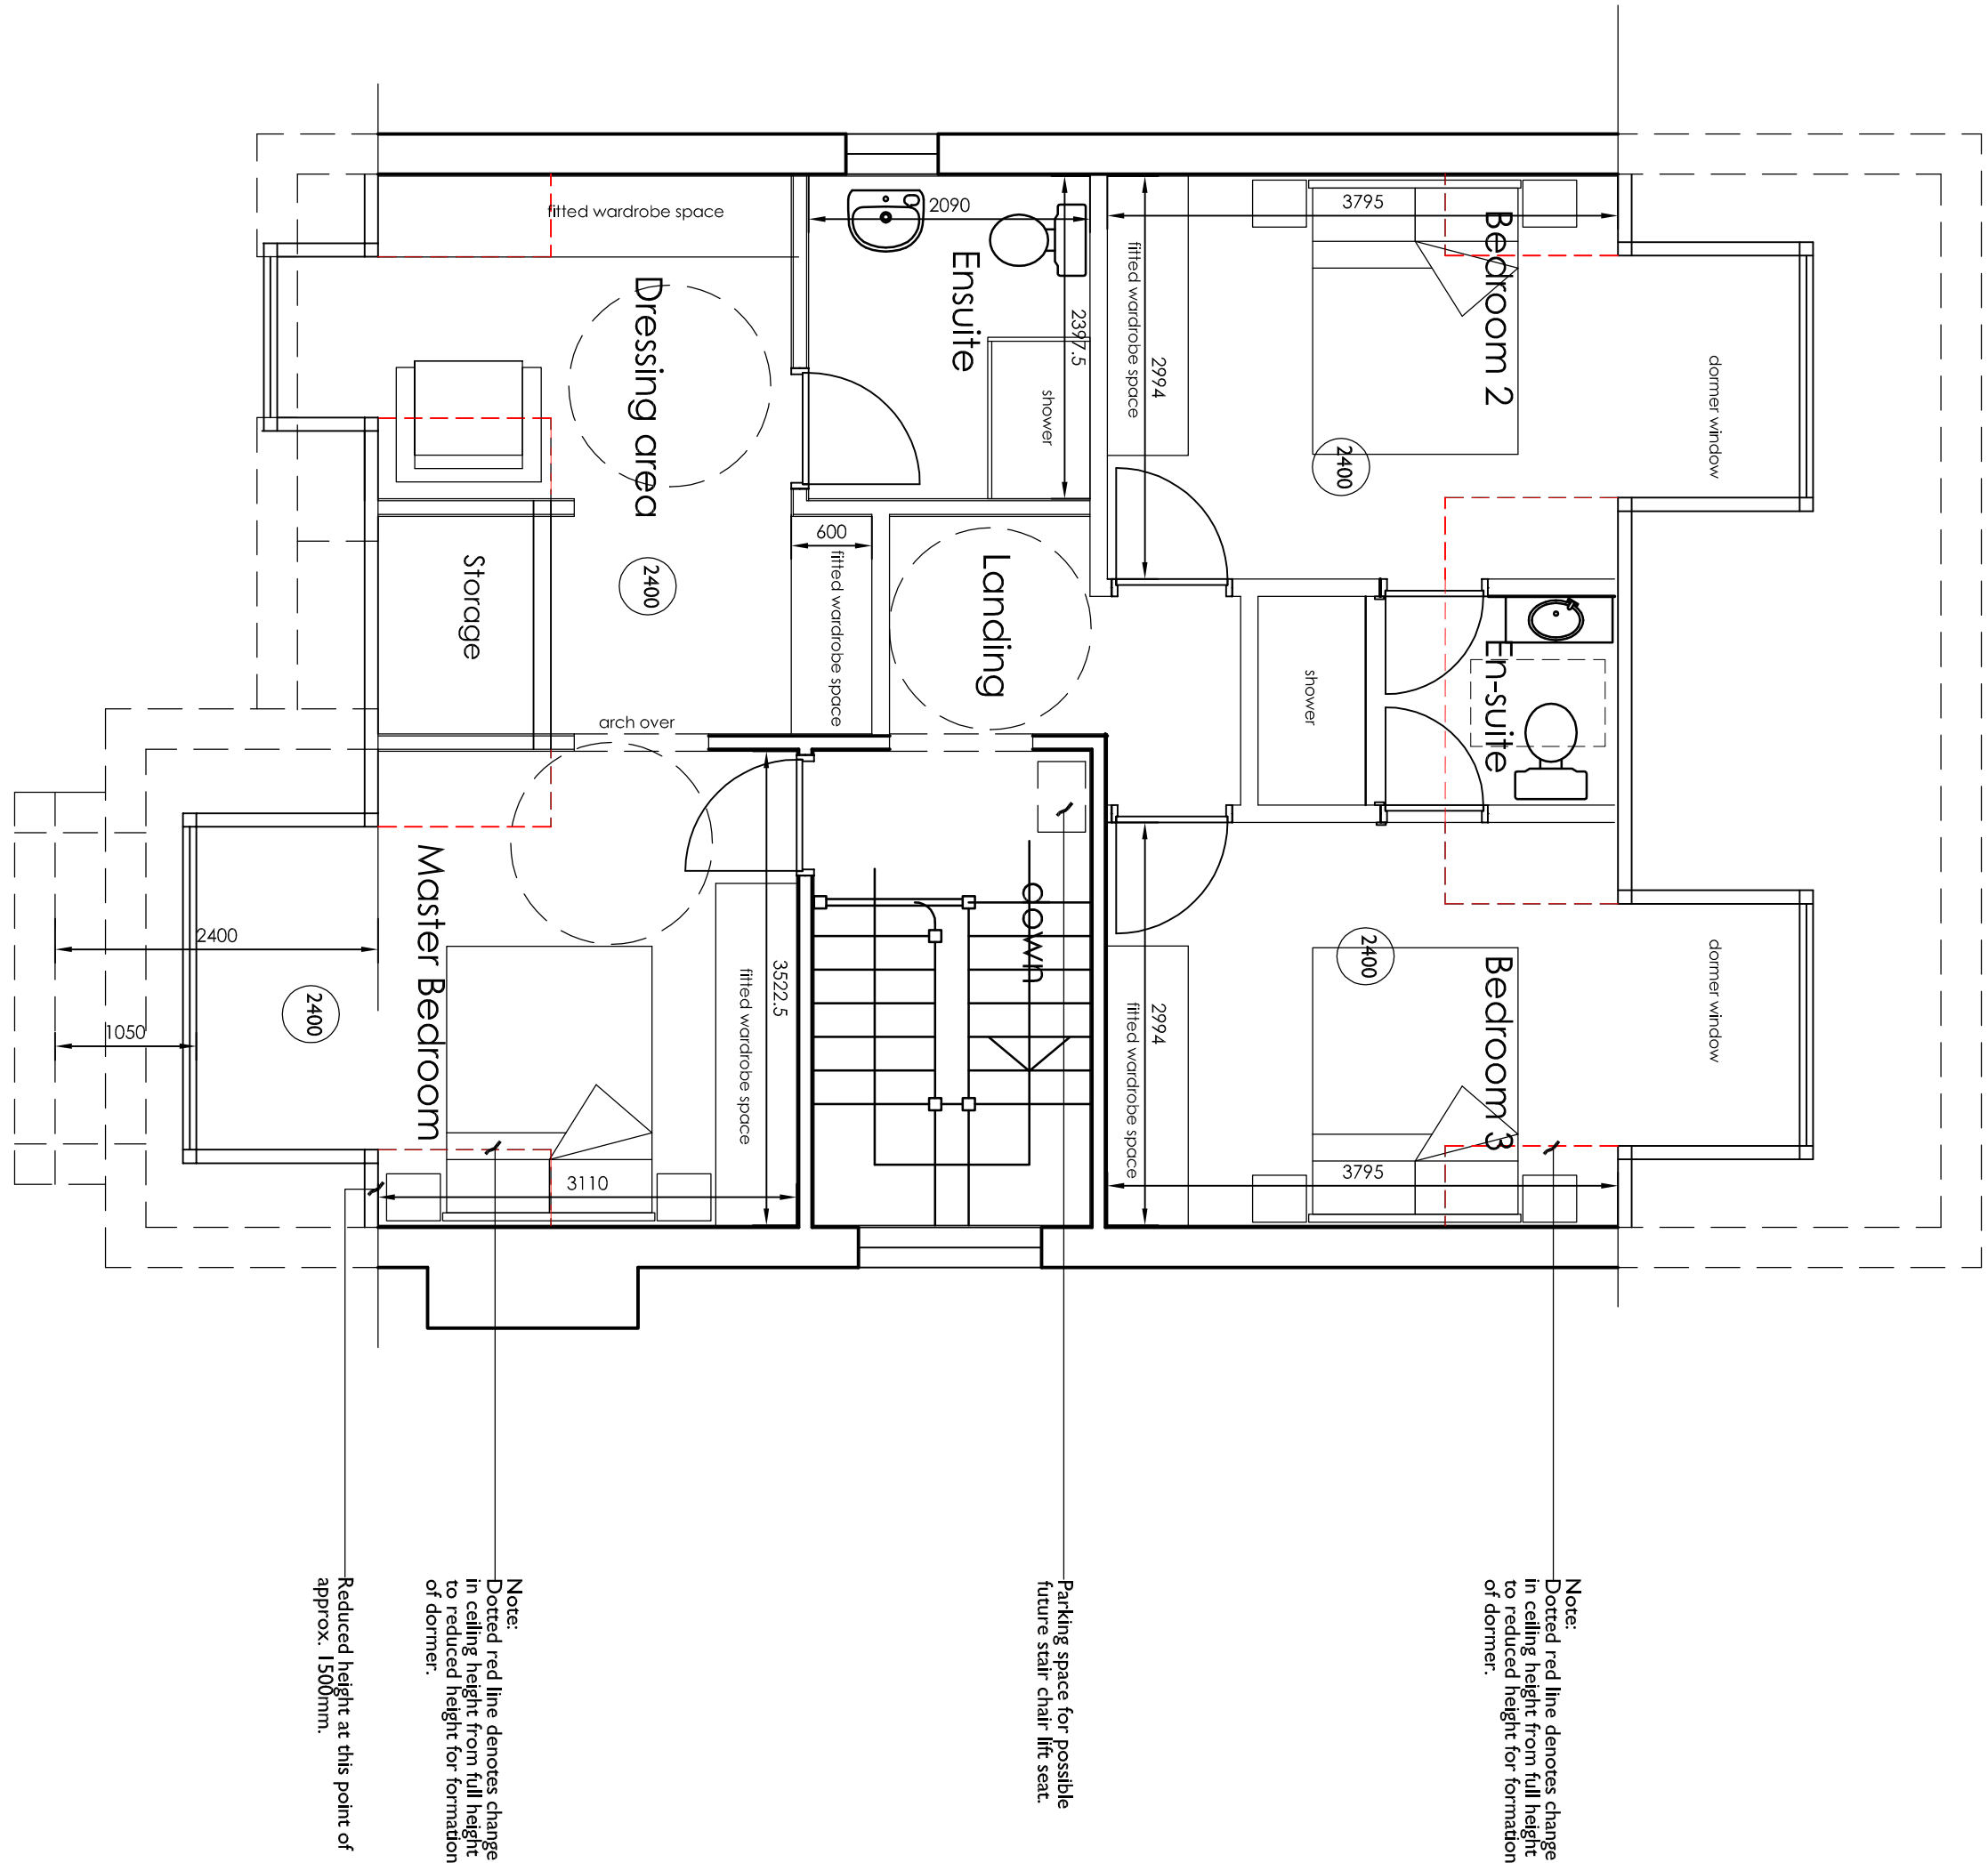

First floor plan layout scale: 1:50 at A1

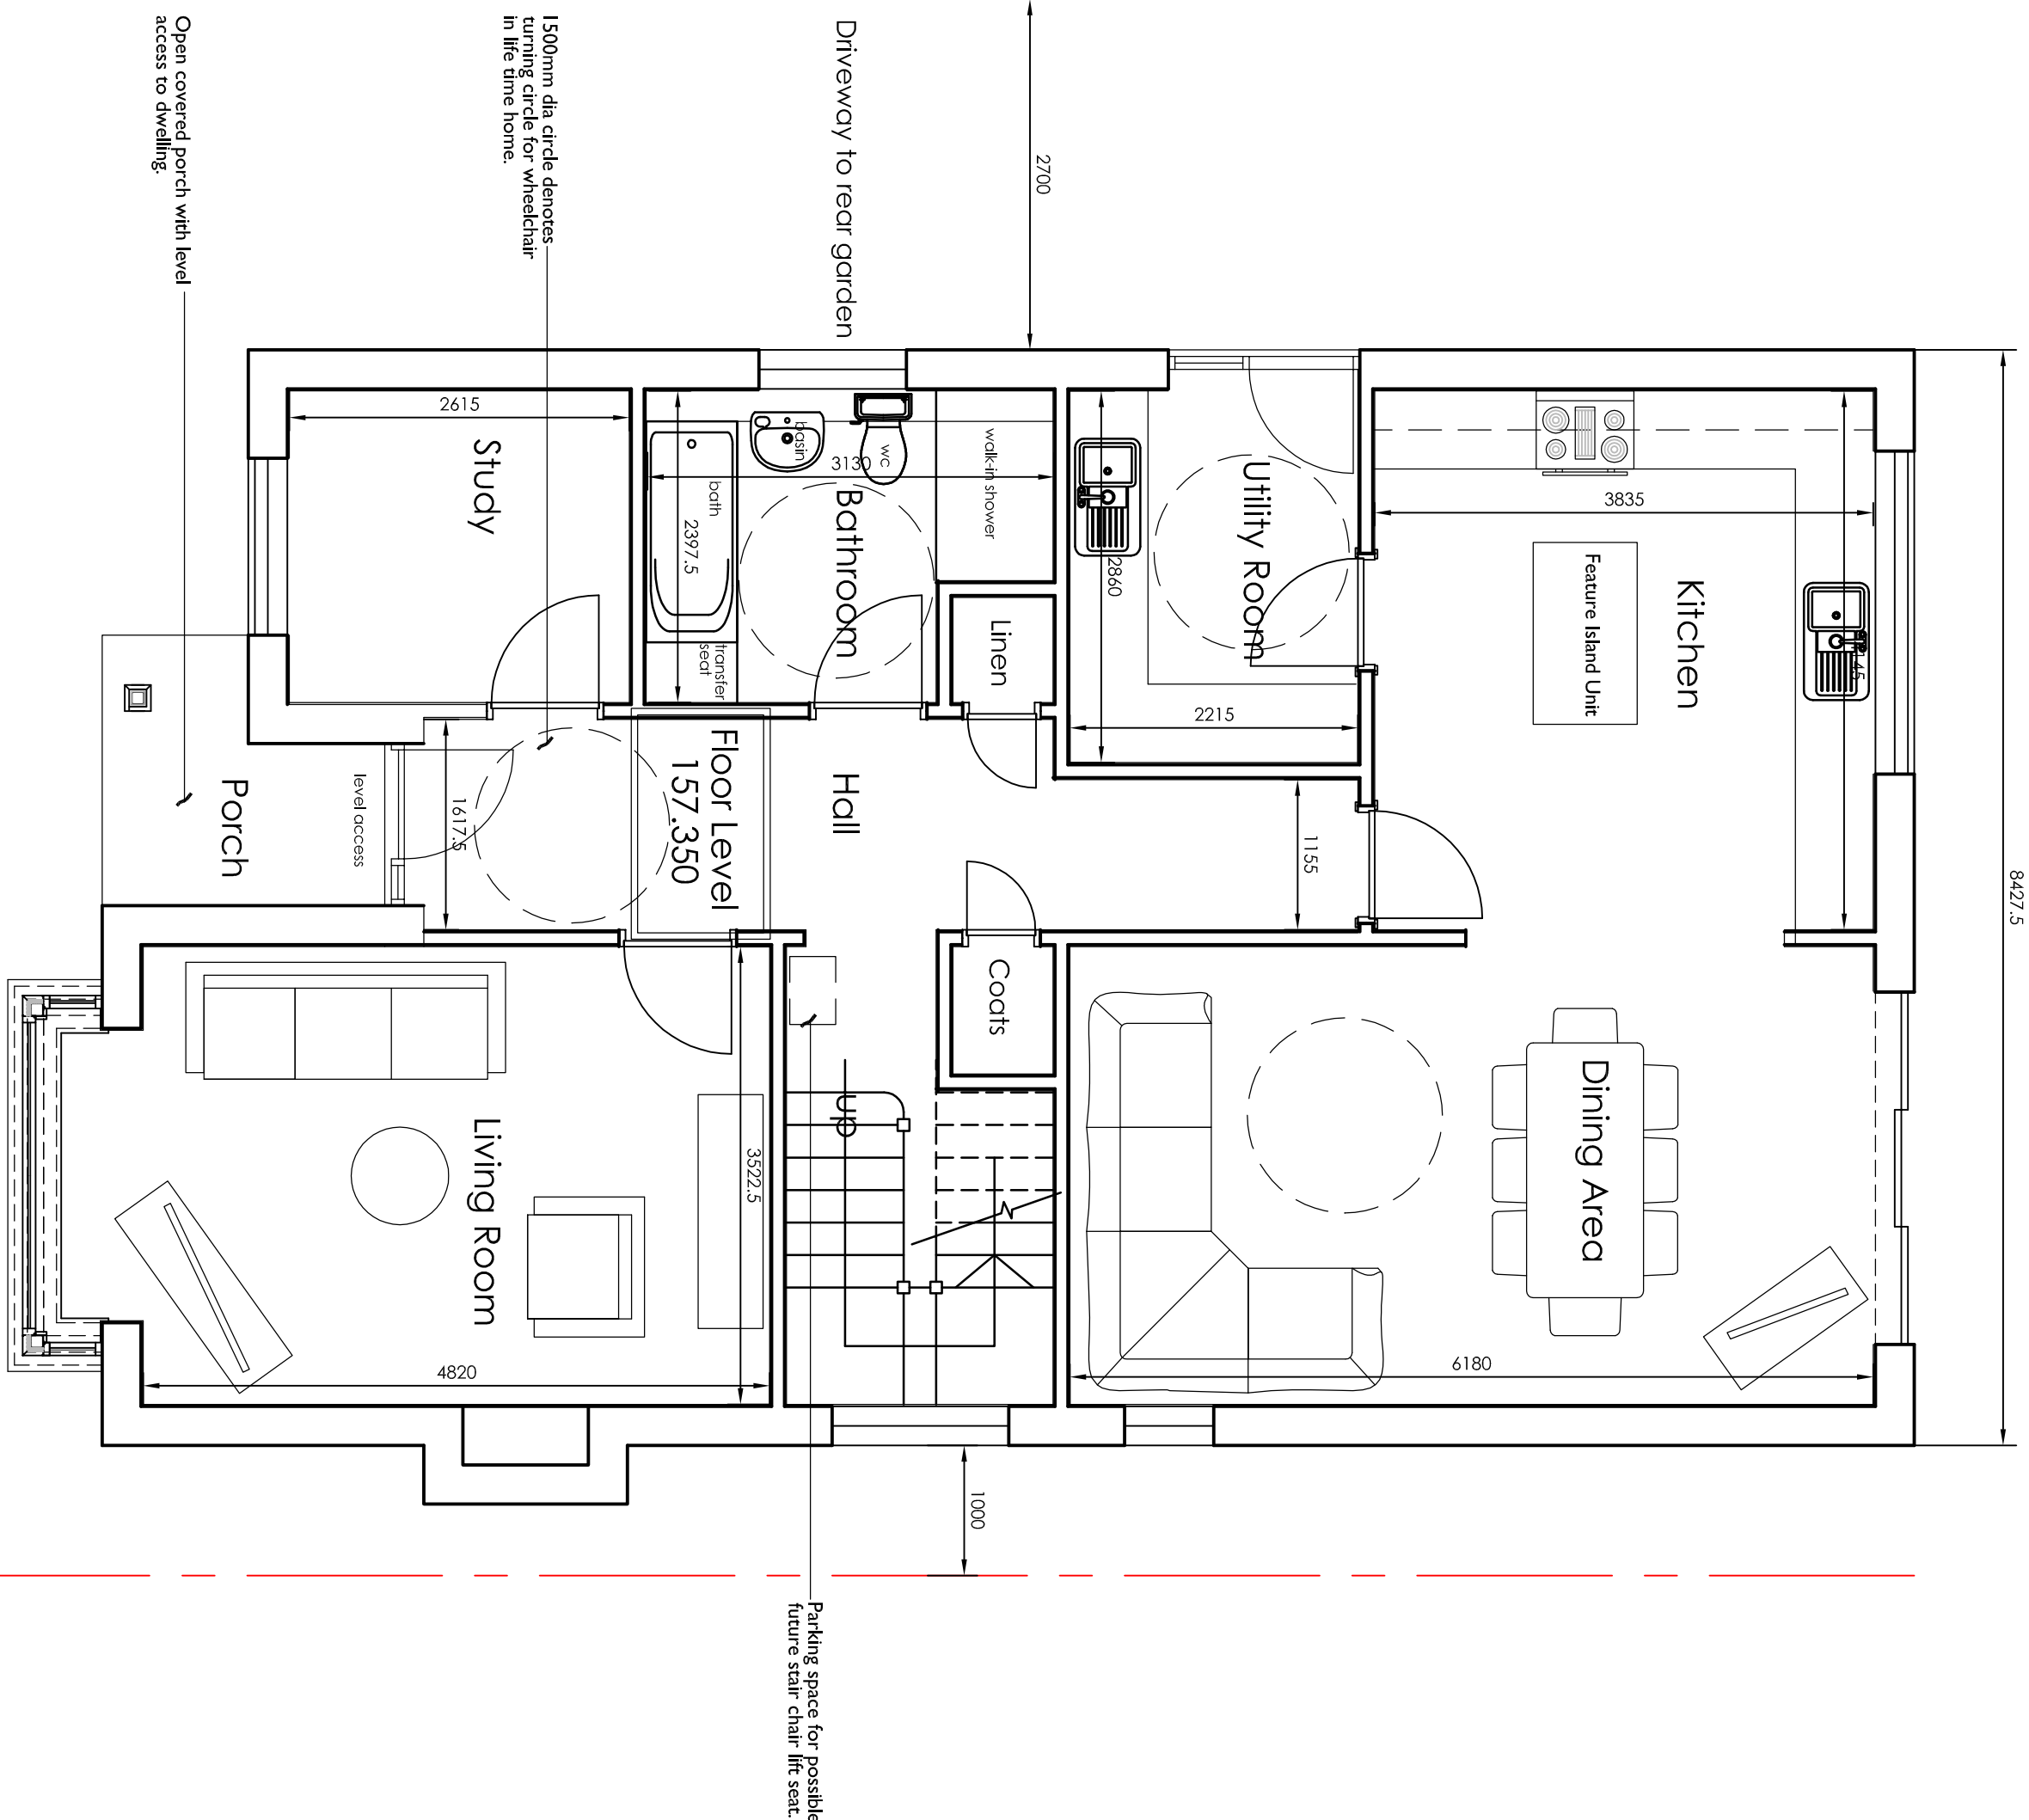

Ground floor plan layout scale: 1:50 at A1

 

Hewitt & Carr Architects
A: Daisie Carr, 11-17, 19, Leek Road, Cheddle, ST10 1JE
E: enquiries@hccarchitects.co.uk
W: www.hccarchitects.co.uk

Client
Miss J Burtonshaw.

Project
Proposed domer bungalow on land adjacent South View, 68 The Green, Cheddle, Stoke on Trent, ST10 1PH

Title
Revised Proposal.
Proposed floor plans and roof plan.

Date
PLANNING

Date
Sept. 2021
Scale @A1 1:50 & 1:100

Project No.
01080 PL(0)06