



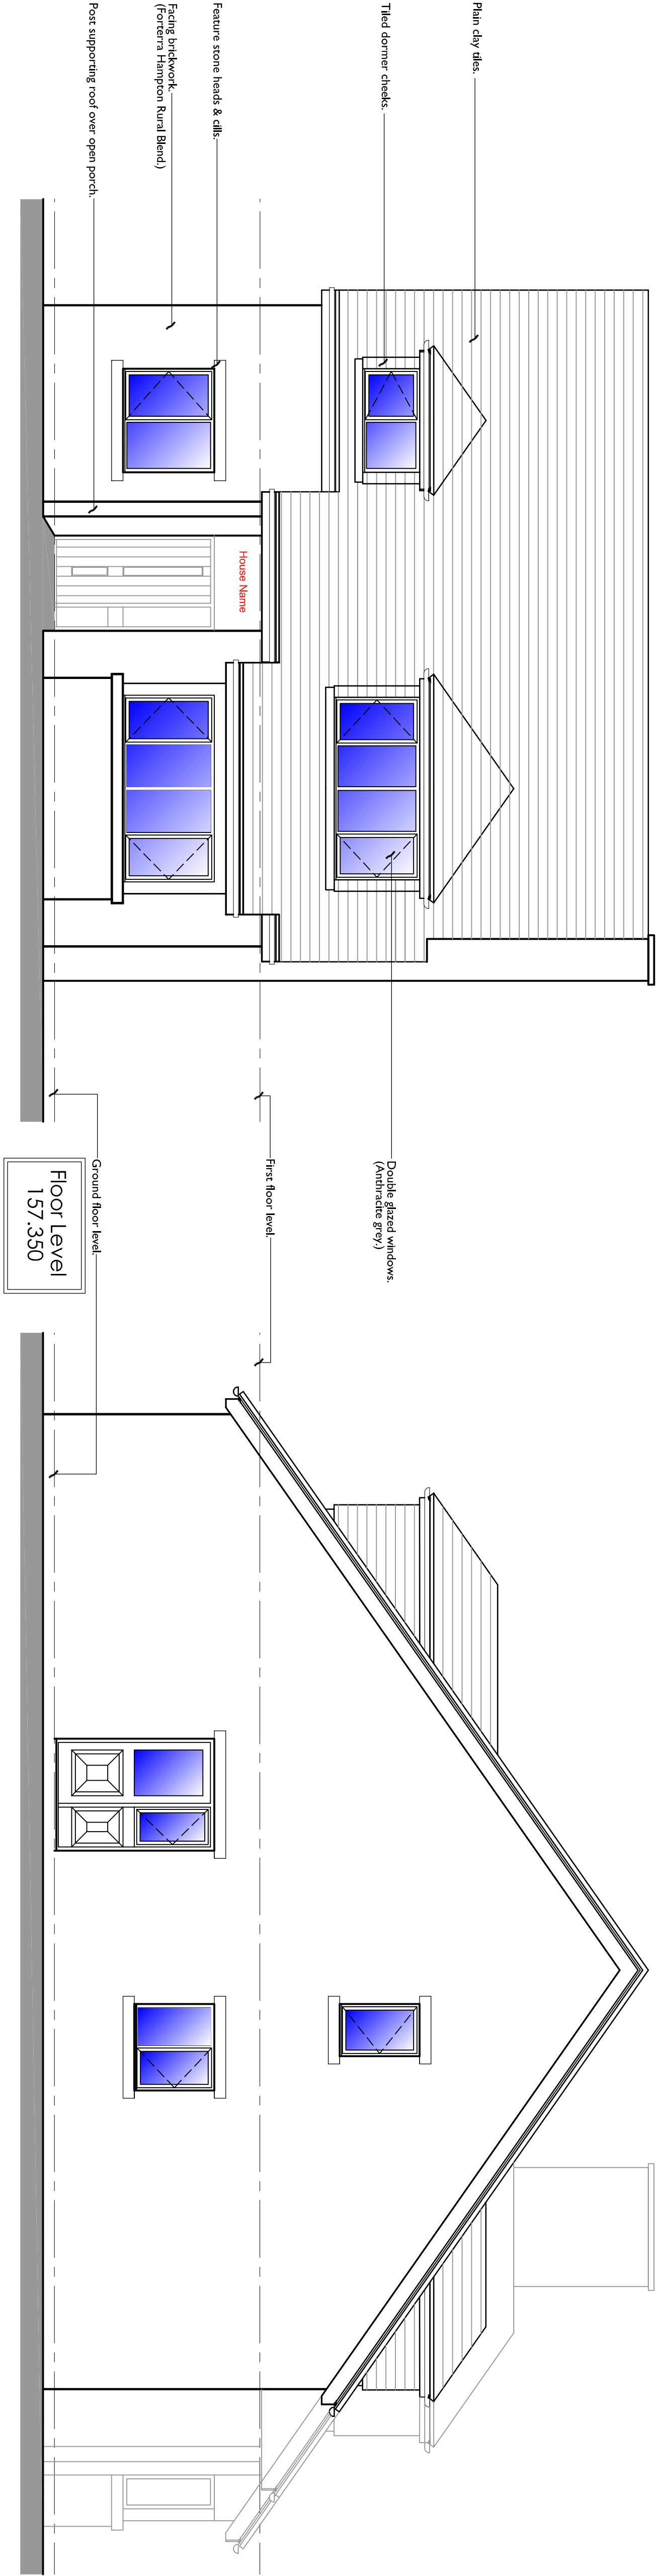

South-east elevation. (Elevation to the Green)
Scale: 1:50 at A1

South-west elevation. (Side elevation)
Scale: 1:50 at A1

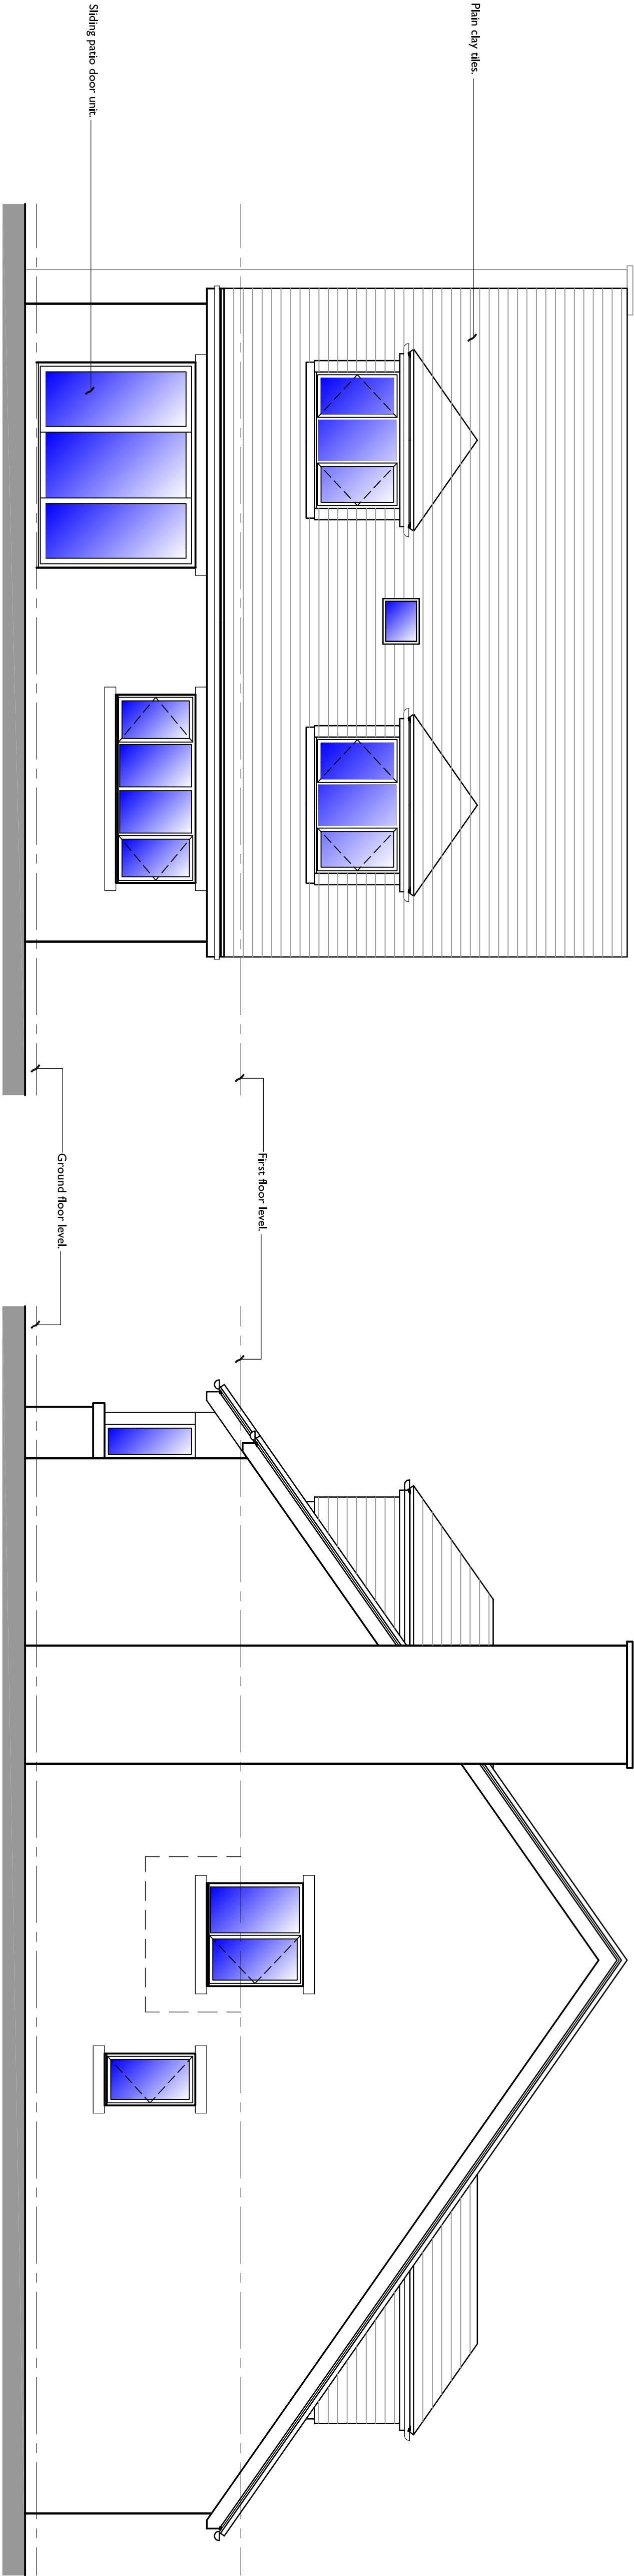

North-west elevation. (Rear elevation)
Scale: 1:50 at A1

North-east elevation. (Side elevation)
Scale: 1:50 at A1

