



Copyright of this drawing is vested in the Architect and it is not to be copied or reproduced without consent. Figures shown are only to be taken from the drawing and not from the model. The Architect is not responsible for any errors or omissions in the drawing and shall not be liable for any loss or damage caused by the use of the drawing. THE ARCHITECT'S OFFICE SHALL NOT BE RESPONSIBLE FOR ANY LOSS OR DAMAGE CAUSED BY THE USE OF THE DRAWING. THE ARCHITECT'S OFFICE SHALL NOT BE RESPONSIBLE FOR ANY LOSS OR DAMAGE CAUSED BY THE USE OF THE DRAWING.

Rev	Drawn	Comments	Date
-----	-------	----------	------

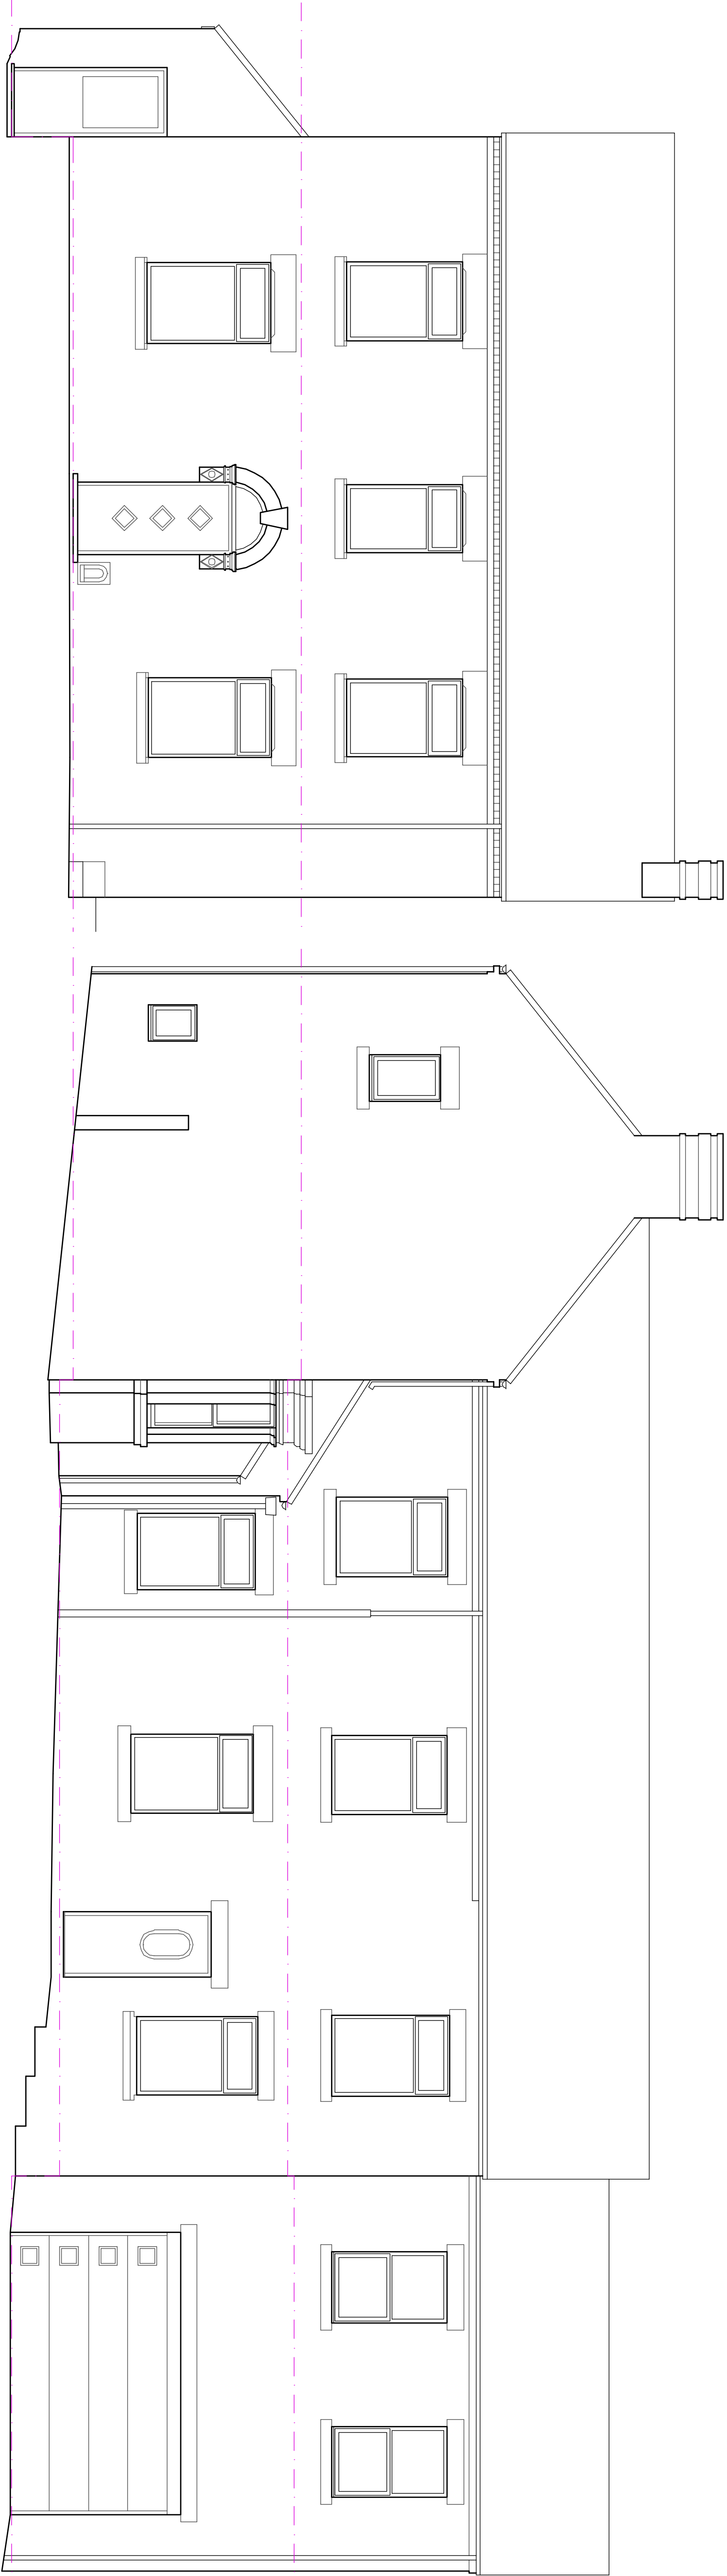


Front Elevation 1:50

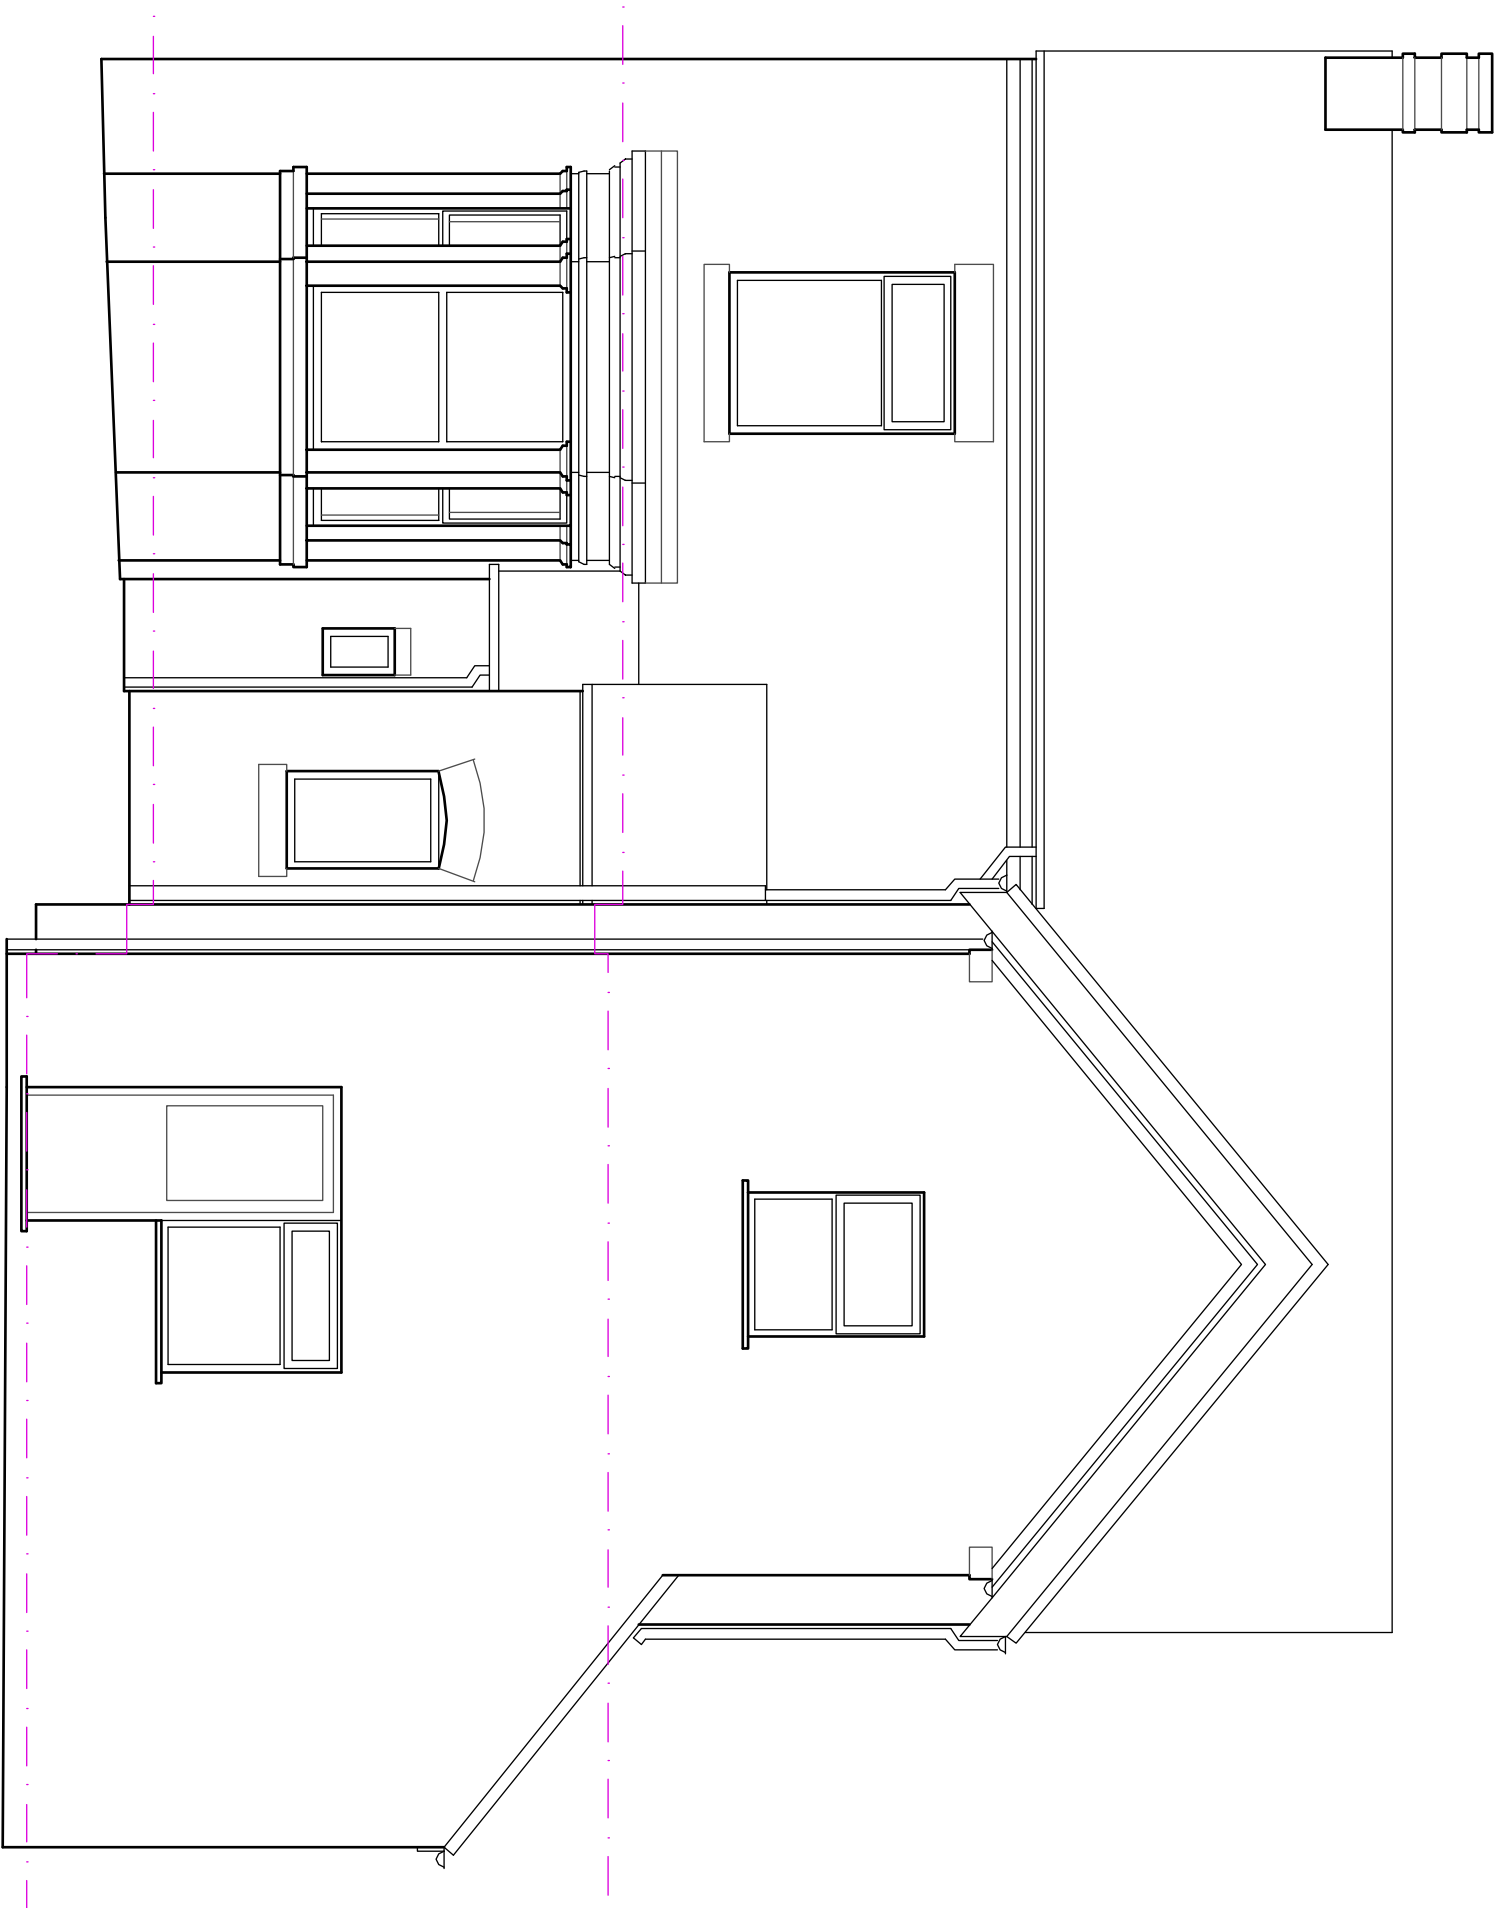

Rear Elevation 1:50



Side Elevation 1:50

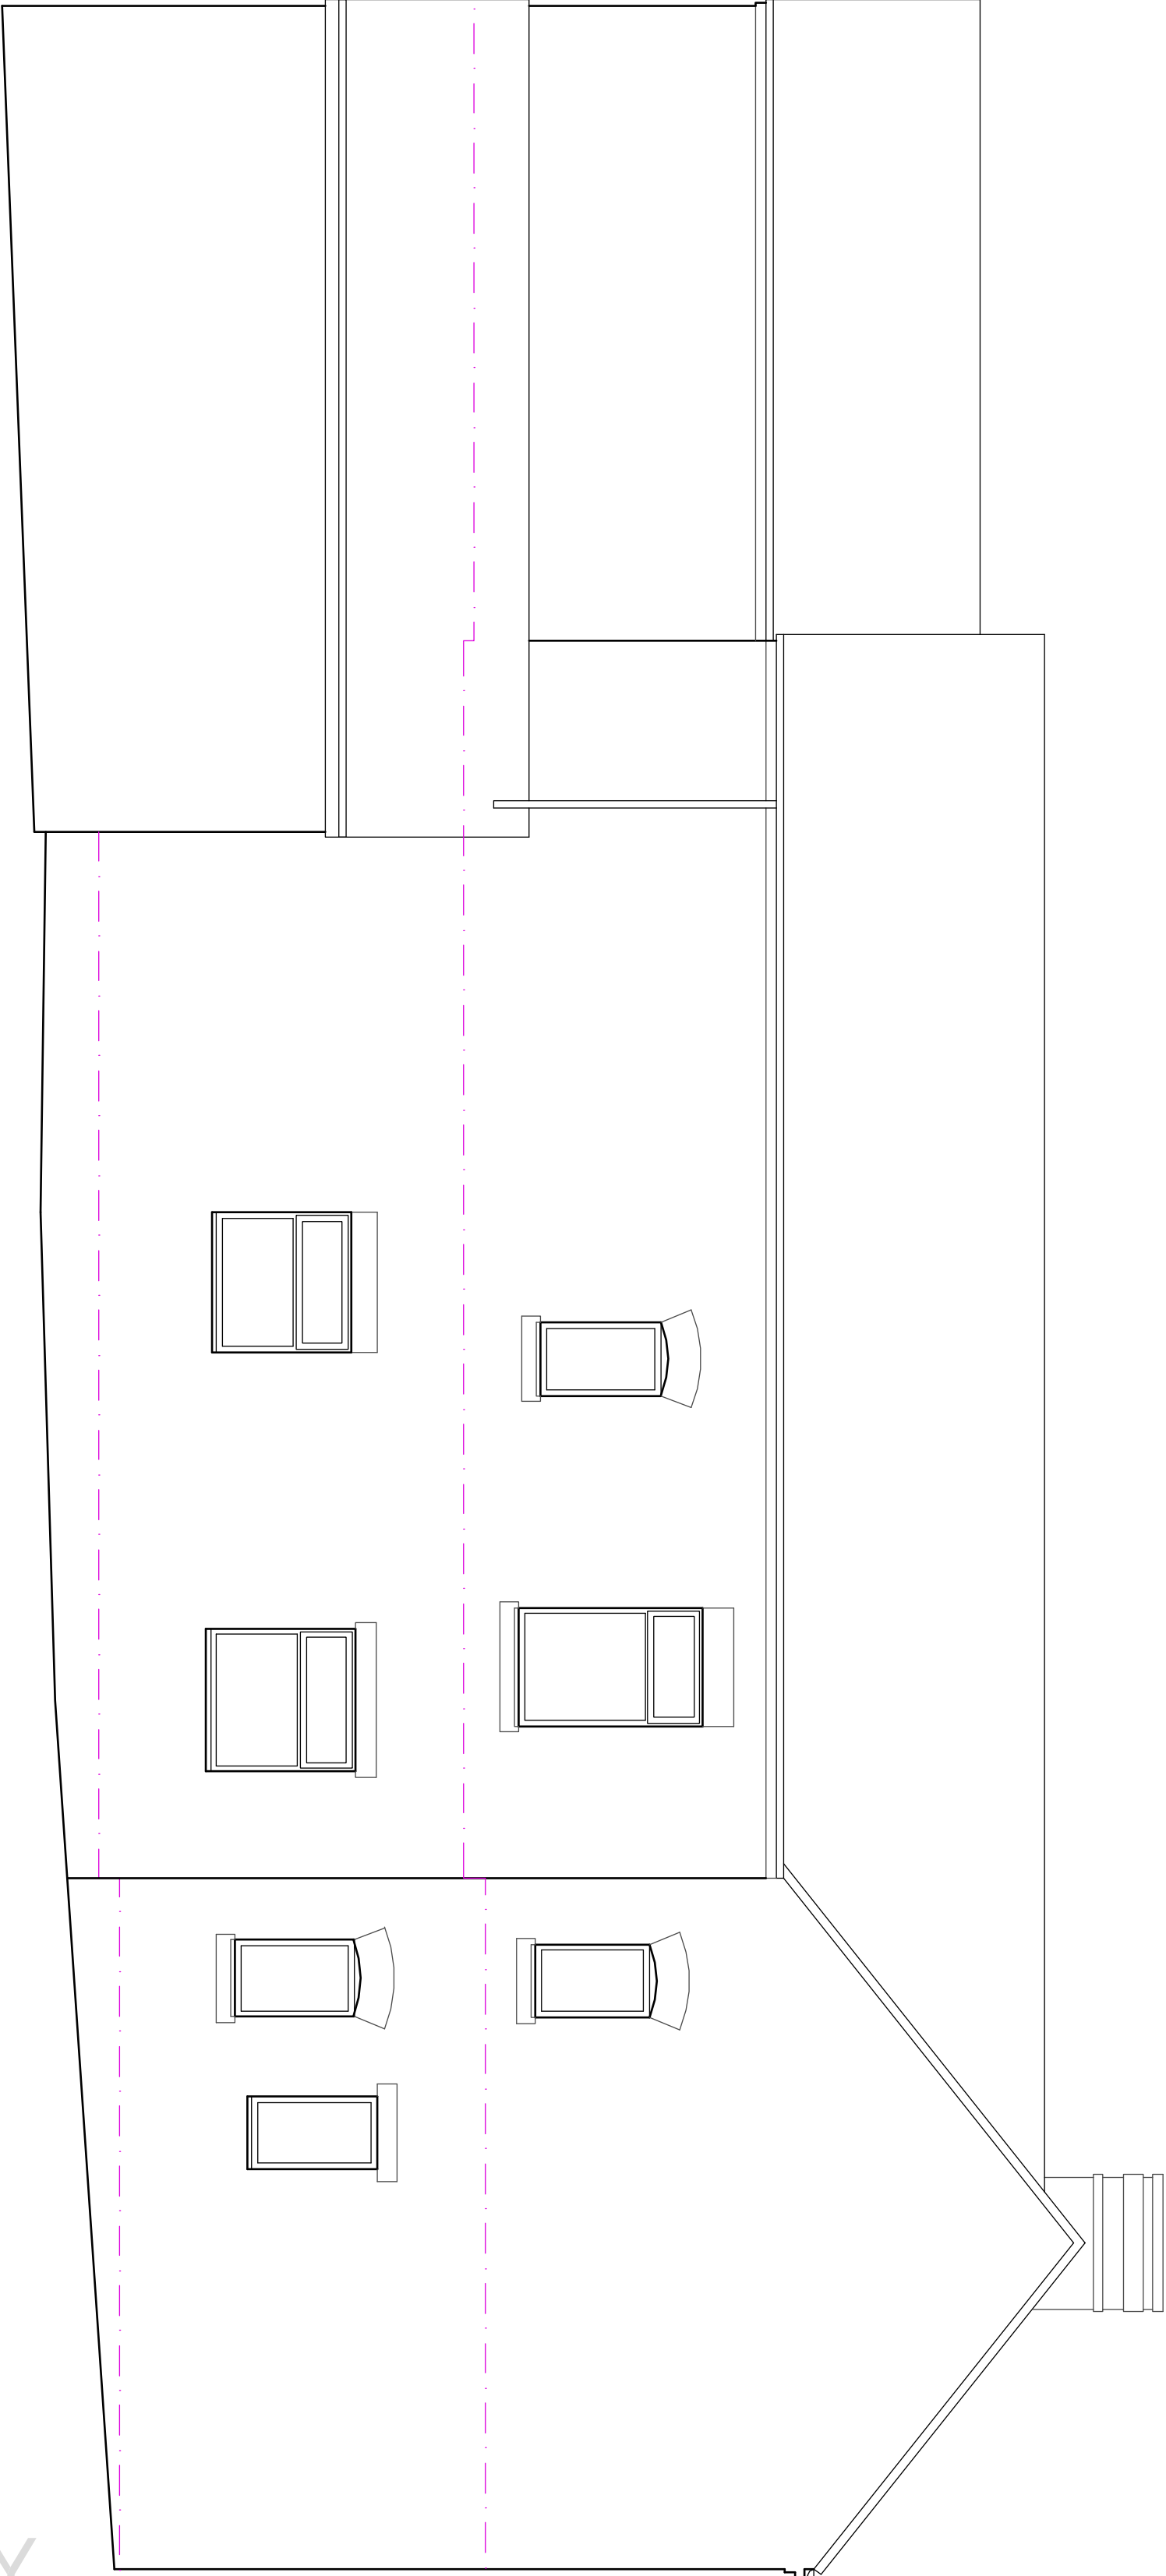

Side Elevation 1:50

Hewitt & Carr Architects
A: Dabbling House 17219 Leek Road1 Cheddale ST10 1JE
T: 01538 756888
E: enquiries@hccarchitects.co.uk
W: www.hccarchitects.co.uk

Client
Mr & Mrs M Bell

Project
Proposed Extension of 455 Uttoxeter Road, Blythe Bridge, Stoke-on-Trent

Title
Elevations as Existing

SURVEY

Scale
Survey
Date
Nov 2021
Scale 6:AT As Stated
Project No.
01117 AL(0)02
Drawing No.
Rev

Drawn
BYC
Checked