




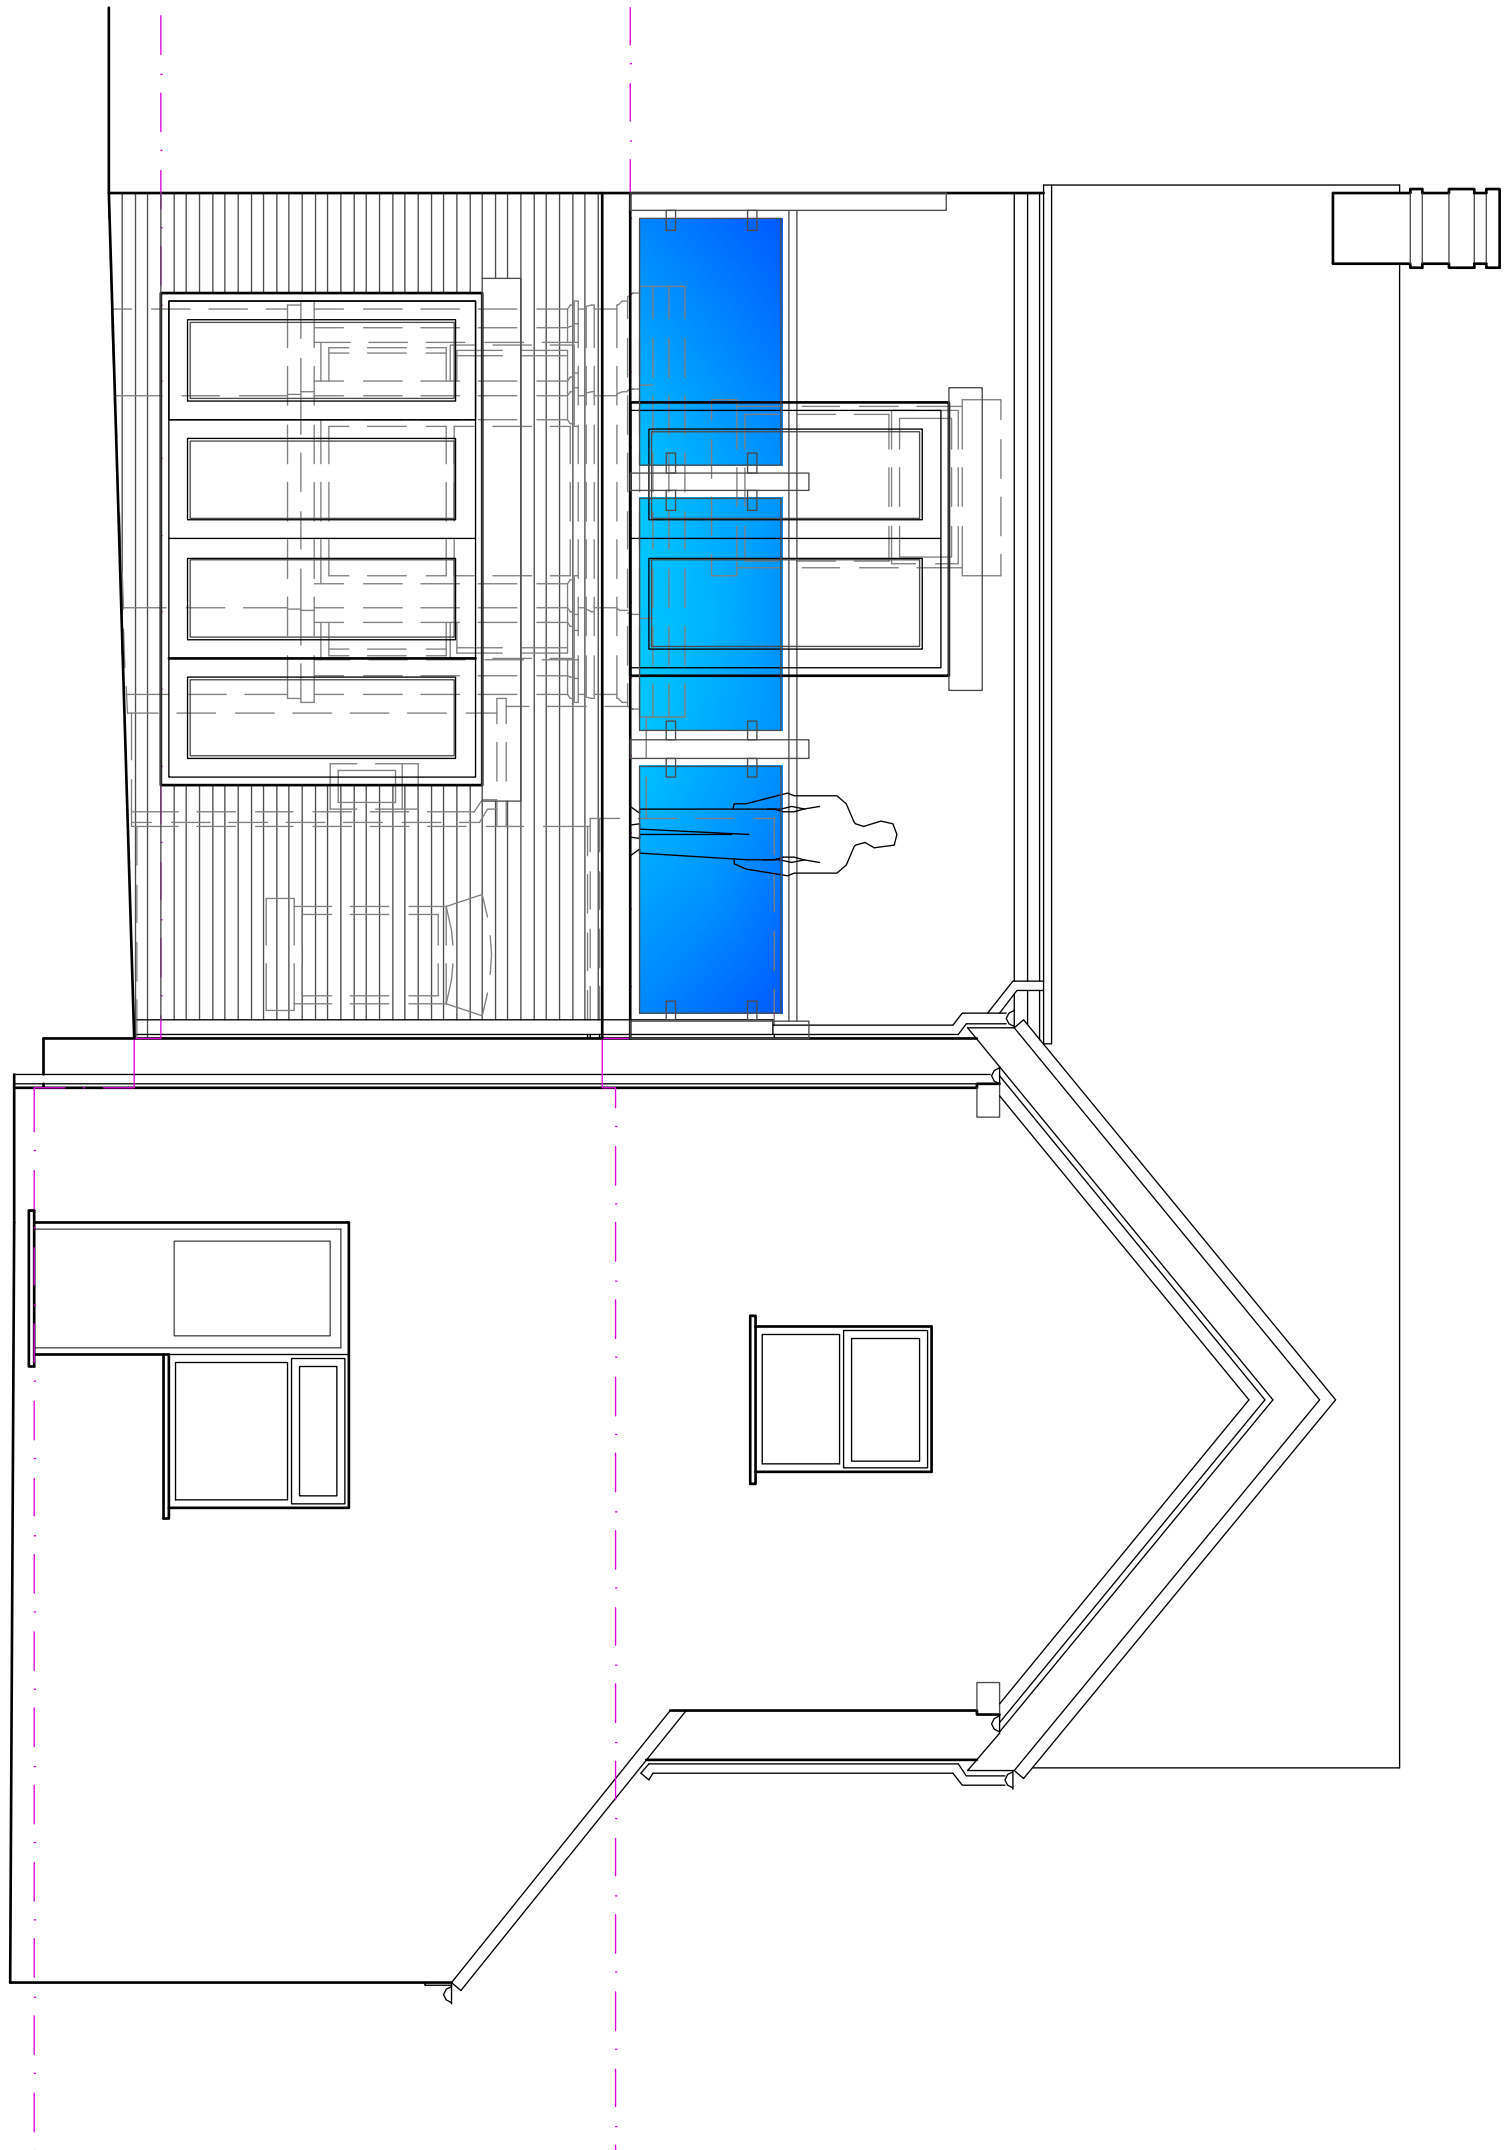

Rear Elevation 1:50

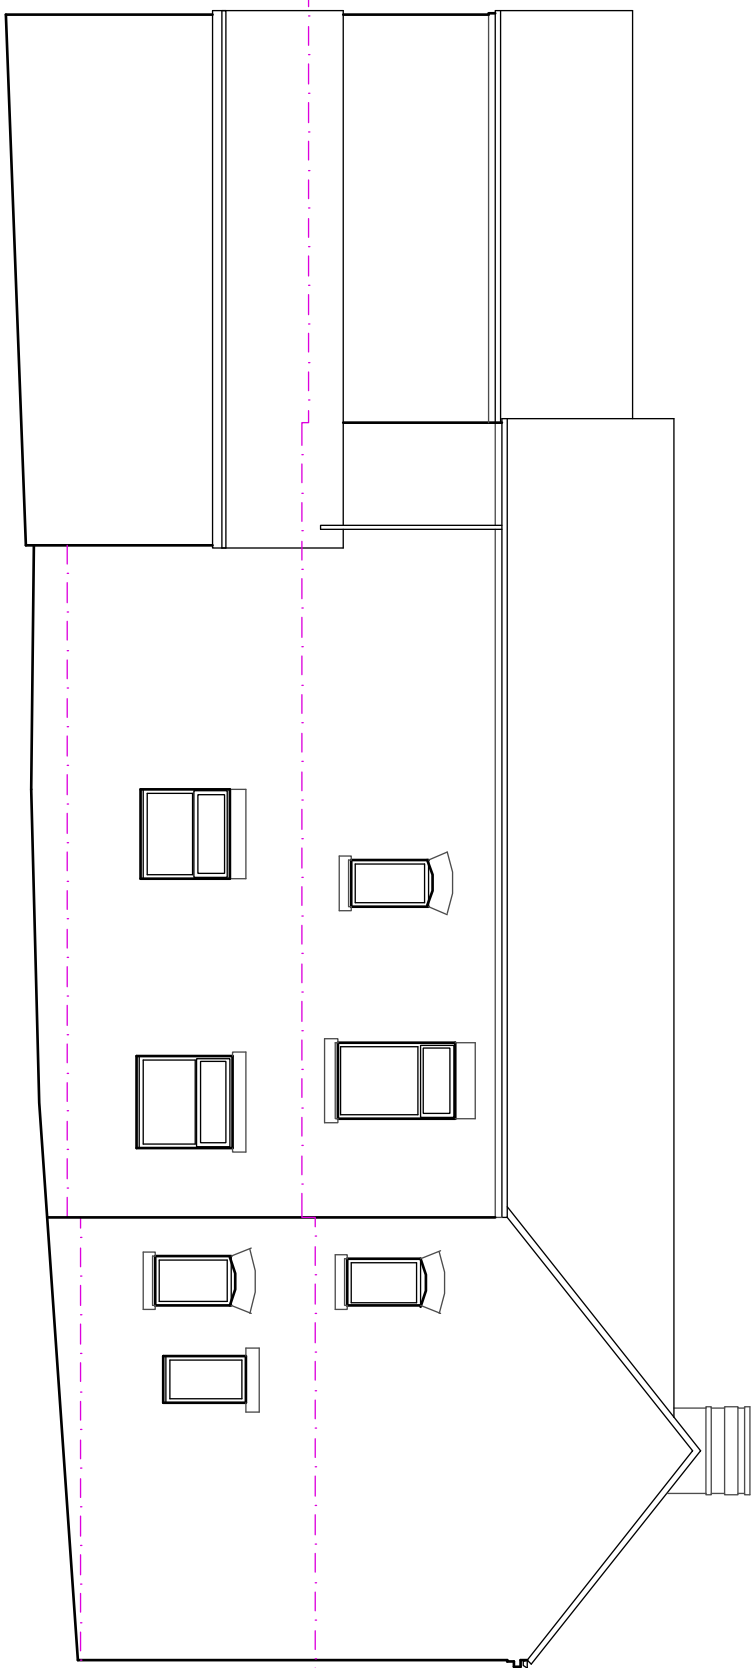


Side Elevation 1:100

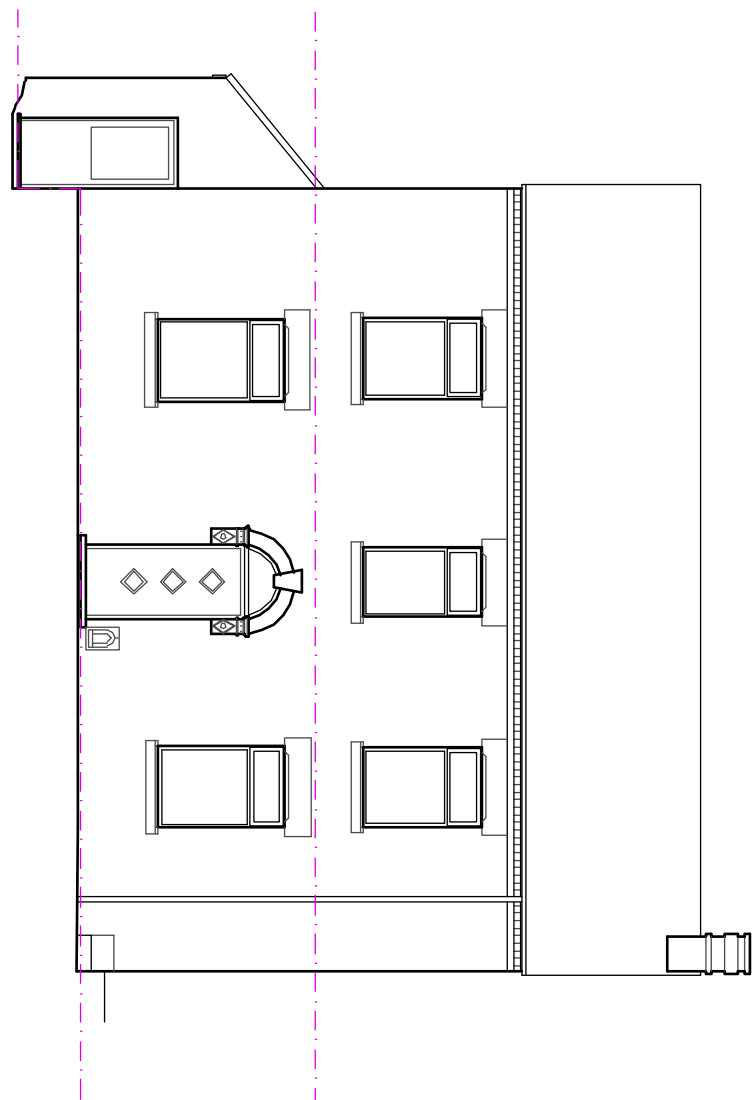

Front Elevation 1:100



Side Elevation 1:50

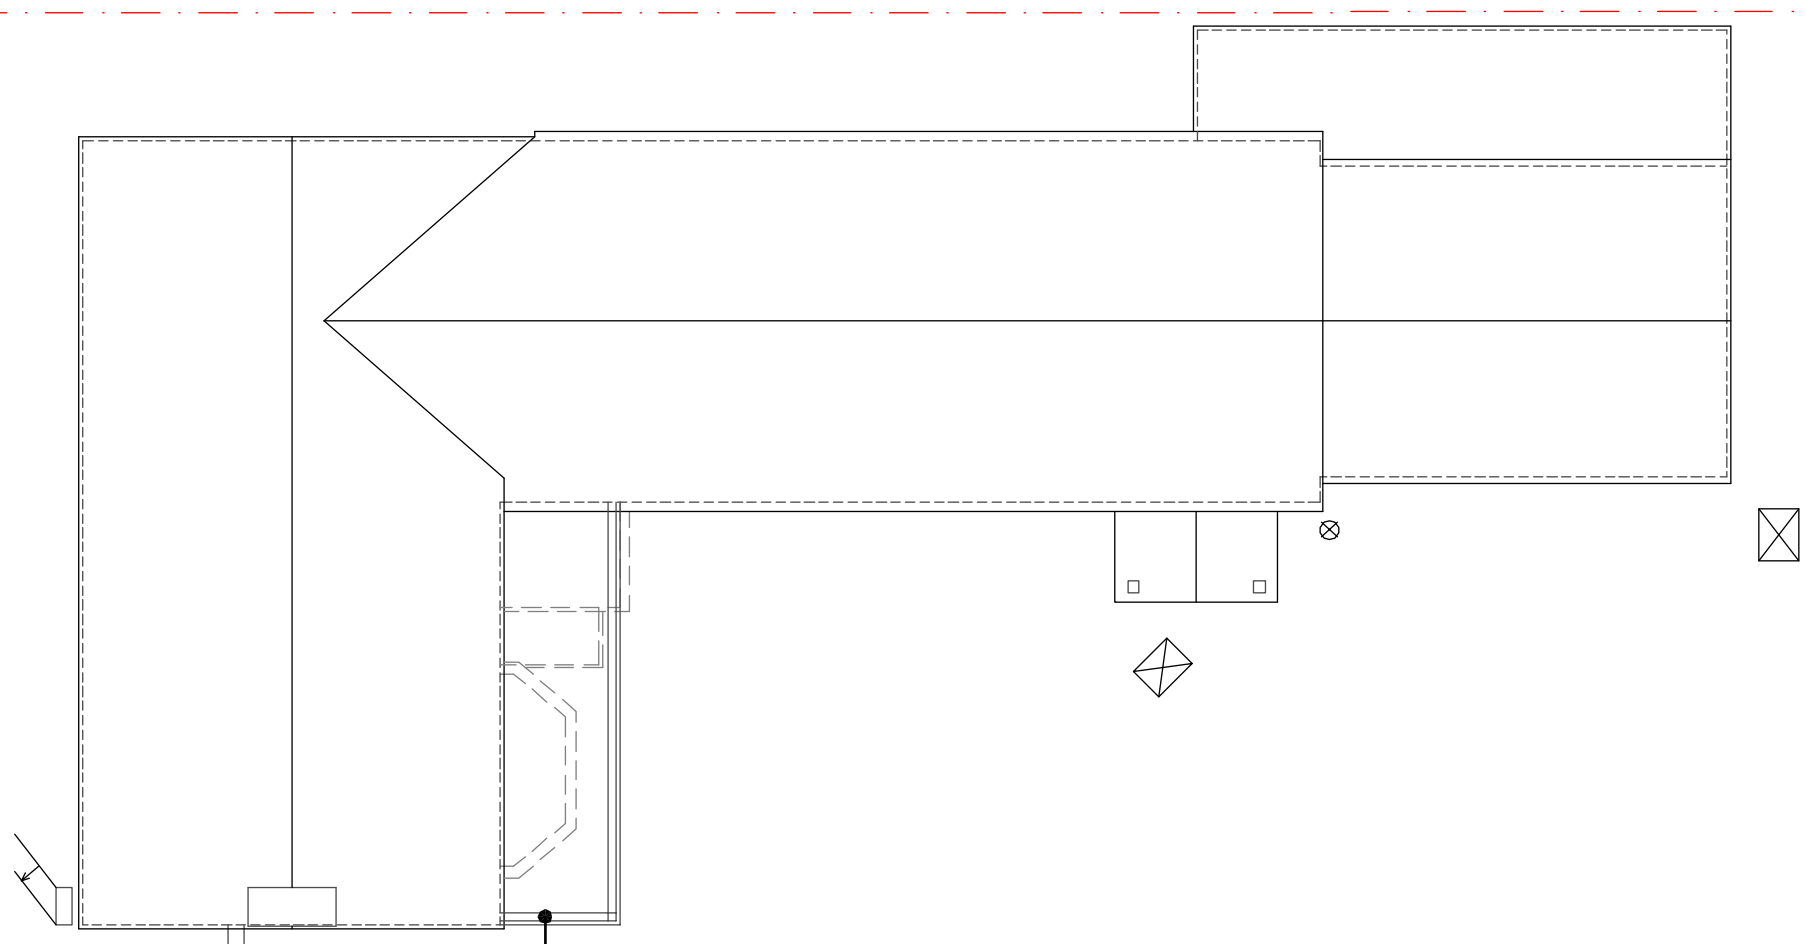

Roof Plan 1:100

1:50
1m 2m 3m 4m 5m
1:100
2m 4m 6m 8m 10m
Frosted glass privacy screen to side elevation
Hewitt & Carr Architects
A: Design House 1 1/2 19 Leek Road Cheddale ST10 1JE
E: enquiries@hccarchitects.co.uk
W: www.hccarchitects.co.uk

Client
Mr & Mrs M Bell
Project
Proposed Extension of 455 Uthorster Road, Blythe Bridge, Stoke-on-Trent
Title
Elevations and roof plan as Proposed

Rev A
Scheme
Date Nov 2021
Scale 6/81 As Stated
Project No 01117
Drawing No AL(0)04
Rev