


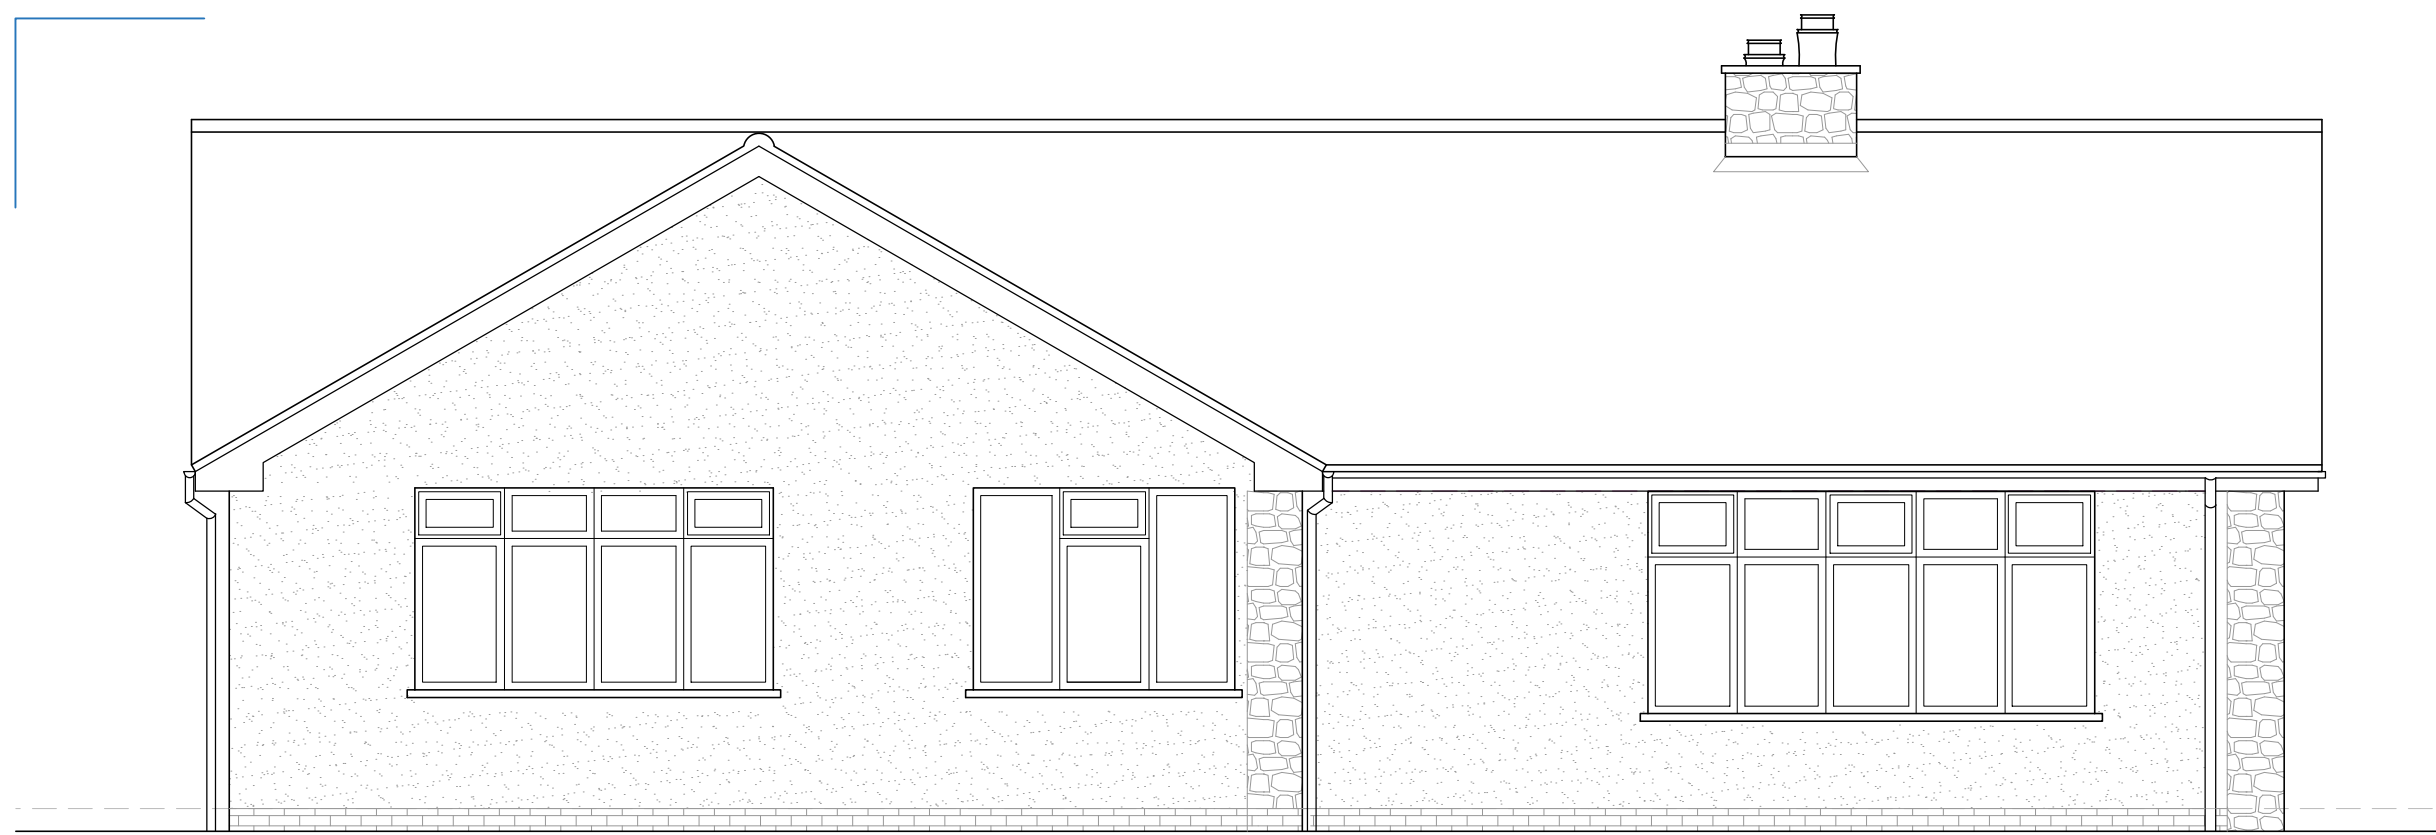


Front Elevation




Side Elevation




Rear Elevation

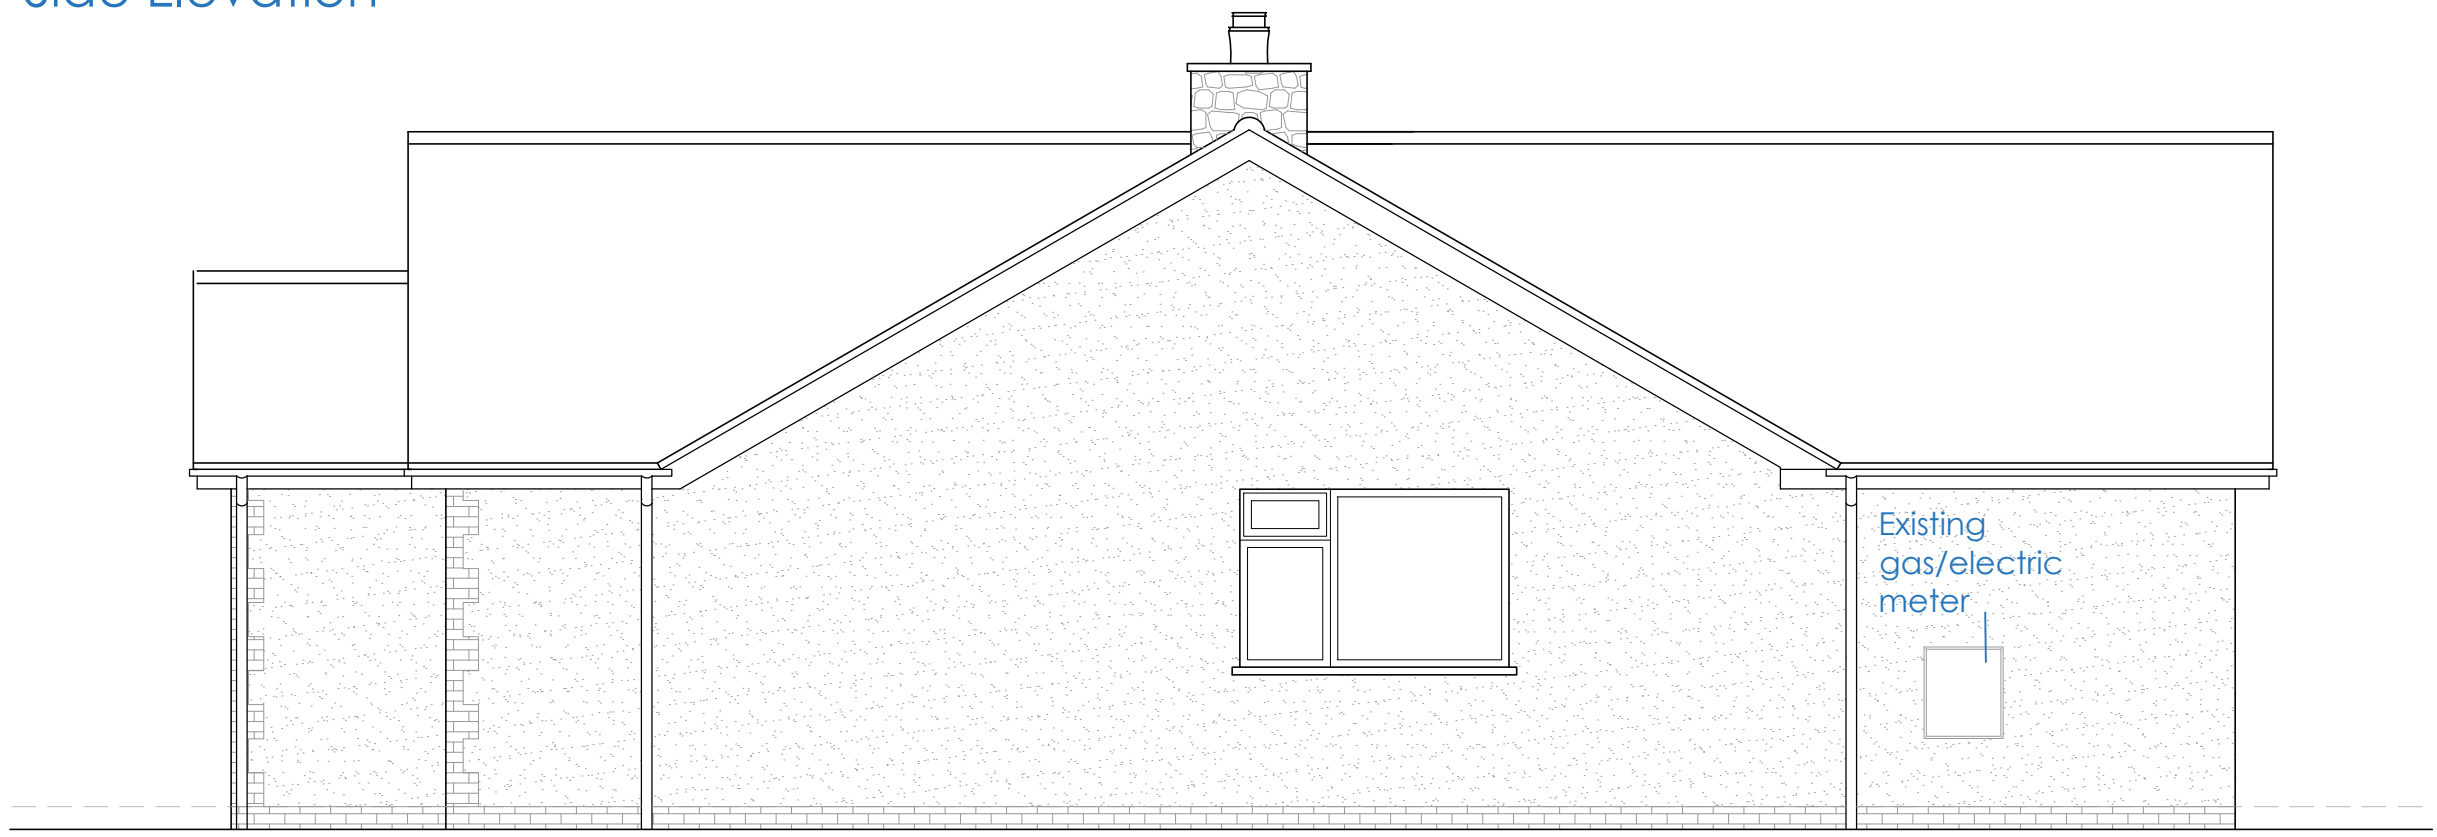

Side Elevation

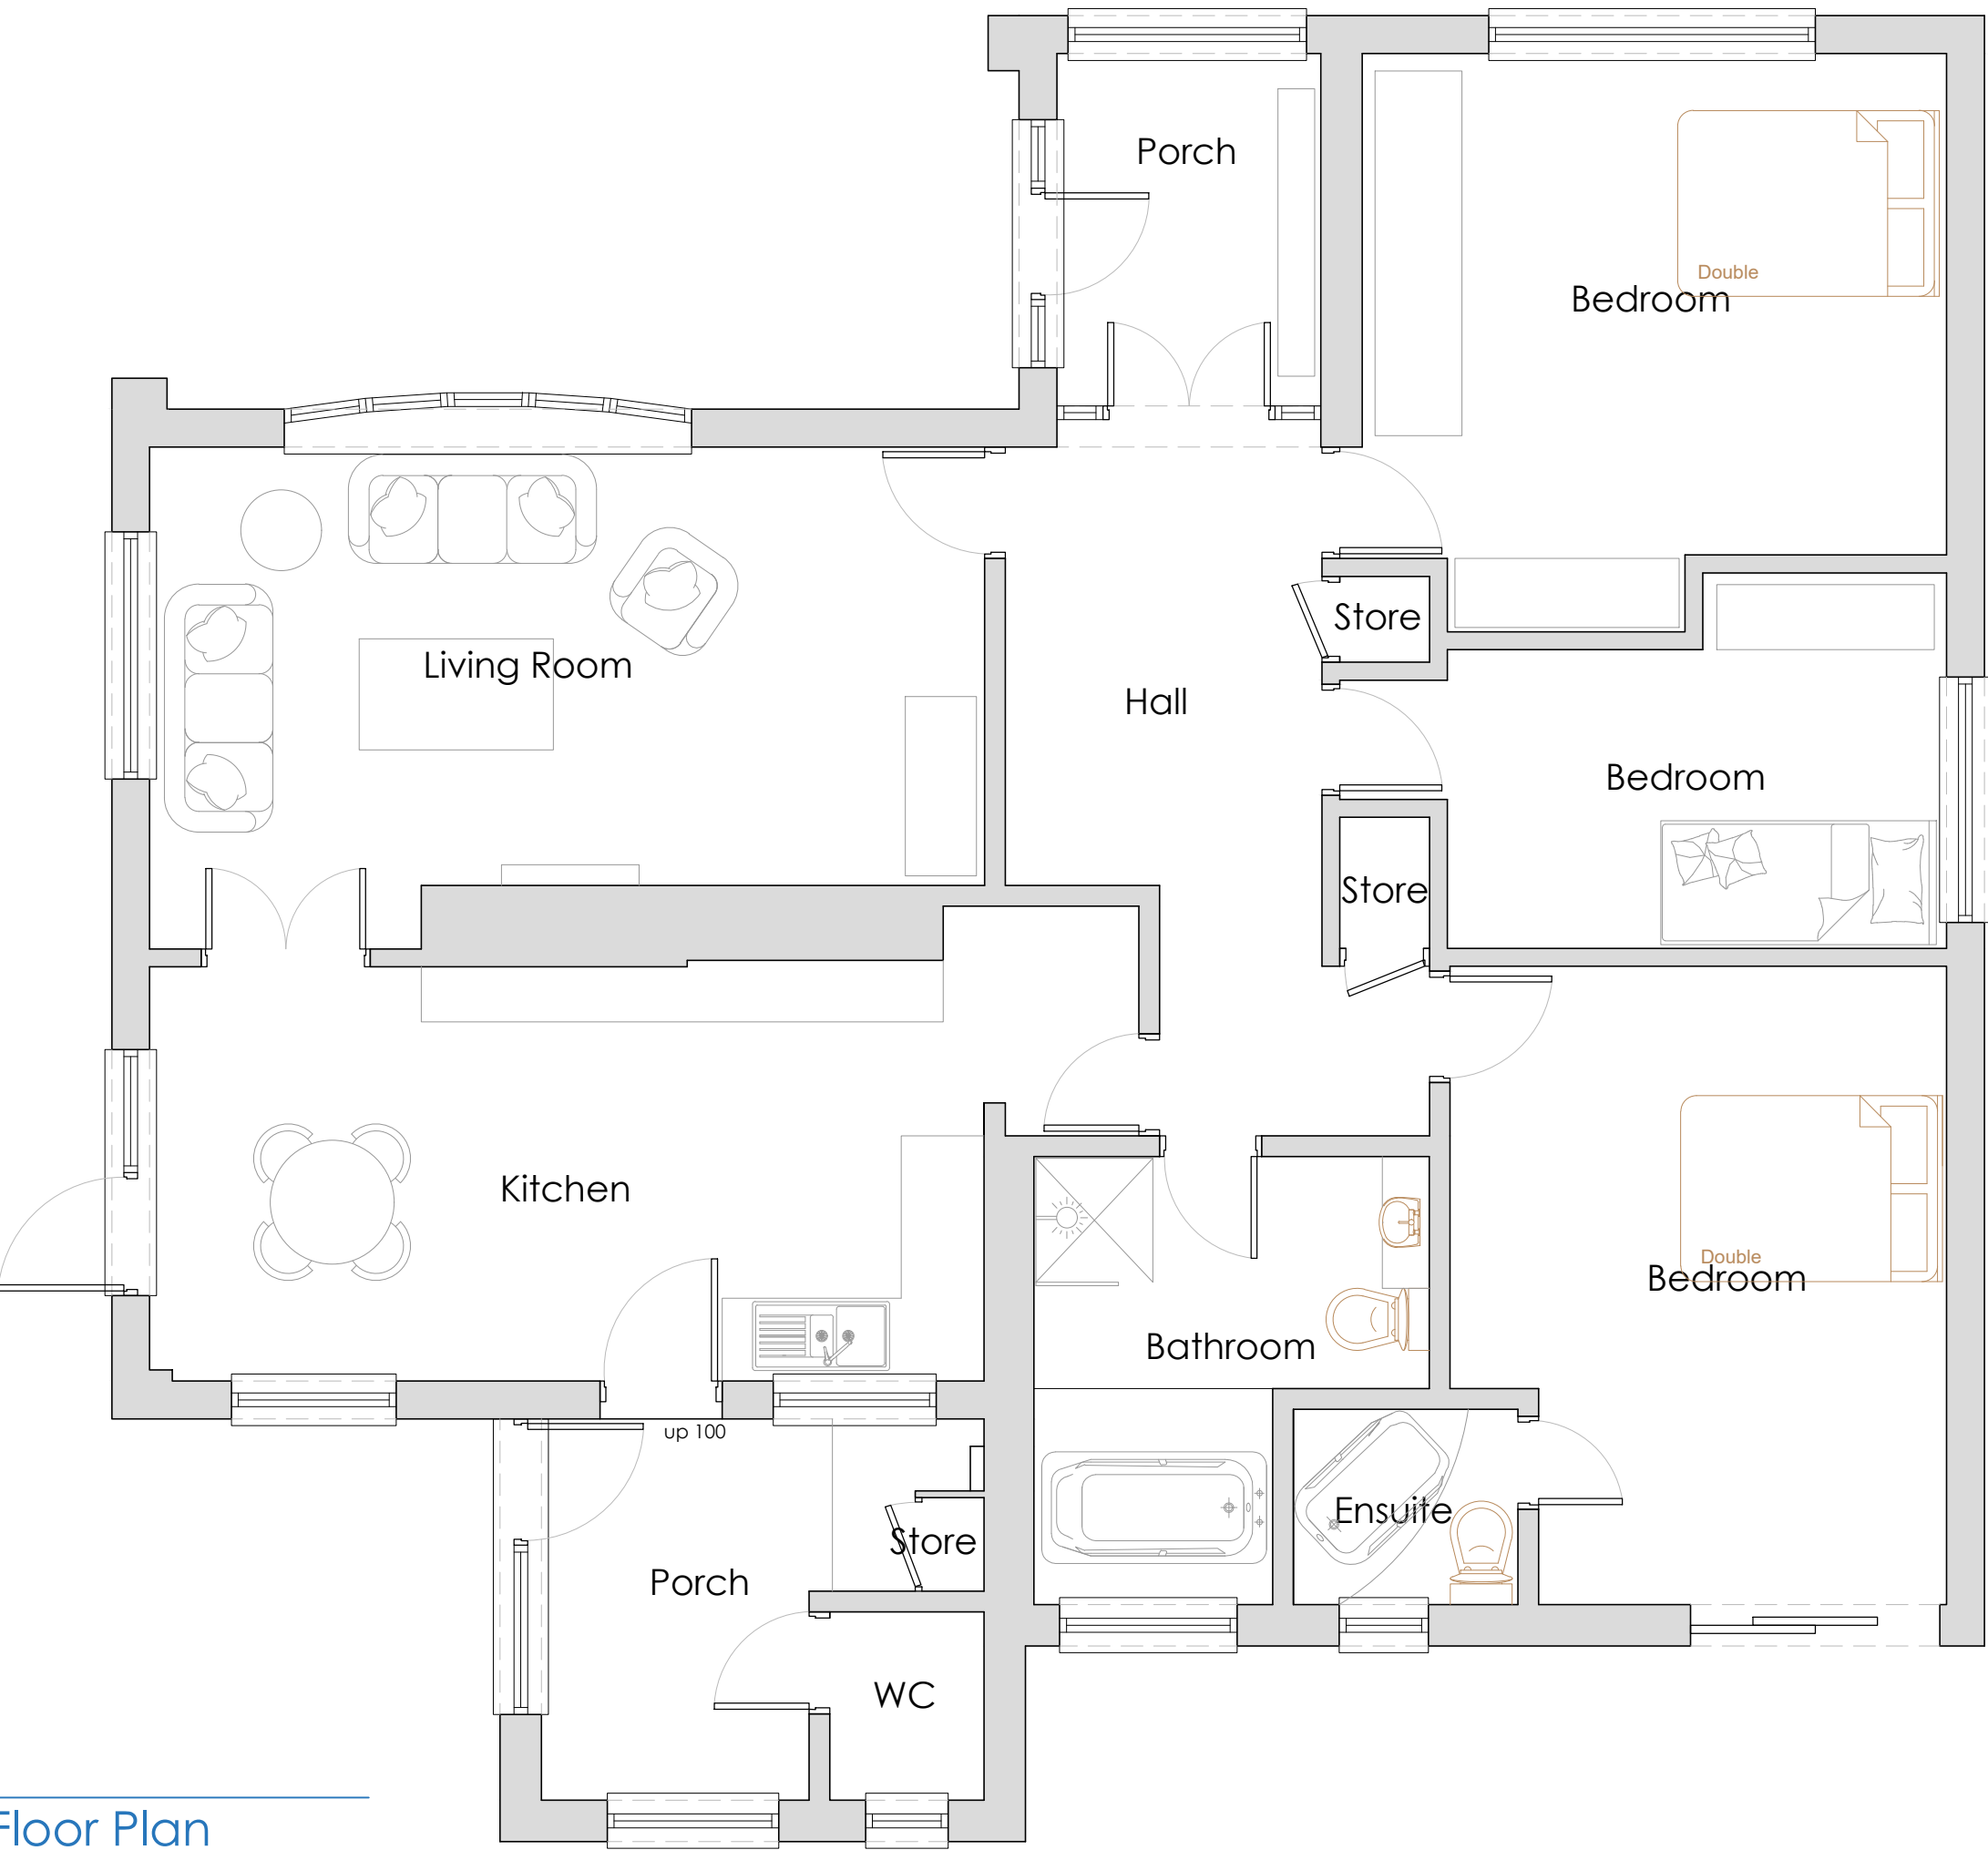

Floor Plan

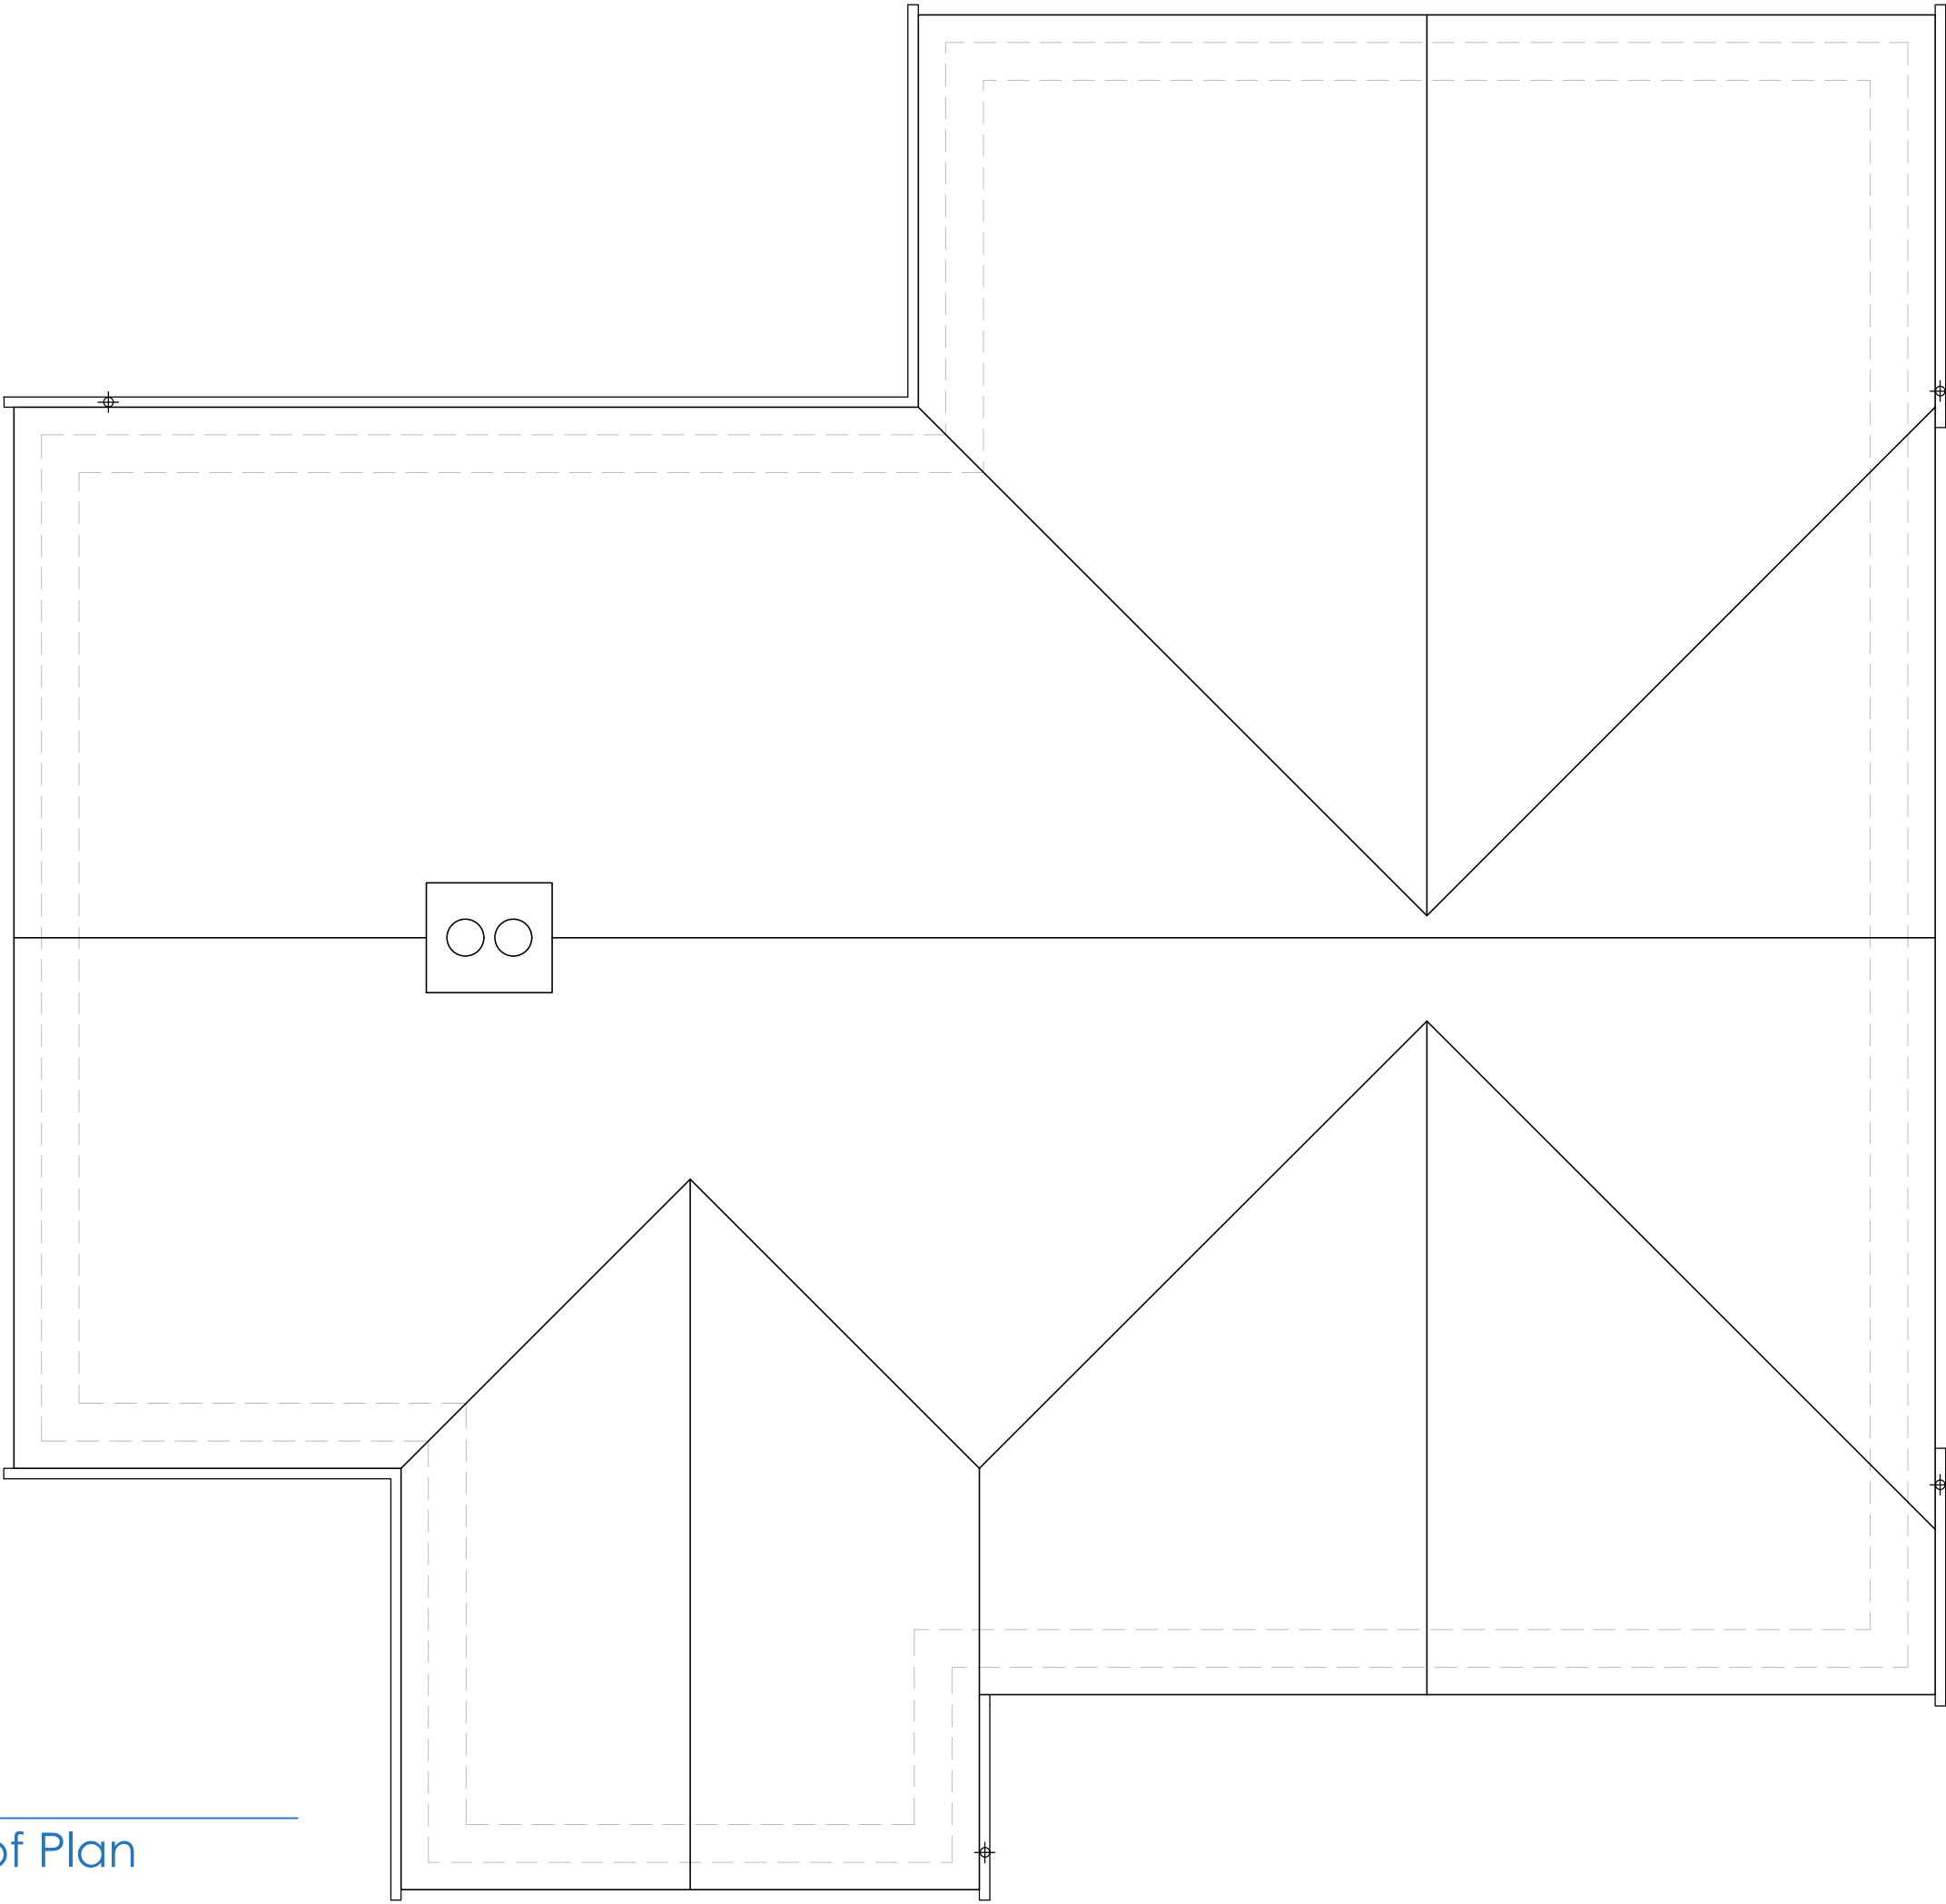

Roof Plan




COPYRIGHT RESERVED. THIS DRAWING MAY NOT BE USED OR REPRODUCED WITHOUT WRITTEN CONSENT. COPYRIGHT DESIGNS AND PATENTS ACT 1988.

rev

date

drawn

chk'd

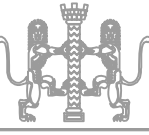

south staffs business hub • wolverhampton road • codsall • wv8 1px

project title

Rownall Road Werrington

For Frances Mayne

drawing title

Existing Plans and Elevations

drawing no.

1316 - A - 001

rev

scale

1:50 @ A1

date

April 2021

drawn by

WFP

checked by

X

authorised by

X

www.lewis-architecture.co.uk