




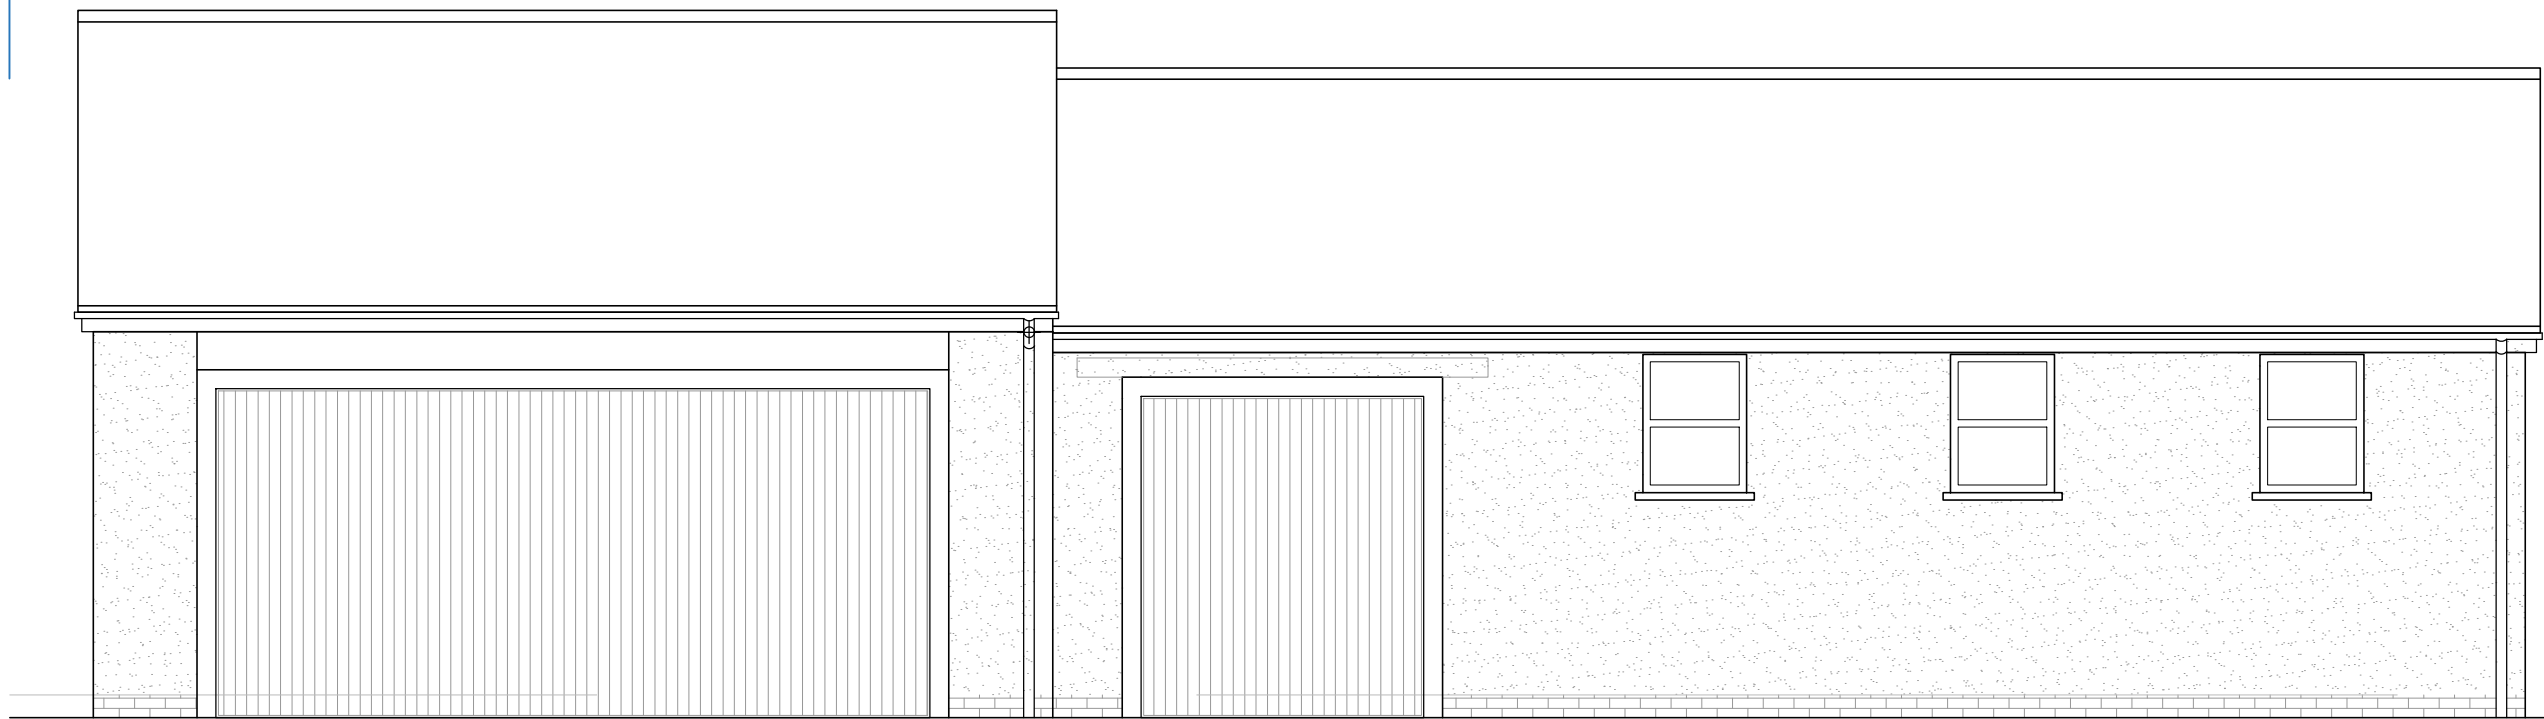


Front Elevation

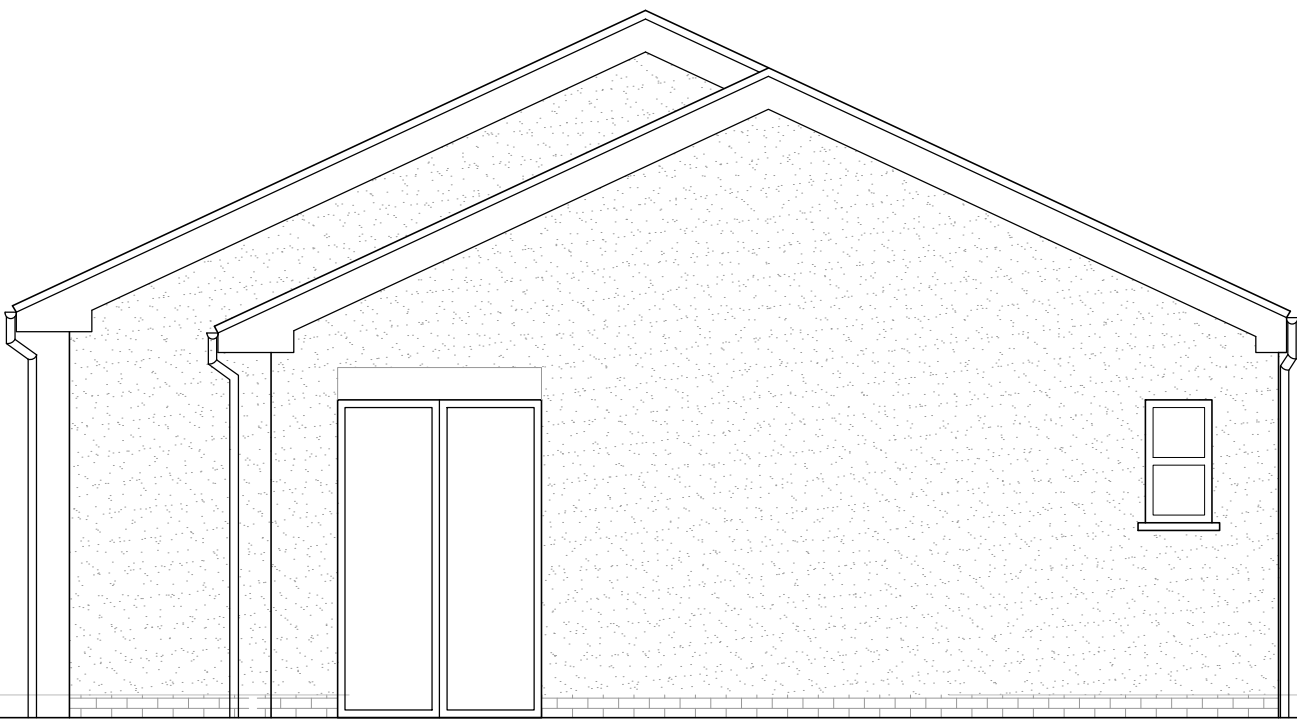


Side Elevation

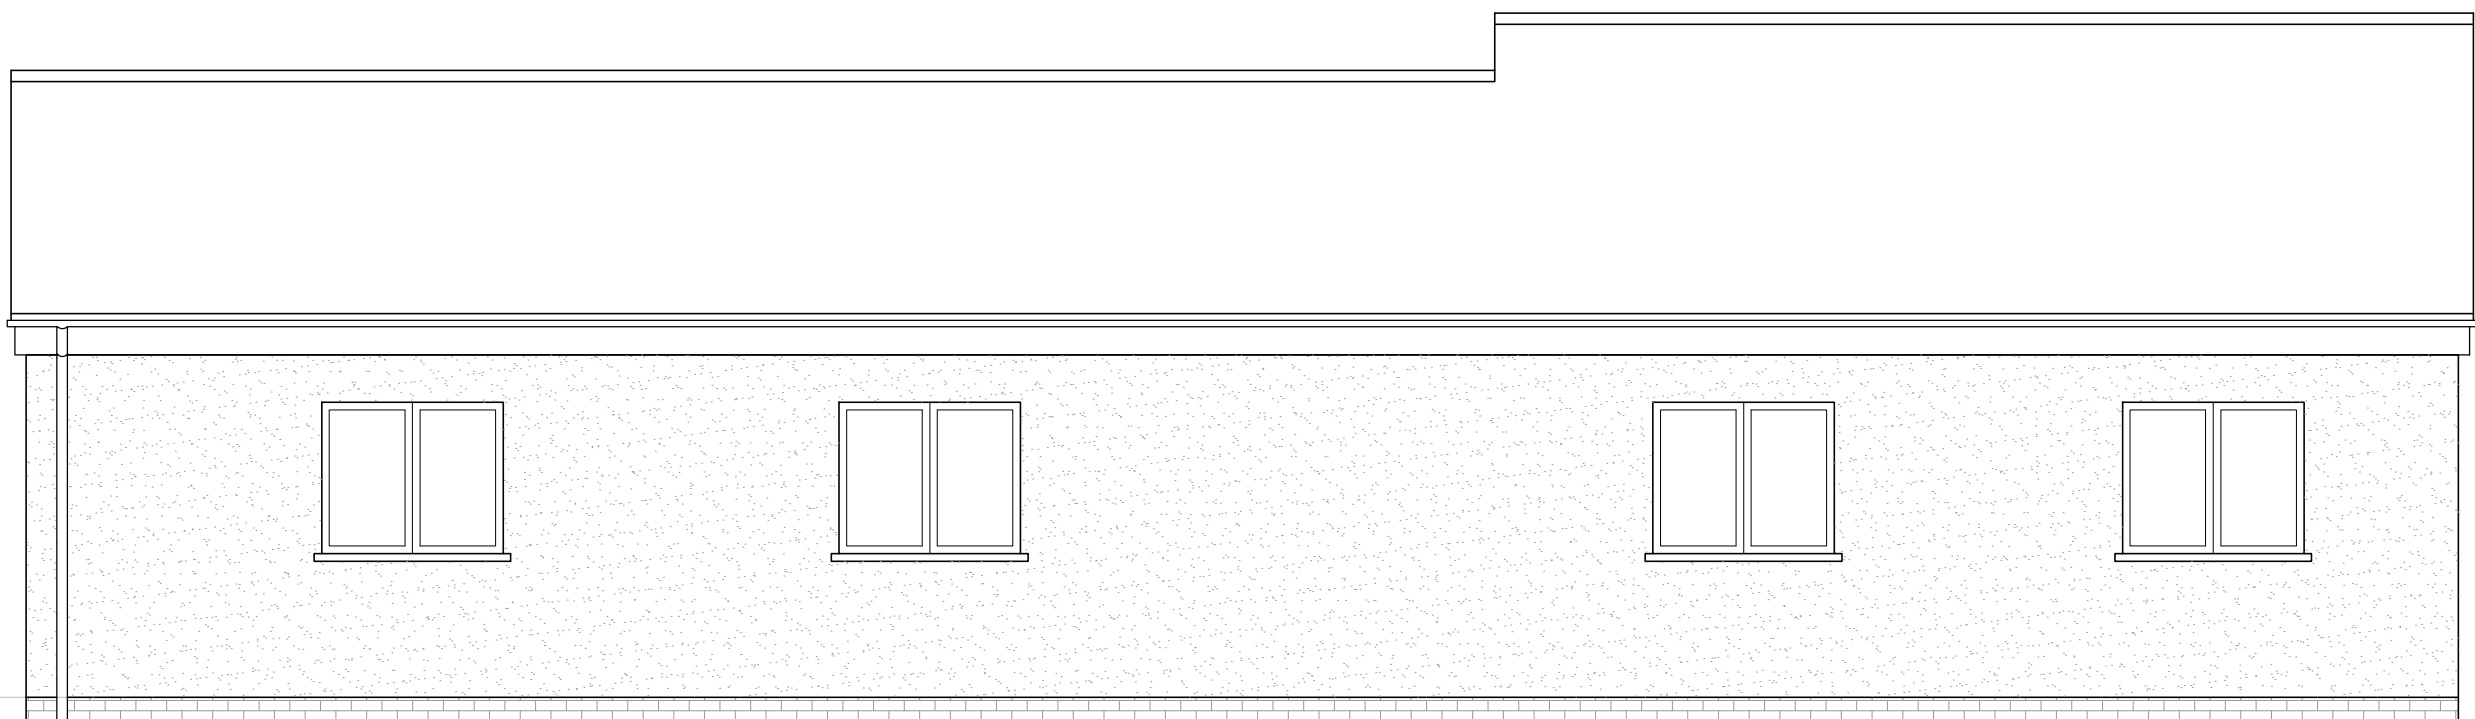

Rear Elevation

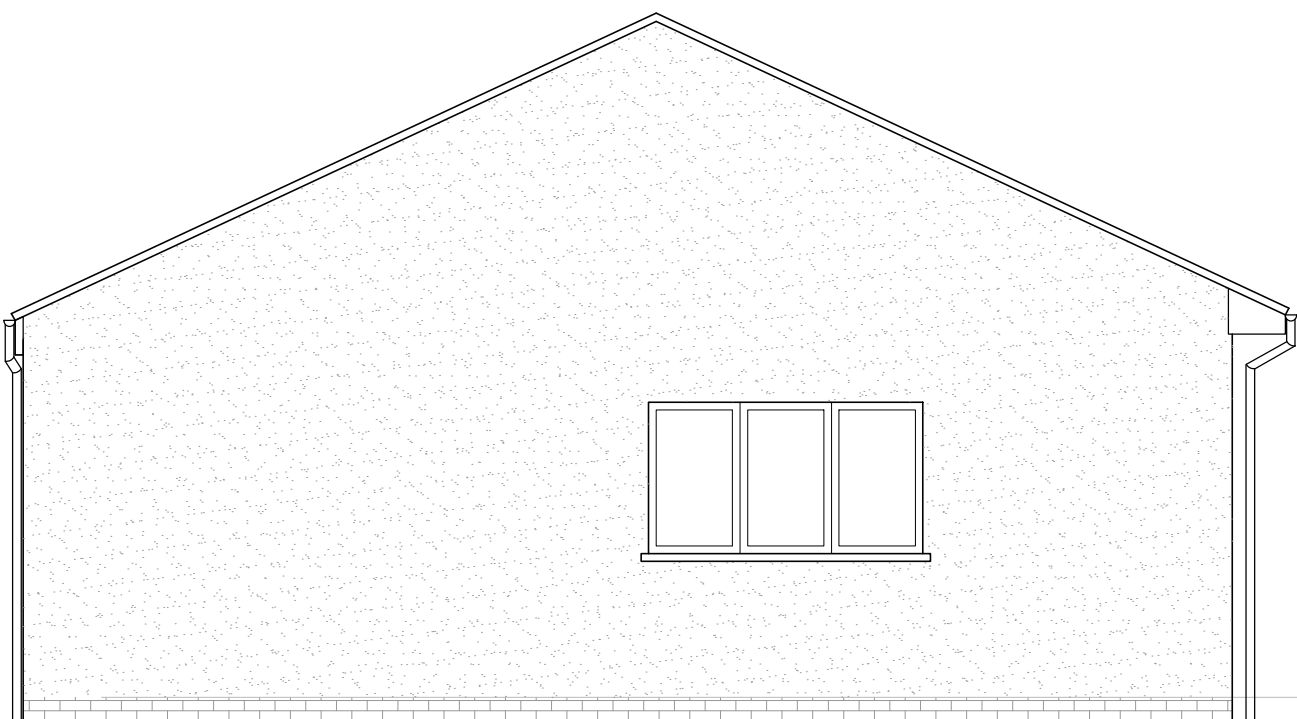

Side Elevation

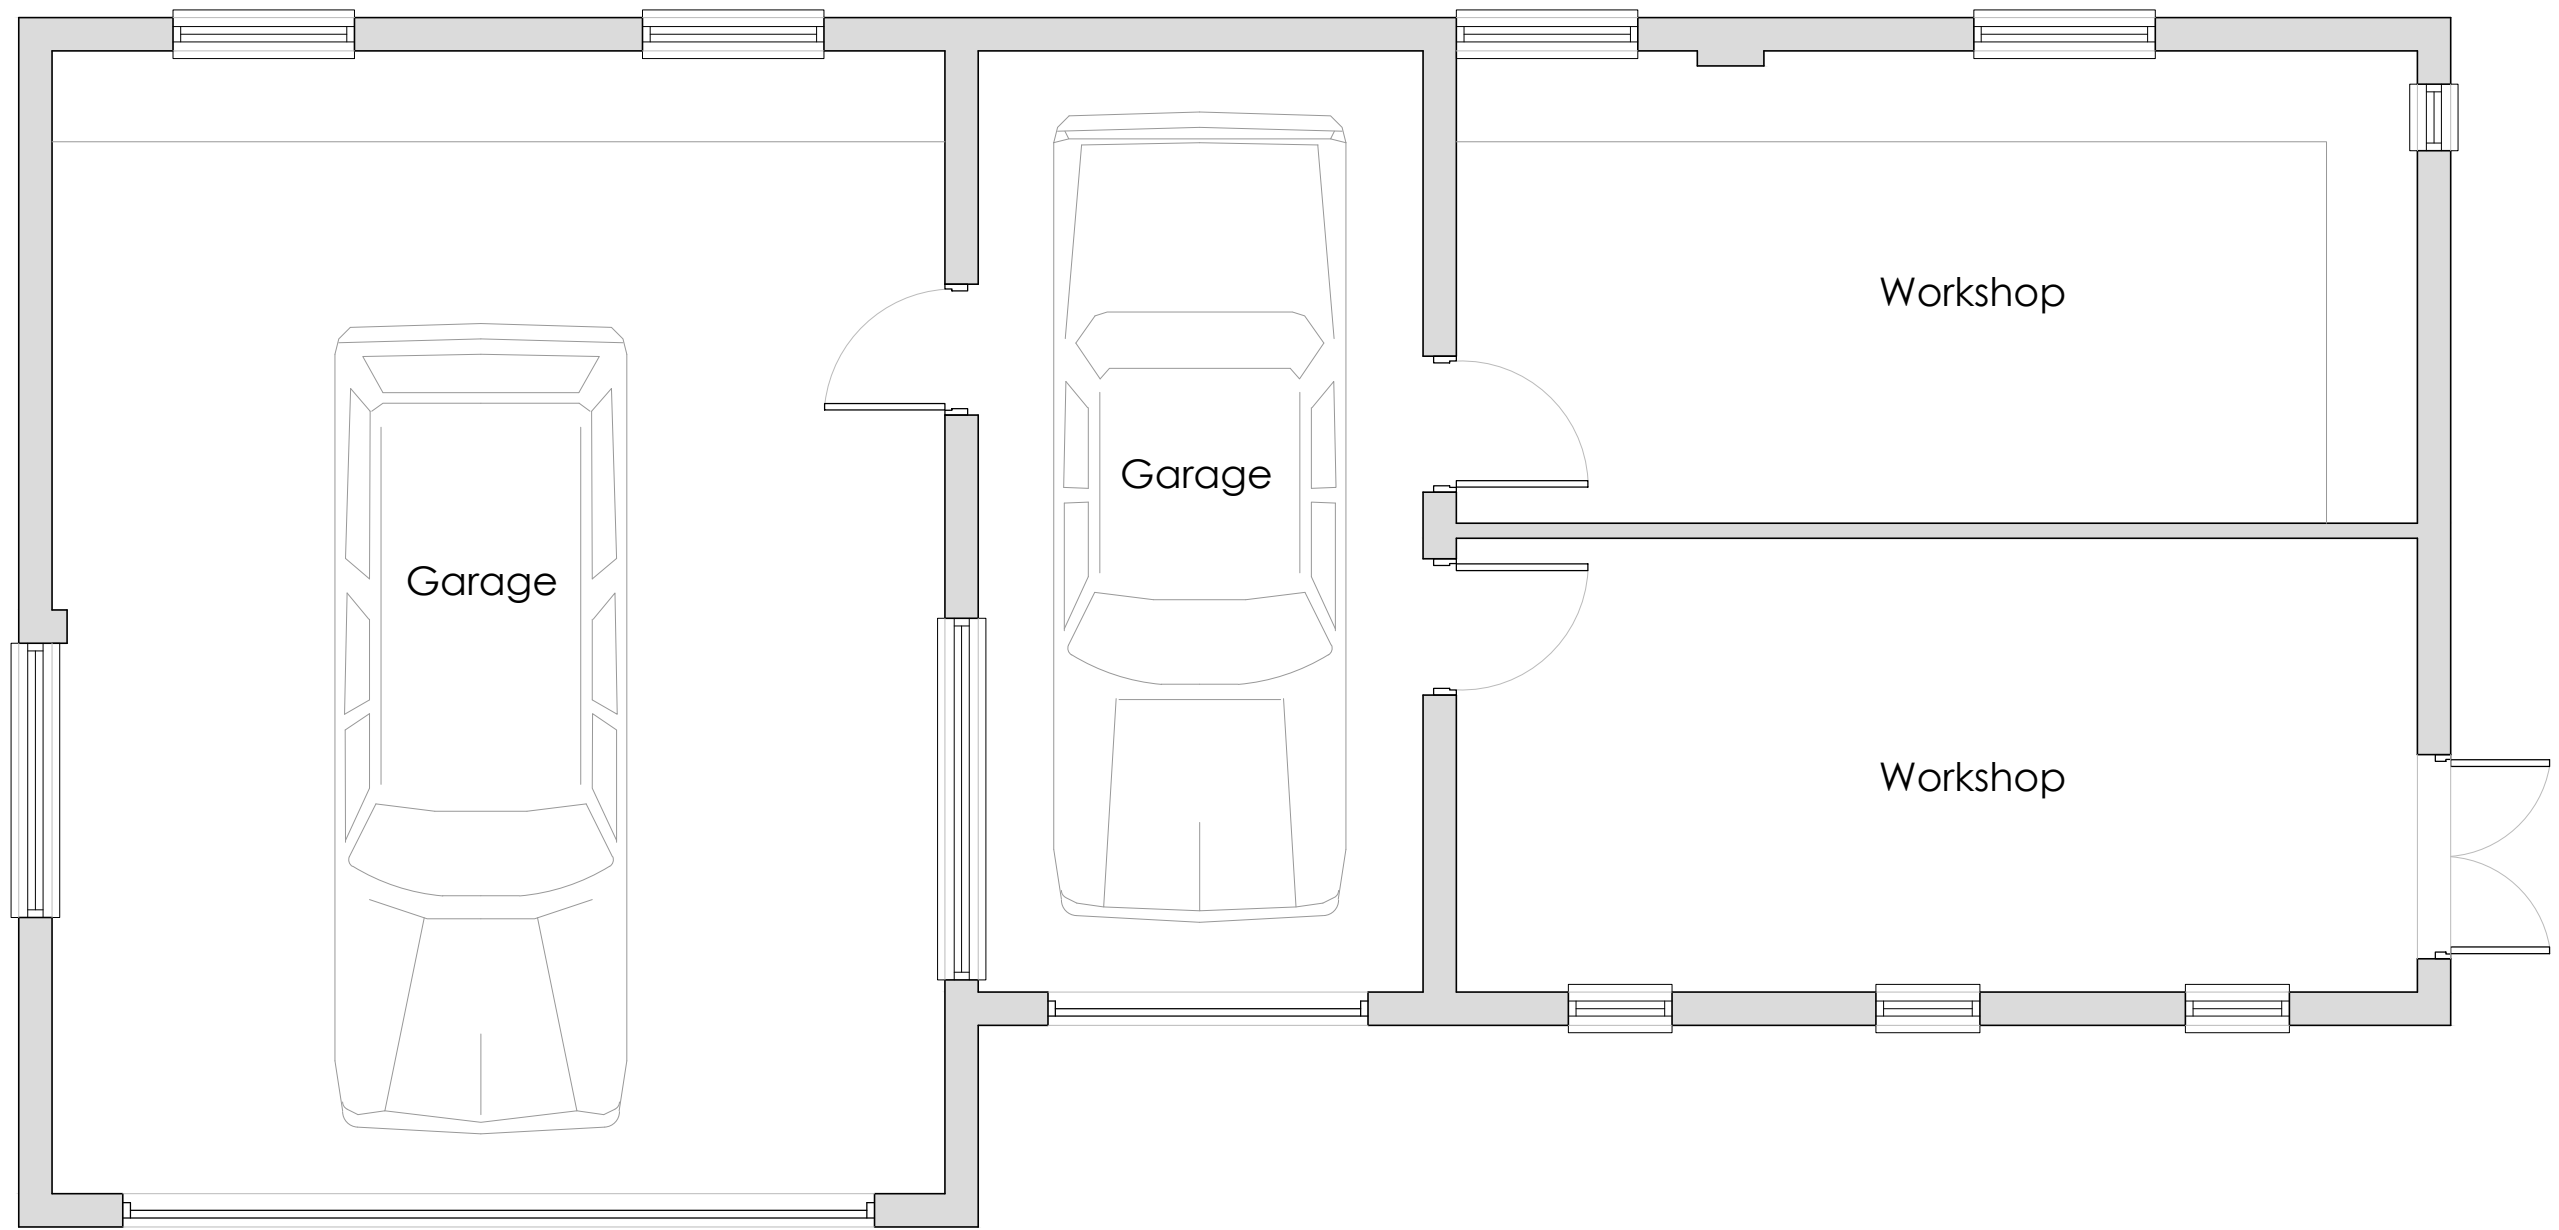

Floor Plan



COPYRIGHT RESERVED. THIS DRAWING MAY NOT BE USED OR REPRODUCED WITHOUT WRITTEN CONSENT. COPYRIGHT DESIGNS AND PATENTS ACT 1988.

rev | date | drawn | ch'k'd



project title
Rownall Road Werrington
For Frances Mayne
drawing title
Existing Garage Plans & Elevations
drawing no.
1316 - A - 002
scale
1:50 @ A1
date
April 2021
drawn by
WFP
checked by
X
authorised by
X
www.lewis-architecture.co.uk