




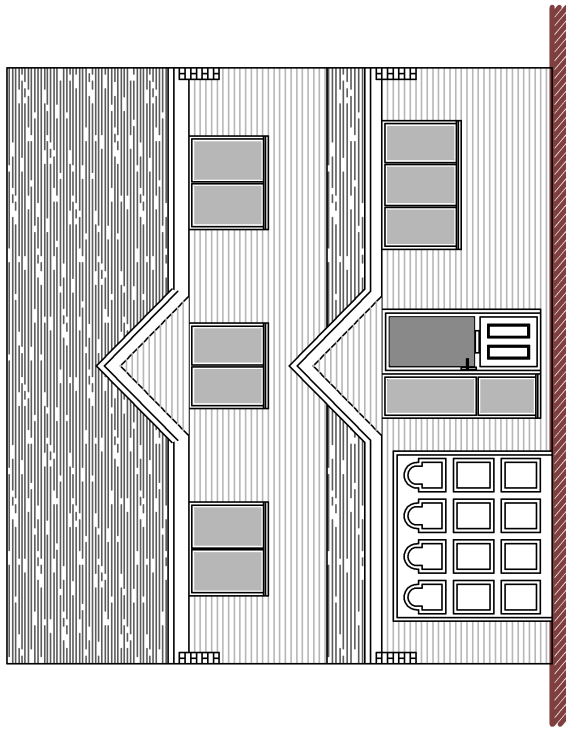



Front Elevation

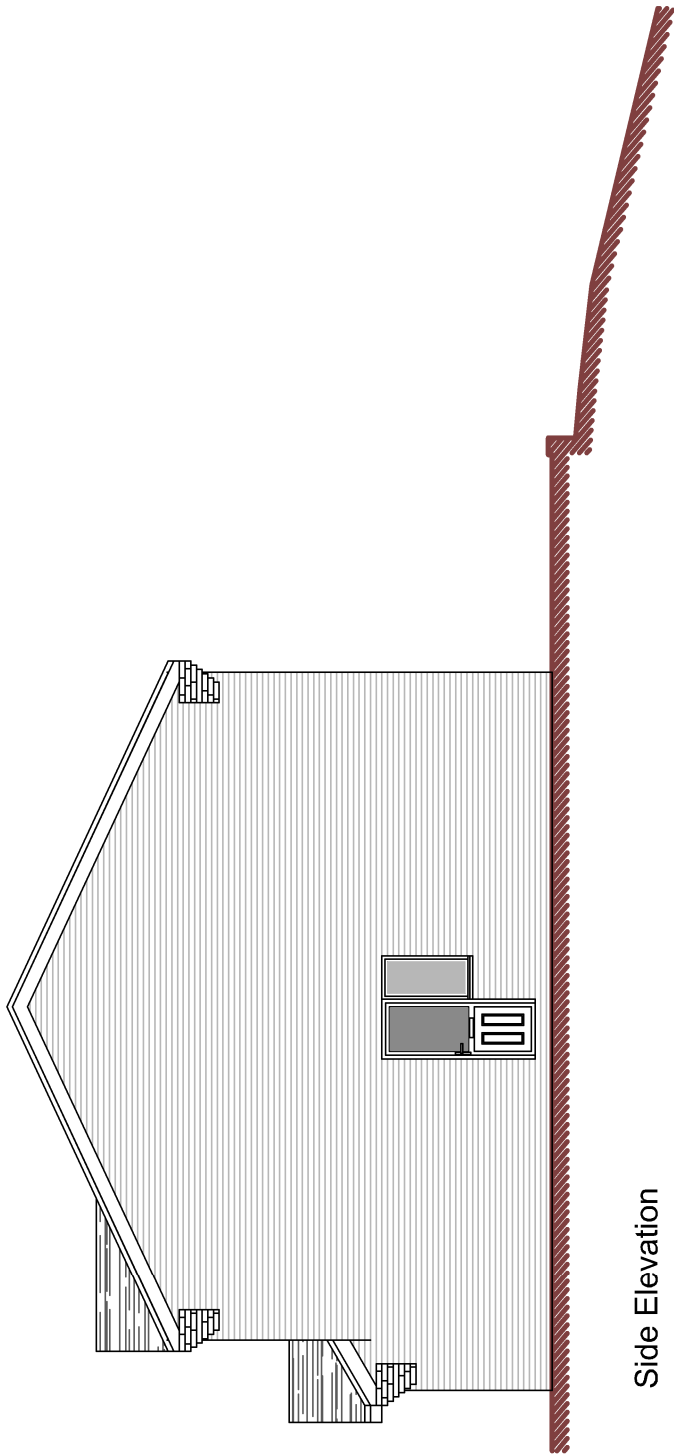

Side Elevation

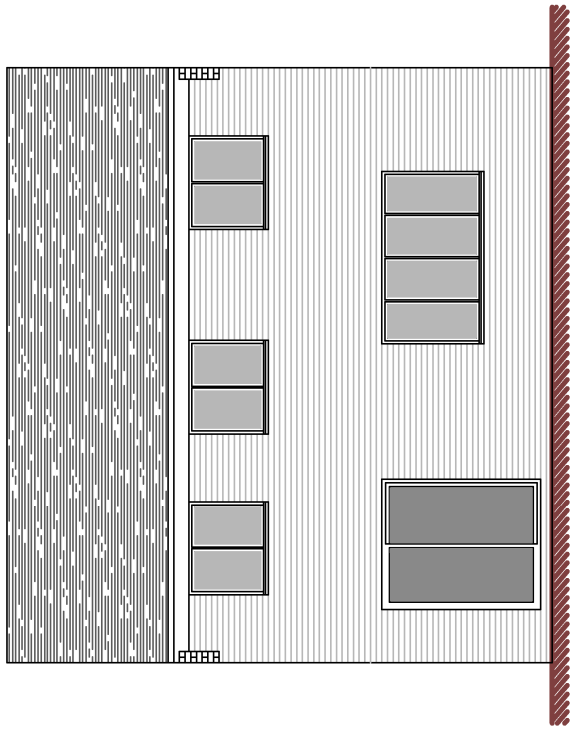


Rear Elevation

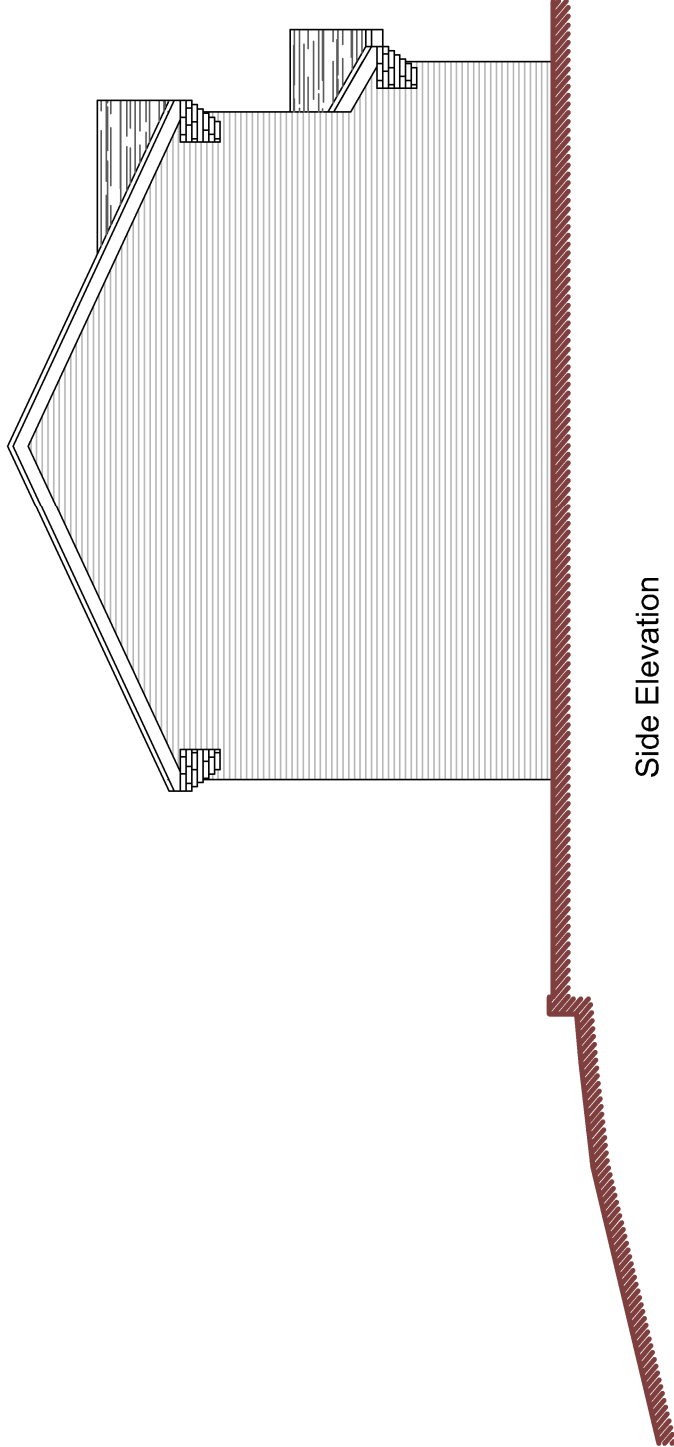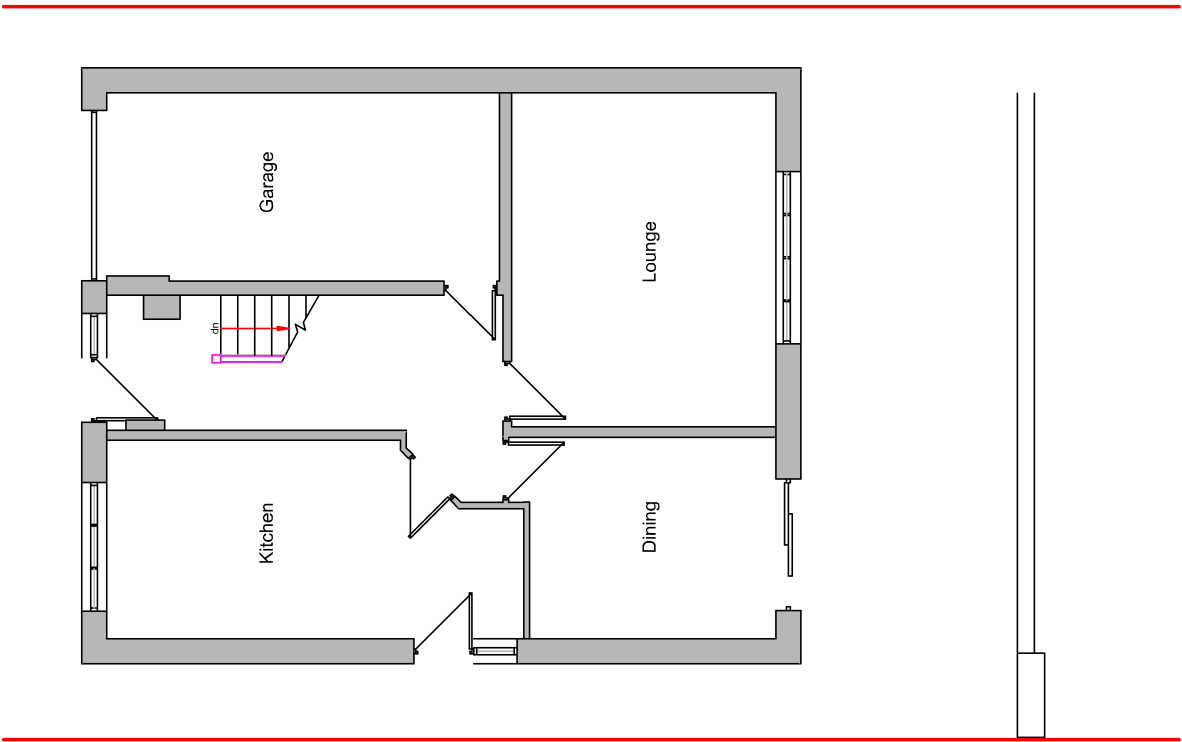

Side Elevation

Ground Floor Plan

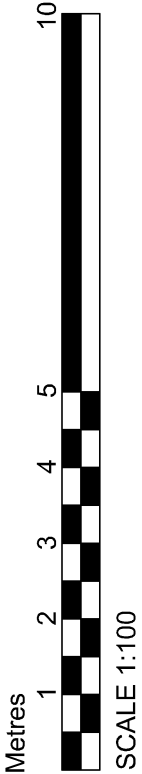

**DBD Architectural
Consultancy Ltd ©2021**

1. Copyright is vested with DBD Architectural Consultancy Ltd.
2. All dimensions to be checked on site before proceeding.
3. Contractor to check/adjust dimensions of new work to suit existing conditions.
Do not proceed until existing structure or details are plumb, square or level.
4. Contractor must notify the architect of any discrepancies before proceeding.
5. All drawings to be read in conjunction with all other construction drawings and specs.

Rev	Date	Description

**DBD Architectural
Consultancy Ltd**
50 Broad Street, Leek,
Staffordshire ST13 5NS
01538 883118
www.dbdconsultants.co.uk

Mr & Mrs Spencer
34 Mossfield Drive
Biddulph
ST16 6UL

Single Storey Rear Extension

Plans as Existing

Drawn	Planning	Rev	Rev No
Rev	AS	Rev	2/106
Date	11/10/21	Drawn by	PL 02