
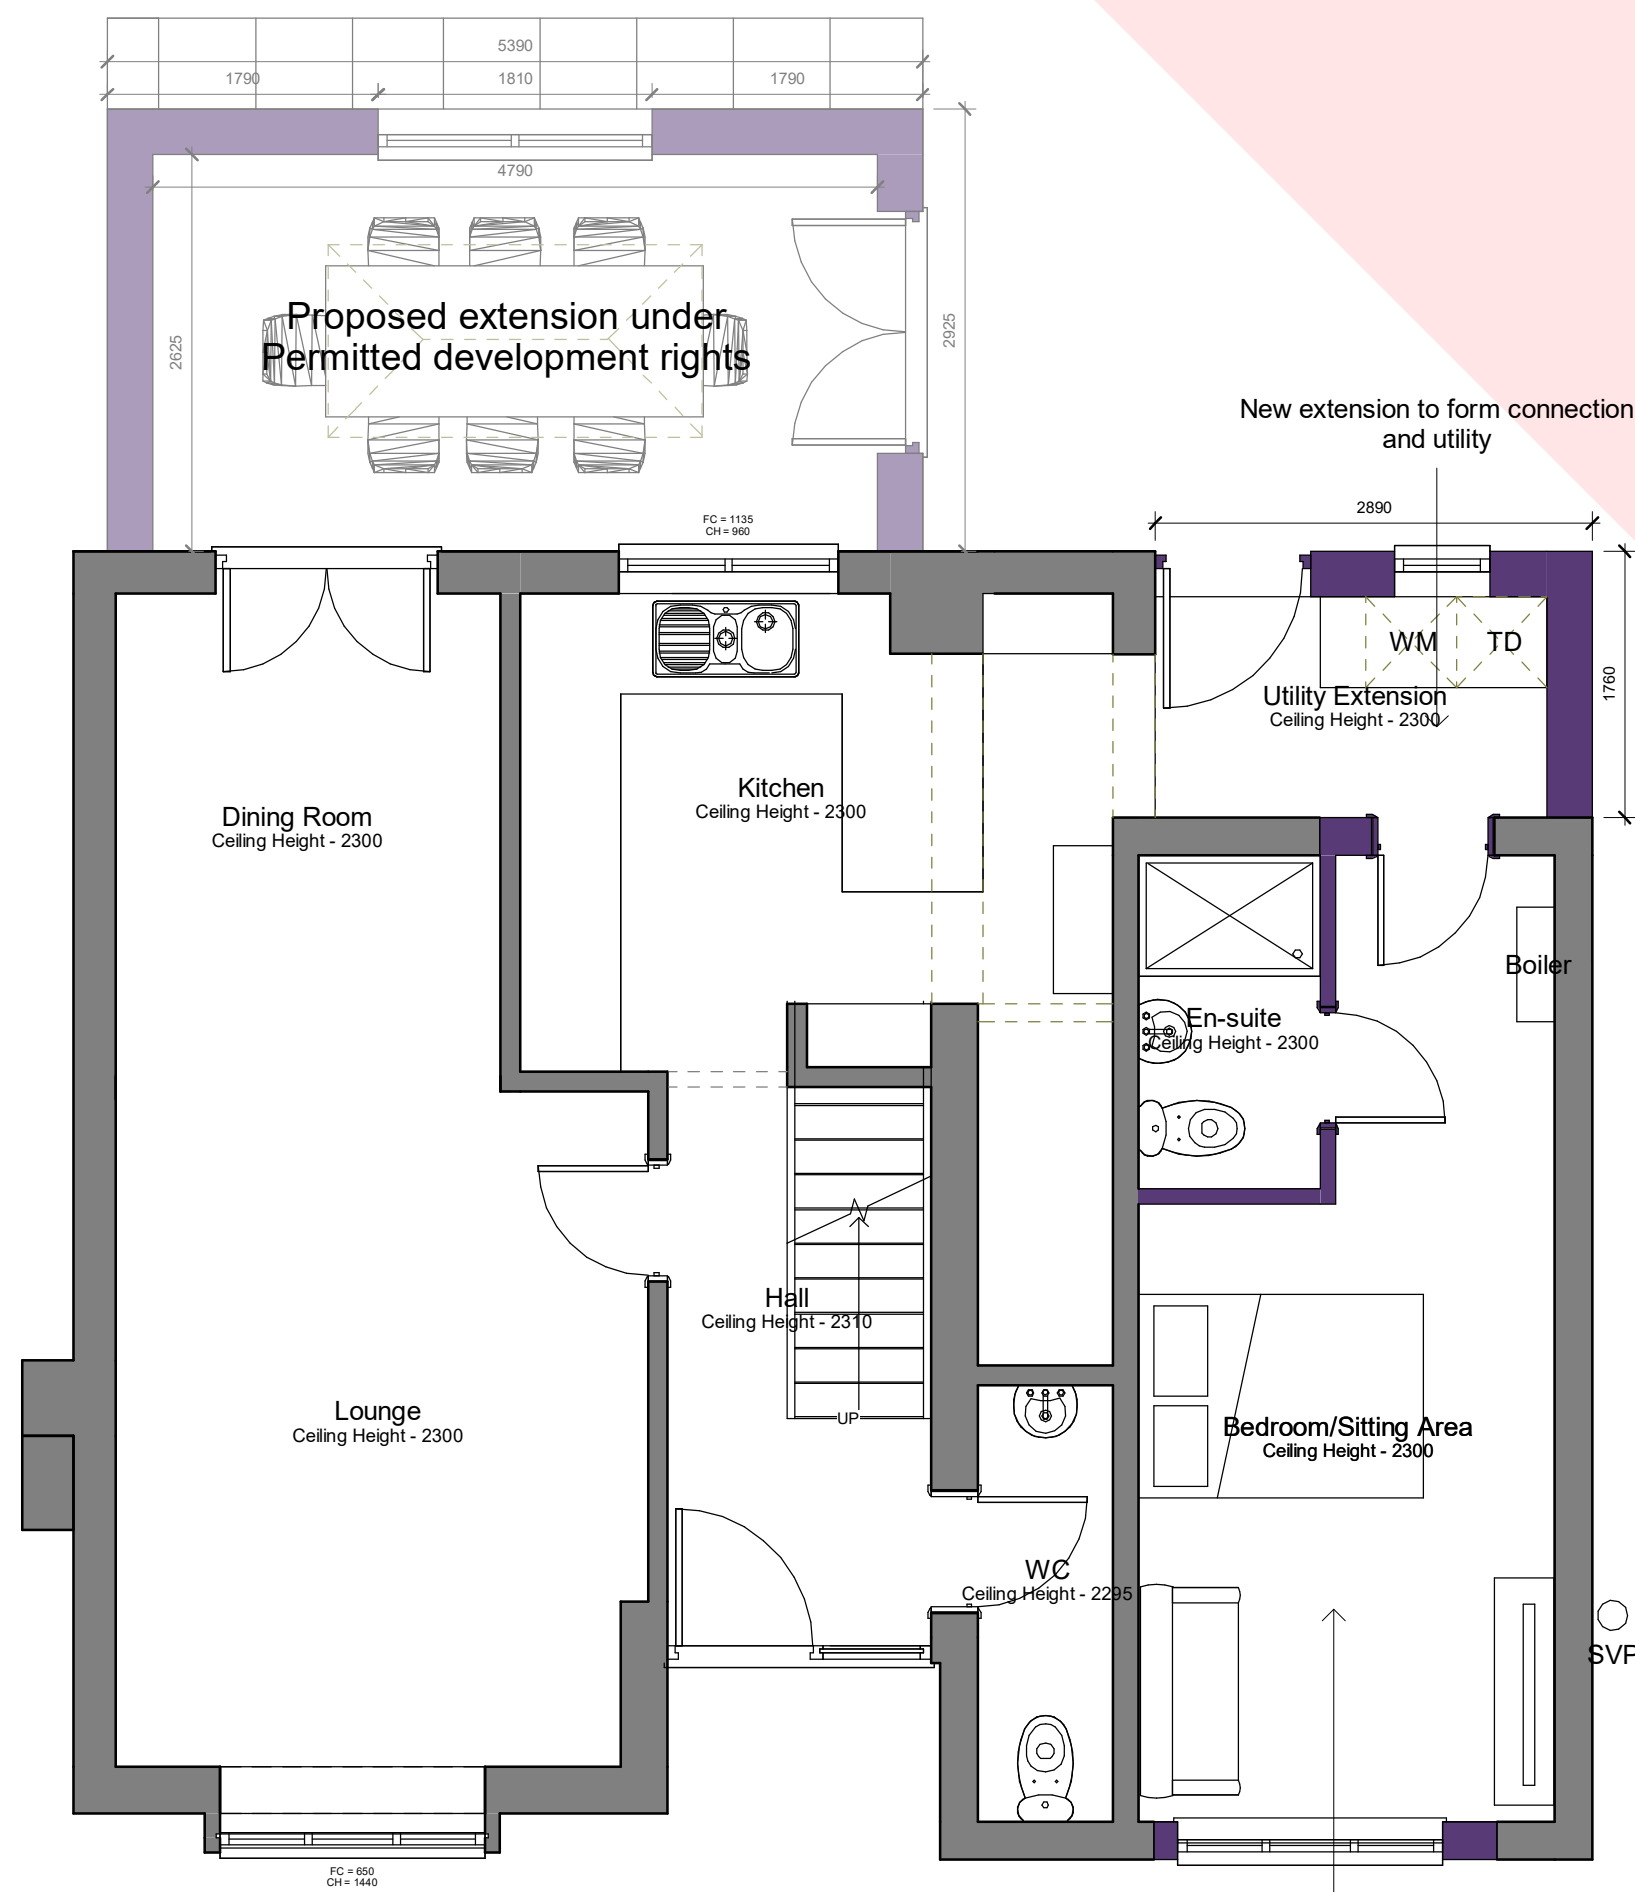
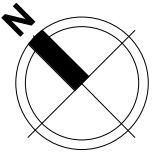


All heights, sizes and dimensions should be checked on site by the contractor before any work is put in hand.


Figured dimensions should be taken in preference to scaling and any errors or omissions reported to the architect at once.

This drawing has been prepared in accordance with the CDM (Construction Design and Management) and all foreseeable design risks to those involved or affected by construction have been avoided wherever possible.




Scale 1 : 50

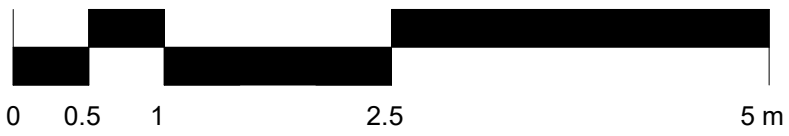

Ground Floor
1 : 50

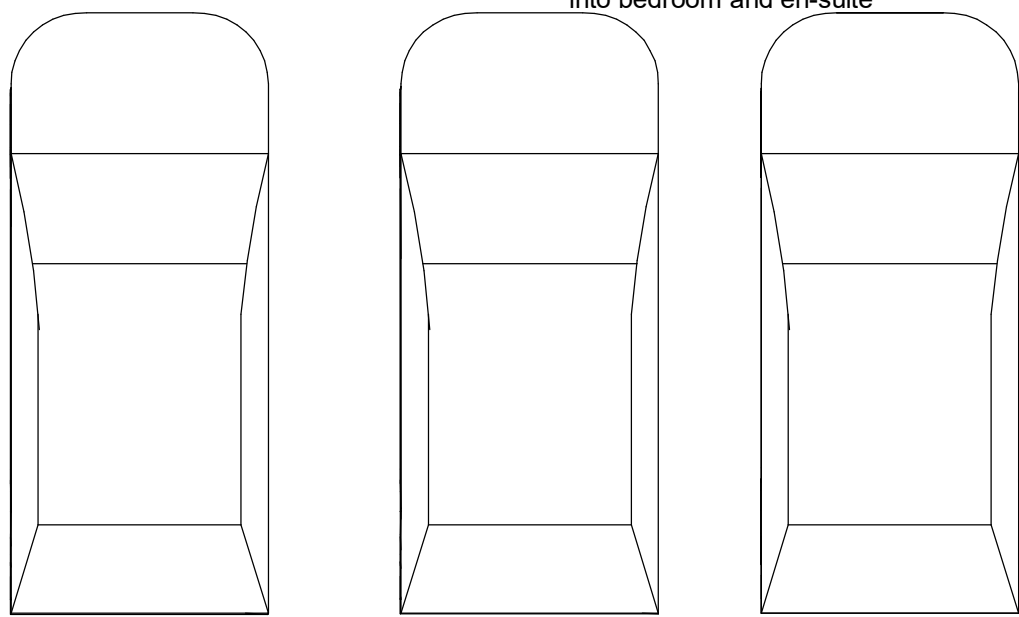

Existing garage to be converted into bedroom and en-suite

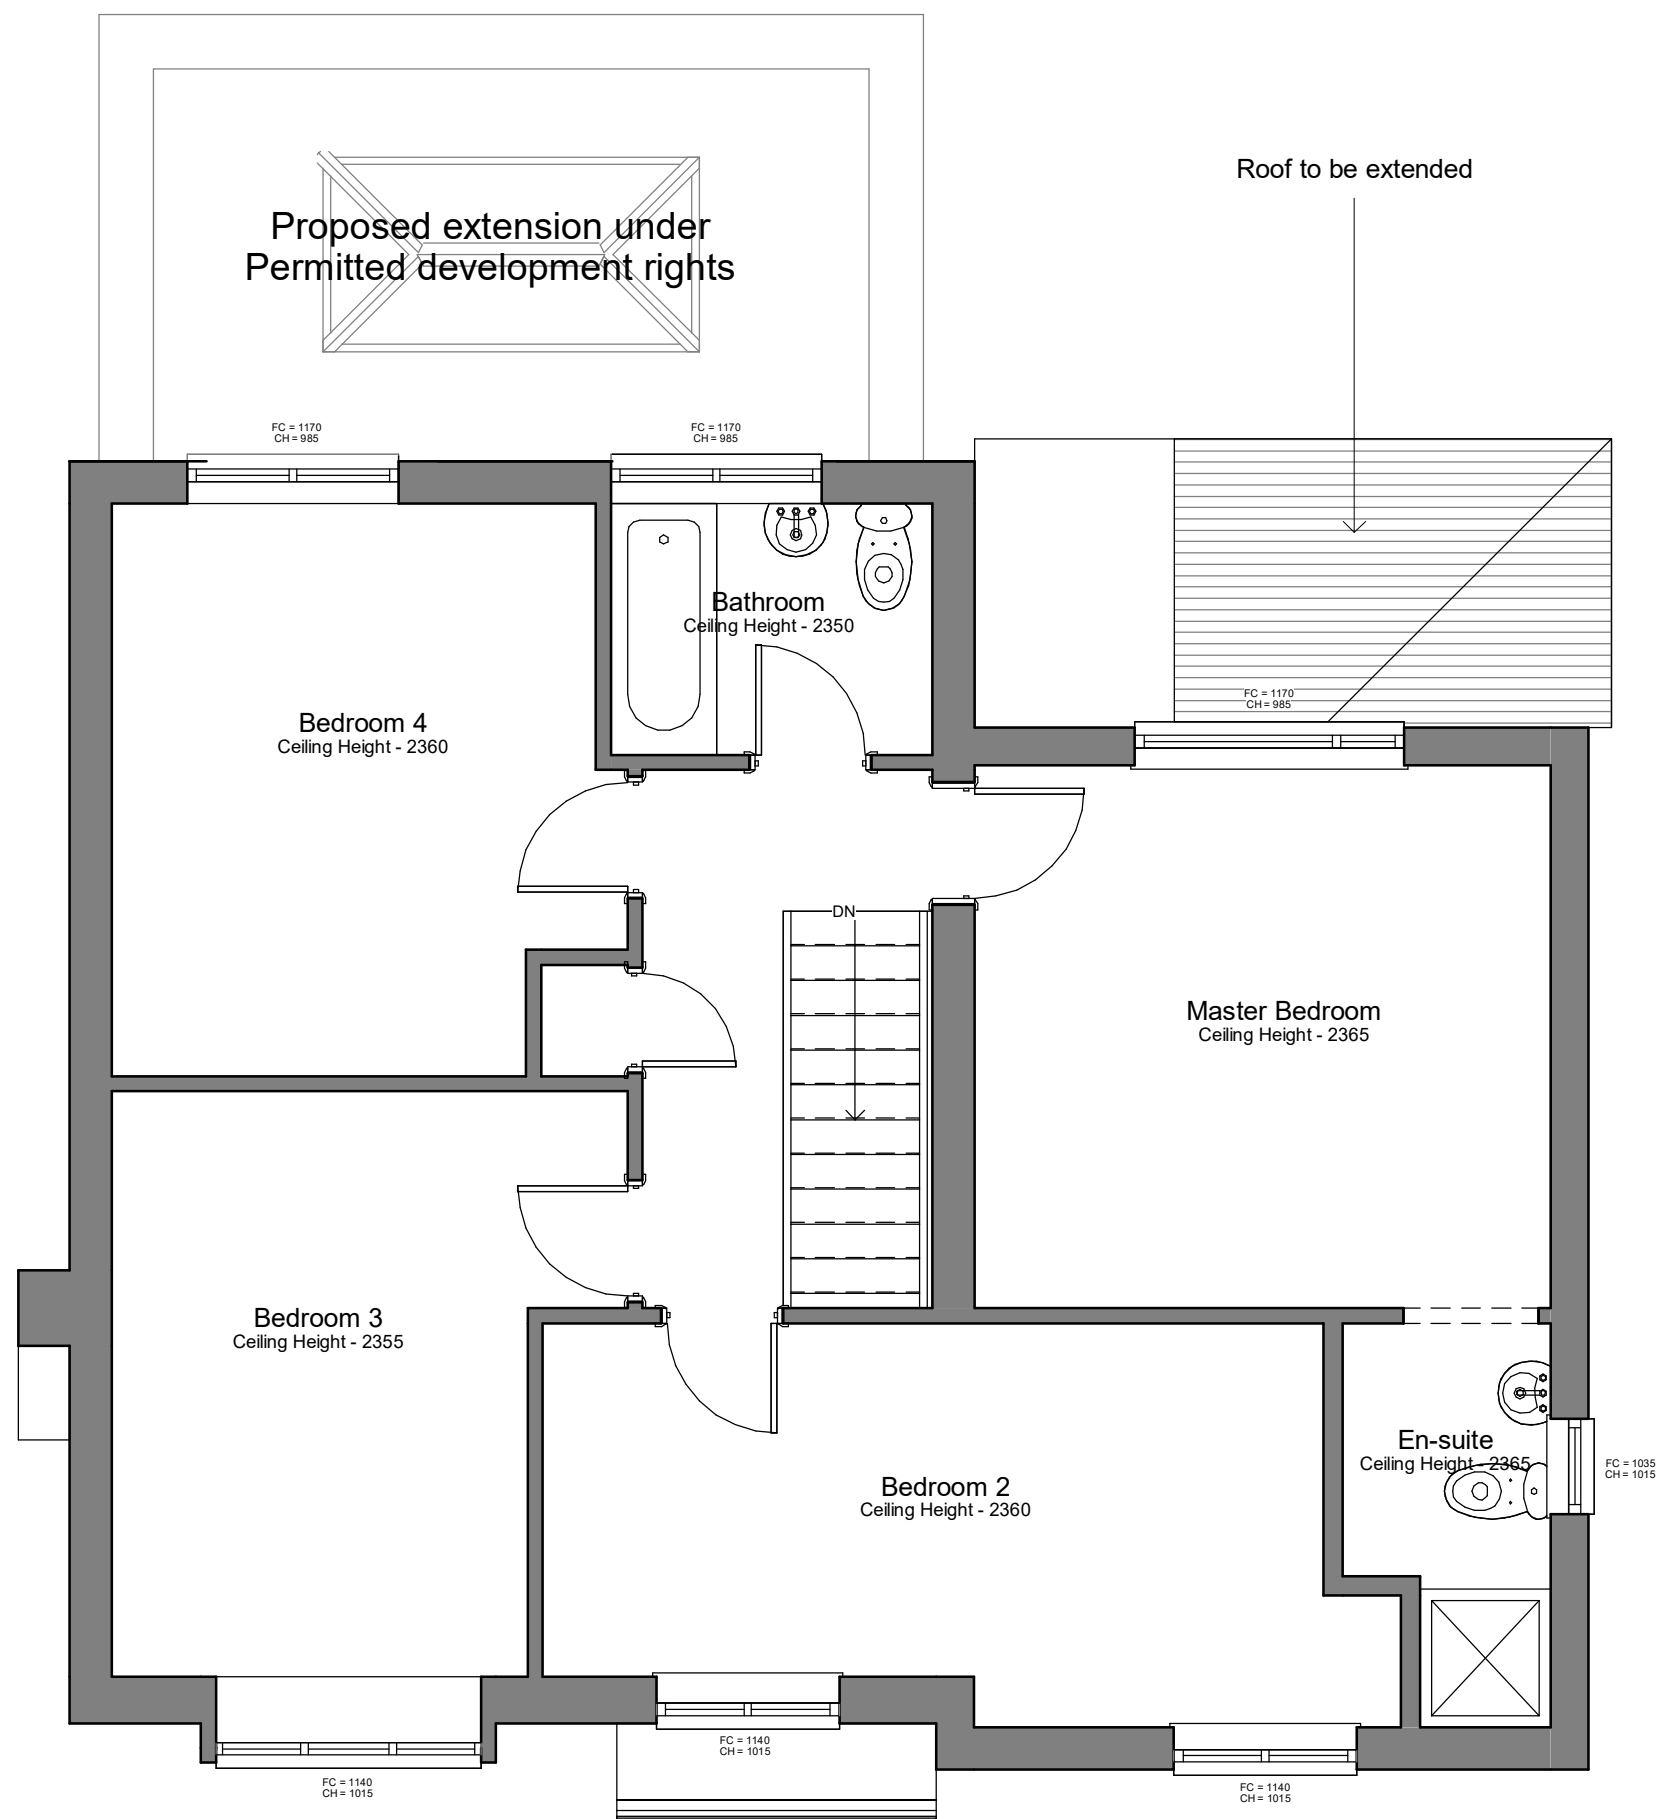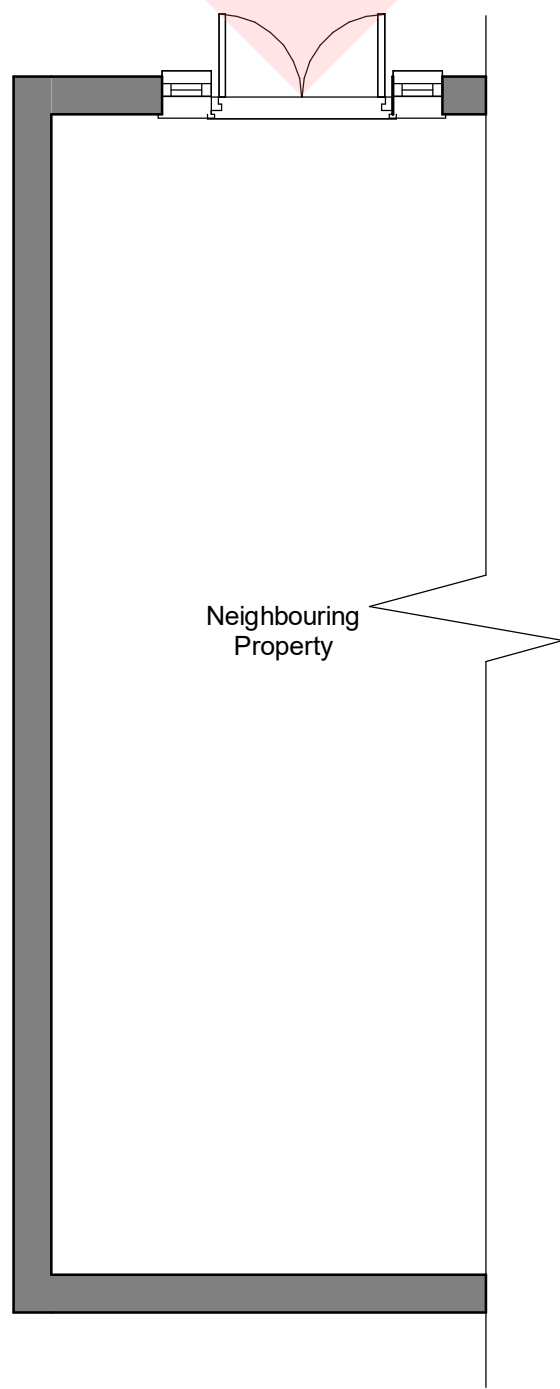 

First Floor
1 : 50

P.2	12/01/2022	Car parking spaces added
P.1	29/10/2021	General alterations made for planning

Rev	Date	By	Detail
Drawing status			

Client
Mr & Mrs Hilton
Project/Location
20 Furlong Avenue,
Tea,
Stoke-On-Trent
ST10 4JS

Drawing title			
Proposed Floor Plans			
Date	Drawn	Checked	Job No.
12/01/2022	LE	TM	3217
Scale(s)			
1 : 50 @A1			
Drawing number		Revision	
MH21-SA-XX-ZZ-DR-A-0205		P.2	

SA **SMYTHEMAN**
ARCHITECTURAL

12 High Street, Tea,
Stoke-on-Trent
ST10 4DZ
T: +44 (0)1538 722097
E: mail@smytheman.co.uk
W: www.smytheman.co.uk

