


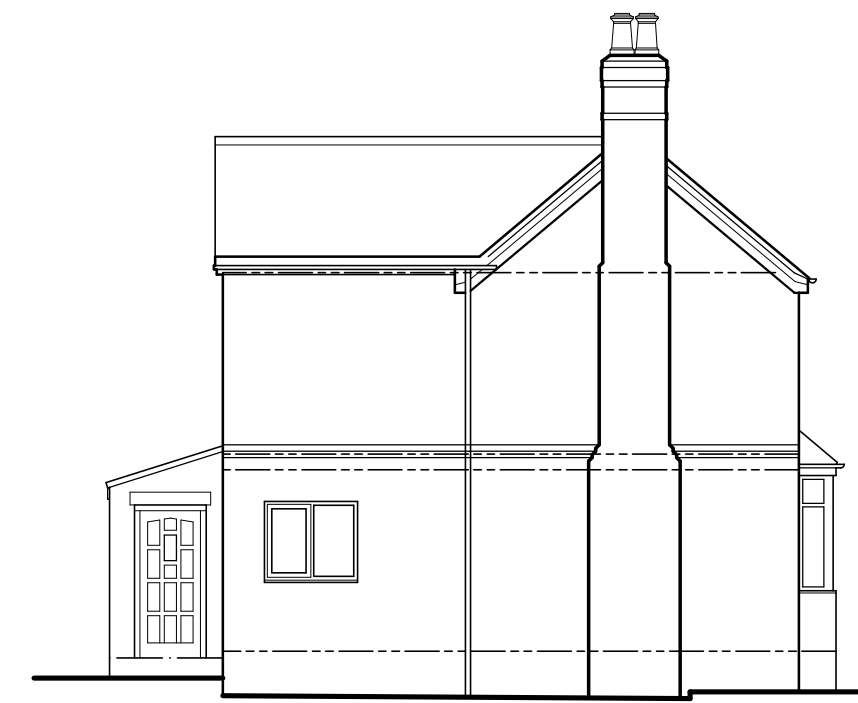

SOUTH ELEVATION




WEST ELEVATION




NORTH ELEVATION




EAST ELEVATION

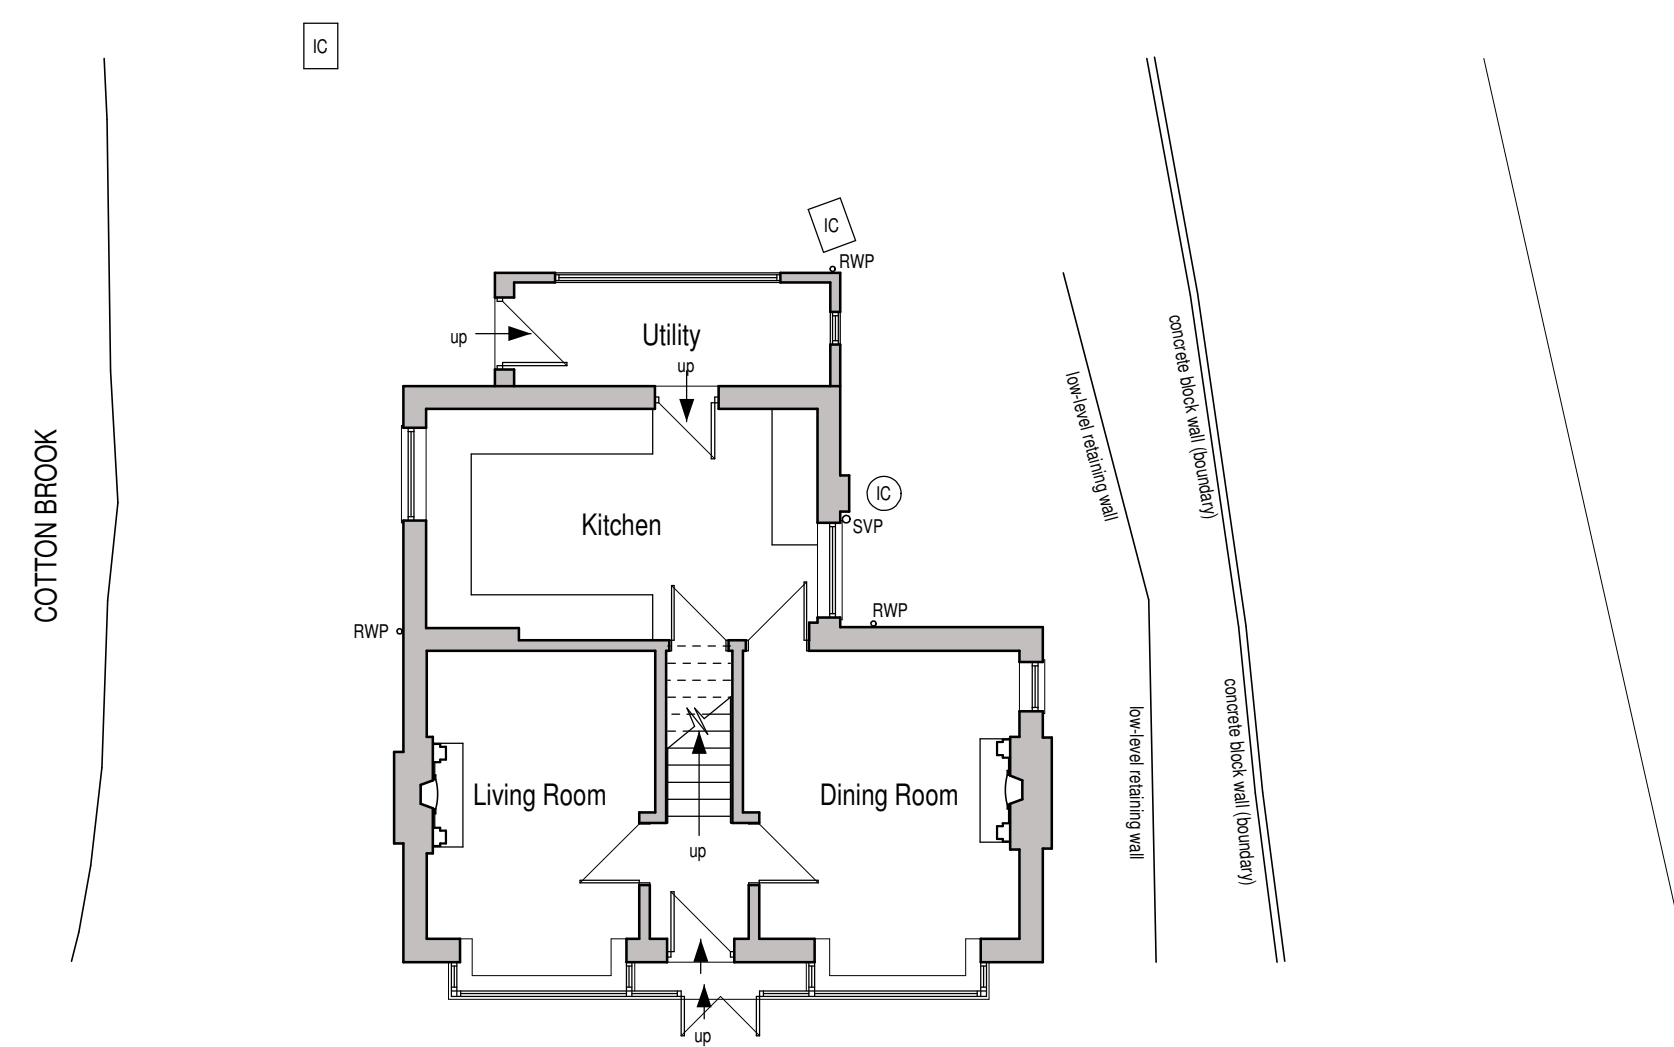

GROUND FLOOR PLAN

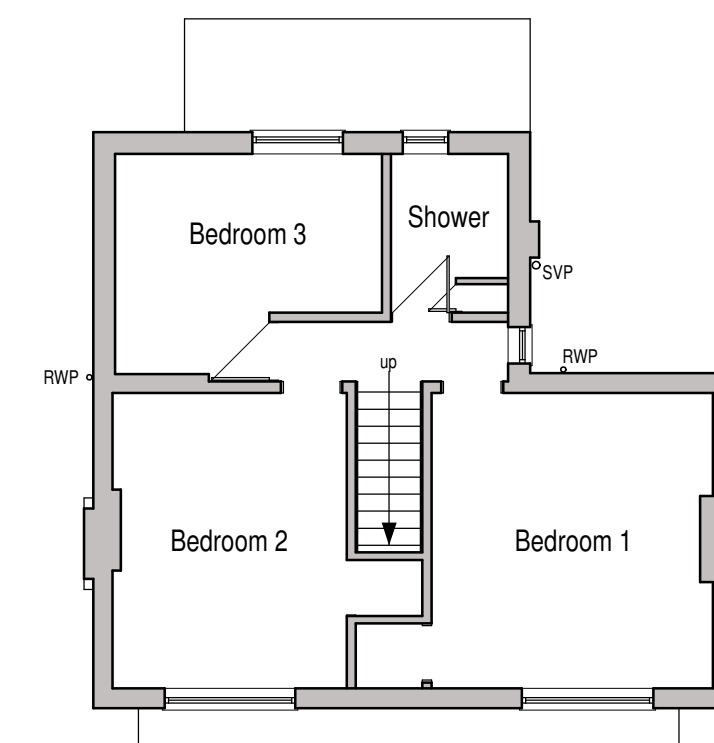

FIRST FLOOR PLAN

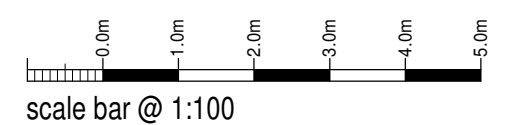

scale bar @ 1:100

MR & MRS WHEAT

Proposed Replacement Windows +
Doors at
Dell House
Cotton Dell,
Oakamoor,
Staffordshire,
ST10 3DJ

Existing Conditions
Floor Plans and Elevations

Date	December 2021	Sheet	A1	Scale	1:100
Dwg No.	2021-2654-01	Rev.	-	Drawn	NAW



10 Cawdry Buildings, Fountain Street, Leek, ST13 6JP
Telephone: 01538 386002
E-mail: info@sammonsltd.co.uk
Web: www.sammonsltd.co.uk

This drawing is copyright.
All dimensions must be checked prior to commencement.