




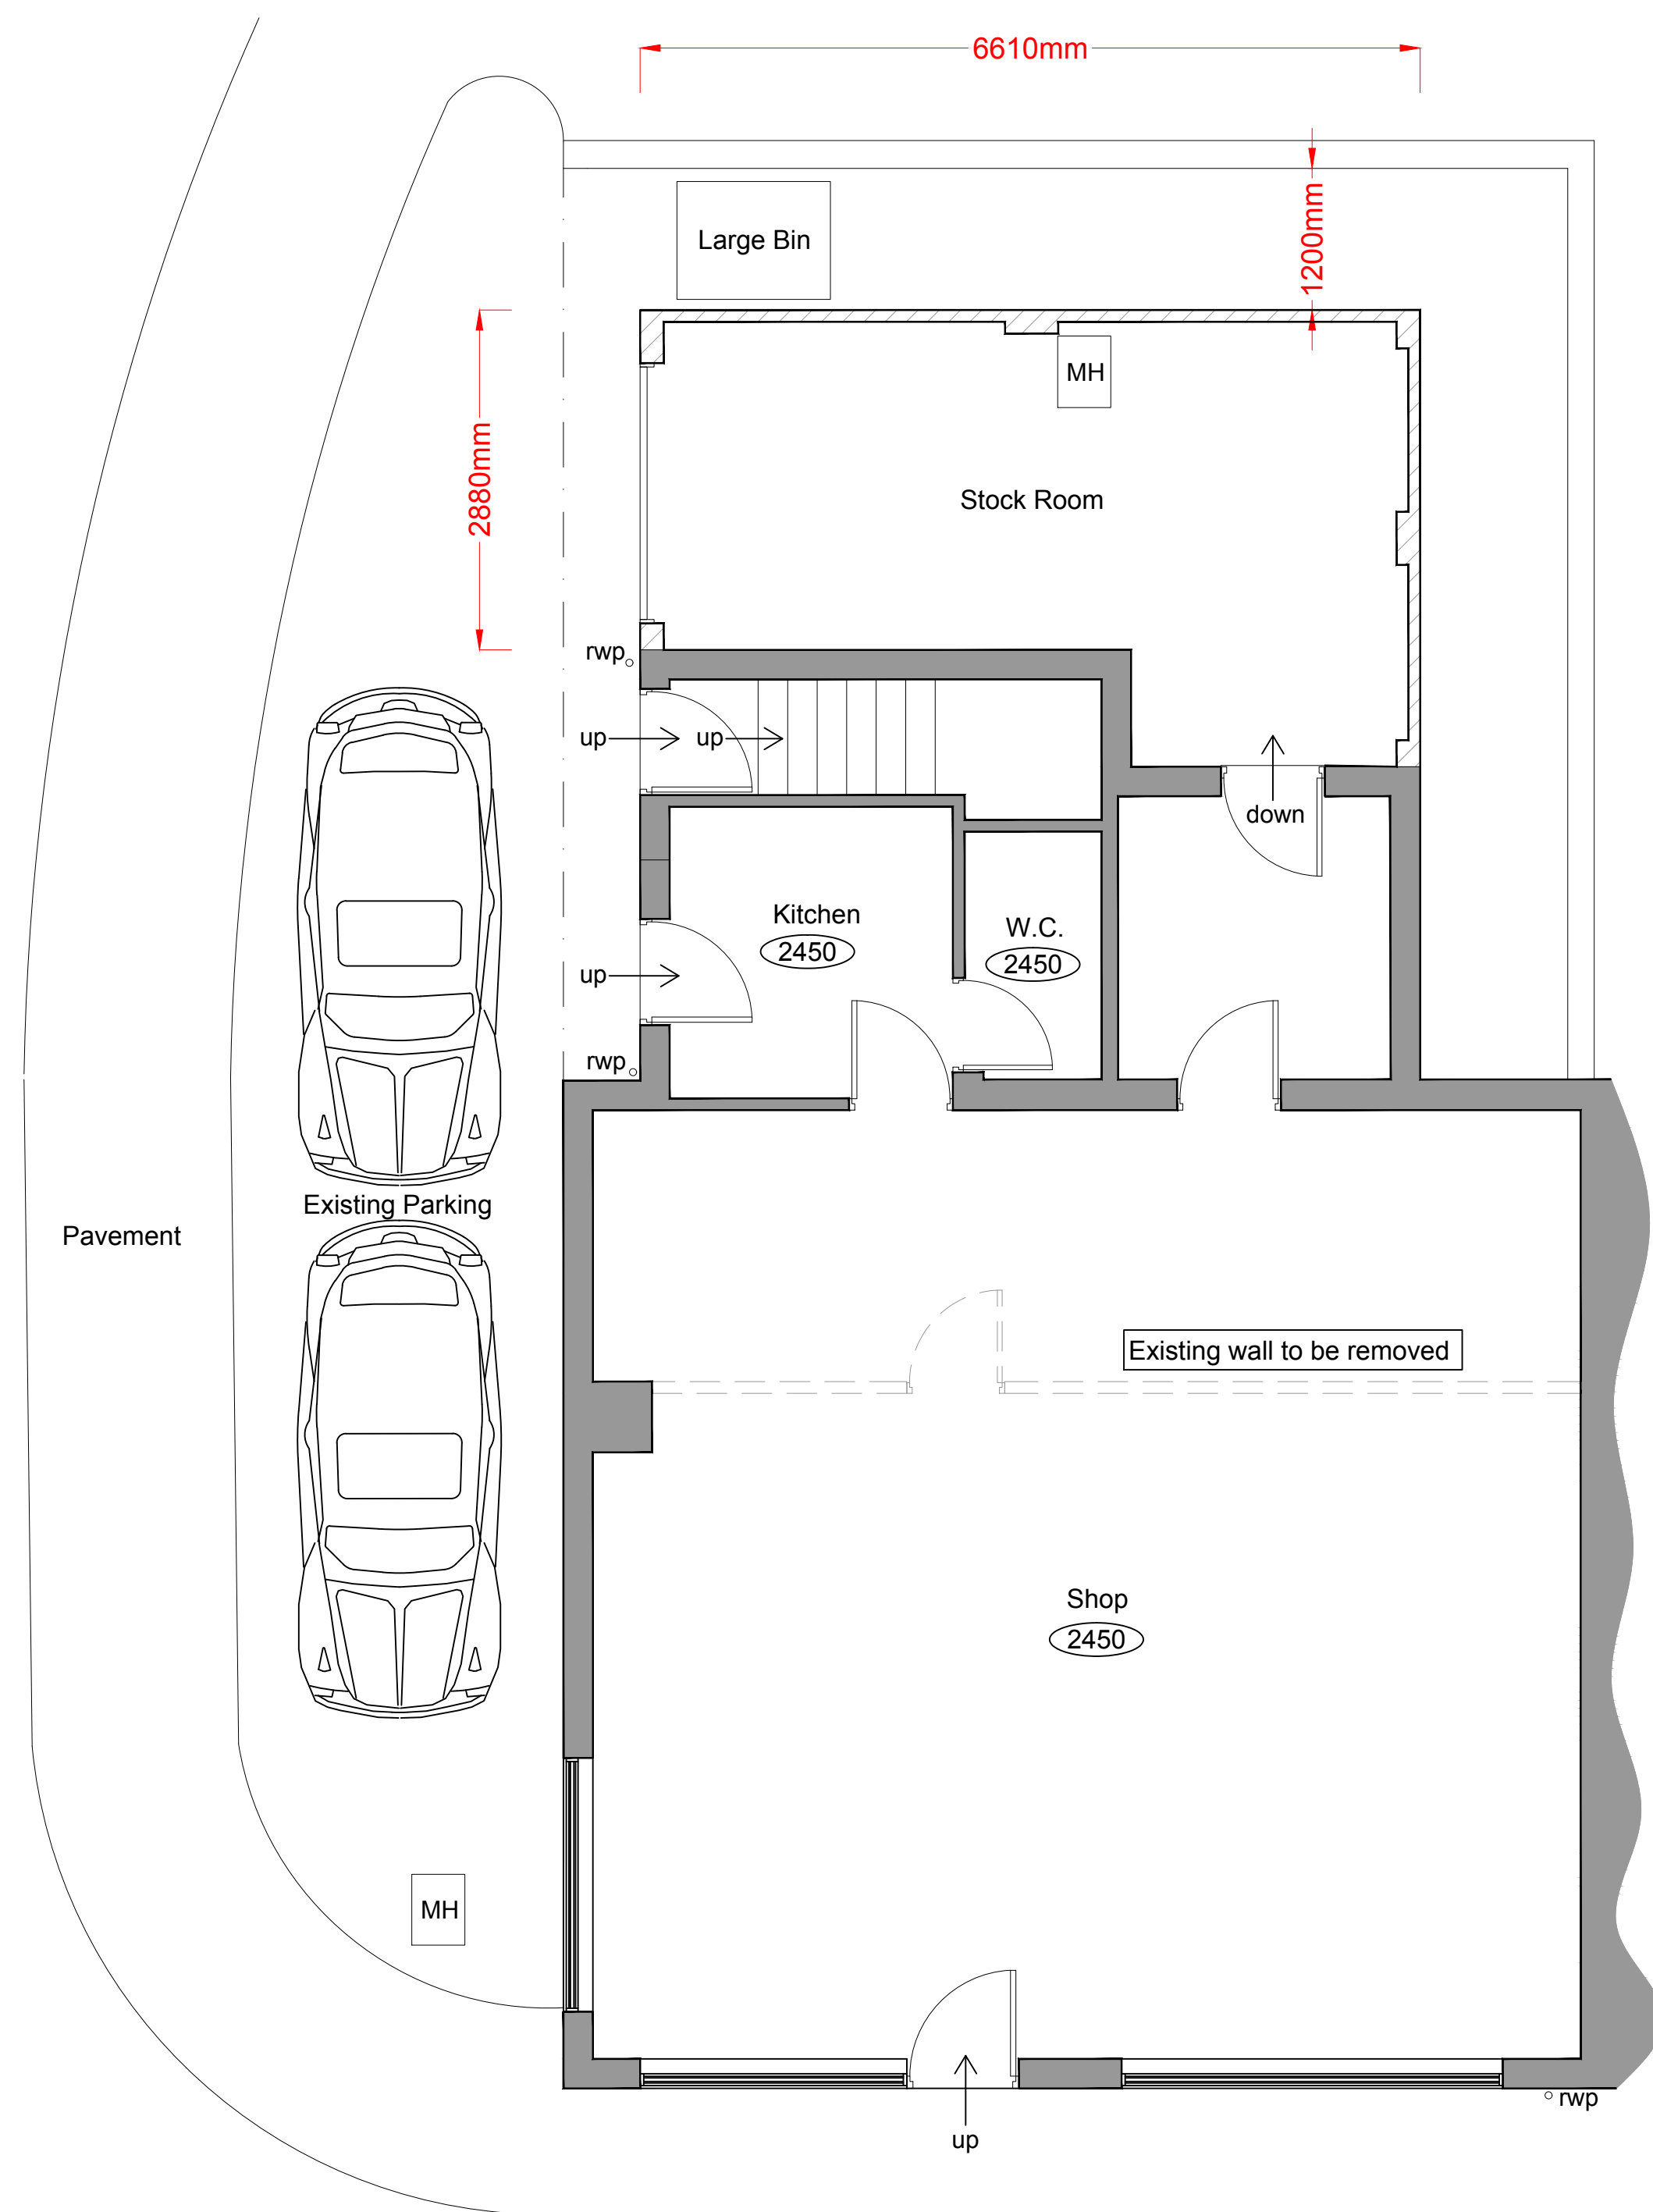

PROPOSED GROUND FLOOR PLAN

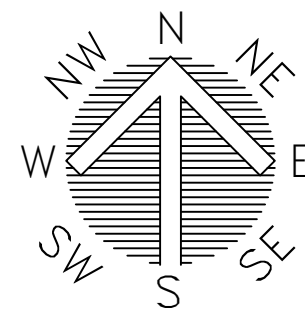

PROPOSED SITE PLAN - 1:500

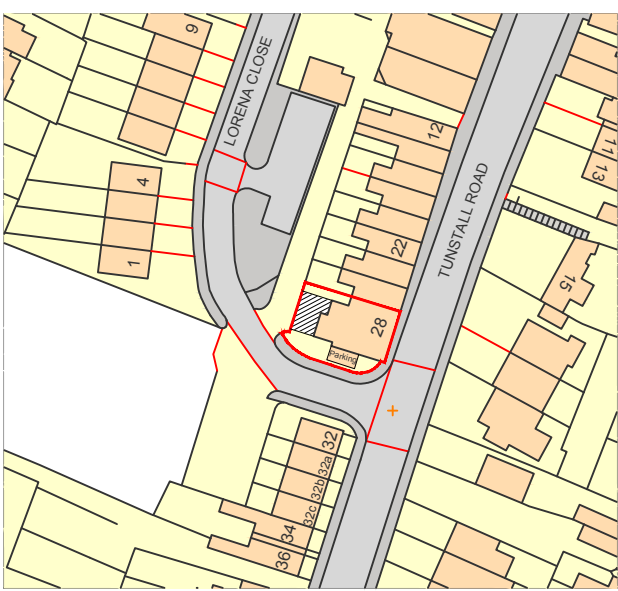

PROPOSED LOCATION PLAN - 1:1250



FOREFRONT
DEVELOPMENT CONSULTING

4 Ridge House, Ridge House Drive, Festival Park, S-O-T. ST1 5SJ
Office 01782 216912 WWW.FOREFRONTDC.COM

CLIENT

BARGAIN BOOZE

PROJECT

Proposed single storey rear/ side extension forming
Store Room at 28-30 Tunstall Road, Stoke-on-Trent,
Staffordshire ST8 6HH

TITLE

Proposed Floor Plans
Crown copyright and Ordnance Survey 0100031673

SCALE DRAWN

1:50, 1:500, 1:1250 @ A1 ATG

DRG NO. DATE

21-123-02 21 / 09 / 21

REV.	DESCRIPTION	DATE
A	Internal alterations	10-12-21
B	Floor plan amendments	15-12-21