





PROPOSED FRONT ELEVATION

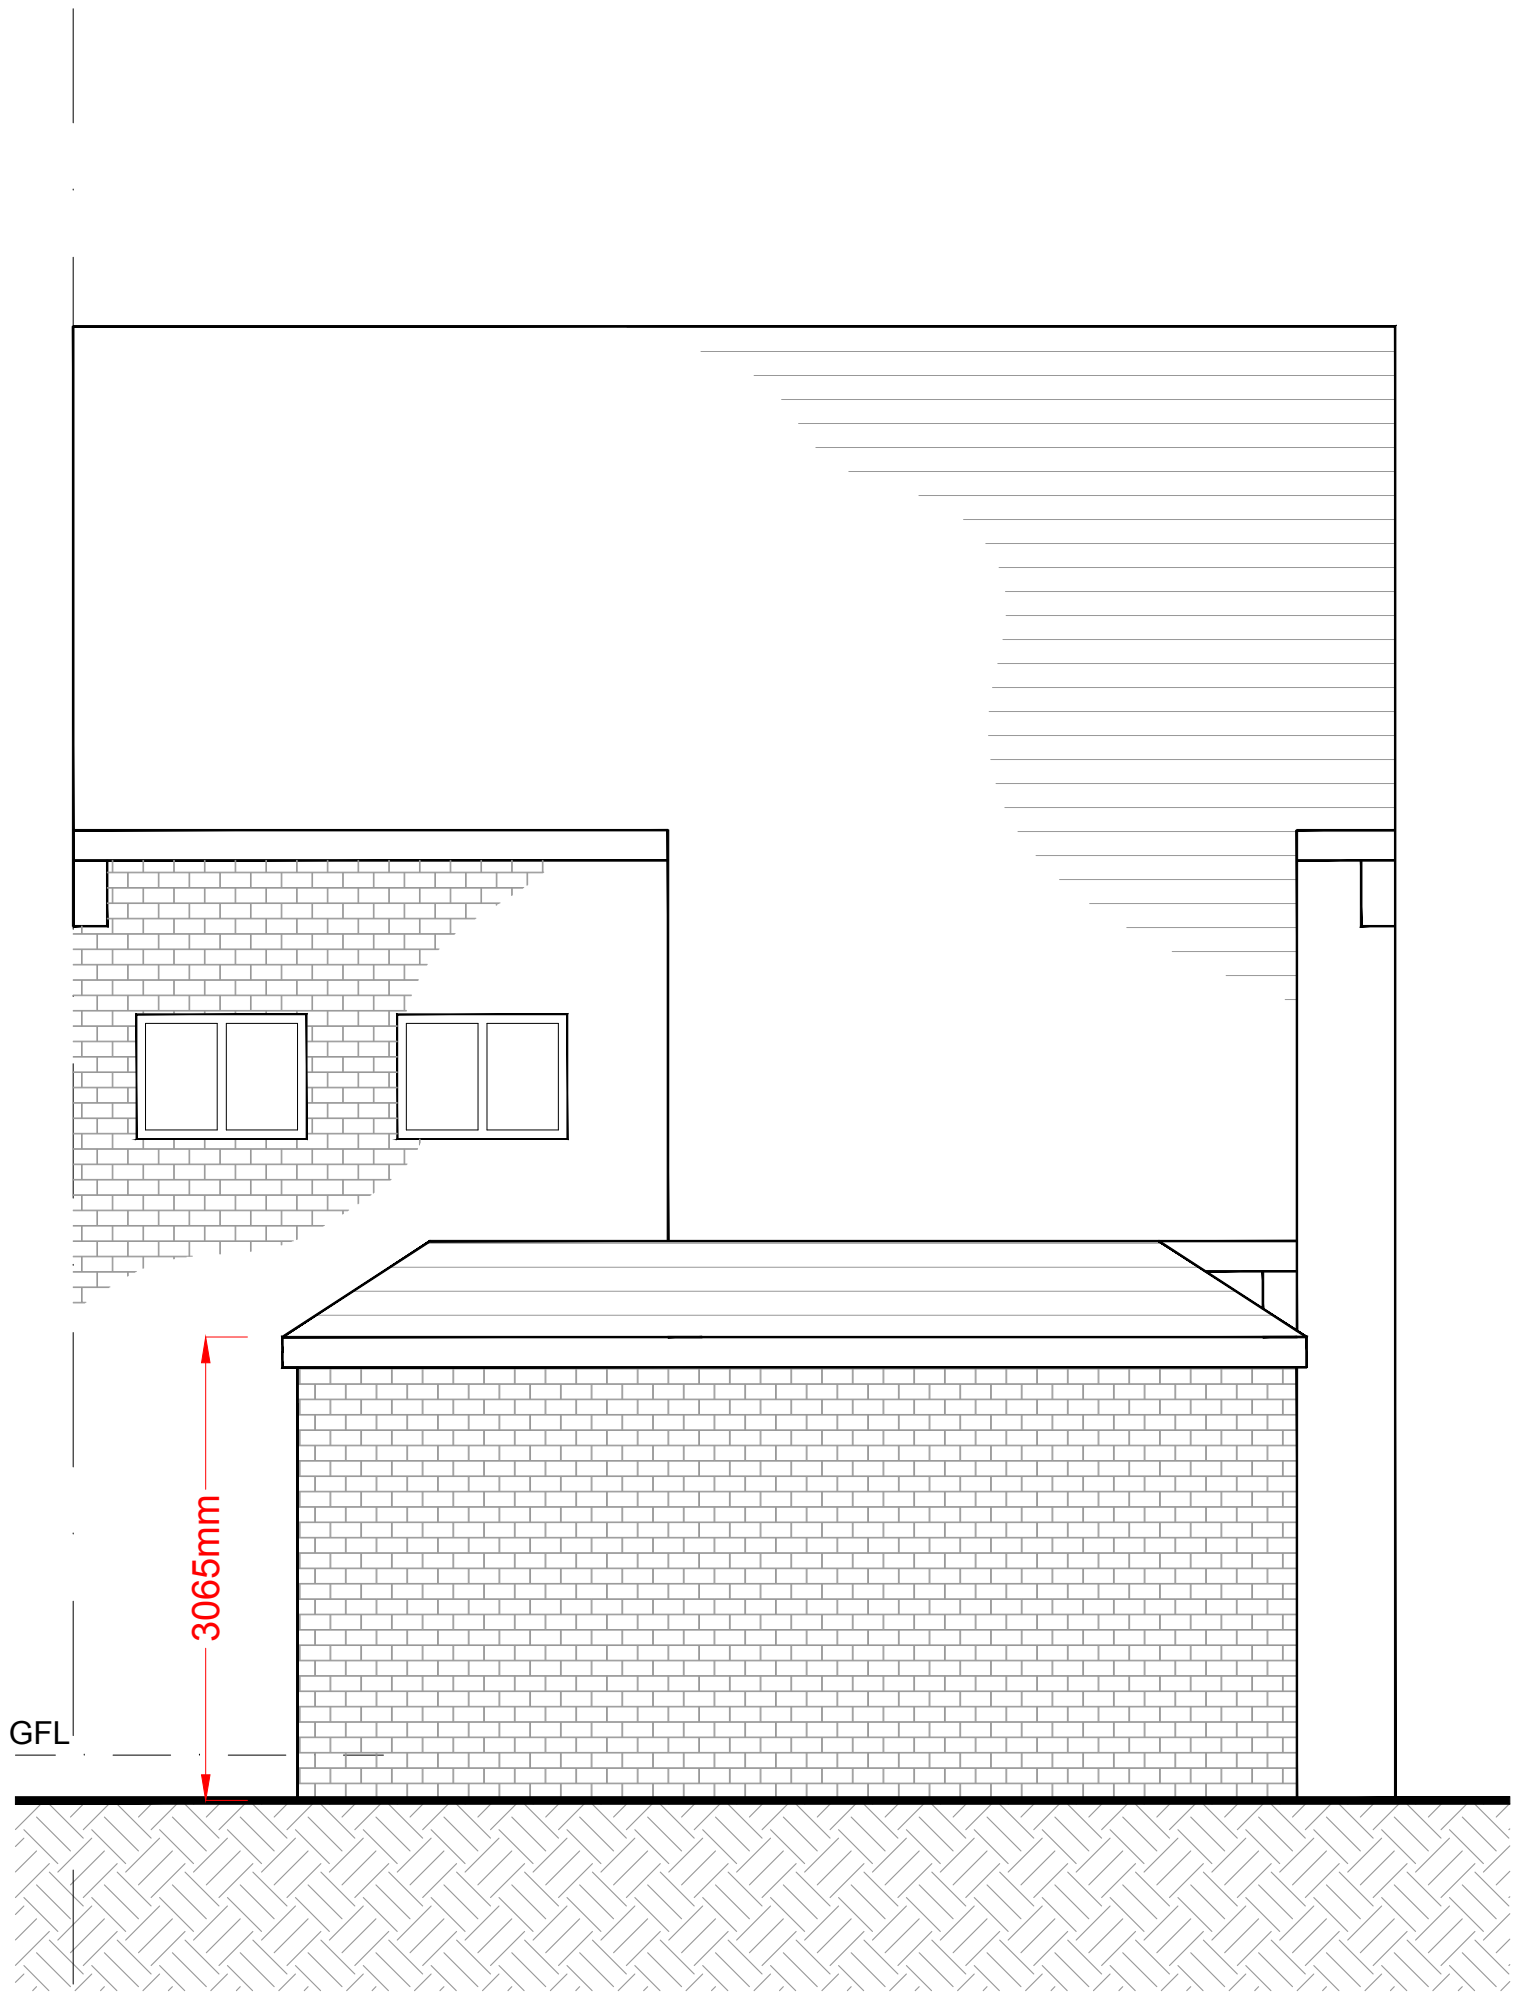

PROPOSED REAR ELEVATION



PROPOSED SIDE ELEVATION

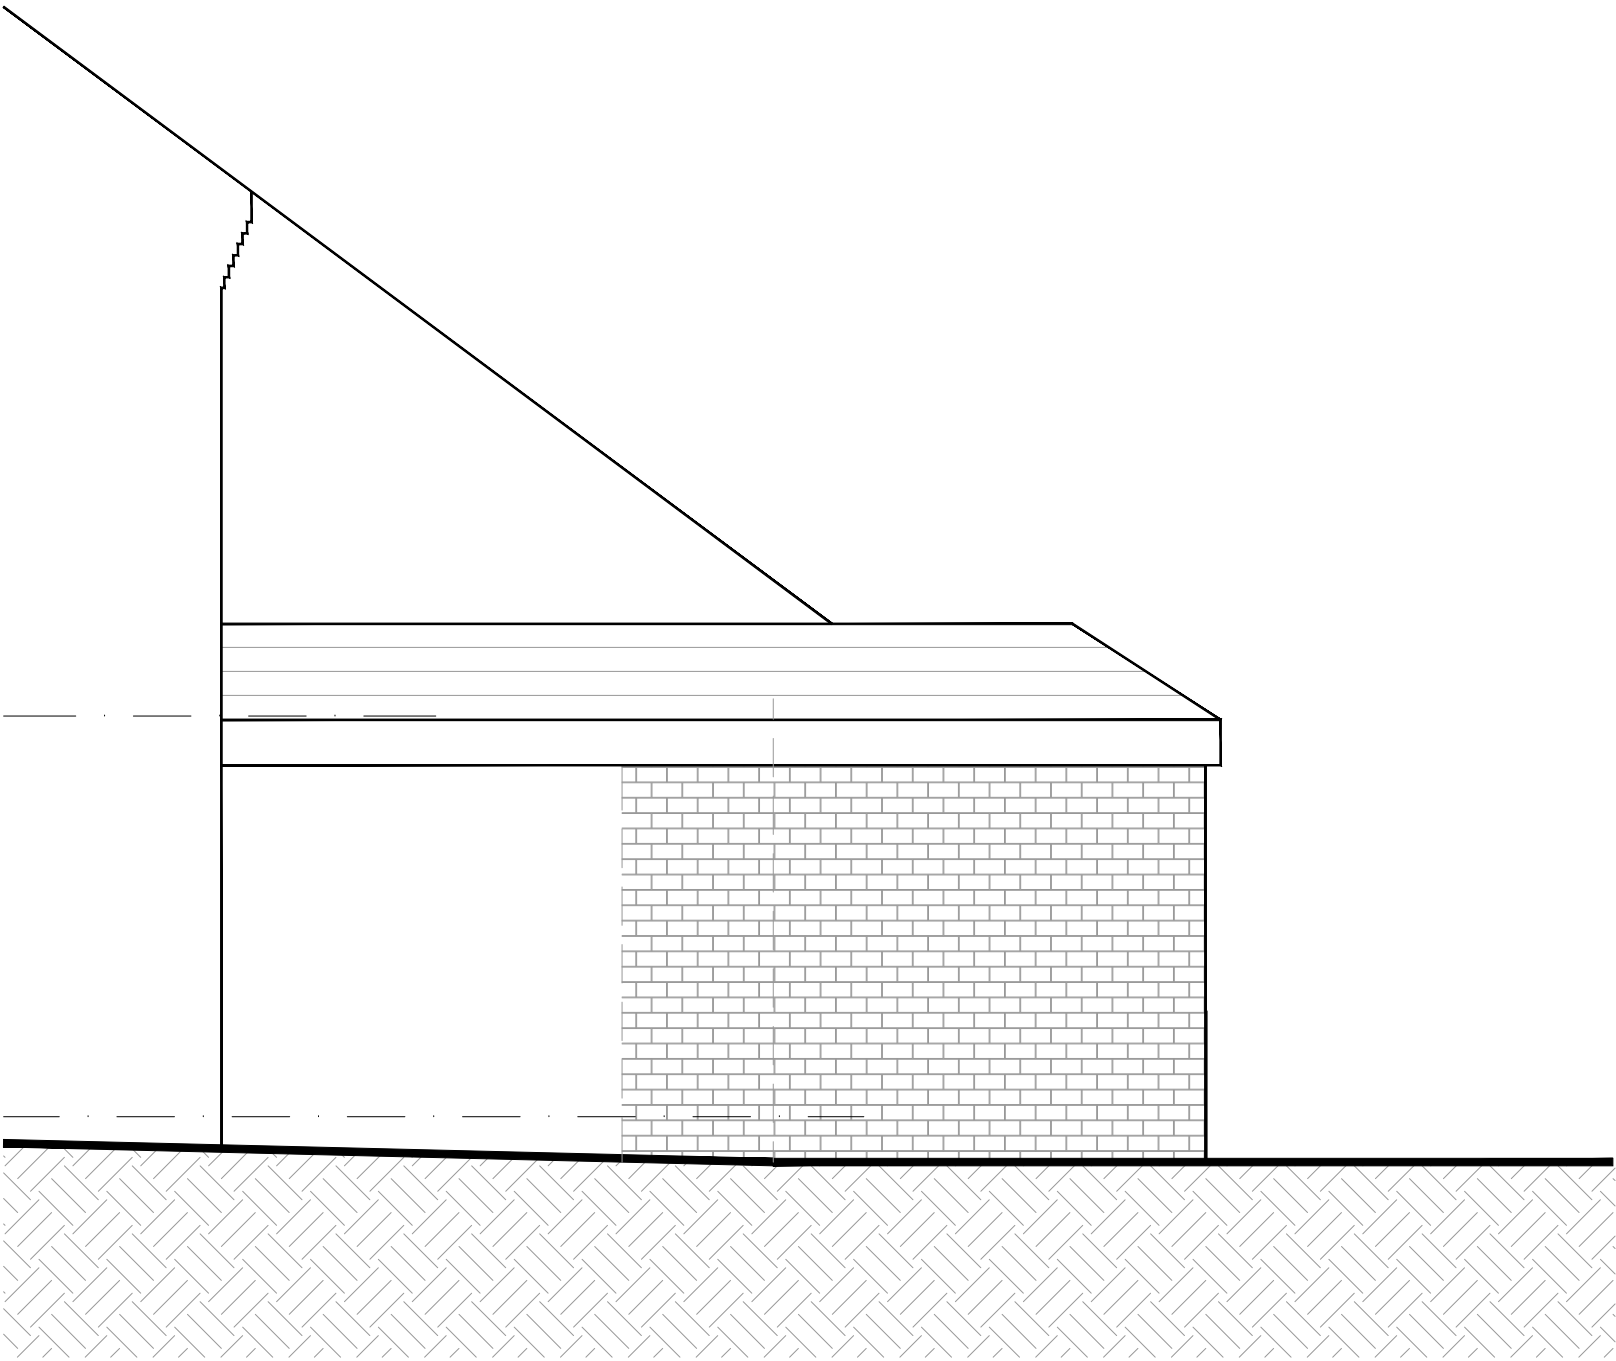

PROPOSED SIDE ELEVATION



FOREFRONT

DEVELOPMENT CONSULTING

4 Ridge House, Ridge House Drive, Festival Park, S-O-T. ST1 5SJ
Office 01782 216912 WWW.FOREFRONTDC.COM

CLIENT

BARGAIN BOOZE

PROJECT

Proposed single storey rear/ side extension forming
Store Room at 28-30 Tunstall Road, Stoke-on-Trent,
Staffordshire ST8 6HH

TITLE

Proposed Elevations

SCALE

1:50 @ A1

DRG NO.

21-123-04

REV.

DRAWN

ATG

DATE

15 / 12 / 21

DESCRIPTION

DATE