
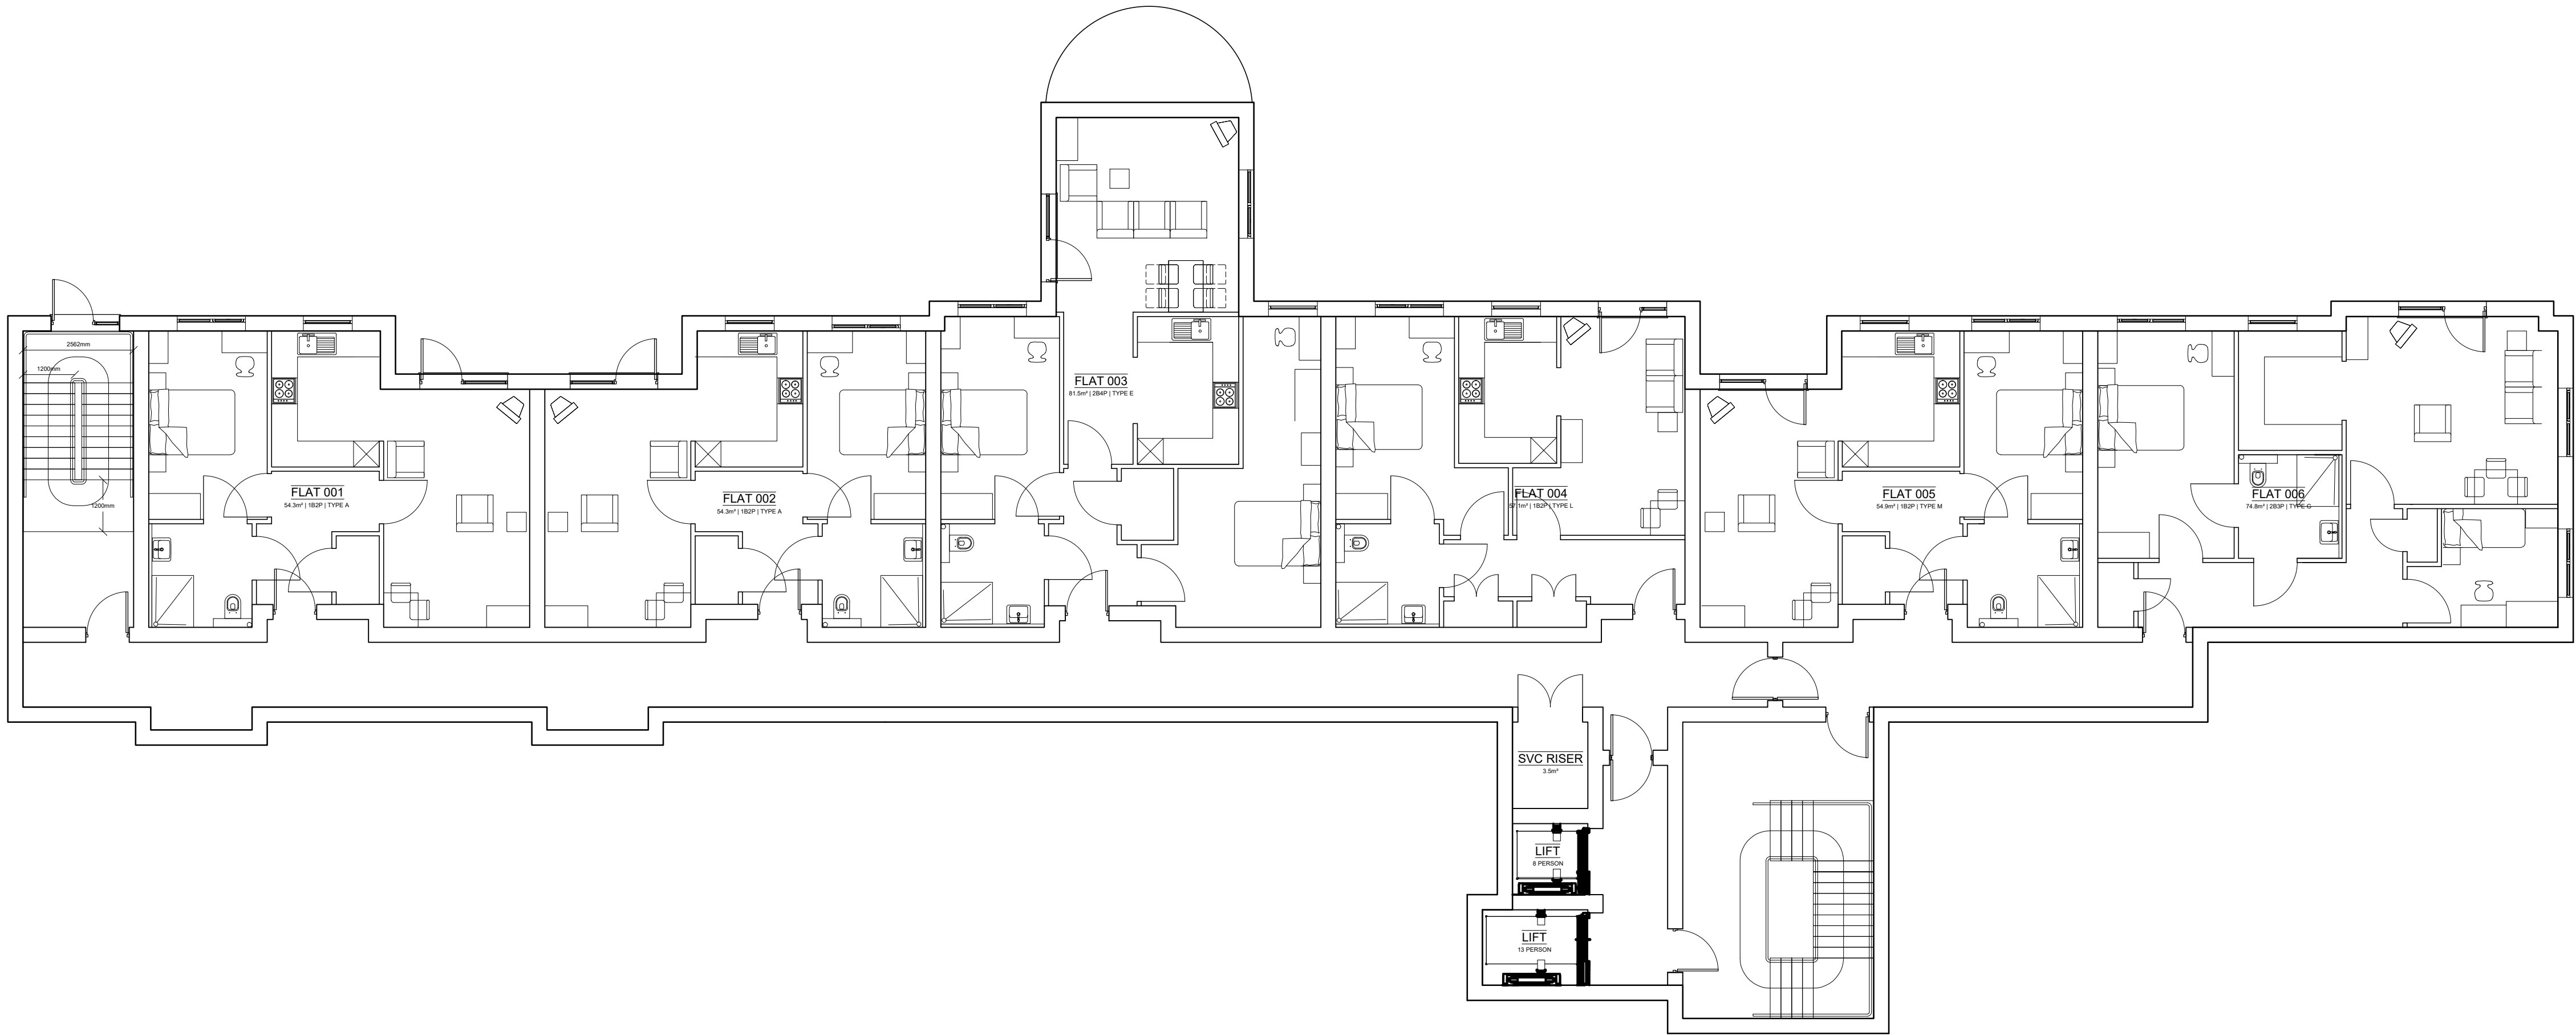


 

PLANNING
DRAWING

SCHEDULE		
UNIT TYPE	AREA / BEDS	TOTAL
TYPE A	54.3m² - 1B2P	x 022
TYPE B	64.7m² - 2B3P	x 003
TYPE C	54.0m² - 1B2P	x 004
TYPE D	61.8m² - 1B2P	x 001
TYPE E	81.5m² - 2B4P	x 003
TYPE F	58.1m² - 1B2P	x 004
TYPE G	74.8m² - 2B3P	x 004
TYPE H	54.8m² - 1B2P	x 004
TYPE J	69.7m² - 2B3P	x 003
TYPE K	67.3m² - 2B3P	x 001
TYPE L	57.1m² - 1B2P	x 004
TYPE M	54.9m² - 1B2P	x 004
TOTAL UNITS: 57		

REV: D DATE: 20/12/21 DRAWN: AH CHECKED: MH
Alterations to suit planning comments on elevations. Internal layout altered, with some flats reconfigured and alterations to recesses and projections. Schedule updated to suit.
REV: C DATE: 21/06/21 DRAWN: AH CHECKED: MH
Alterations to flat numbers and flat type schedule.
REV: B DATE: 02/06/21 DRAWN: AH CHECKED: MH
Plan updated. Lift sizes amended to suit H21 spec. Alterations following Pyrofire comments. Corridor door next to flat 005 moved. Alterations to flat 005 entrance and layout. Alterations flat 004 entrance and layout to allow for additional cross corridor door. Staircase design altered. Alterations to schedule.
REV: A DATE: 14/05/21 DRAWN: AH CHECKED: MH
Plan updated. Alterations to flat 003 and 006 layout. Alterations of external window and door locations
REVISIONS

This design is copyright. ©

Housing2i



CONSTRUCTING
GROWTH

PROPOSED RESIDENTIAL
DEVELOPMENT AT

COMPTON MILL, LEEK


PROPOSED LOWER
GROUND FLOOR PLAN

Drawn: BC
Date: APRIL 2021

Scale: 1:100 @ A1
Checked: MH

brewsterbye architects

5 NORTH HILL ROAD
HEADINGLEY
LEEDS
LS6 2EN
0113 2784000
0113 2842050
info@brewsterbye.co.uk

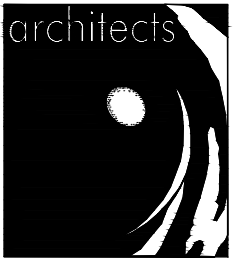

Dwg No: 526/29(02)100 D