
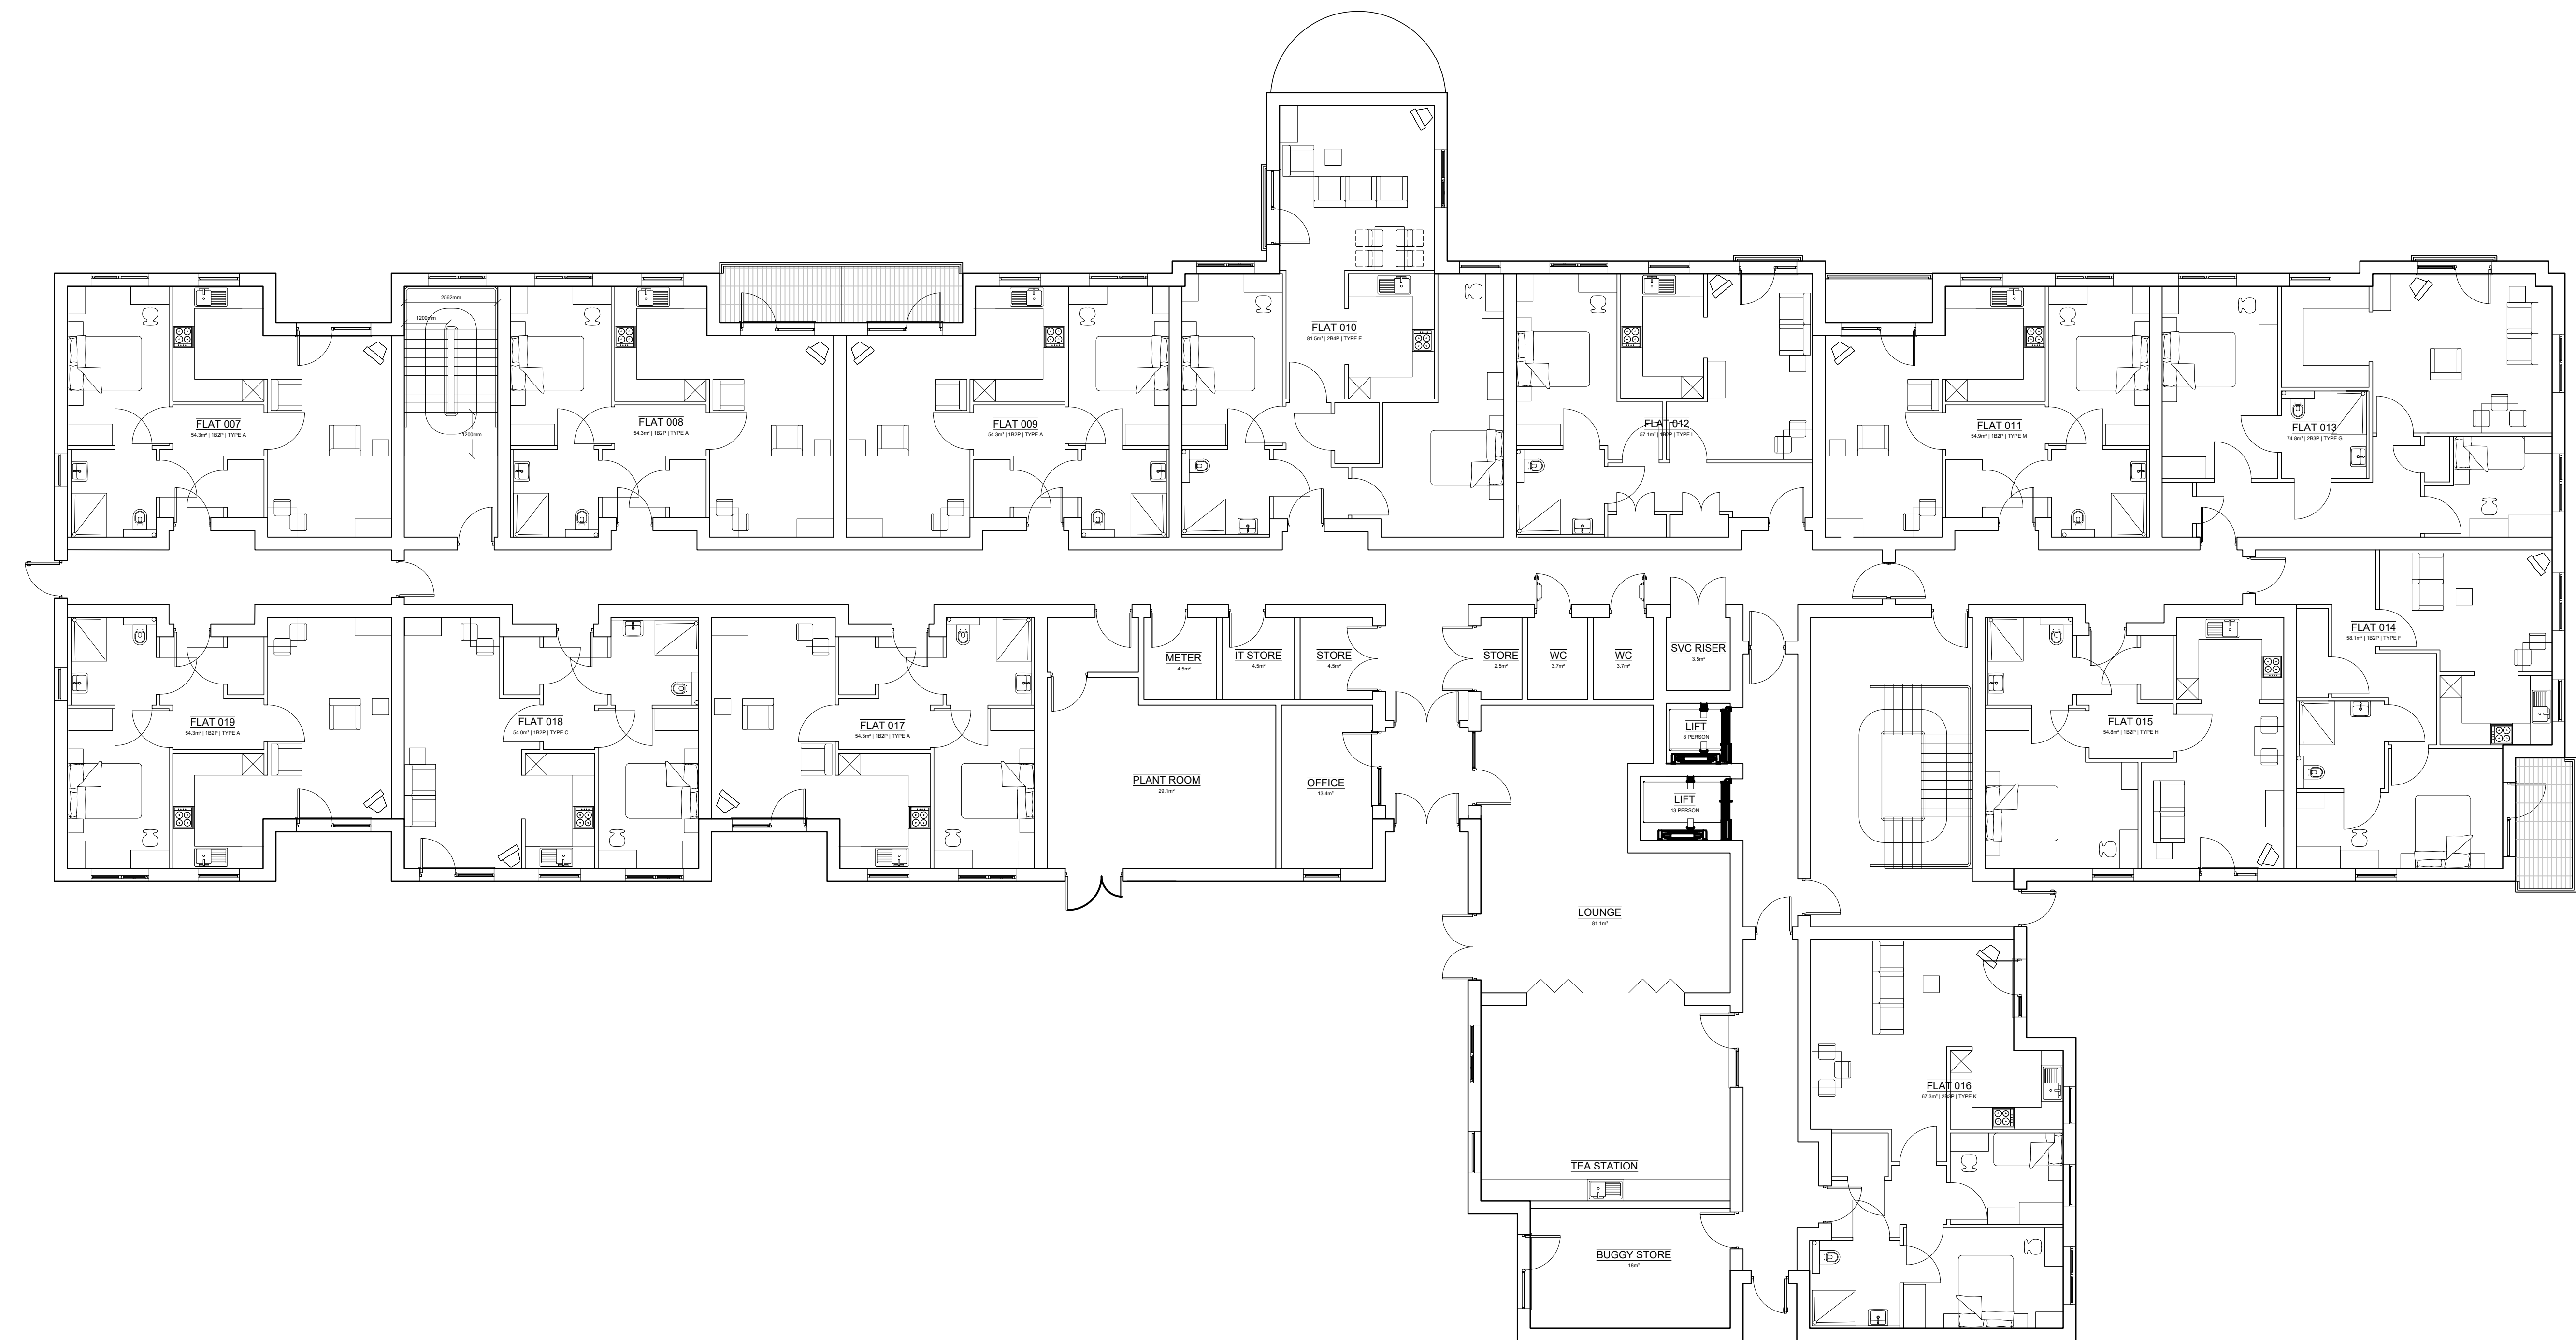


 

PLANNING
DRAWING

SCHEDULE

UNIT TYPE	AREA / BEDS	TOTAL
TYPE A	54.3m ² - 1B2P	x 022
TYPE B	64.7m ² - 2B3P	x 003
TYPE C	54.0m ² - 1B2P	x 004
TYPE D	61.8m ² - 1B2P	x 001
TYPE E	81.5m ² - 2B4P	x 003
TYPE F	58.1m ² - 1B2P	x 004
TYPE G	74.8m ² - 2B3P	x 004
TYPE H	54.8m ² - 1B2P	x 004
TYPE J	69.7m ² - 2B3P	x 003
TYPE K	67.3m ² - 2B3P	x 001
TYPE L	57.1m ² - 1B2P	x 004
TYPE M	54.9m ² - 1B2P	x 004
TOTAL UNITS: 57		

REV: D | DATE: 20/12/21 | DRAWN: AH | CHECKED: MH
Alterations to suit planning comments on elevations. Internal layout altered, with some flats reconfigured and alterations to recesses and projections. Schedule updated to suit.

REV: C | DATE: 21/06/21 | DRAWN: AH | CHECKED: MH
Plan updated. Removal of 1x1B2P flat. Alterations to flat numbers and flat type schedule. Reconfiguration of ground floor communal / staff / ancillary space.

REV: B | DATE: 02/06/21 | DRAWN: AH | CHECKED: MH
Plan updated. Lift sizes amended to suit H21 spec. Alterations following Pyrofire comments. Corridor door next to flat 012 moved. Alterations to flat 012 entrance and layout. Alterations flat 011 entrance and layout to allow for additional cross corridor door. Staircase design altered. Alterations to flat 015 layout and external window altered to be a door. Reconfiguration of staff and communal rooms and floor areas added. Alterations to schedule.

REV: A | DATE: 14/05/21 | DRAWN: AH | CHECKED: MH
Plan updated. Alterations to flat 010 and 013 layout. Alterations of external window and door locations.

REVISIONS

This design is copyright. ©

Housing 21



CONSTRUCTING
GROWTH

PROPOSED RESIDENTIAL
DEVELOPMENT AT
COMPTON MILL, LEEK

PROPOSED GROUND
FLOOR PLAN

Drawn: BC Scale: 1:100 @ A1
Date: APRIL 2021 Checked: MH

brewsterbye architects
5 NORTH HILL ROAD
HEADINGLEY
LEEDS
LS6 2EN
0113 2754000
0113 2842050
info@brewsterbye.co.uk



Dwg No: 526/29(02)101 D