
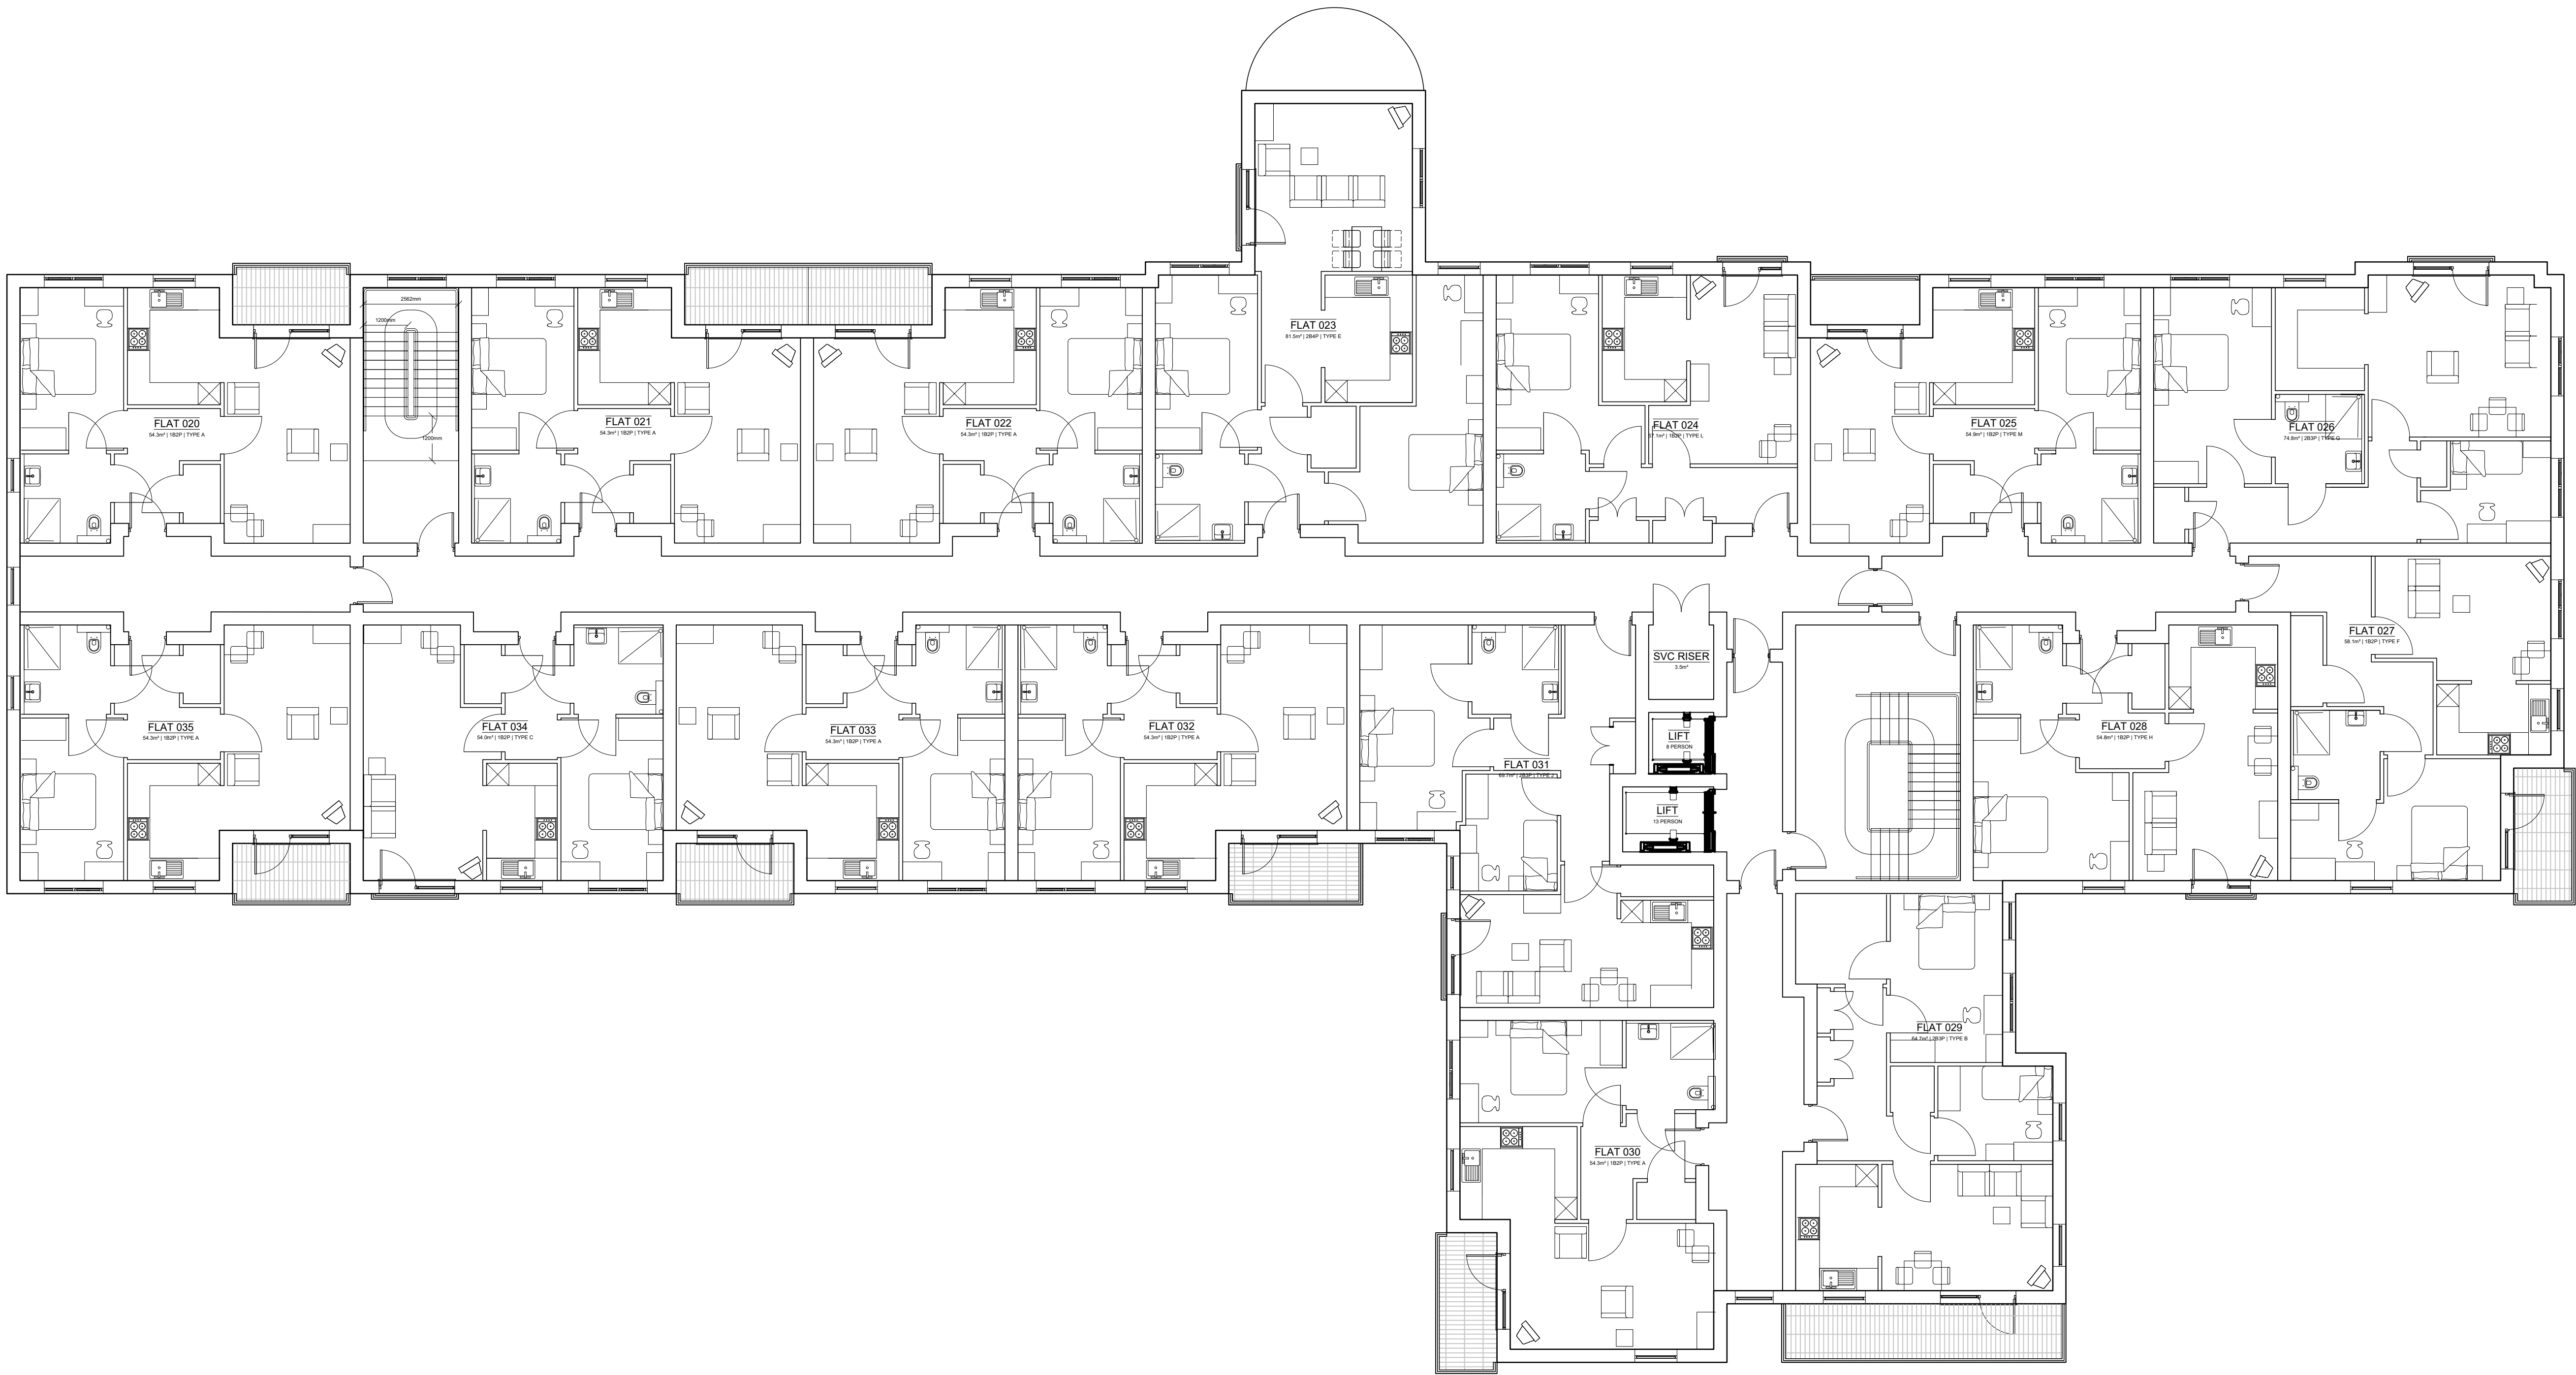


 

PLANNING
DRAWING

SCHEDULE		
UNIT TYPE	AREA / BEDS	TOTAL
TYPE A	54.3m² - 1B2P	x 022
TYPE B	64.7m² - 2B3P	x 003
TYPE C	54.0m² - 1B2P	x 004
TYPE D	61.8m² - 1B2P	x 001
TYPE E	81.5m² - 2B4P	x 003
TYPE F	58.1m² - 1B2P	x 004
TYPE G	74.8m² - 2B3P	x 004
TYPE H	54.8m² - 1B2P	x 004
TYPE J	69.7m² - 2B3P	x 003
TYPE K	67.3m² - 2B3P	x 001
TYPE L	57.1m² - 1B2P	x 004
TYPE M	54.9m² - 1B2P	x 004
TOTAL UNITS: 57		

REV: D | DATE: 20/12/21 | DRAWN: AH | CHECKED: MH
Alterations to suit planning comments on elevations. Internal layout altered, with some flats reconfigured and alterations to recesses and projections. Schedule updated to suit.

REV: C | DATE: 21/06/21 | DRAWN: AH | CHECKED: MH
Alterations to flat numbers and flat type schedule.

REV: B | DATE: 02/06/21 | DRAWN: AH | CHECKED: MH
Plan updated. Lift sizes amended to suit H21 spec. Alterations following Pyndre comments. Corridor door next to flat 026 moved. Alterations to flat 026 entrance and layout. Alterations flat 025 entrance and layout to allow for additional cross corridor door. Staircase design altered. Alterations to flat 029 layout and external window altered to be a door. Minor alterations to flat 030 windows. Alterations to flat 032 layout to suit additional cross corridor door. Windows added to both corridor end walls. Alterations to schedule.

REV: A | DATE: 14/05/21 | DRAWN: AH | CHECKED: MH
Plan updated. Alterations to flat 024, 027 and 030 layout. Alterations of external window and door locations.

REVISIONS

This design is copyright. ©

Housing 21



PROPOSED RESIDENTIAL
DEVELOPMENT AT
COMPTON MILL, LEEK

PROPOSED FIRST
FLOOR PLAN

Drawn: BC Scale: 1:100 @ A1
Date: APRIL 2021 Checked: MH

brewsterbye architects
5 NORTH HILL ROAD
HEADINGLEY
LEEDS
LS6 2EN
0113 2784000
0113 2842050
info@brewsterbye.co.uk



Dwg No: 526/29(02)102 D