
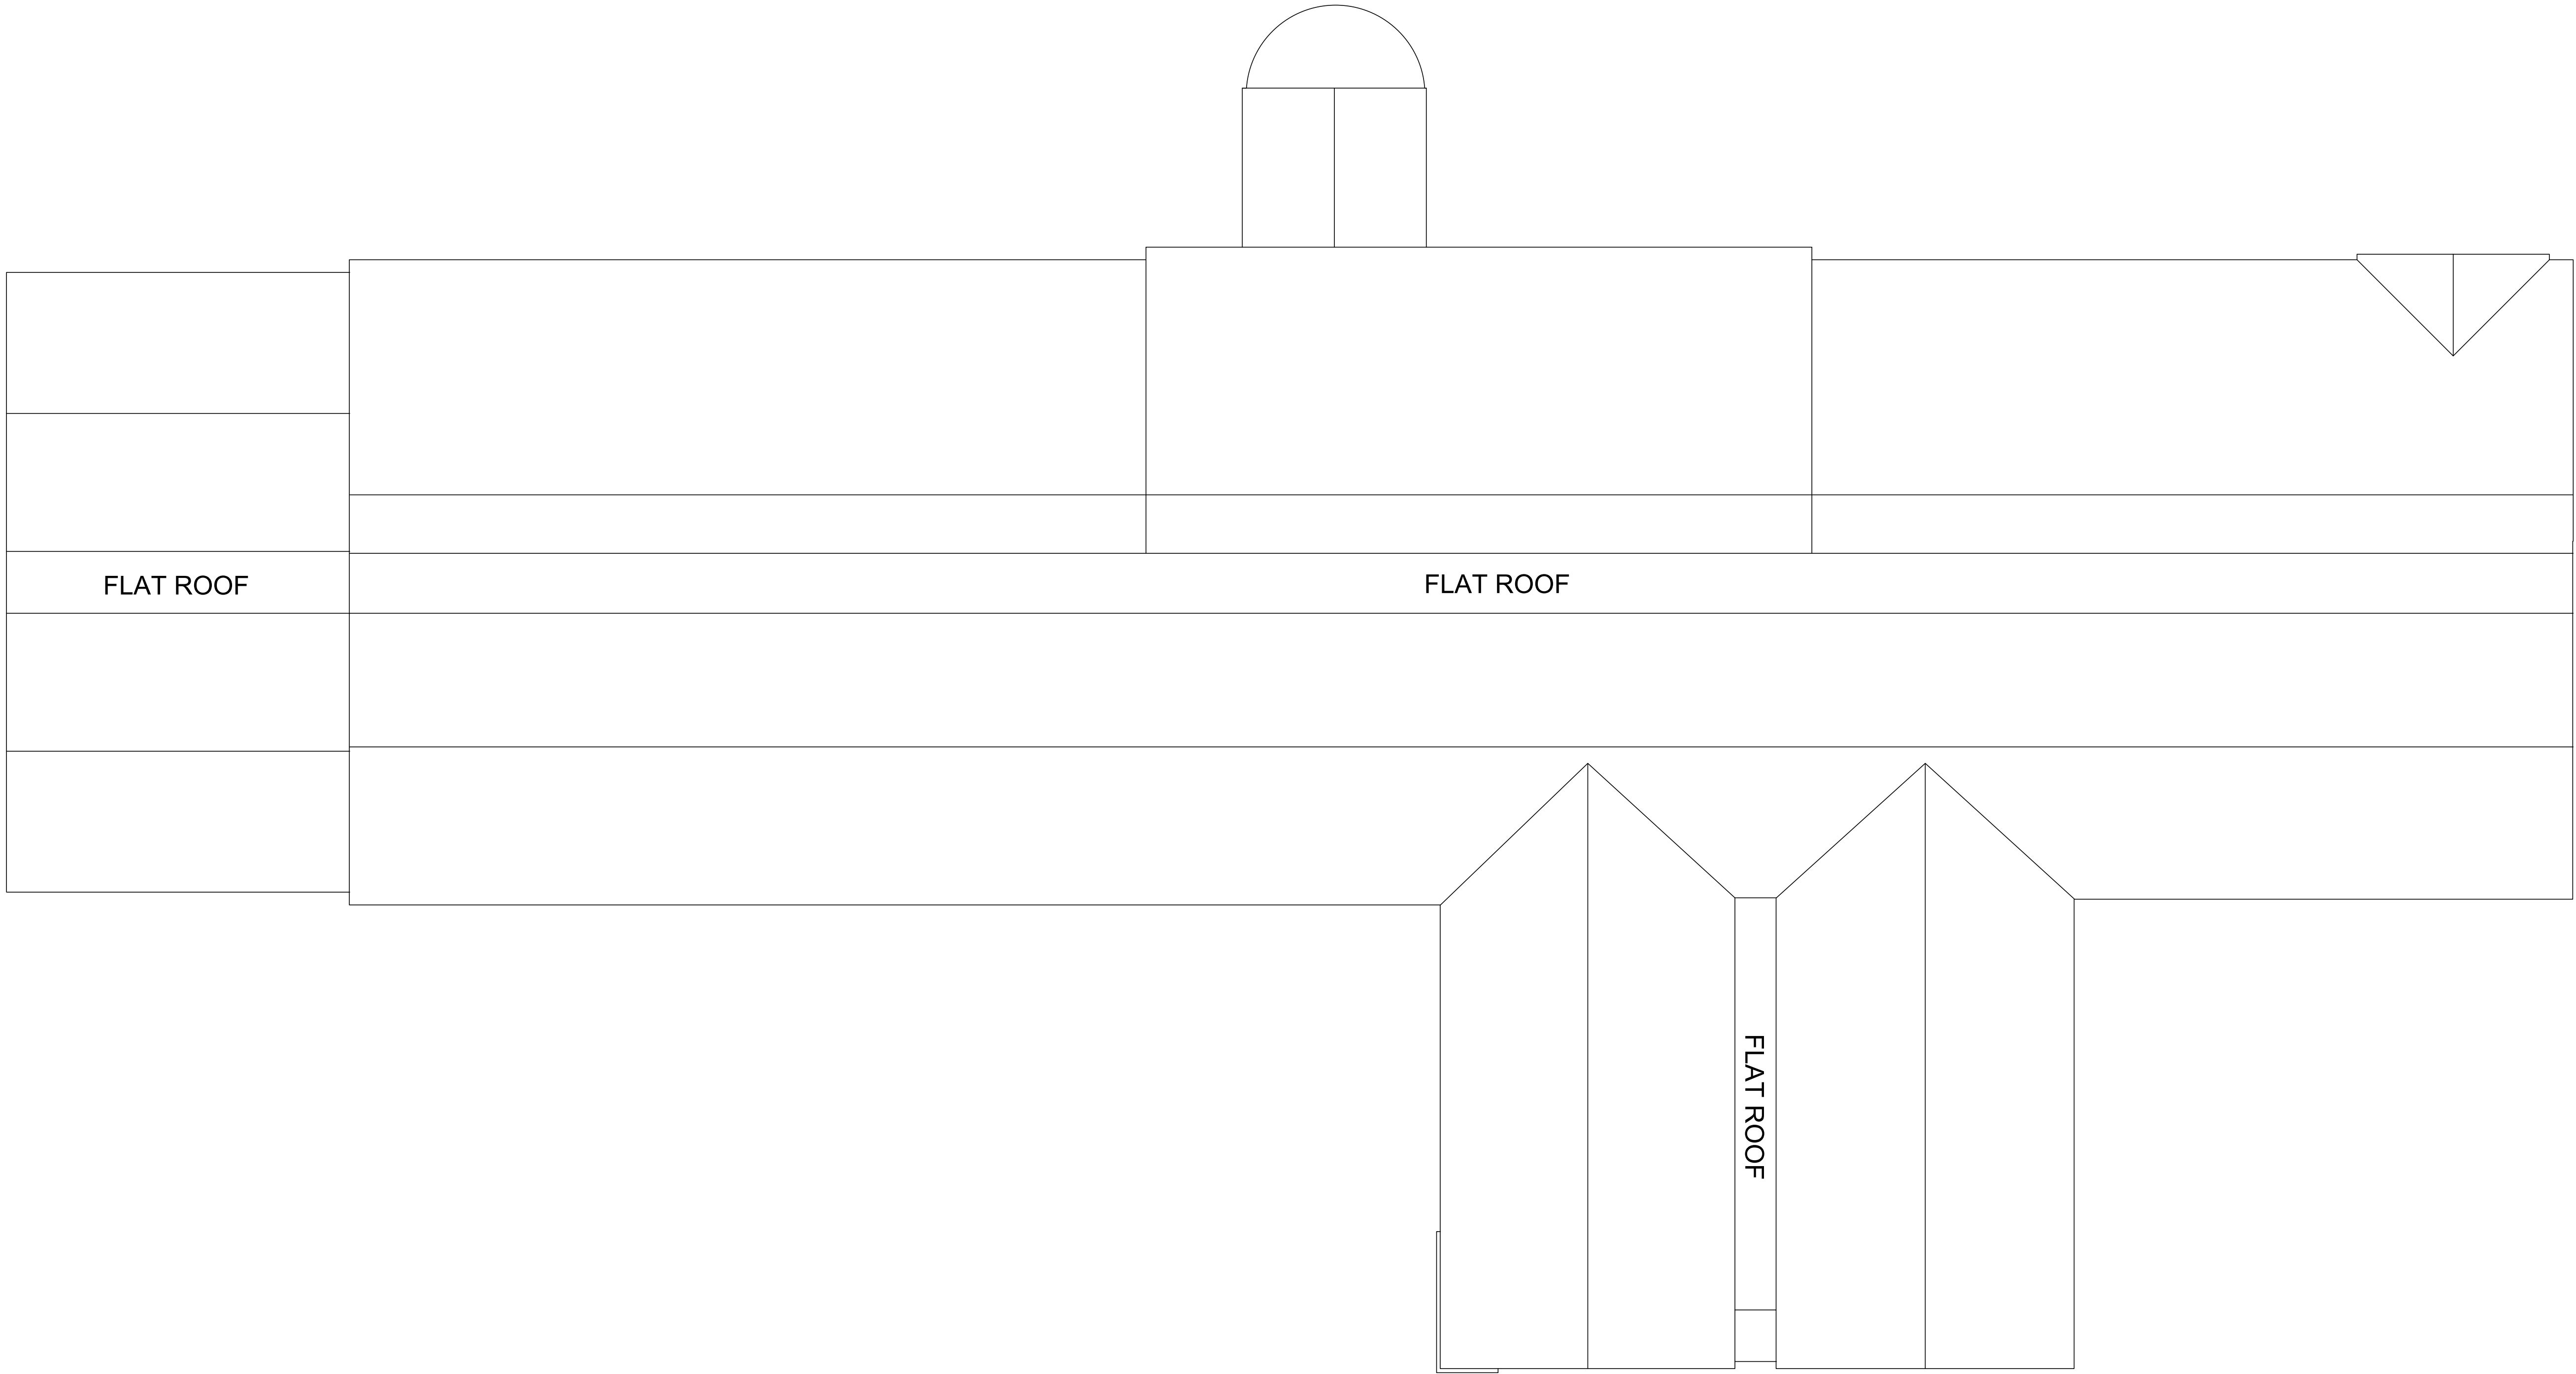


 

PLANNING
DRAWING

REV: B	DATE: 20/12/21	DRAWN: AH	CHECKED: MH
Roof Plan updated to suit plan and elevation alterations			
REV: A	DATE: 28/05/21	DRAWN: AH	CHECKED: MH
Roof Plan updated to suit plan and elevation alterations			

REVISIONS

This design is copyright. ©

Housing21

C

CONSTRUCTING
GROWTH

PROPOSED RESIDENTIAL
DEVELOPMENT AT

COMPTON MILL, LEEK

PROPOSED
ROOF PLAN

Drawn: AH	Scale: 1:100 @ A1
Date: APRIL 2021	Checked: MH

brewsterbyearchitects

5 NORTH HILL ROAD
HEADINGLEY
LEEDS
LS6 2EN
0113 2784000
0113 2842050
info@brewsterbye.co.uk

Dwg No: 526/29(02)107 B