

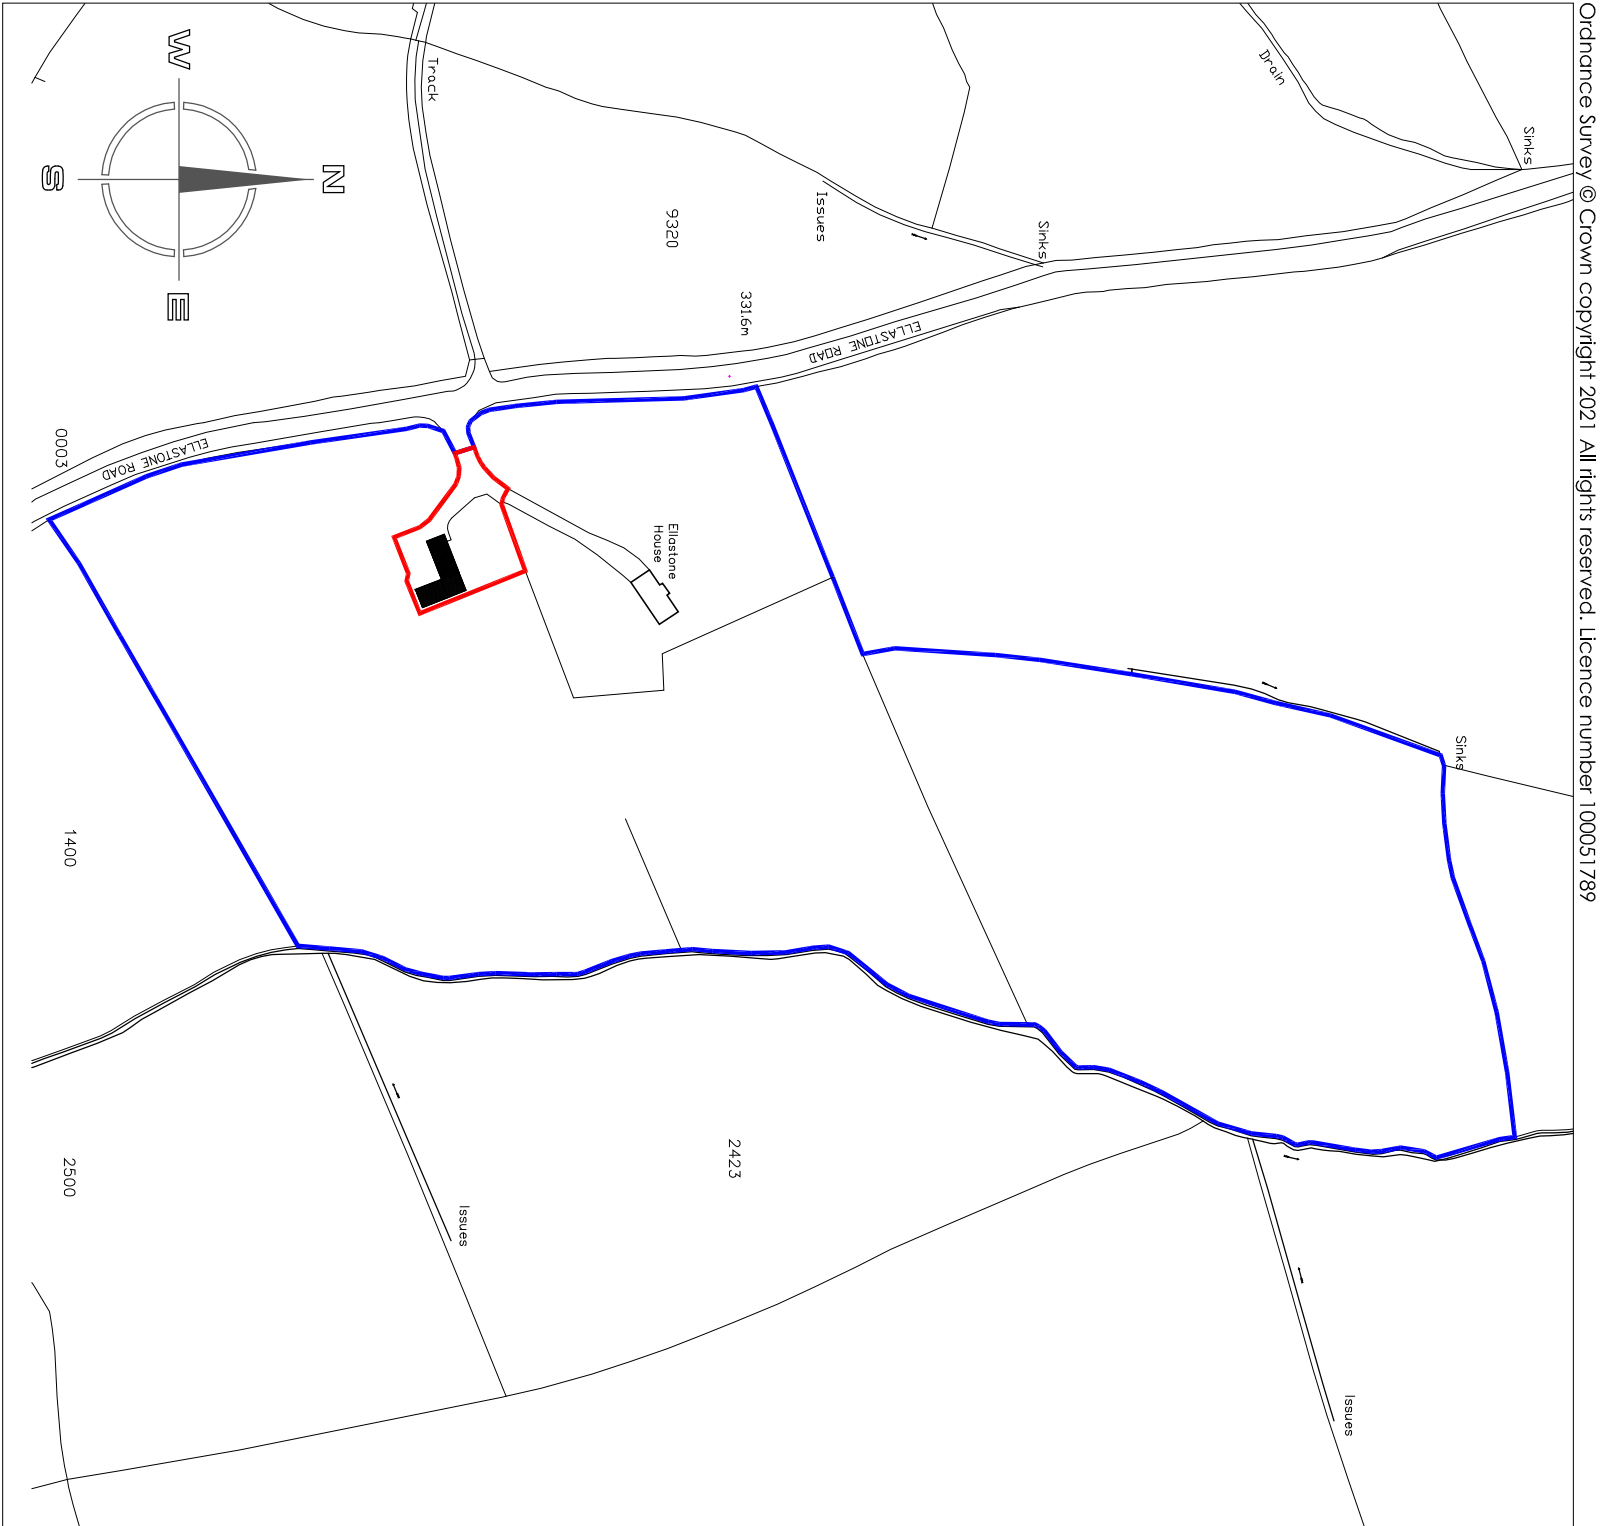


Rev	Down	Comments	Date
-----	------	----------	------

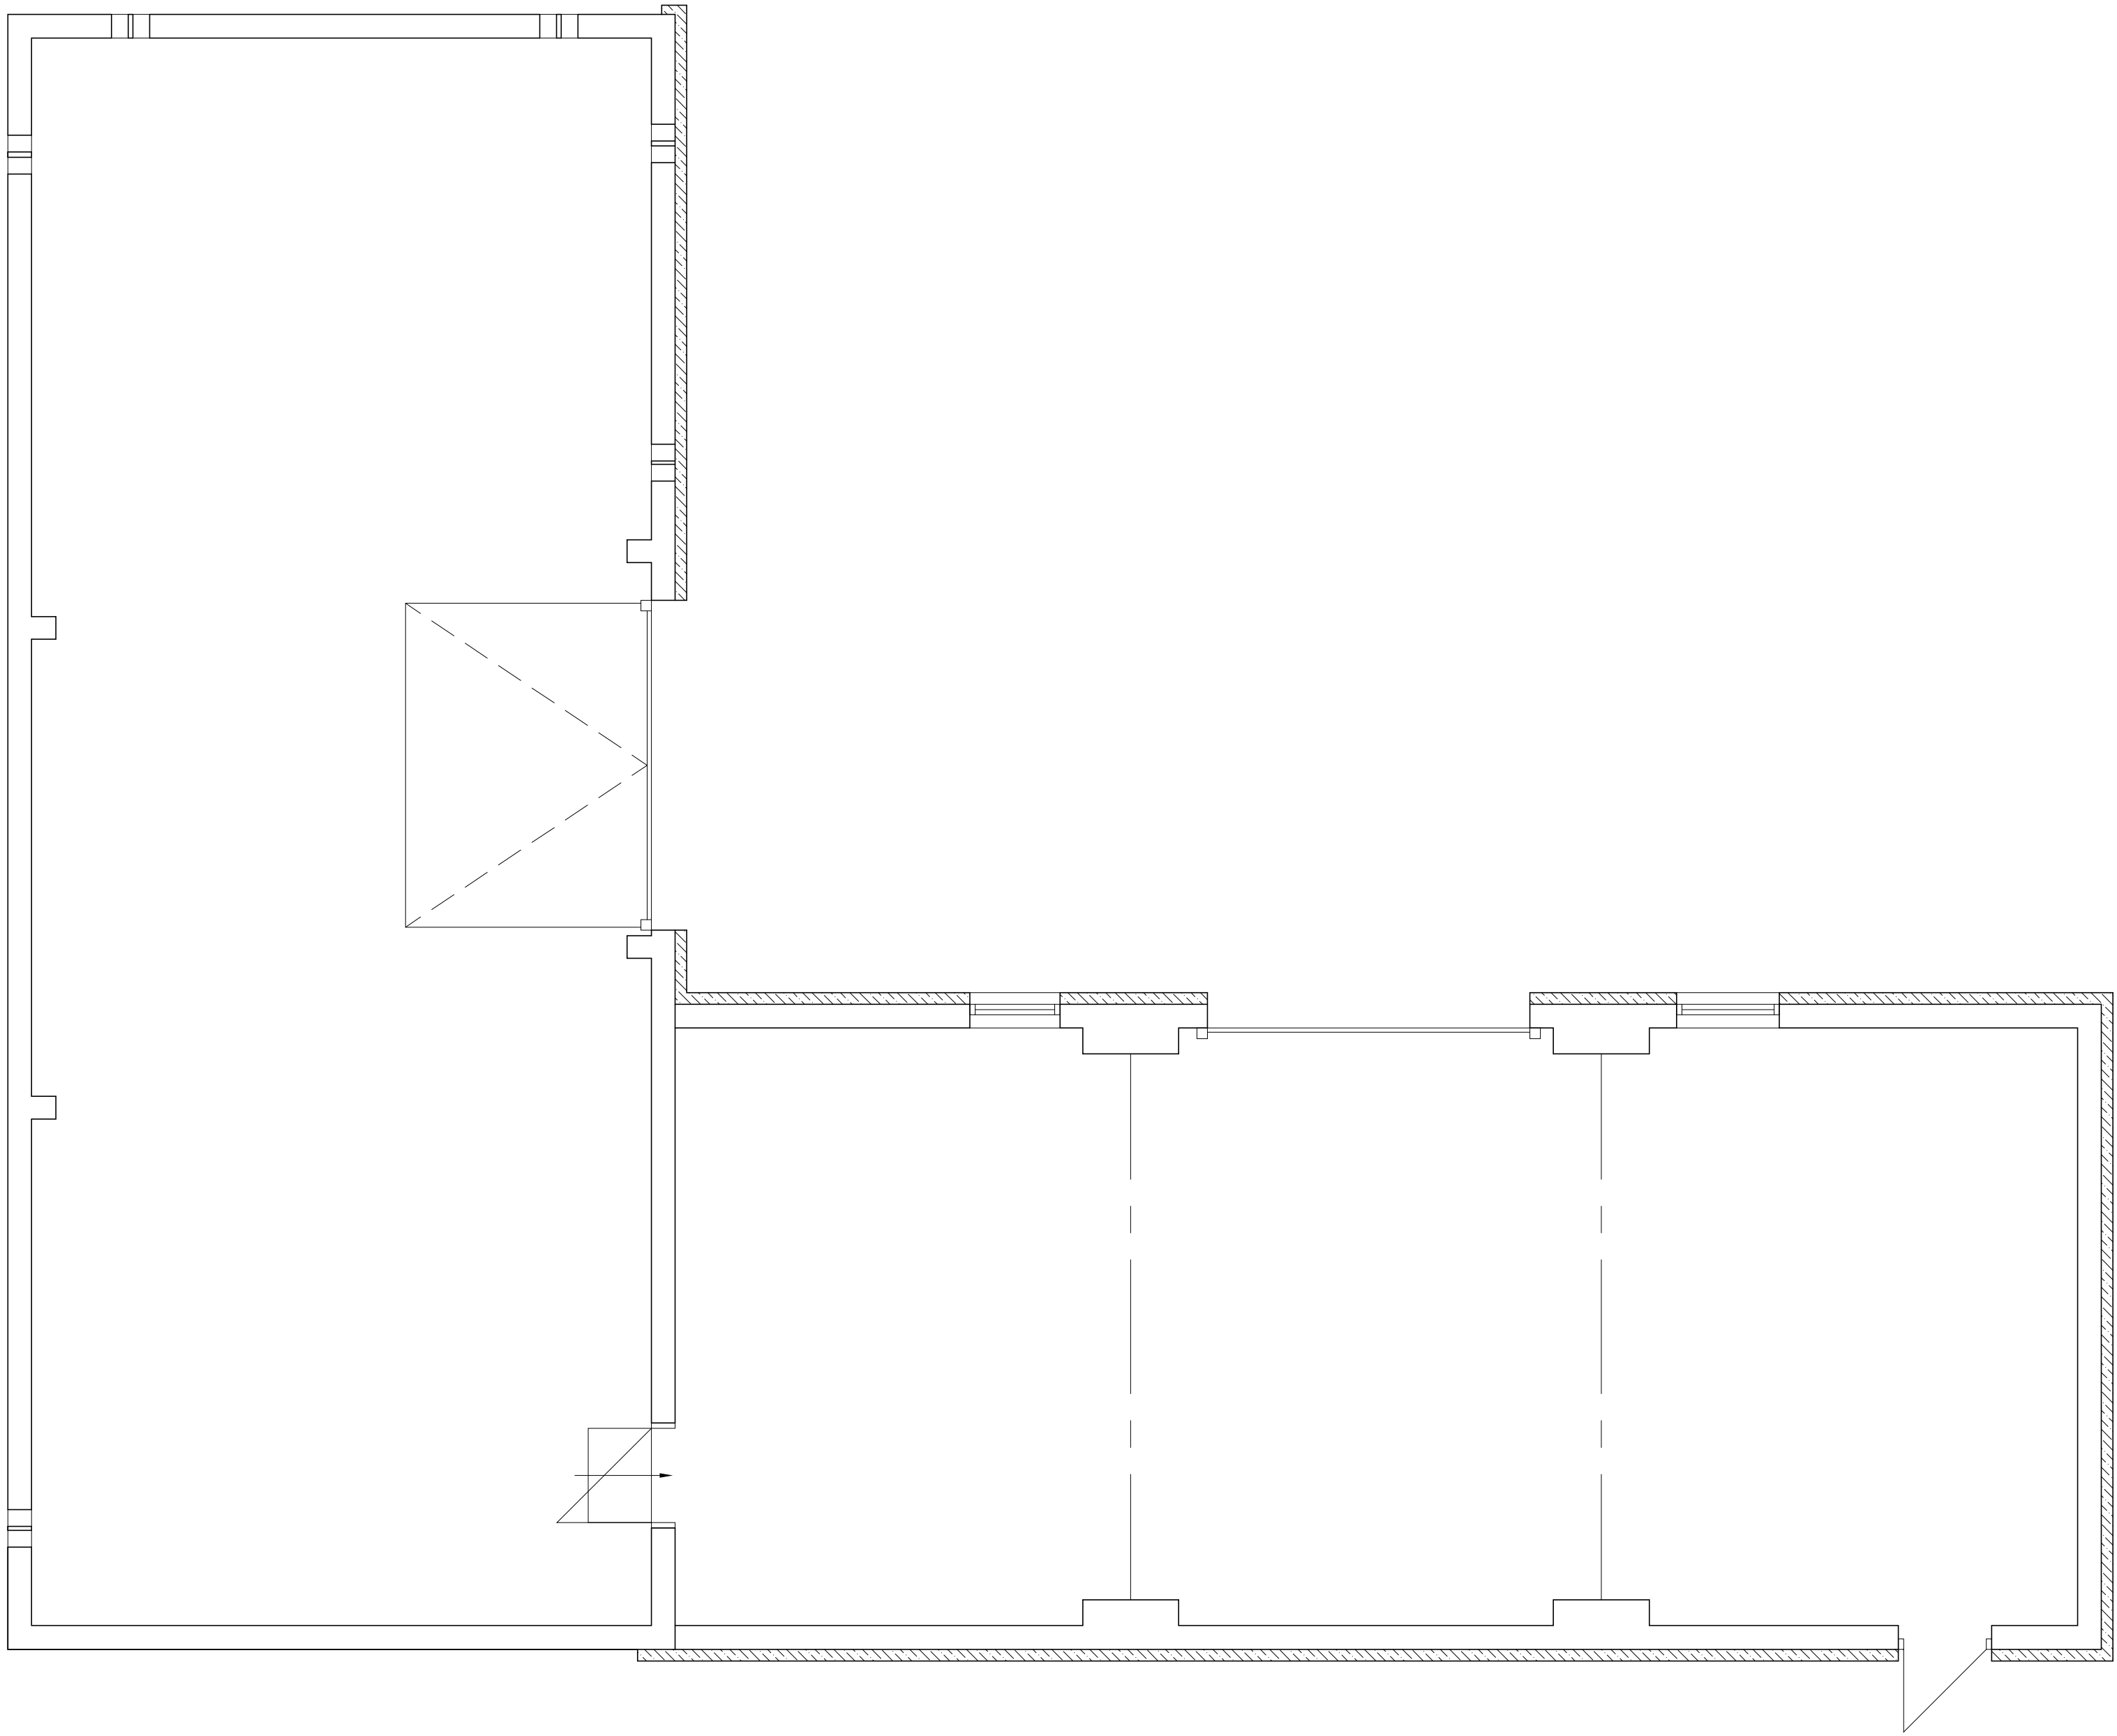



SITE LOCATION PLAN 1:2500

 

FLOOR PLAN 1:50



SITE PLAN 1:200

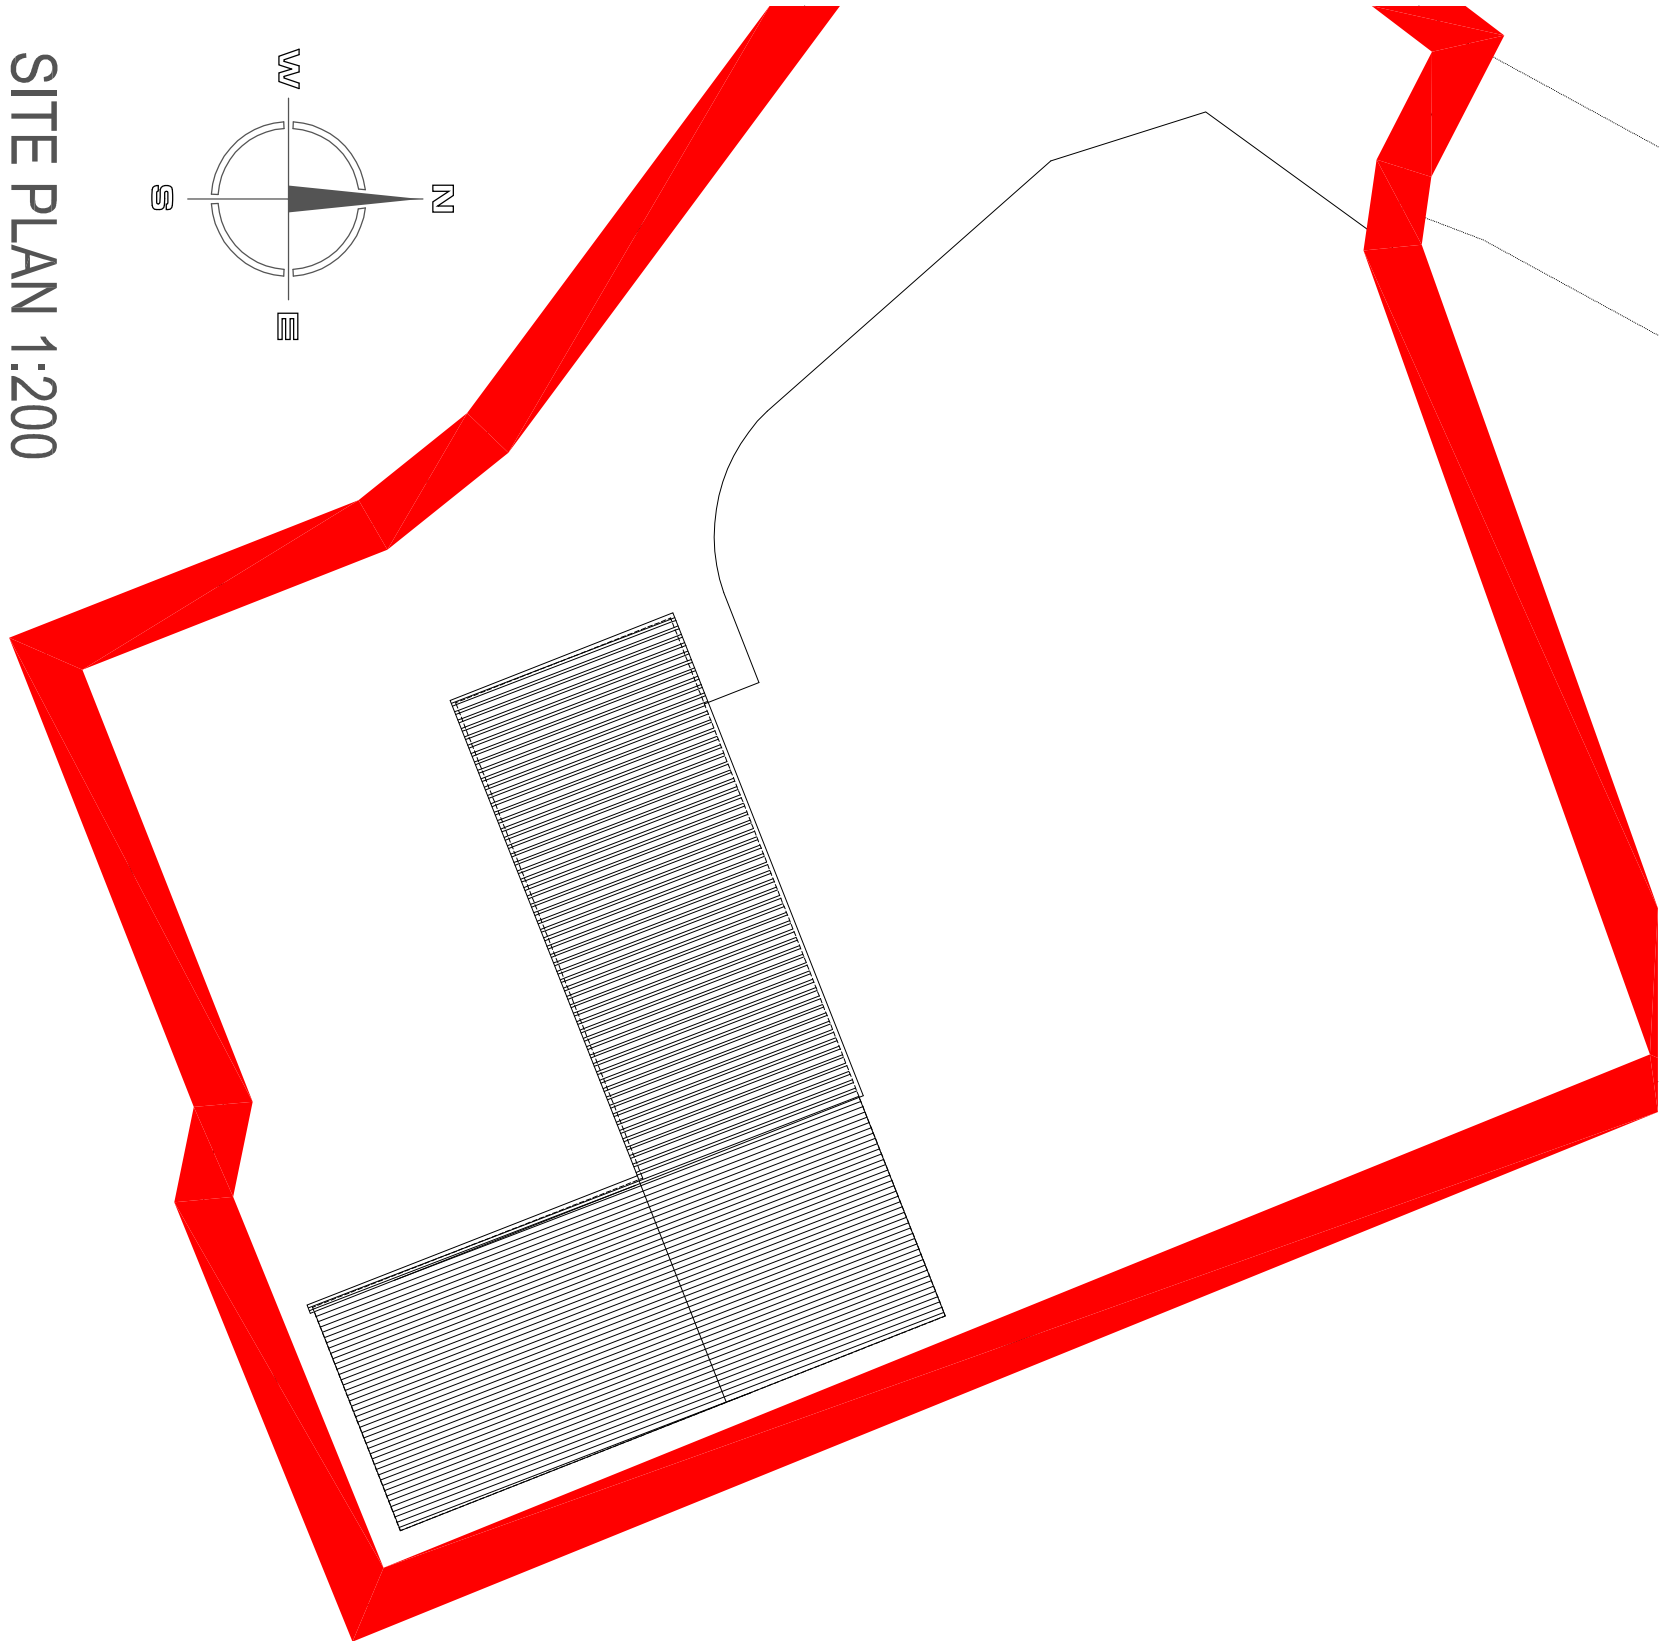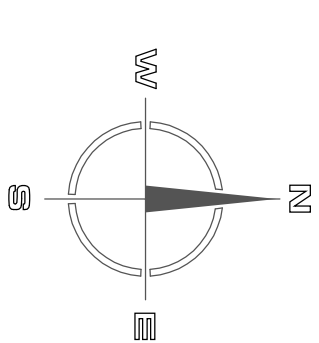

Hewitt&Carr Architects
A. Design House 1 17-19 Leek Road | Cheddle | ST10 1JE
T. 0139 755889
E. enquiries@hccarchitects.co.uk
W. www.hccarchitects.co.uk

Client
Mr M Clarke

Project
Partial Retrospective Application for
Change of Use & External Cladding
Elastone House, Winkhill ST13 7QY
Title
Floor Plan as Existing
Site Location Plan & Site Plan

Status
Survey

Date Nov 21
Scale 6A1 As Shown
Checked

Project No. Drawing No.
01139 AL(0)01

Rev