


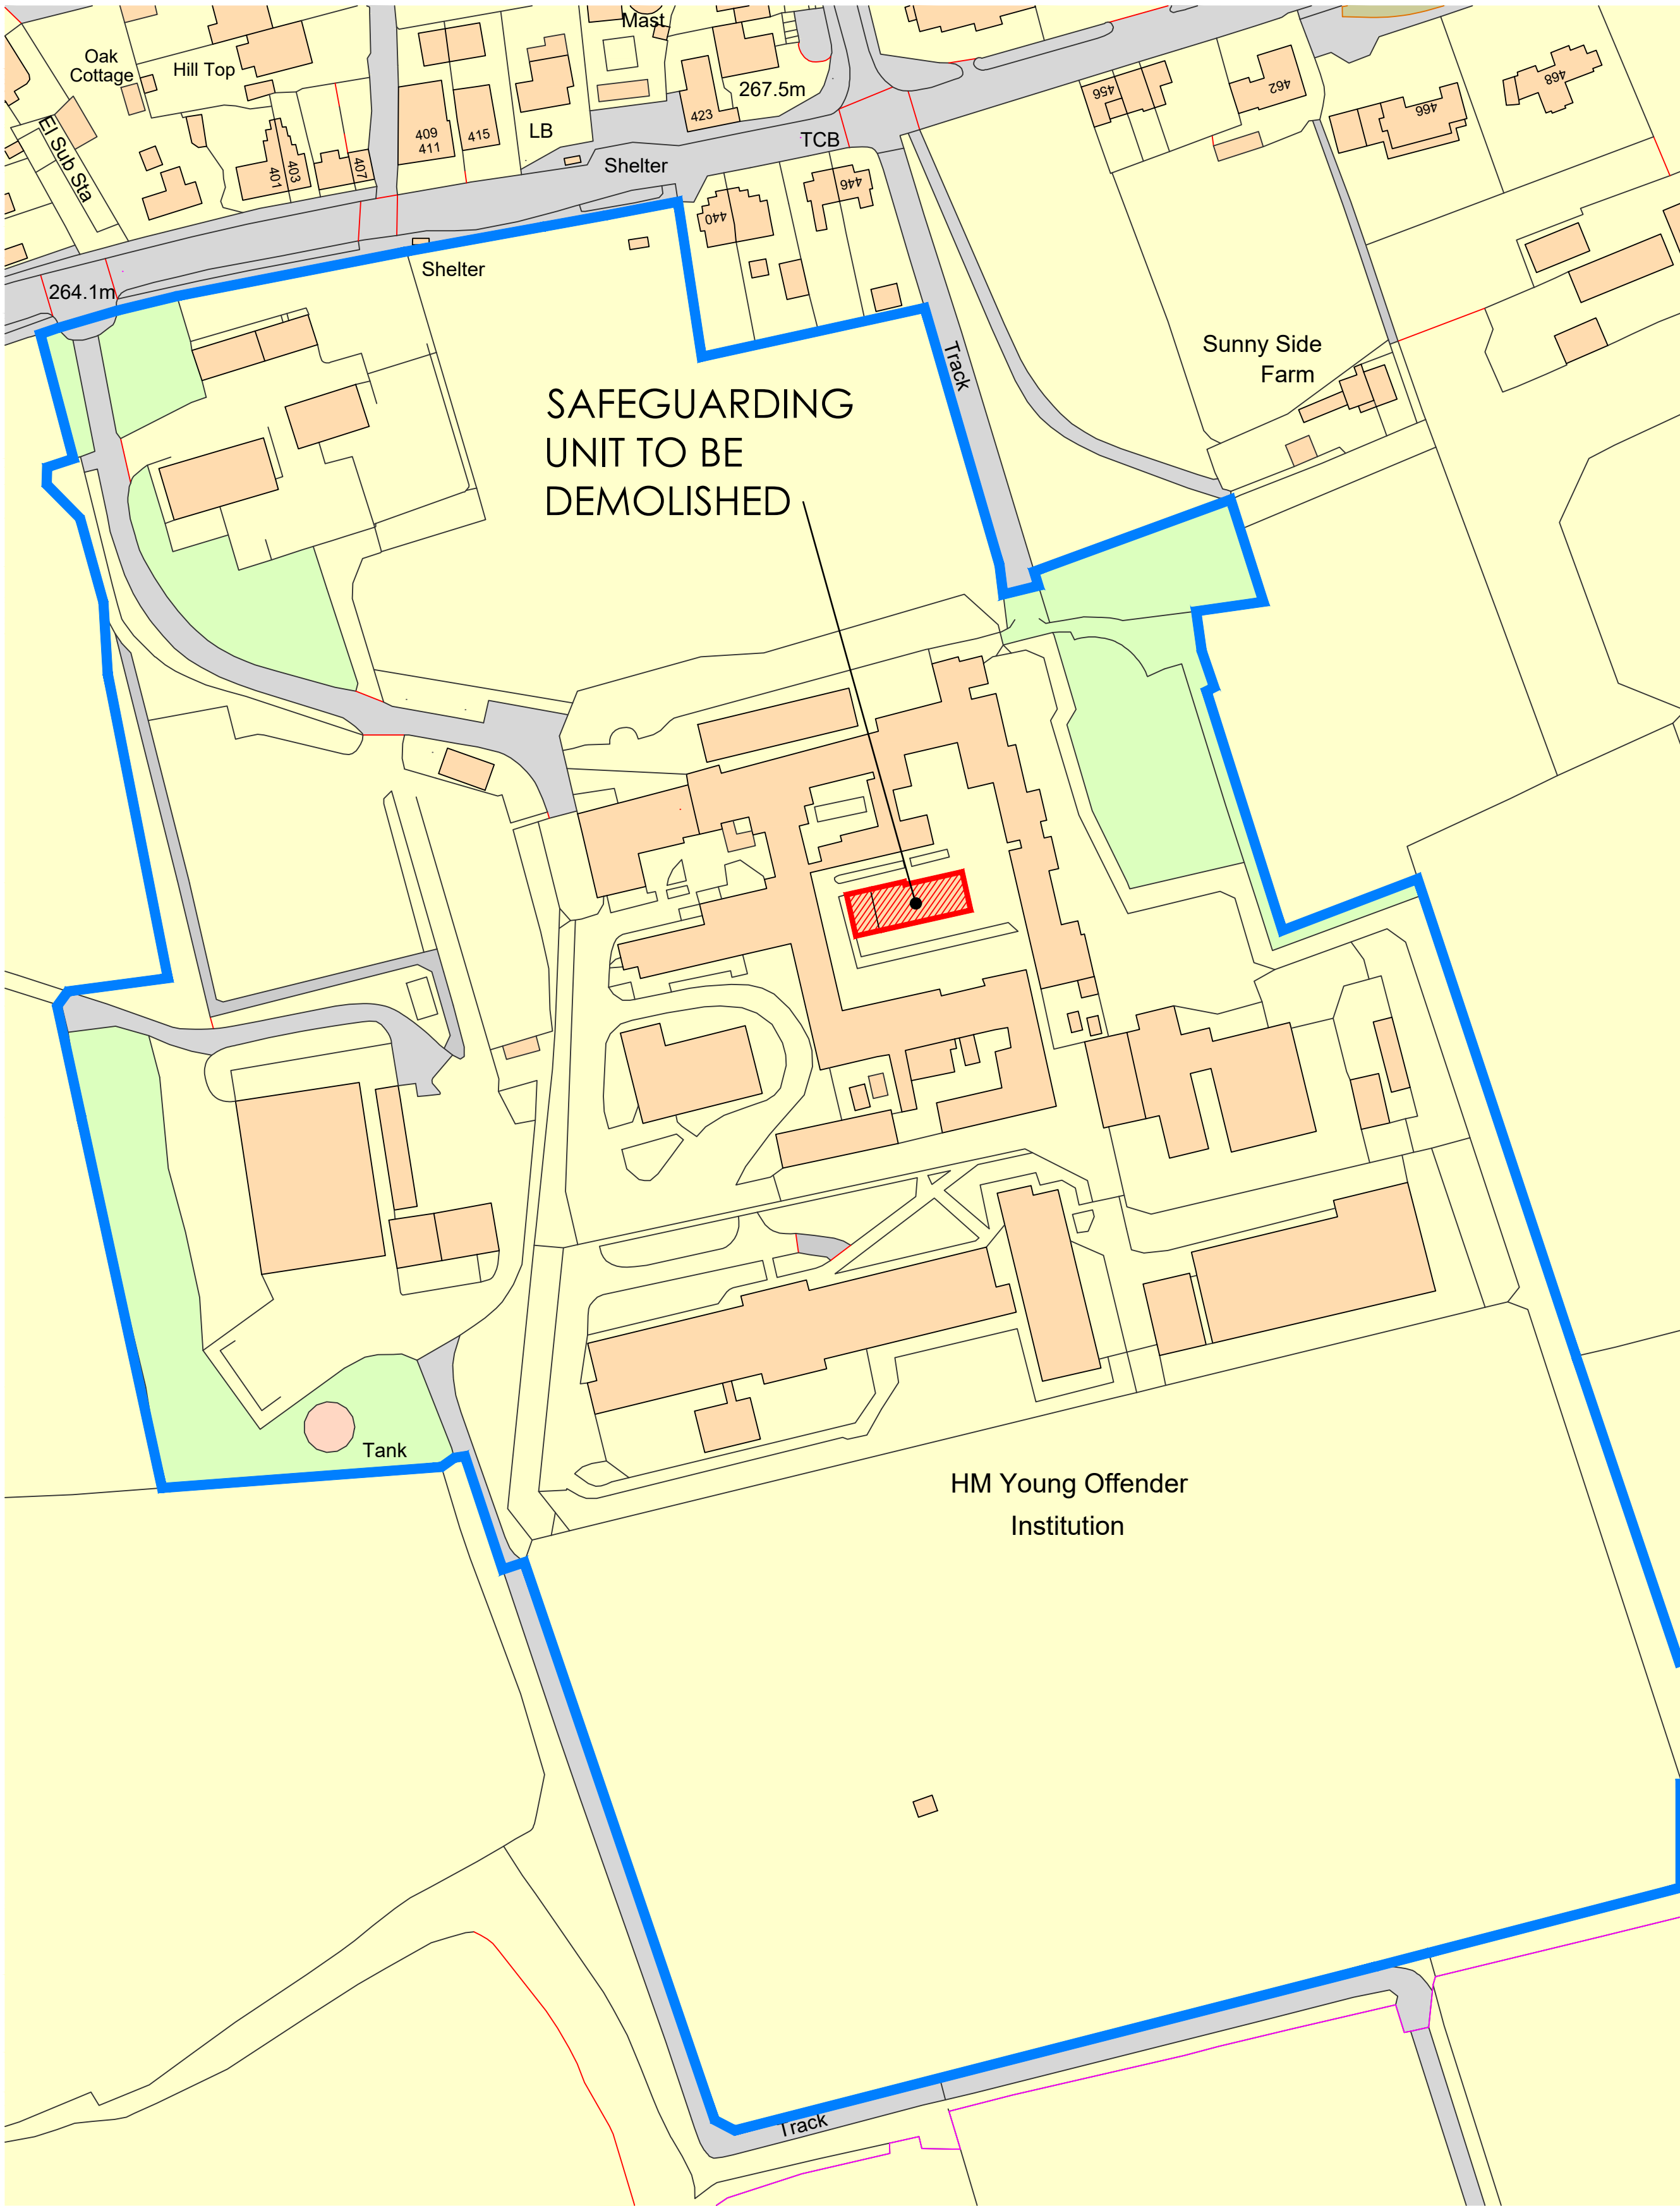

Ordnance Survey, (c) Crown Copyright 2022. All rights reserved. Licence number 100022432


BUILDING LOCATION PLAN scale 1:1000 @ A1

METHOD OF DEMOLITION

1. R&D asbestos survey completed.
2. Make area secure with suitable fencing.
3. Remove asbestos in accordance with relevant regulations.
4. Manually remove interior.
5. Manually remove roofing materials.
6. Demolish building by a combination of manual or mechanical means as required, mechanical topping to be done into site, and away from site boundaries. In locations proximate to site boundaries, particular care will be taken to ensure that works of removal are appropriate, and prevent materials falling or discharging onto the adjoining property.
7. Banksman to be in attendance whilst demolition works are in progress.
8. Demolition debris of buildings and floor slabs to be broken up into manageable sizes and loaded onto lorries; to be transported off site for crushing and re-use or disposal.
9. Deleterious material to be separately sorted if possible for onward transmission to an authorised waste site.
10. Suppression of dust, if required, will be by means of periodic water spraying.
11. Hours of demolition : 08.00 - 16.30 Monday - Friday.
12. All work undertaken by experienced, trained operatives.
13. Where existing boundaries adjacent buildings are not considered adequate, additional protective measures will be installed prior to demolition to protect existing assets during demolition.
14. Suitable prior notification will be given to the occupiers of adjoining buildings about intended works of demolition .

SITE RESTORATION

Following demolition, site to be levelled by laying a Terram weed control and finished with 150mm Type 1 MOT crush and run to match the surrounding levels, the adjacent grassed areas will remain as existing.

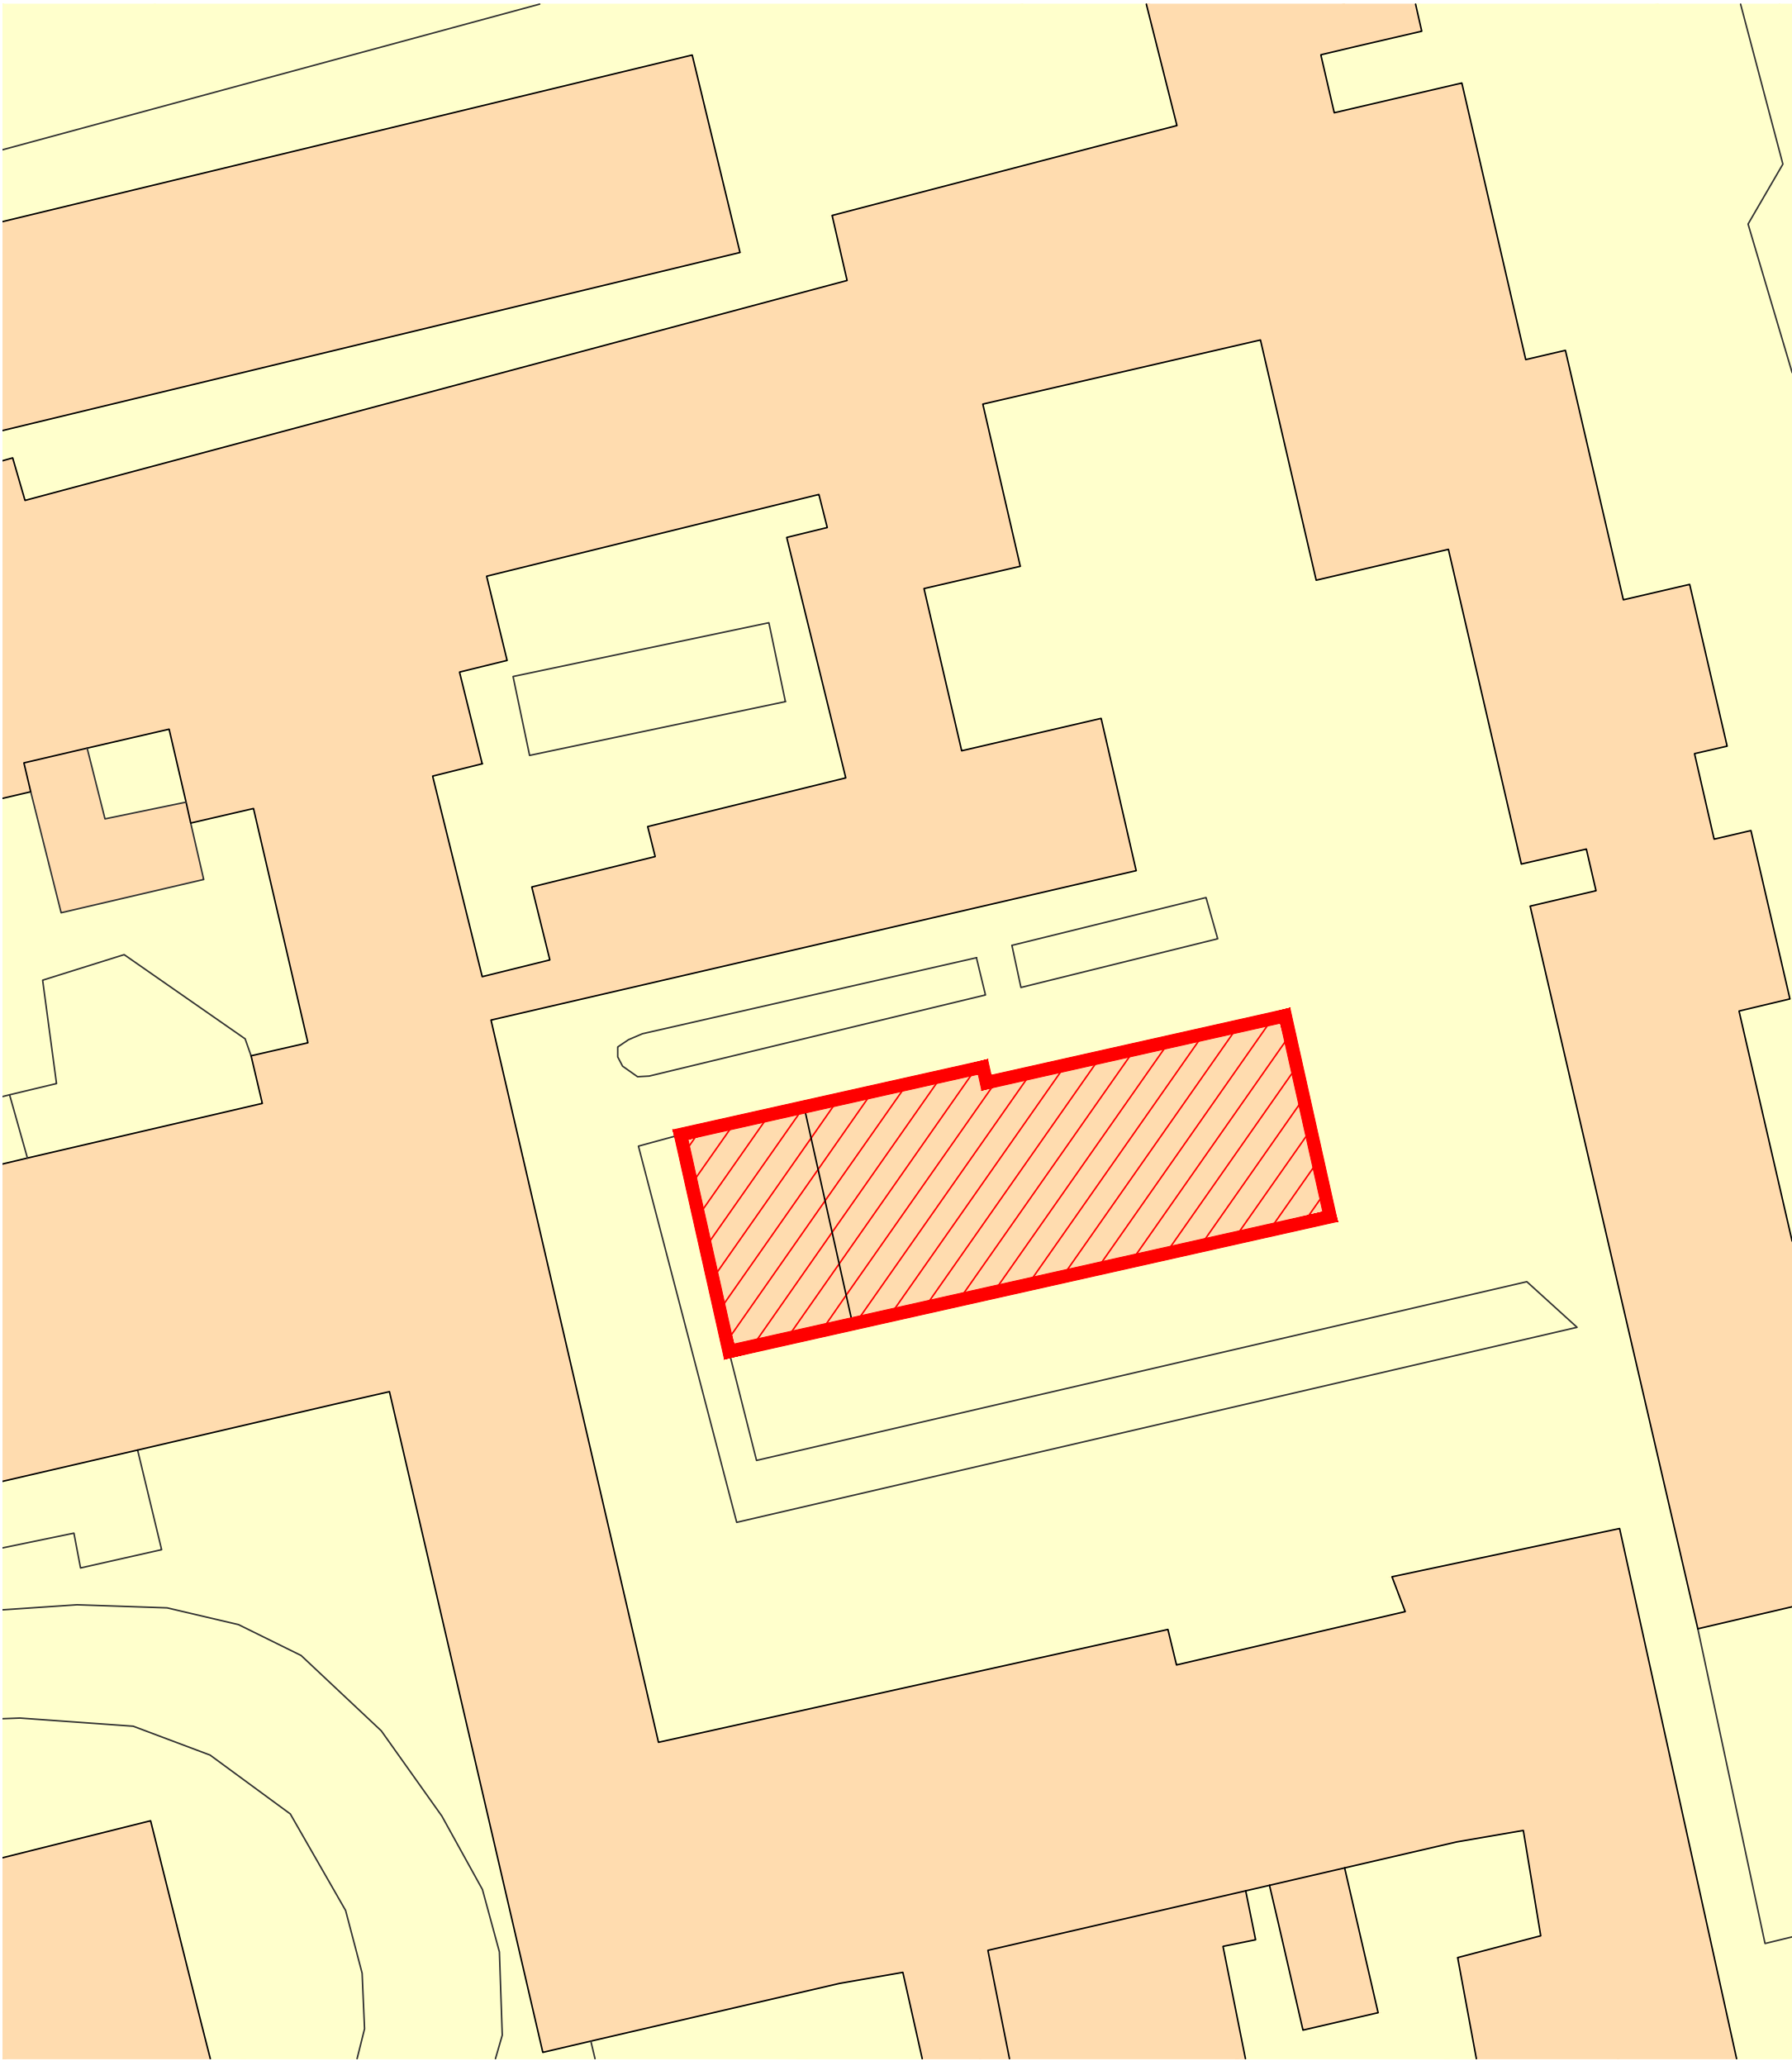

BUILDING SITE PLAN scale 1:250 @ A1


Notes:

This drawing and design are copyright and may not be reproduced without the written consent of the JYM Partnership.

All dimensions are to be checked and verified on site prior to commencement of any works, and/or preparation of any shop drawings. Sizes of and dimensions to any structural elements are indicative only. See structural engineers drawings for actual sizes / dimensions. Sizes of and dimensions to any service elements are indicative only. See service engineers drawings for actual sizes and dimensions.

This drawing to be read in conjunction with all relevant Architect's drawings, specifications and/or bills of quantities as issued with other Consultants' information. If in doubt please ask.

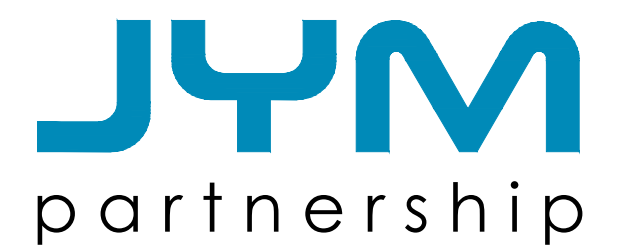

Rev	Date	Revision
 Oak House 28 Sceptre Way Bamber Bridge Preston PR5 6AW Tel : 01772 323666 Fax : 01772 338611 Email : jym@jympartnership.co.uk www.jympartnership.co.uk		

project:
**HMP WERRINGTON
DEMOLITION OF THE
SAFEGUARDING UNIT**

client:


drawing title:
**BUILDING LOCATION / SITE
PLAN**

scale: 1:1000 and 1:250 @ A1		
drawn: JMS		checked: MK
date: 13-01-2022		
project no. 2002-52-03	drg. no. P001	rev.