



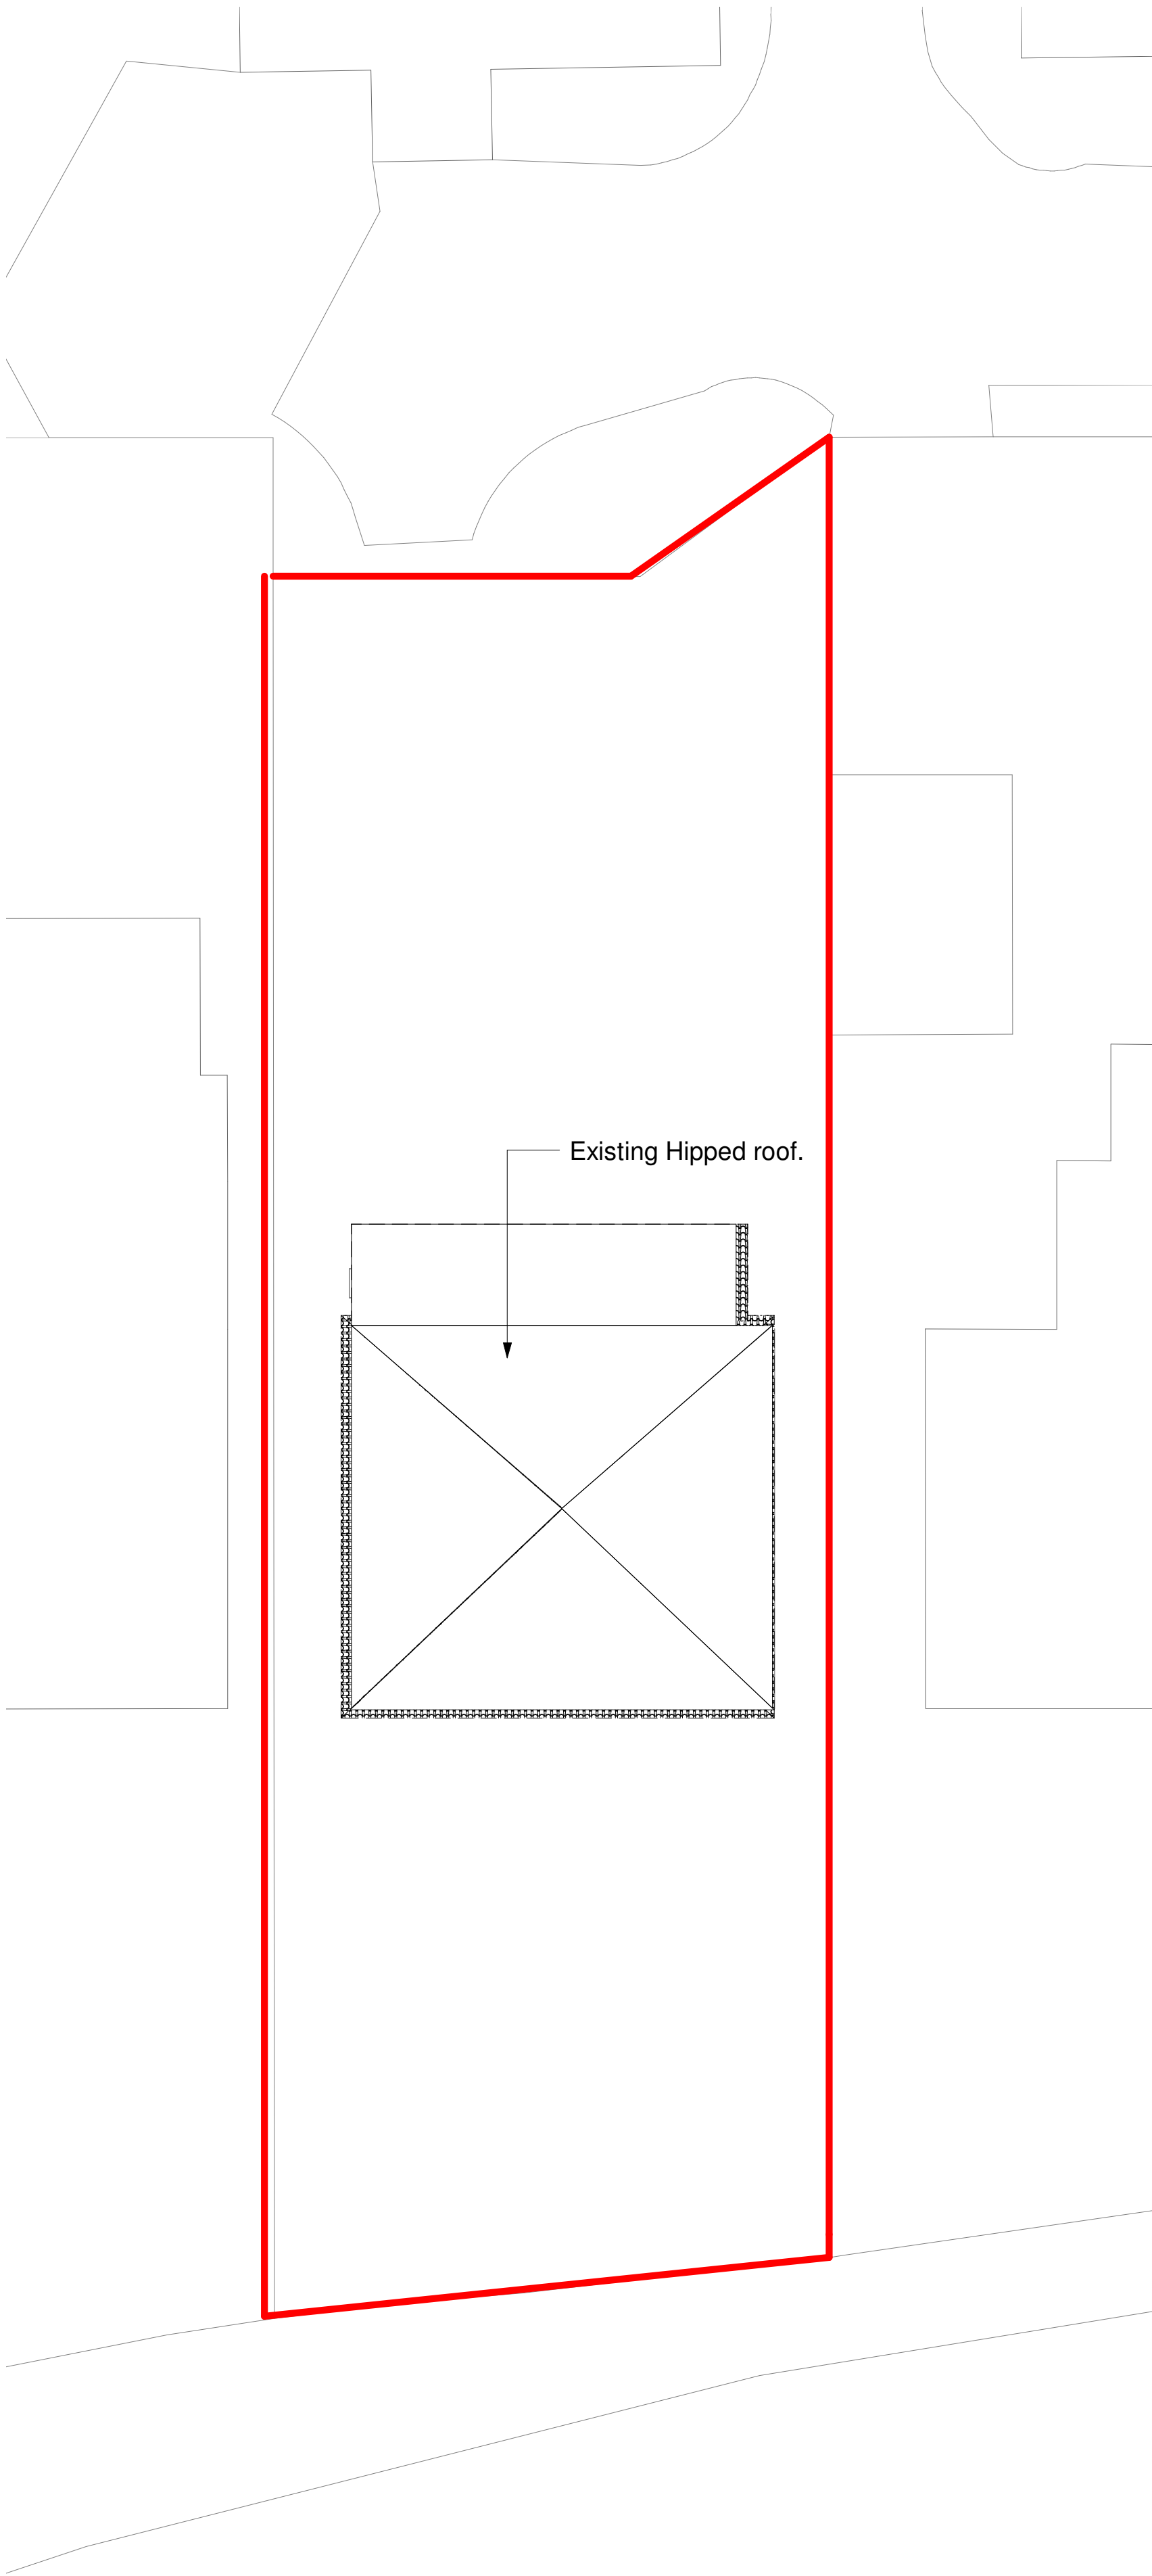


Existing Site Plan
1 : 100

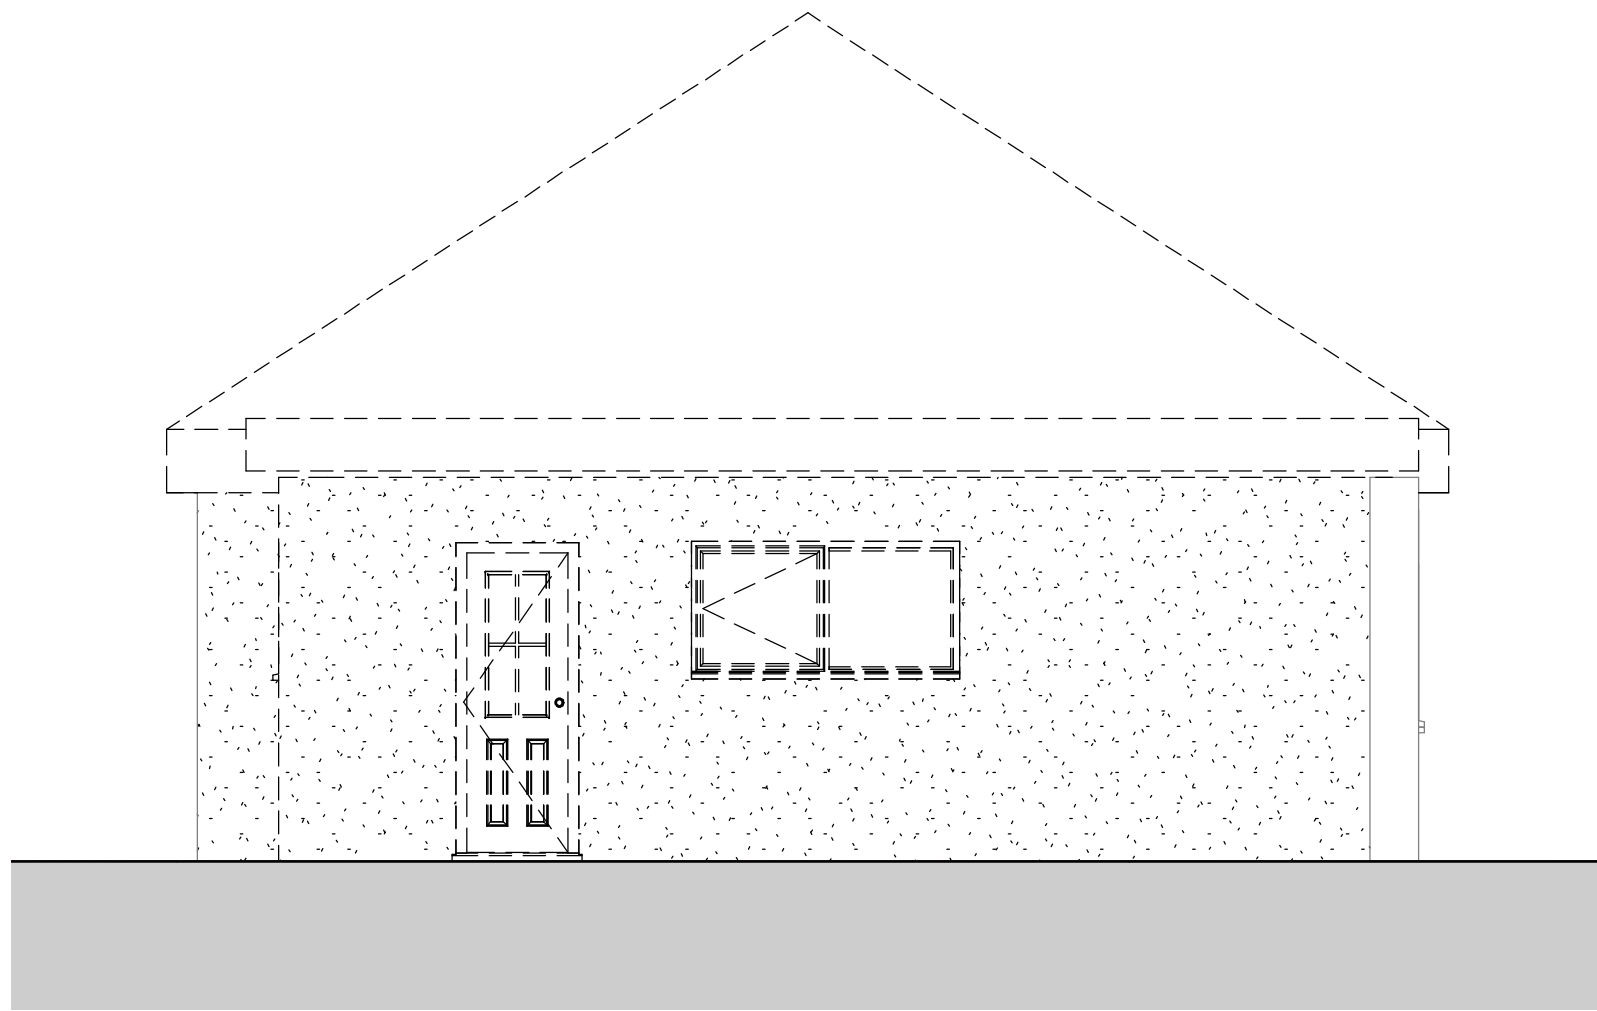


Existing Front Elevation
1 : 50




Existing Rear Elevation
1 : 50

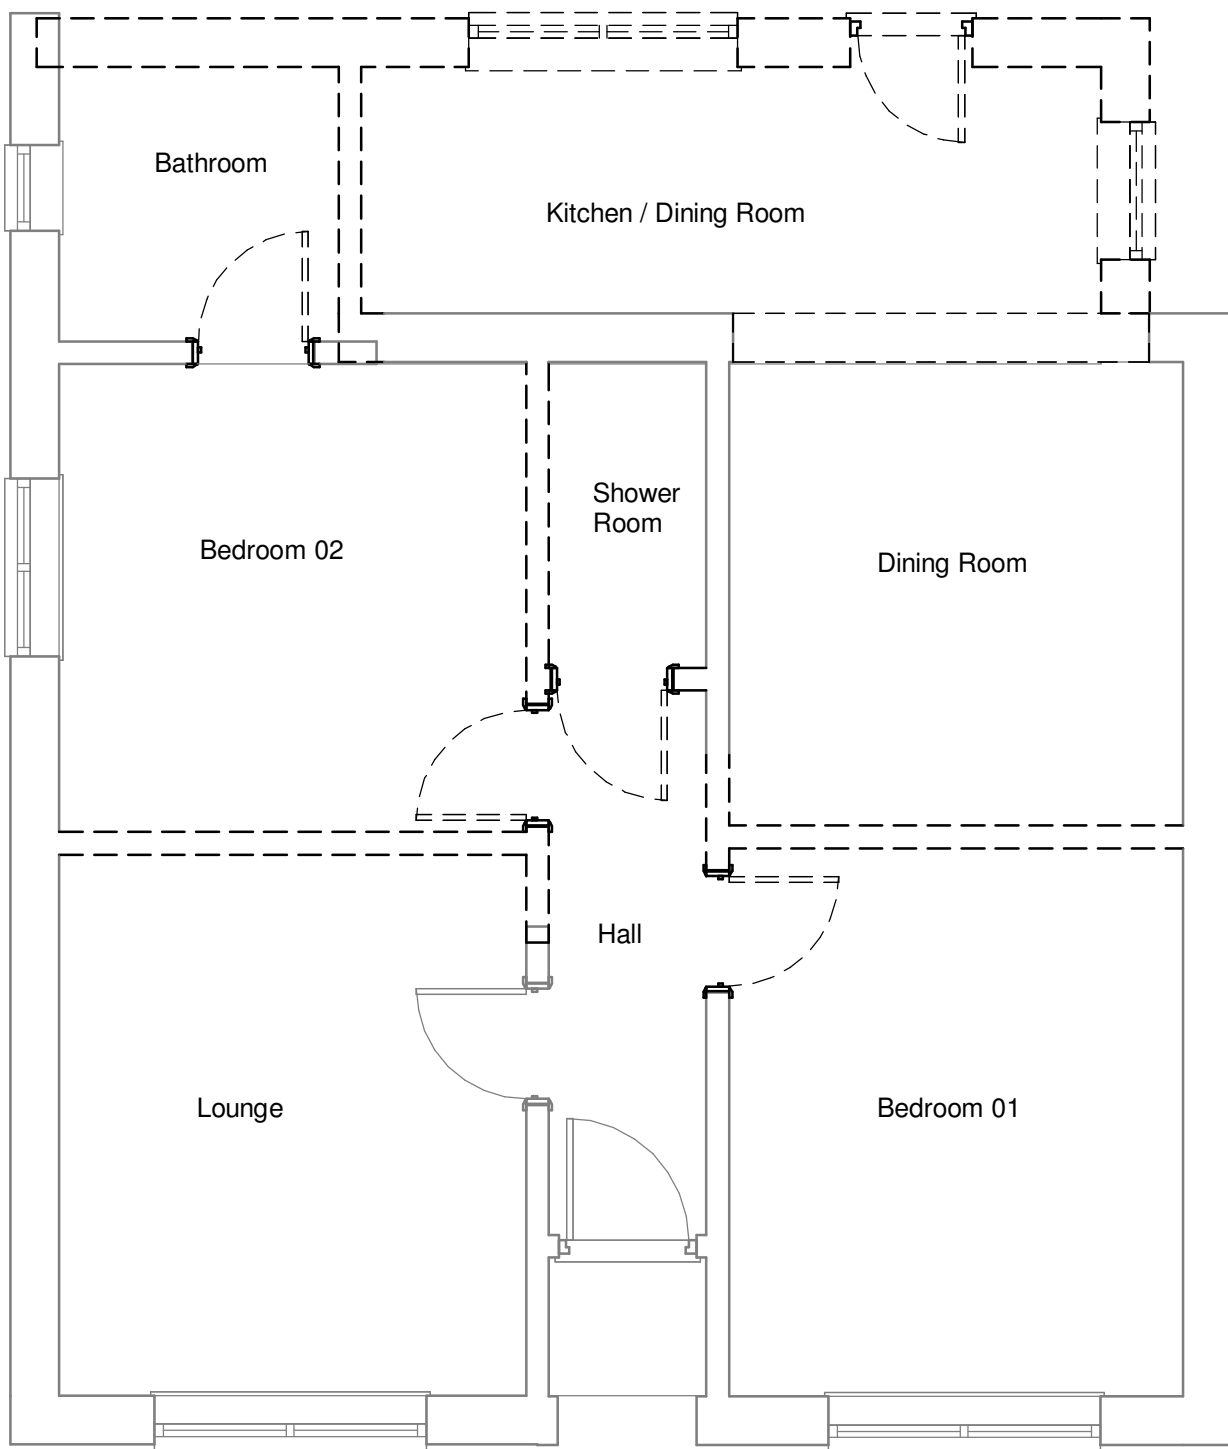

Existing GF Plan
1 : 50

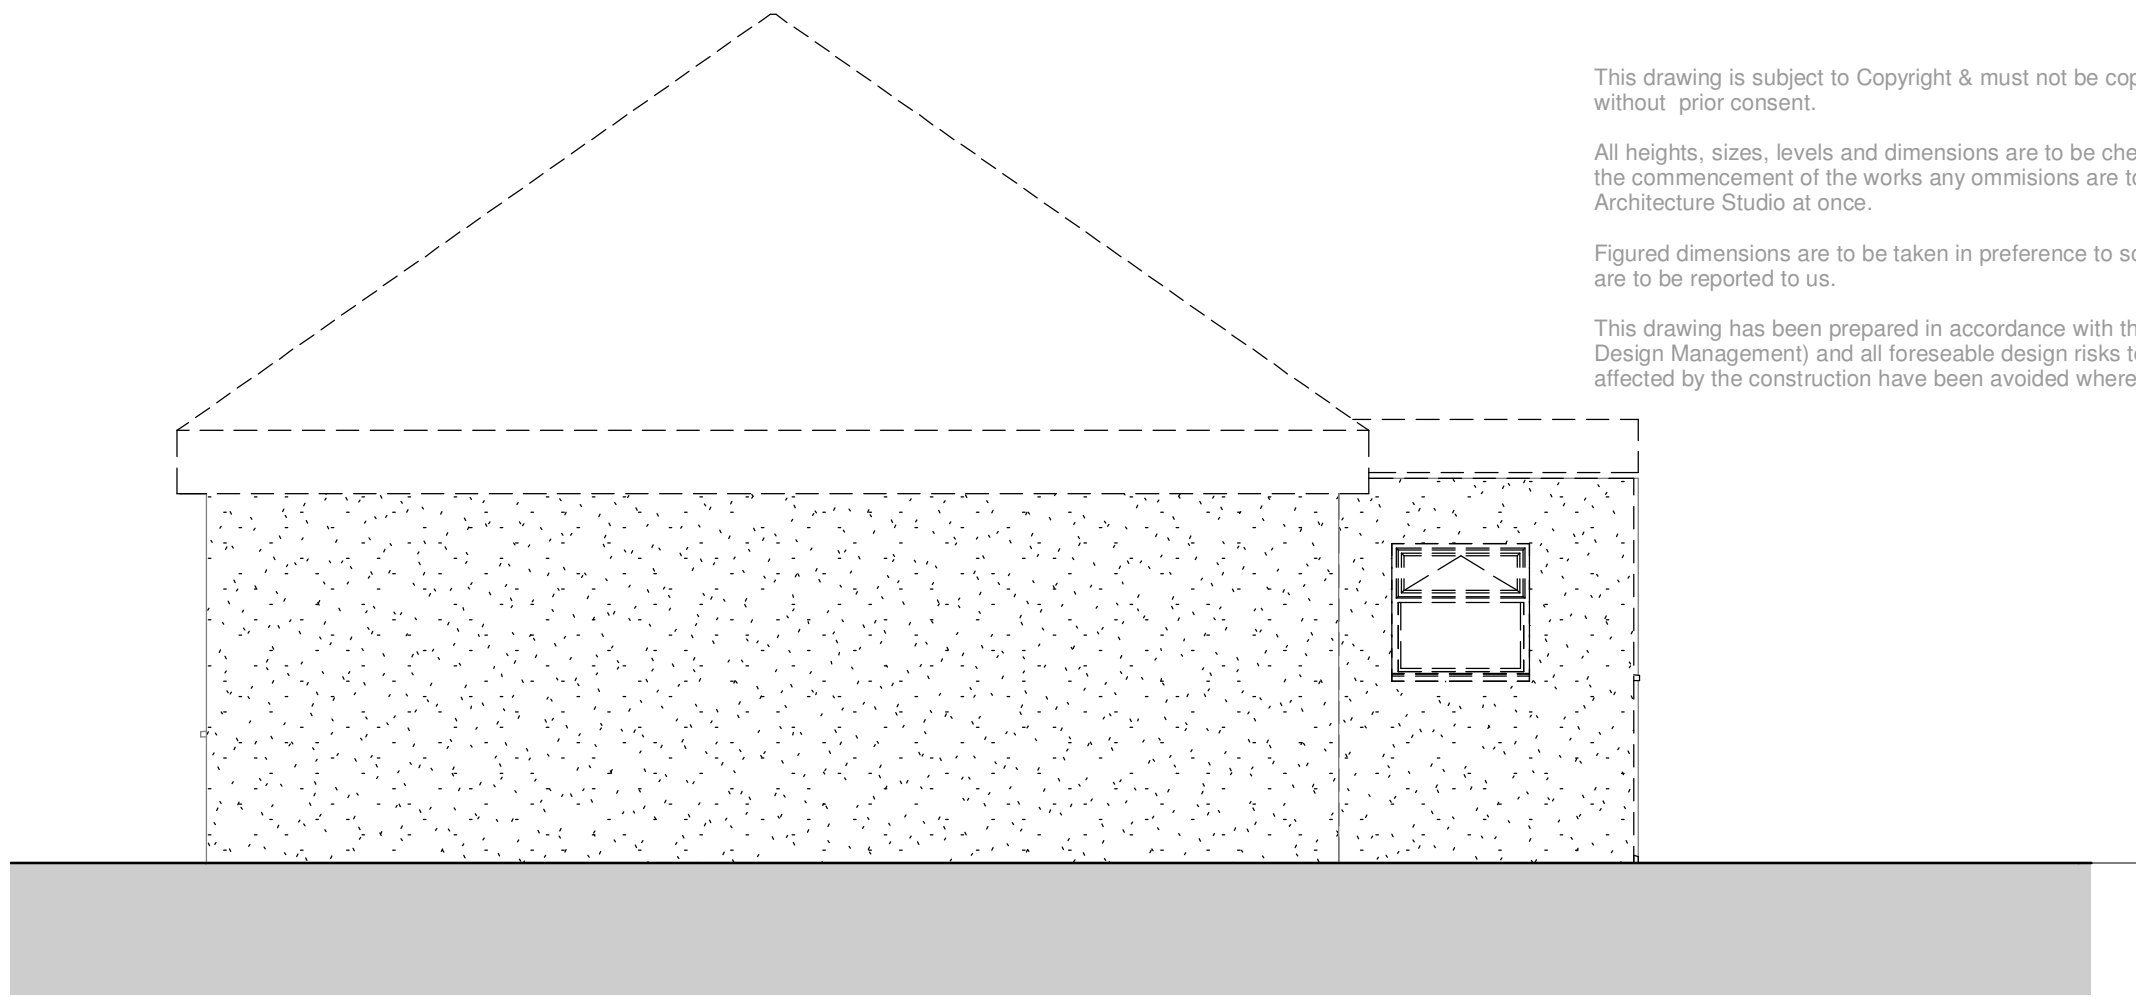

Existing Side Elevation
1 : 50

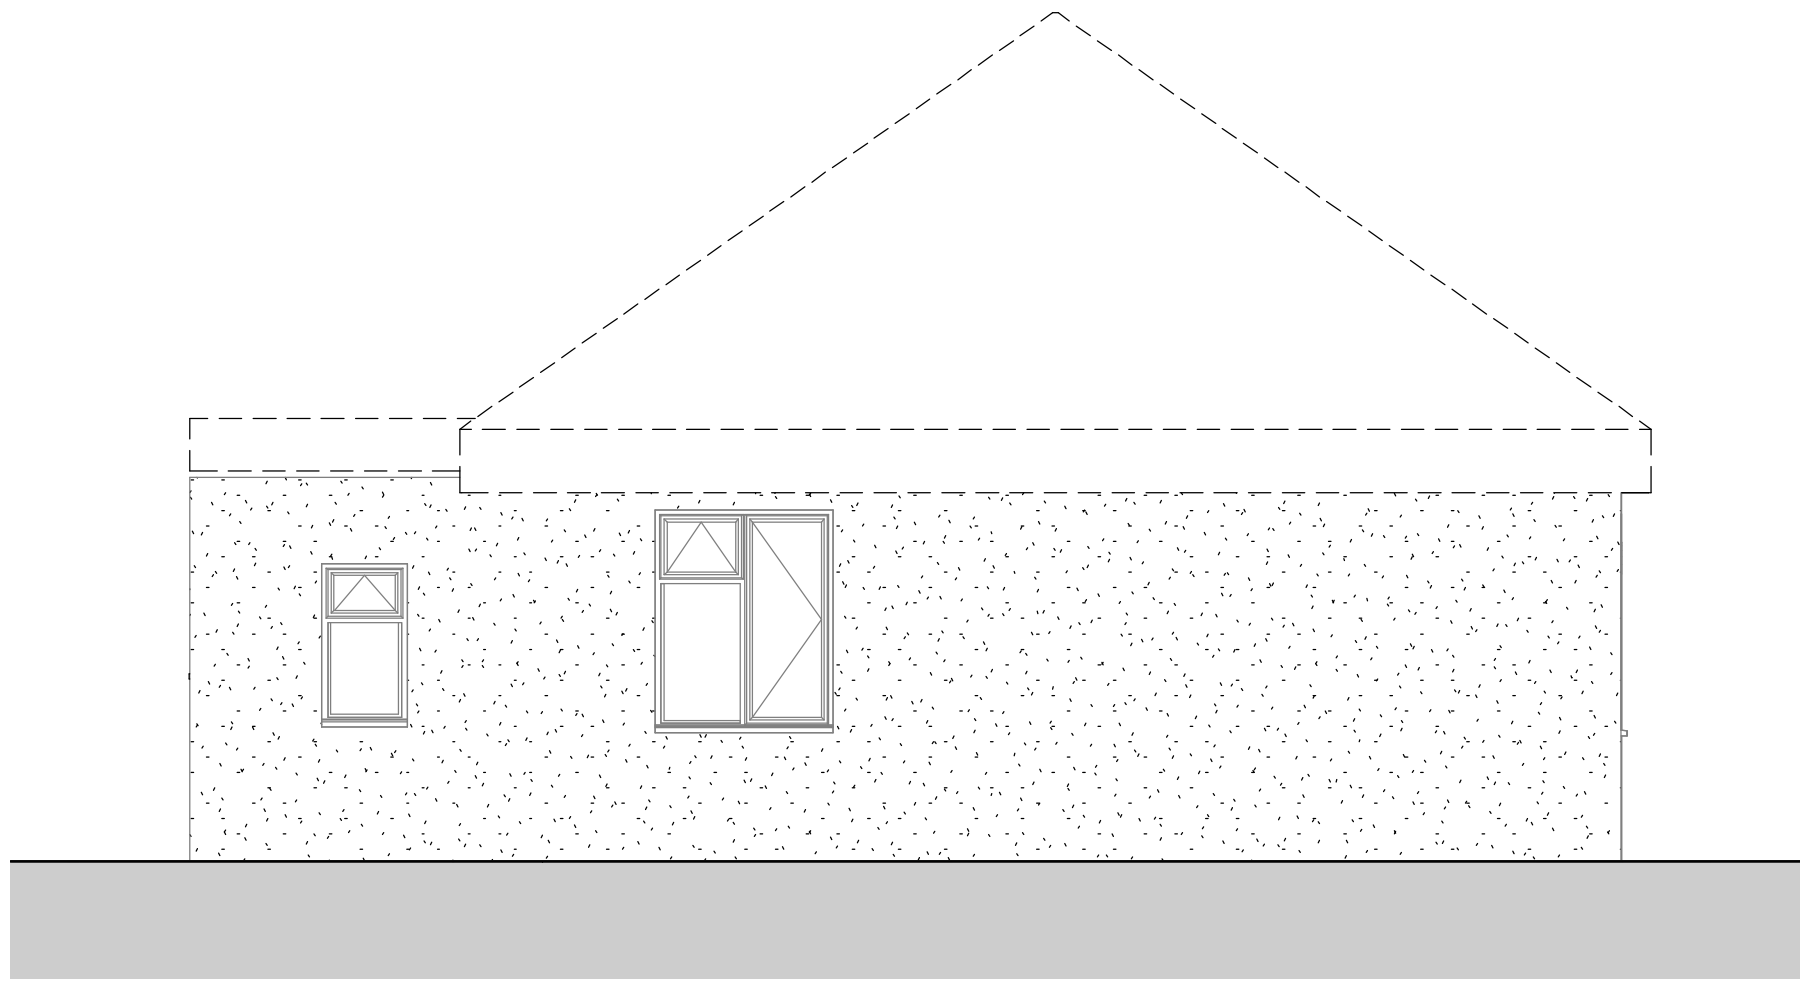

Existing Side Elevation
1 : 50

This drawing is subject to Copyright & must not be copied or reproduced without prior consent.

All heights, sizes, levels and dimensions are to be checked on site prior to the commencement of the works any omissions are to be reported to ICI Architecture Studio at once.

Figured dimensions are to be taken in preference to scaling and any errors are to be reported to us.

This drawing has been prepared in accordance with the CDM (Construction Design Management) and all foreseeable design risks to those involved or affected by the construction have been avoided wherever possible.

Rev	Date	By	Detail
-----	------	----	--------



Tel: 01260 602 005 www.ICI-Architecture.co.uk

Drawing status
Planning Application

Client
Mr L Dobson

Project/Location
Proposed alterations & extensions to existing dwelling

57 Park Lane,
Kingsley,
Staffordshire,
ST8 7AS

Drawing title
Existing Survey

Scale(s)	Date	Drawn	Checked	Job Number
As indicated @A1	24/06/21	JK	JK	2038

Drawing number	Revision
2038-XX-XX-XX-DR-A-0101	