

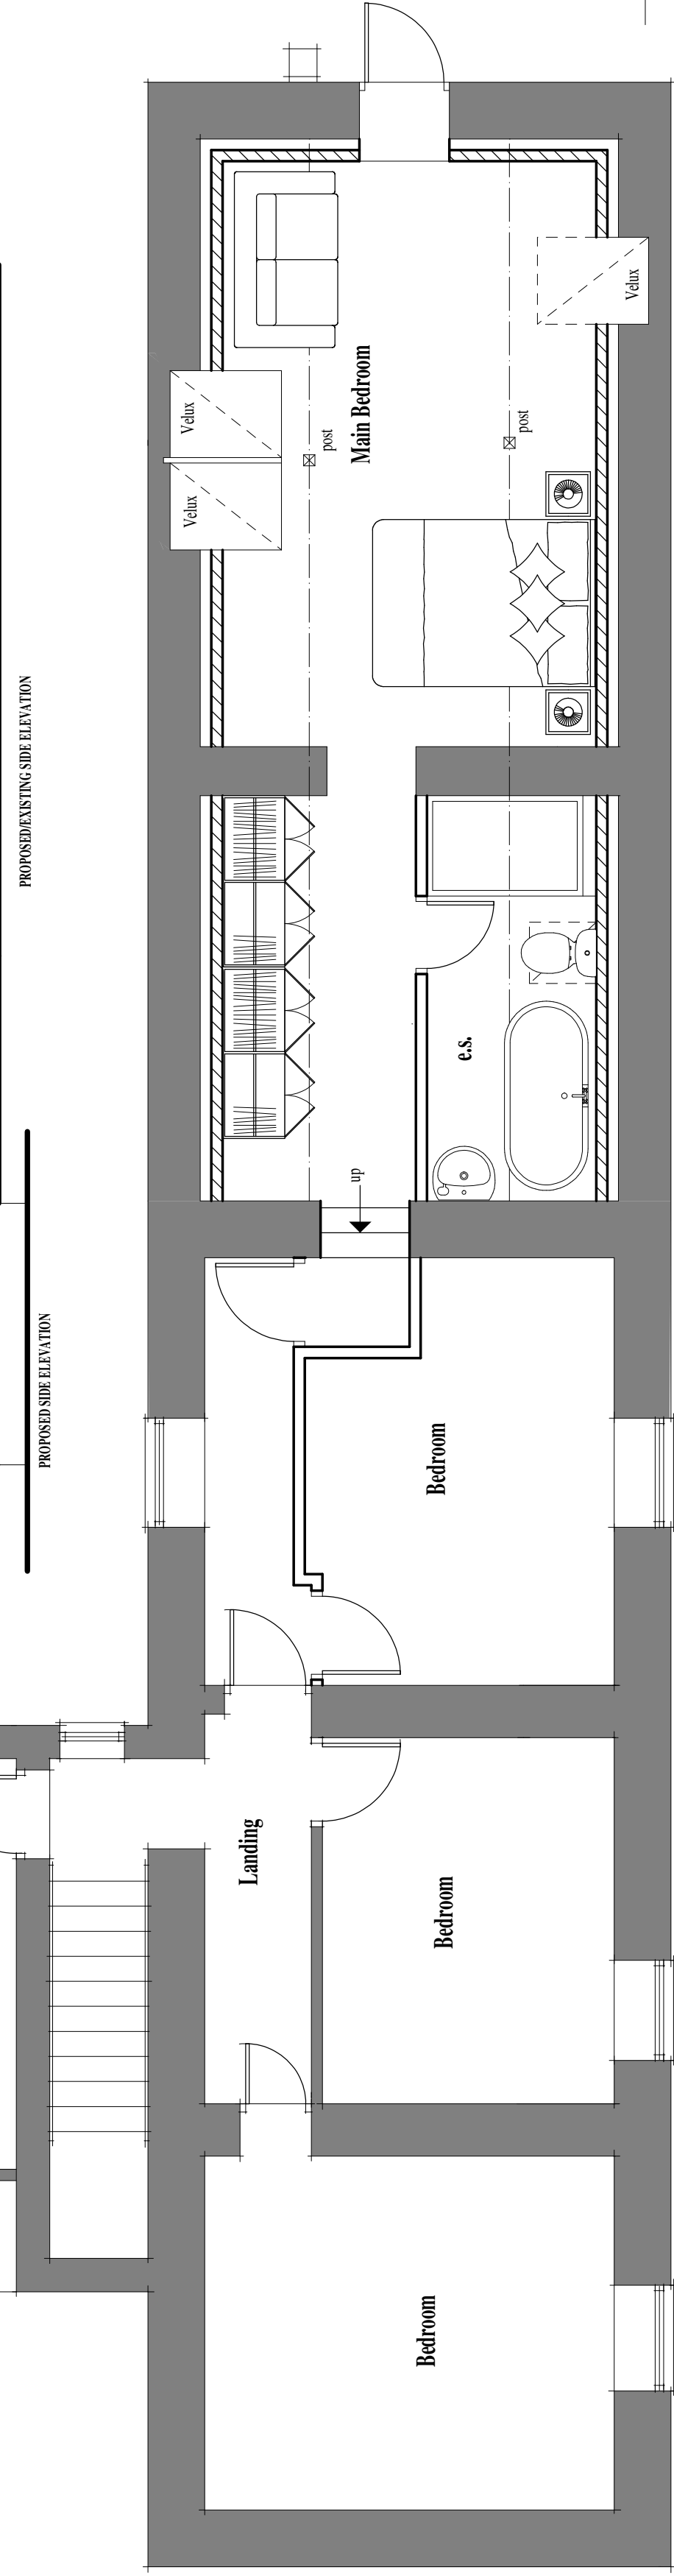


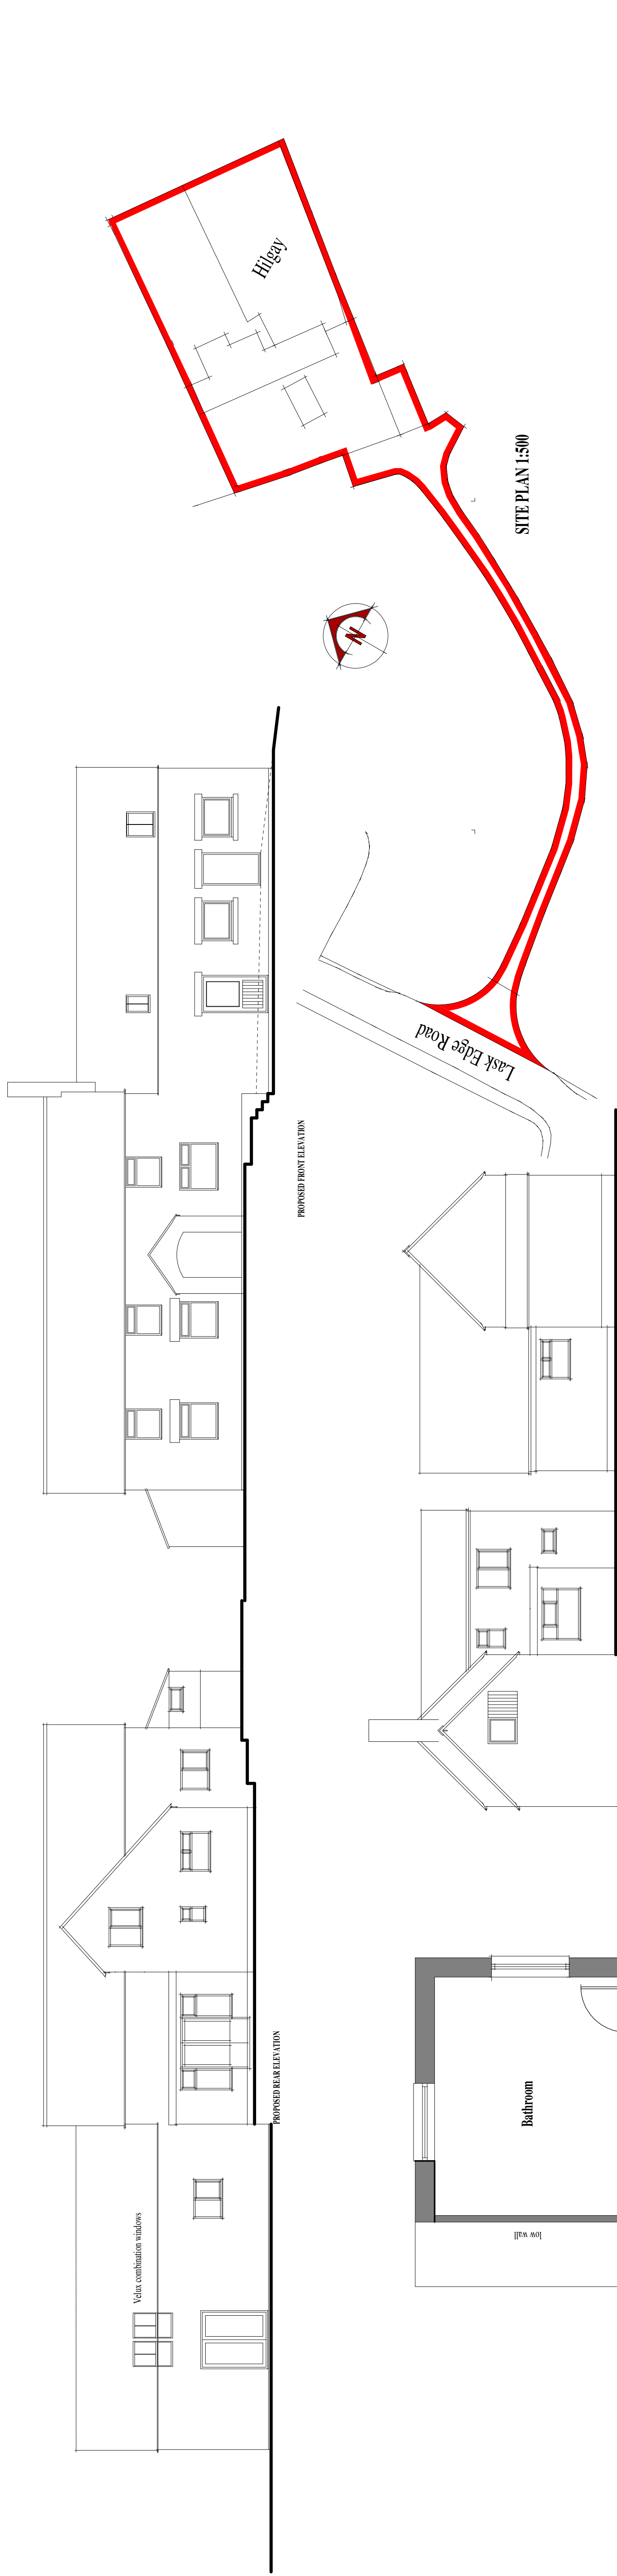

PROPOSED FIRST FLOOR PLAN

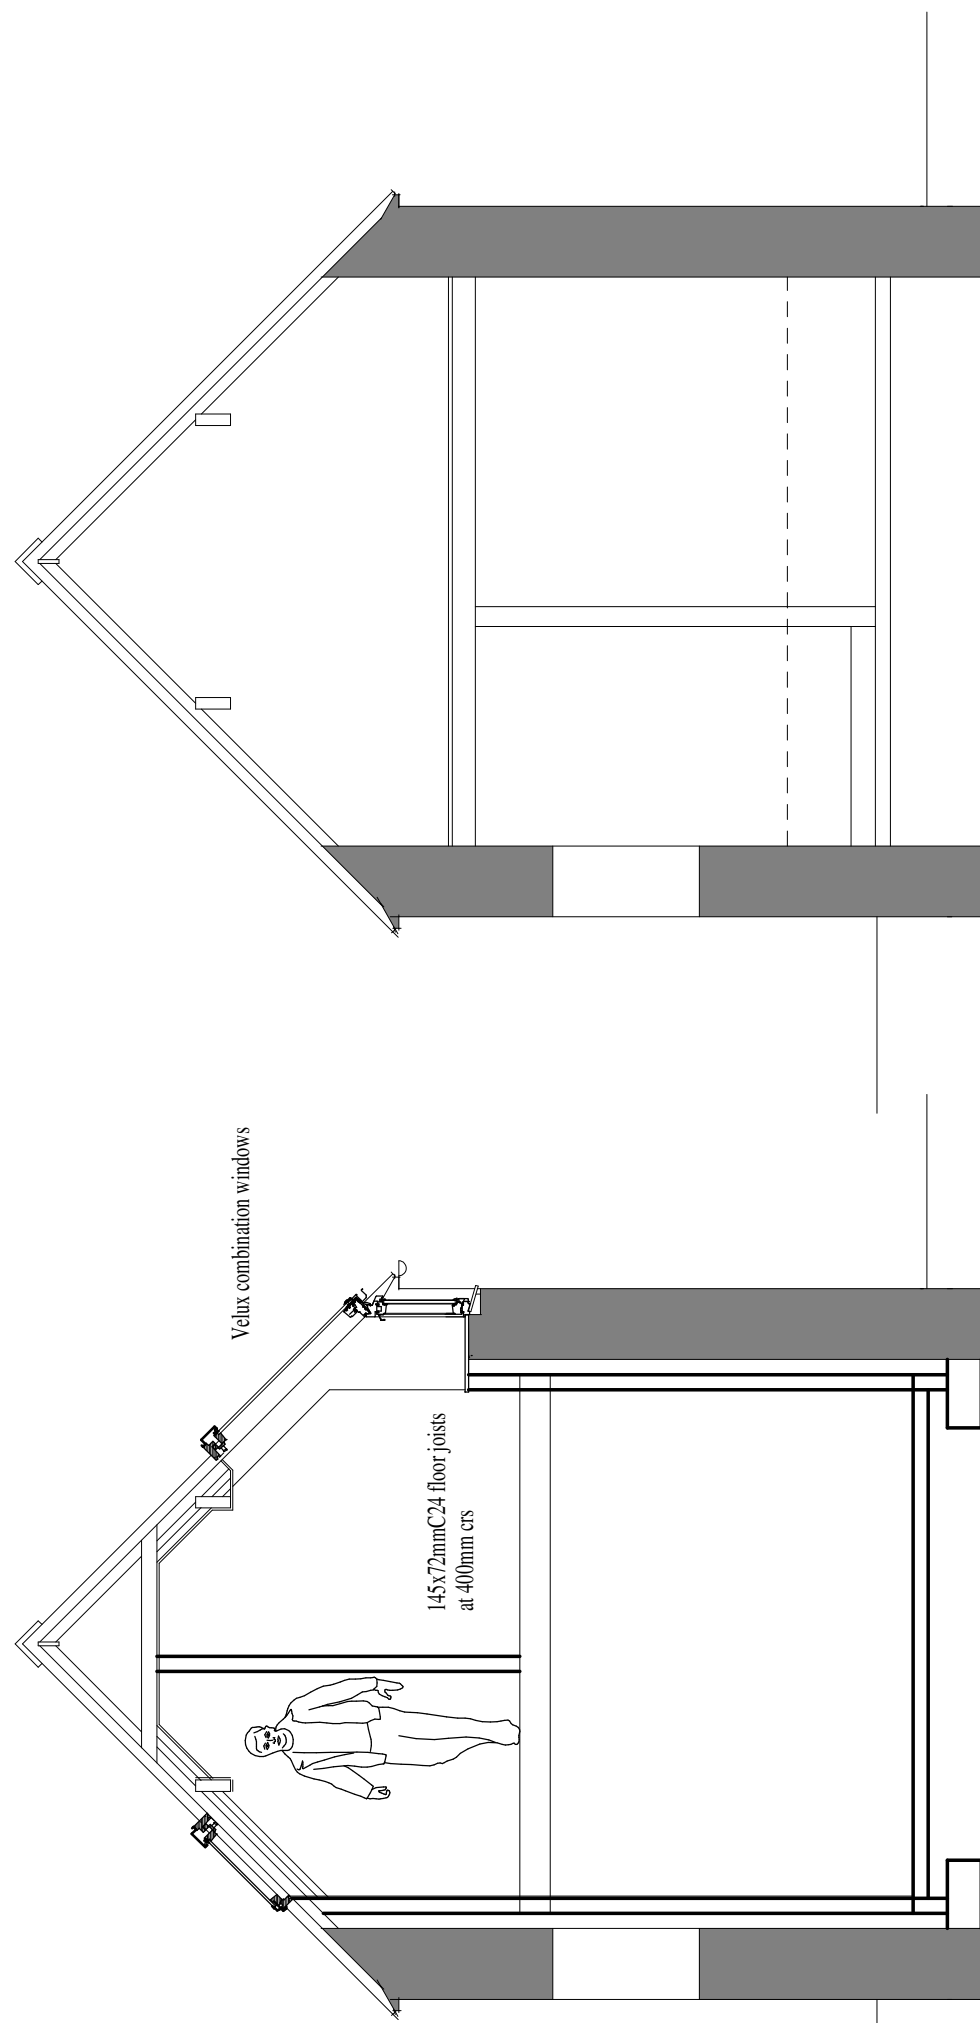


SECTION A:A

SECTION B:B



LOCATION PLAN 1:1250

Outline of drawing is Crown Copyright 2001. All rights reserved. Licence number: 100025252

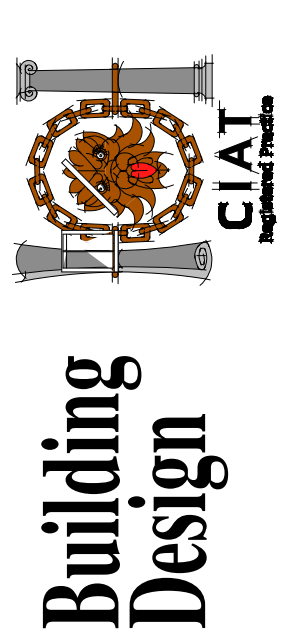

PROPOSED CONVERSION AT
HILGAY FARM
LASK EDGE
STAFFORDSHIRE
ST13 8QK

CLIENT
MR & MRS. A. GRAHAM

DRAWING NO.

PLANNING 1

SCALE

1:50/100


DATE

DECEMBER 2009

B. BLAKEMAN CIAT

15A WHITMORE ROAD, NEWCASTLE,
STAFFORDSHIRE, ST5 3JY

TEL: 01829 702 629/1

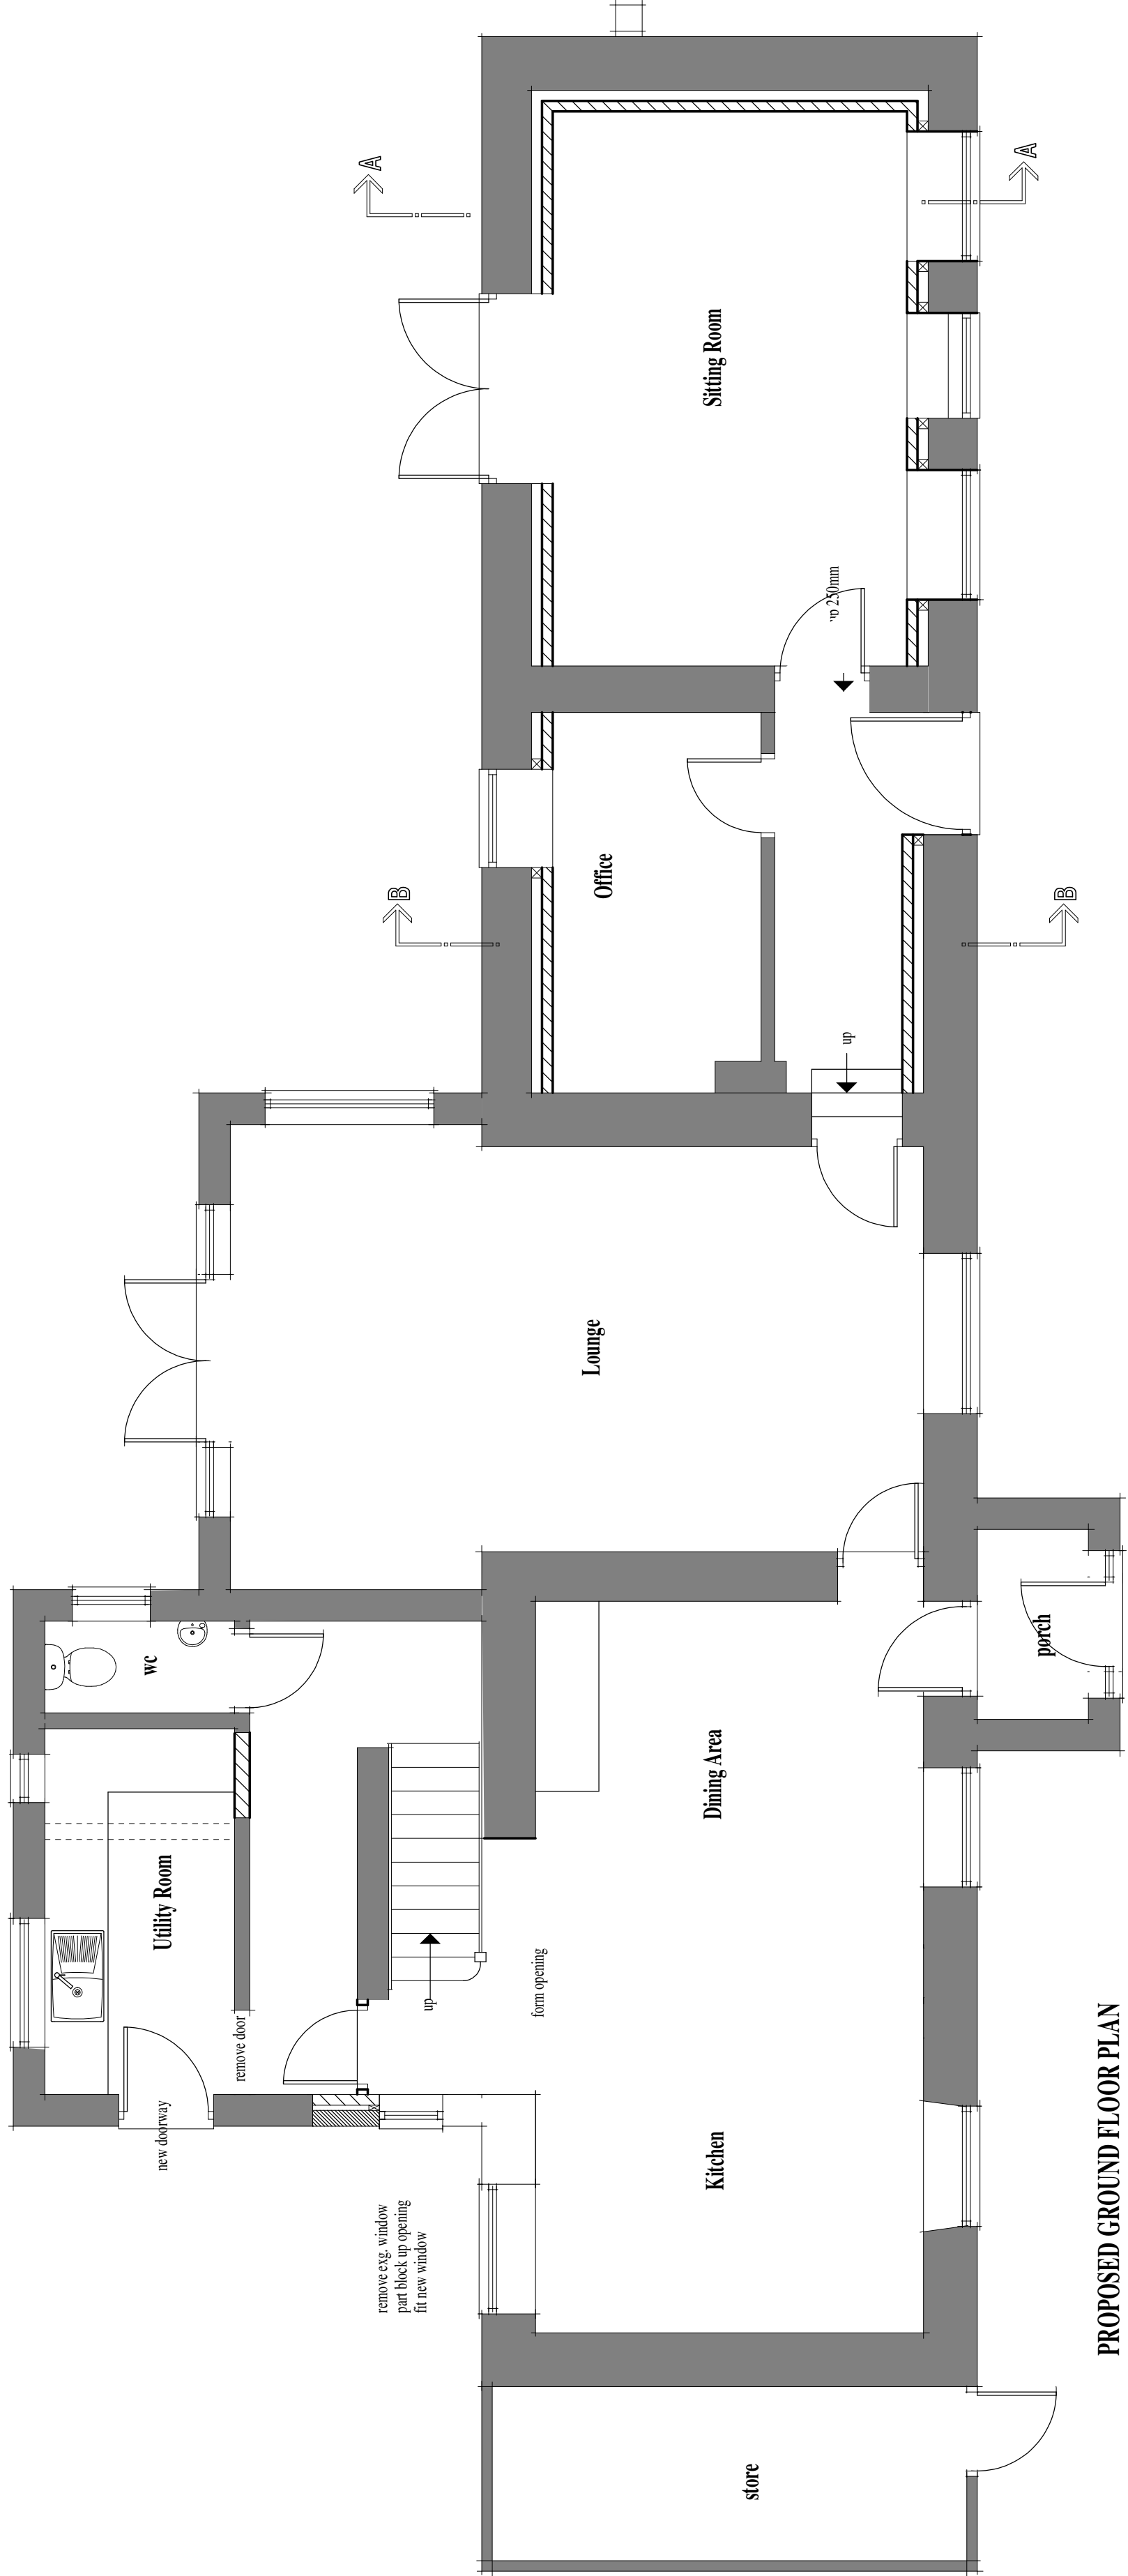

PROPOSED GROUND FLOOR PLAN