




Side East Elevation
(1:50)



Side West Elevation
(1:50)

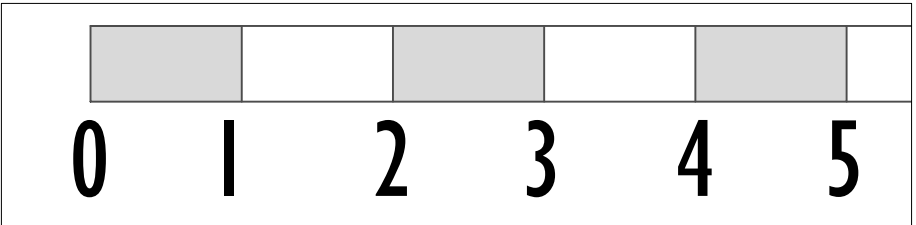

SCOTT ARCHITECTURE LTD
Tel: 07973117032
E-Mail:
info@scottarchitecture.co.uk
68 High Street, Tarporley,
Cheshire, CW6 0AT

CLIENT: Mr S. George & Miss E. Zegar

PROJECT:
Lower Whitmore Farm,
Whitmore, CW12 3NF

DRAWING TITLE:
Proposed House Elevations 2

Scale: 1:50@A1

JOB No. 2081

DRAWING No.2081-PL-111

STATUS: PLANNING

REVISION	DATE
0	10.03.21
C	04.08.21

GENERAL NOTES
This drawing is the copyright of Scott Architecture Ltd.
All dimensions and levels are to be checked on site. All errors and omissions to be reported to the architectural designer prior to commencement. This drawing must be read in conjunction with the relevant specification clauses. This drawing must not be used on site unless issued for construction. This drawing must not be used for purposes other than that for which it is provided. It is supplied without liability for any errors or omissions. All drawings subject to statutory authority approval.

CDM REGULATIONS
The contractor is responsible for informing the client, and for carrying out all measures necessary to ensure compliance with any relevant health and safety legislation, in particular the construction design and management (CDM) regulations. Any discrepancies in the drawings should be reported to the architectural designer for decision.

STRUCTURAL INFORMATION
For all structural information refer to structural engineers drawings and details. Drawings to be read in conjunction with all other specialist drawings. All dimensions to be checked on site before work and fabrication of components commence. All discrepancies to be reported to the architectural designer at the first opportunity.

MATERIALS
All materials and components must be suitable for their intended purpose and location and must be manufactured and installed in accordance with all relevant British standards and codes of practice. Any reference to an approved document in this specification relates to the relevant approved document of the building regulations. All work generally to be carried out in accordance with the building regulations and the satisfaction of the approved building control inspectorate.

All Dimensions and Levels
to be checked on site

Community
Infrastructure Levy
Forms to be
completed and
confirmation
received from
council prior to
commencement that
all required
information has
been received. If
these forms are not
completed prior to
commencement
then the Levy will
become due and no
relief will be
possible.